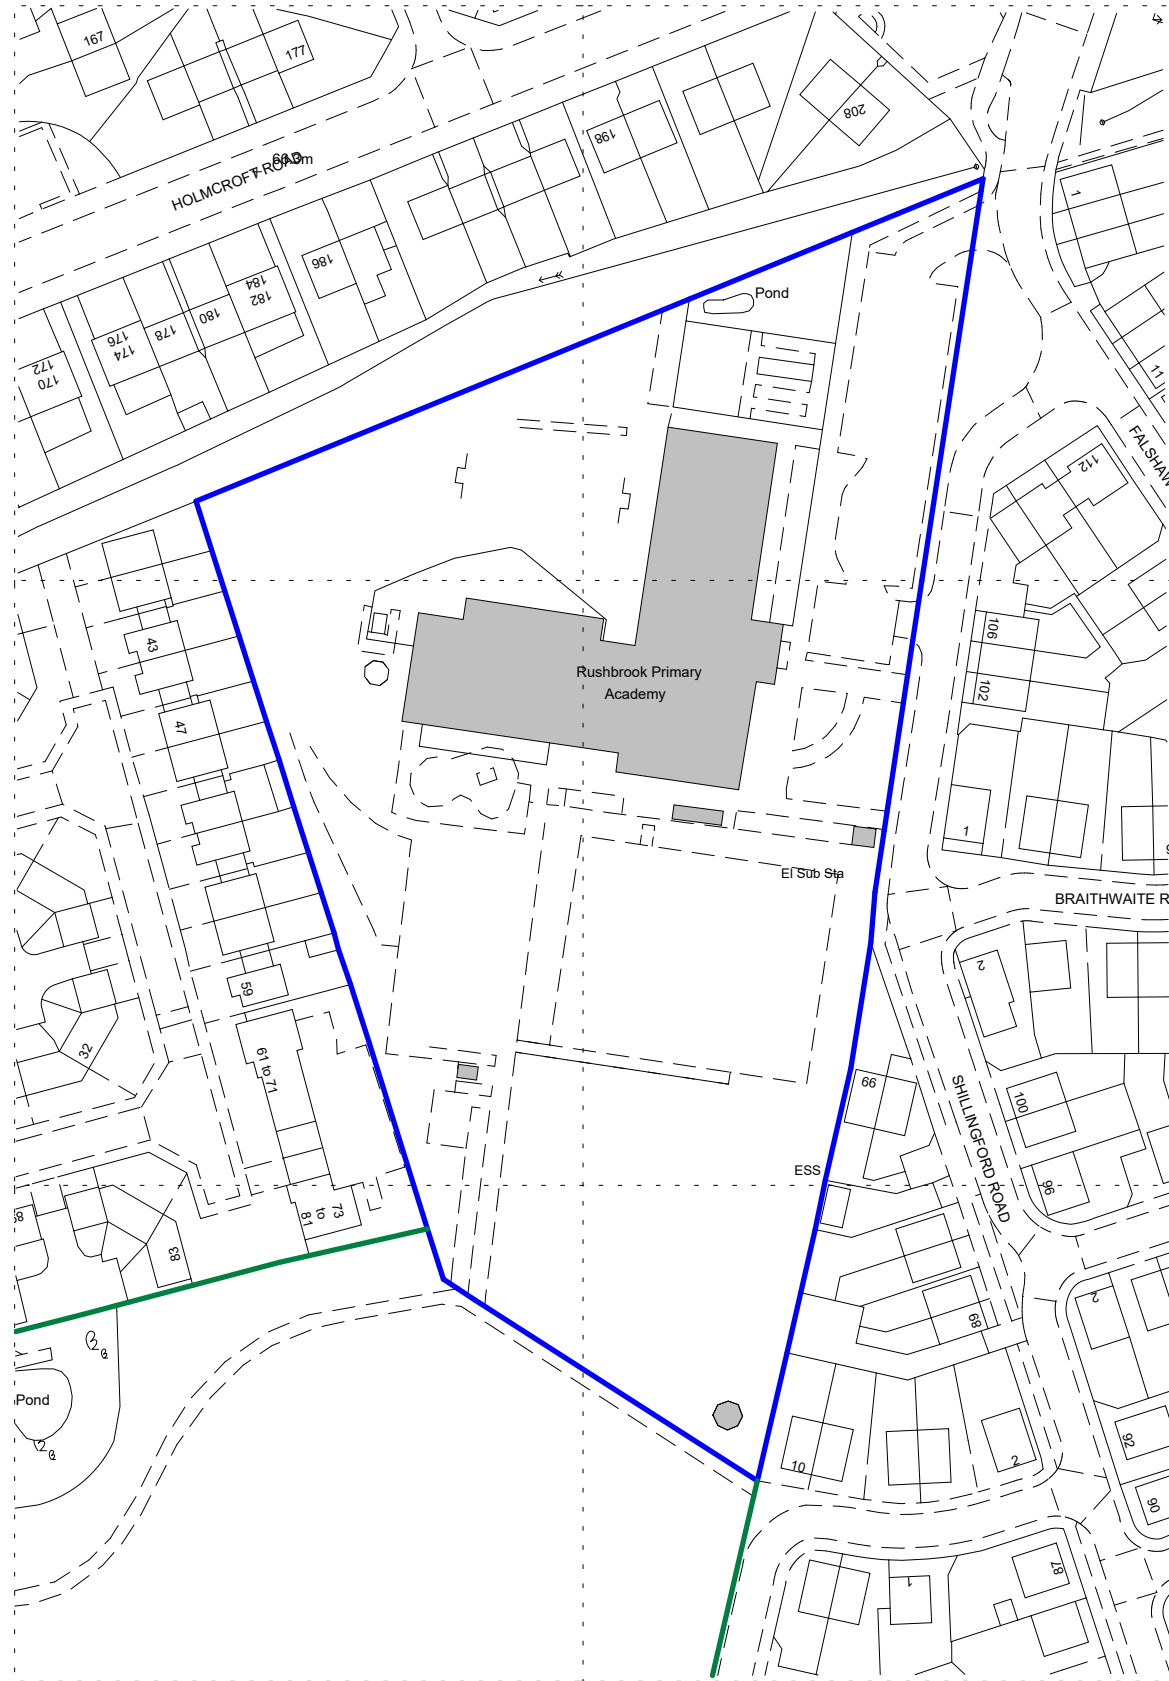


Key

Line indicates site ownership boundary

Line indicates other land under ownership boundary not forming part of the application site.

Hatch indicates existing buildings on the site

Rev	Description	Date
Client Bright Futures Educational Trust		
Contract Rushbrook Primary Academy - Daily Mile Track		
Drawing OS Plan		
Project Ref	2227	Scale 1 : 1250 @A3
Drawing No	BFET-RPA-D01-001	Drawn RB
Revision		Checked AM
Date	14.07.2022	Status Client Signoff
File Path C:\Users\Richard Bayley\OneDrive - Black Cat Building Consultancy Limited\Cad Files\Bright Futures Educational Trust\Rushbrook School\Daily Mile Track\Design\BIM\WIP\2227 - Planning Model - 14-07-2022.rvt		


This drawing is copyright and remains the property of Black Cat Building Consultancy.

All drawings are to be read in conjunction with all accompanying information.

All dimensions must be checked and verified on site before commencing any work or producing drawings.

Any discrepancy's found should be immediately notified to Black Cat Building Consultancy.

Once drawing is in general circulation Black Cat Building Consultancy take no responsibility for the accuracy or information taken from them.

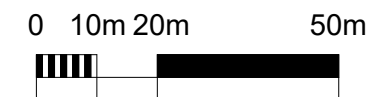

1:1250

