


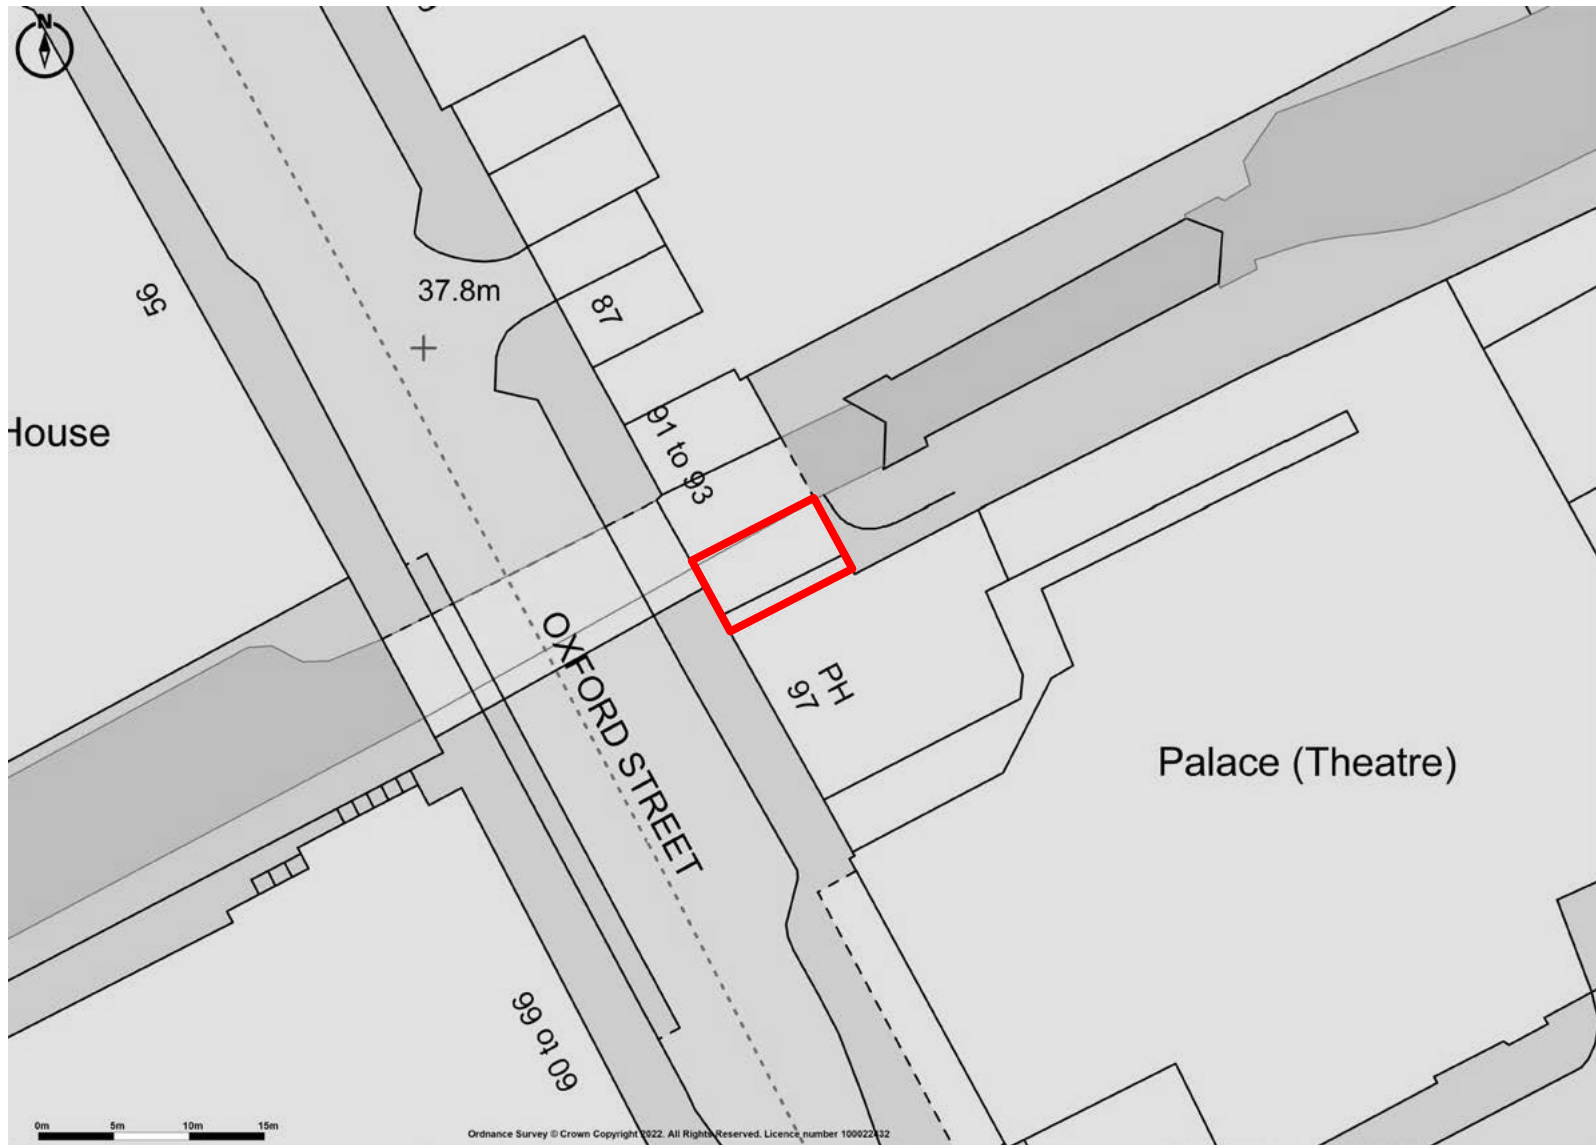

Promap
● LANDMARK INFORMATION

Ordnance Survey © Crown Copyright 2022. All Rights Reserved.
Licence number 100022432
Plotted Scale - 1:500. Paper Size - A4

Key — Site boundary

Project 95 Oxford Street

Title Block plan

Client Mr Sean Hinde – Cheeky Deano's

LPA Manchester City Council

Date: 30.09.2022
Scale: 1:500@A4
Project No: 70098219
Drawing No: 70098219/2
Drawn By: MKR



WSP UK Ltd
8 First Street
Manchester
M15 4RP

T 0161 2009 853
UKPlanningComment@wsp.com

wsp