


		PLANNING		ISSUE
Rev	Description	By	Chk	Date
00	Issued for Planning	RM	SGA	27.07.22
01	Issued for Planning	RM	SGA	04.10.22

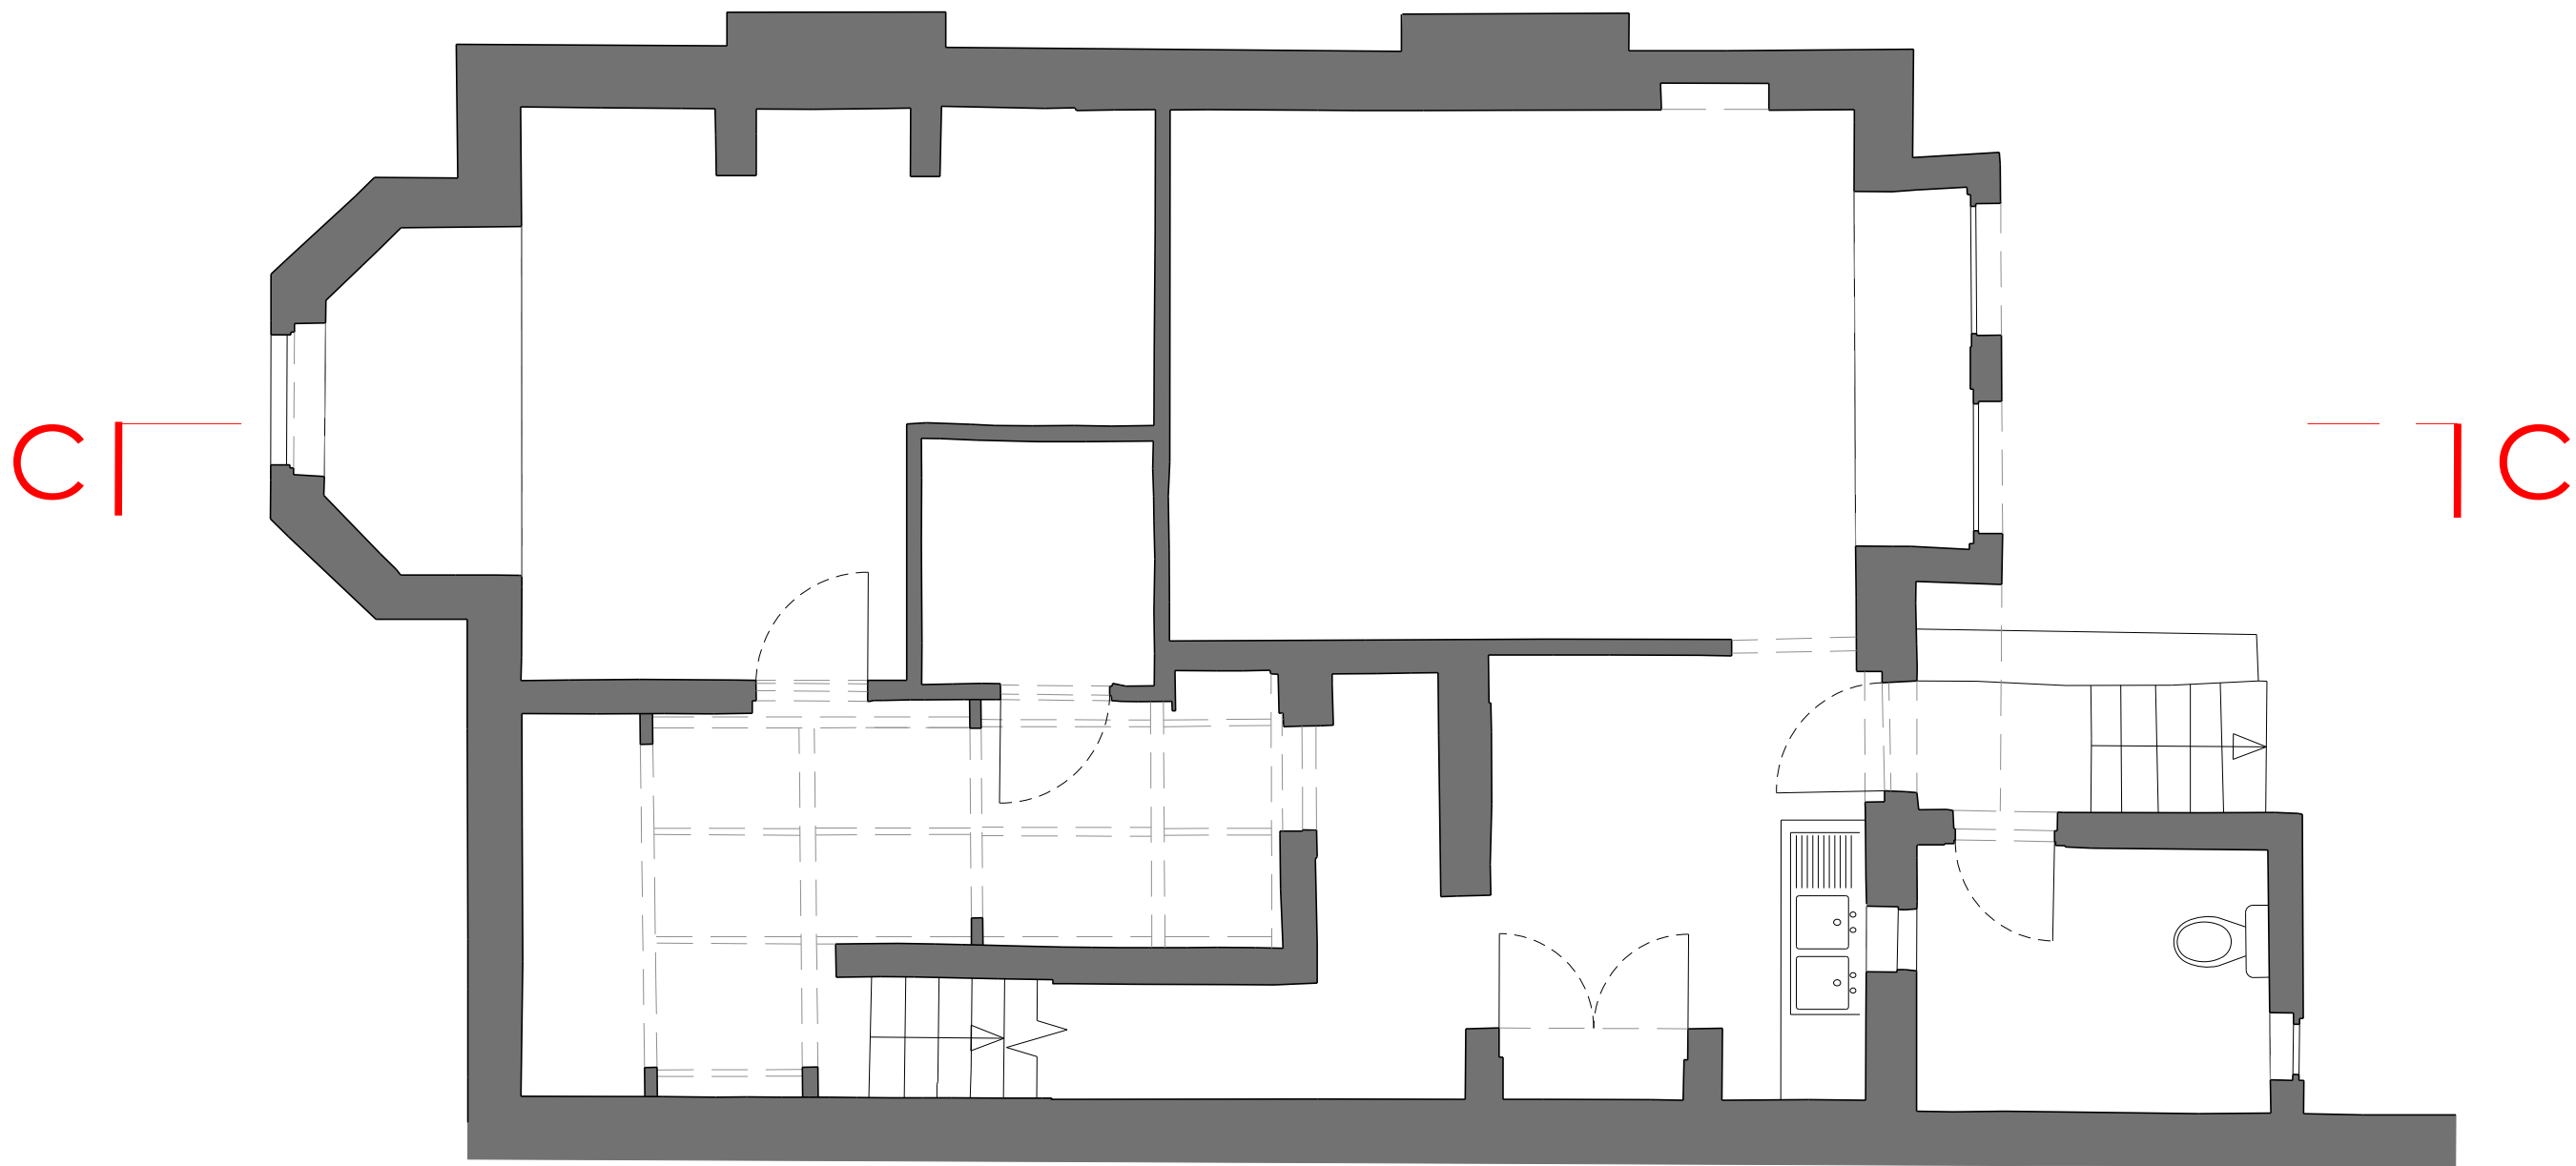

Project	Zetland Road, Chorlton	Project No.	22-01	Rev.	01
		Dwg. No.	L(-2)000	By	RM
Title	Basement Plan Existing	Date	JULY 22	Chk.	SGA
		Scale	1:50 @ A3	App.	00



STUDIO

mail@gastudio.co.uk
www.gastudio.co.uk

tel. 0161 835 3538

Architects / Masterplanning / Urban Design

All dimensions to be checked (to be checked on site prior to manufacture). Do not scale of this drawing. Report any discrepancies to the Architect / CA immediately. This drawing is copyright of G1 Studio Ltd. drawings are not to be reproduced without written consent.