
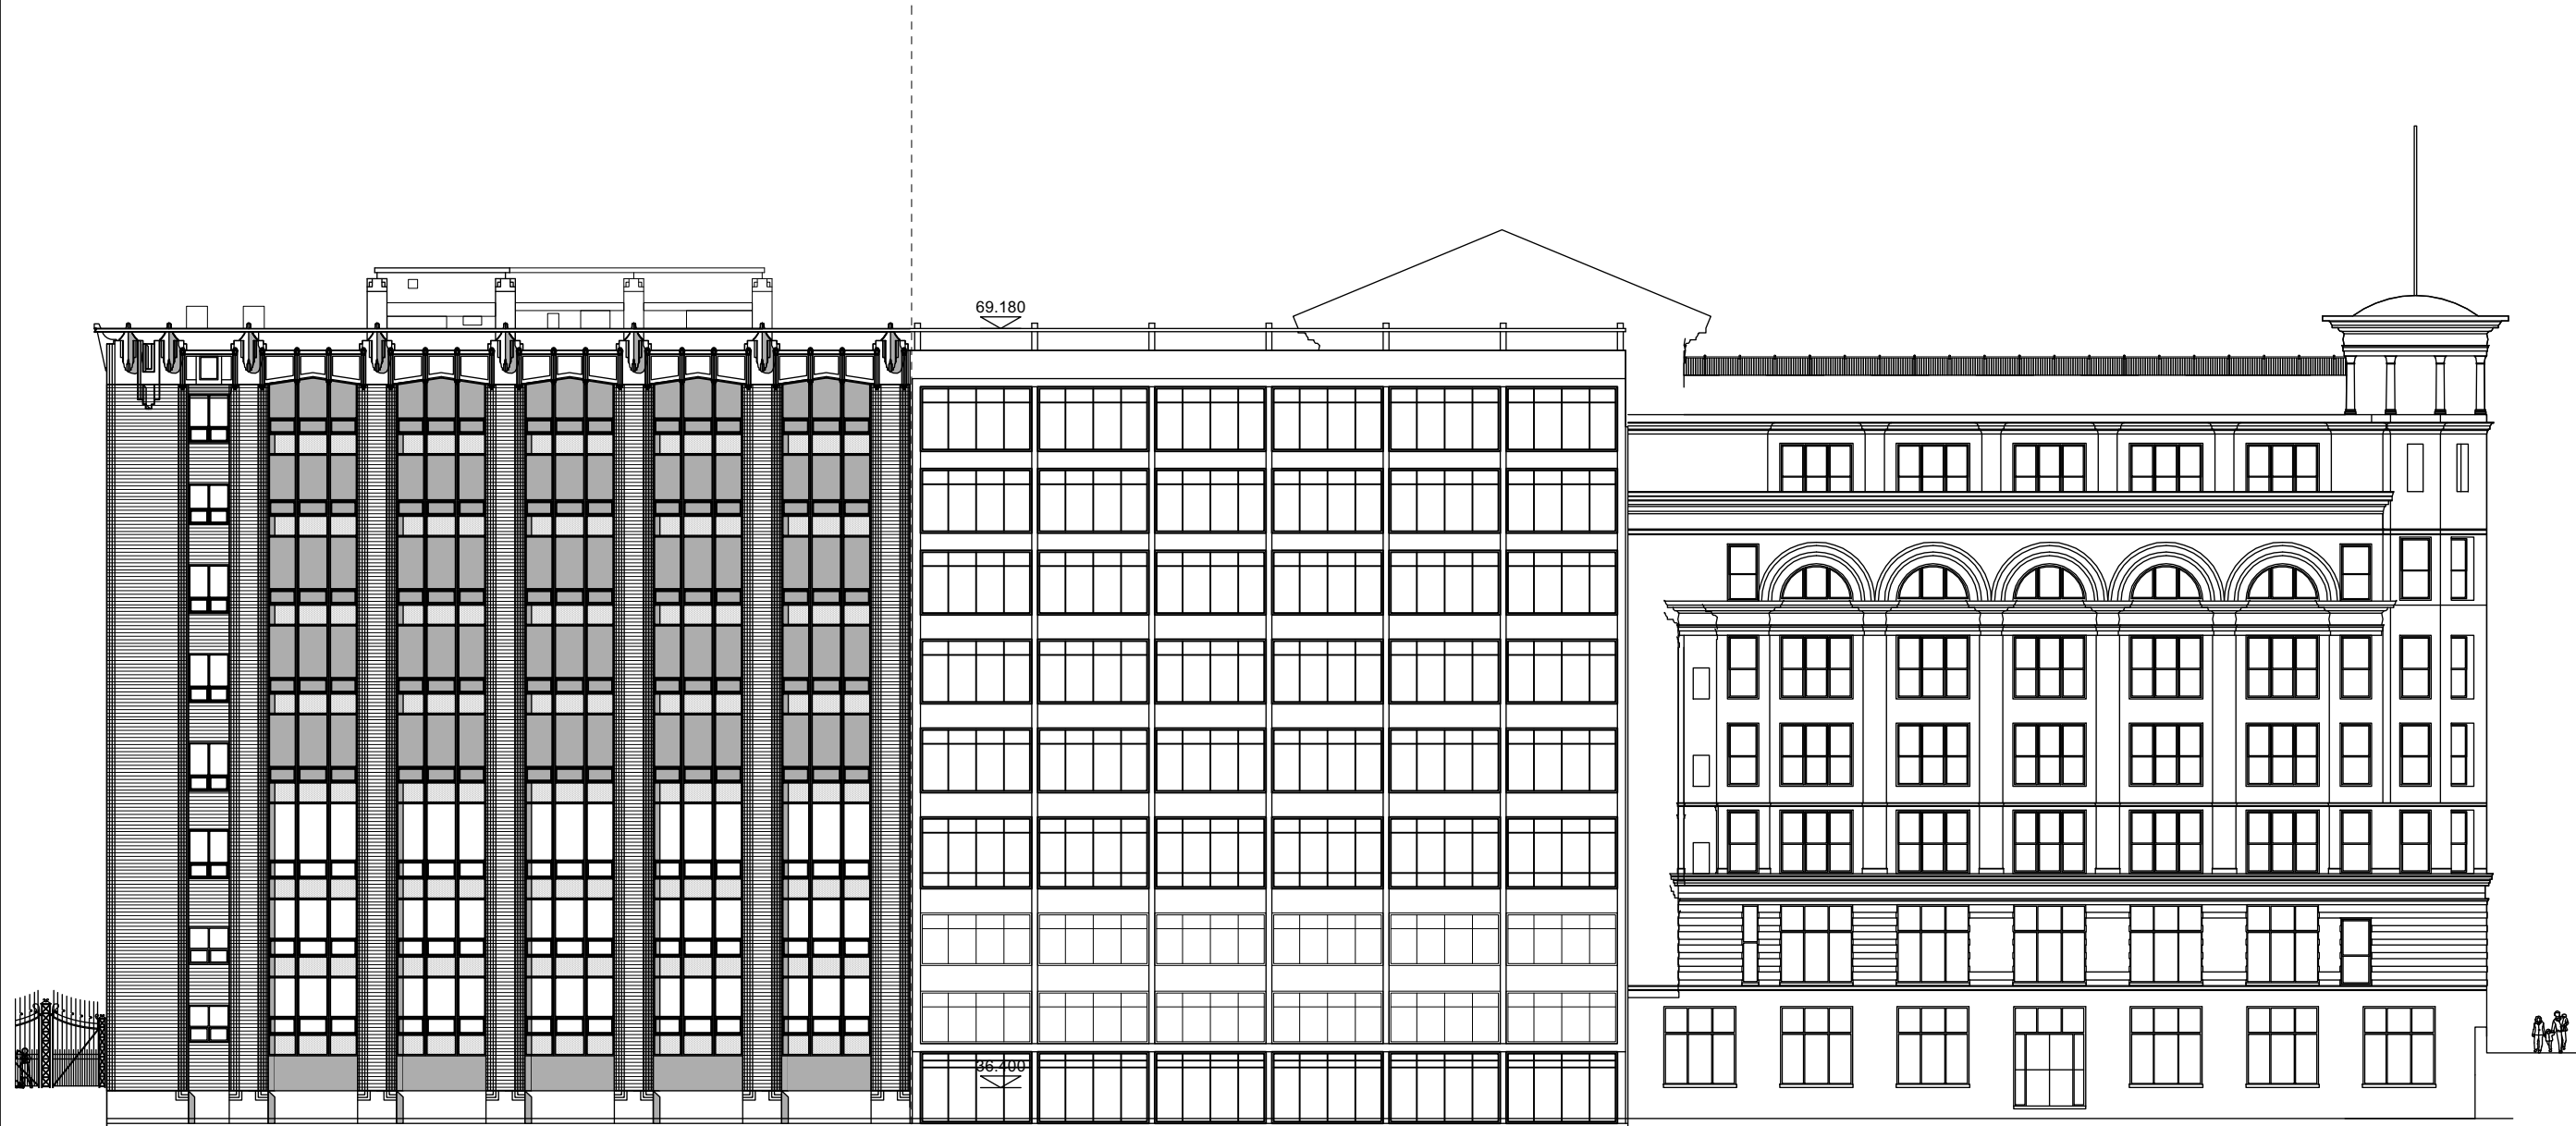


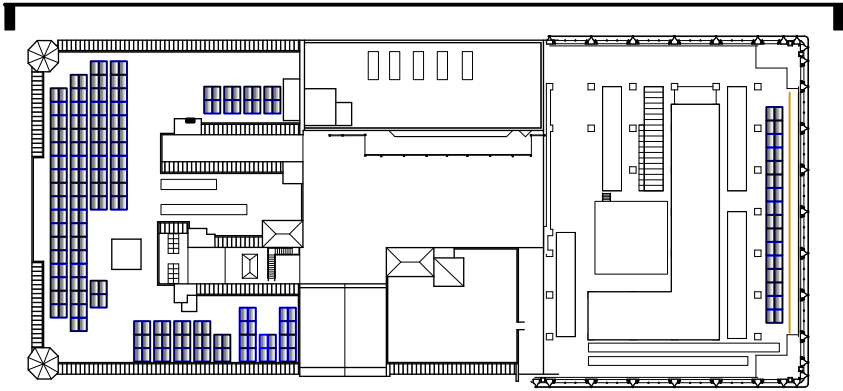

Lee House

Churchgate House

Rev Note DRN CHK

Tootal Building PV Panels

Canal Elevation - Existing

scheme 1966
drwg no. **E(210)**
revision

scale 1:200 @ A3
date first drawn Aug 2022
drawn HW

SK sketch E existing P proposed T tender C construction FI final issue

www.ateliermb.co.uk
t 0161 236 0051
e architect@ateliermb.co.uk