


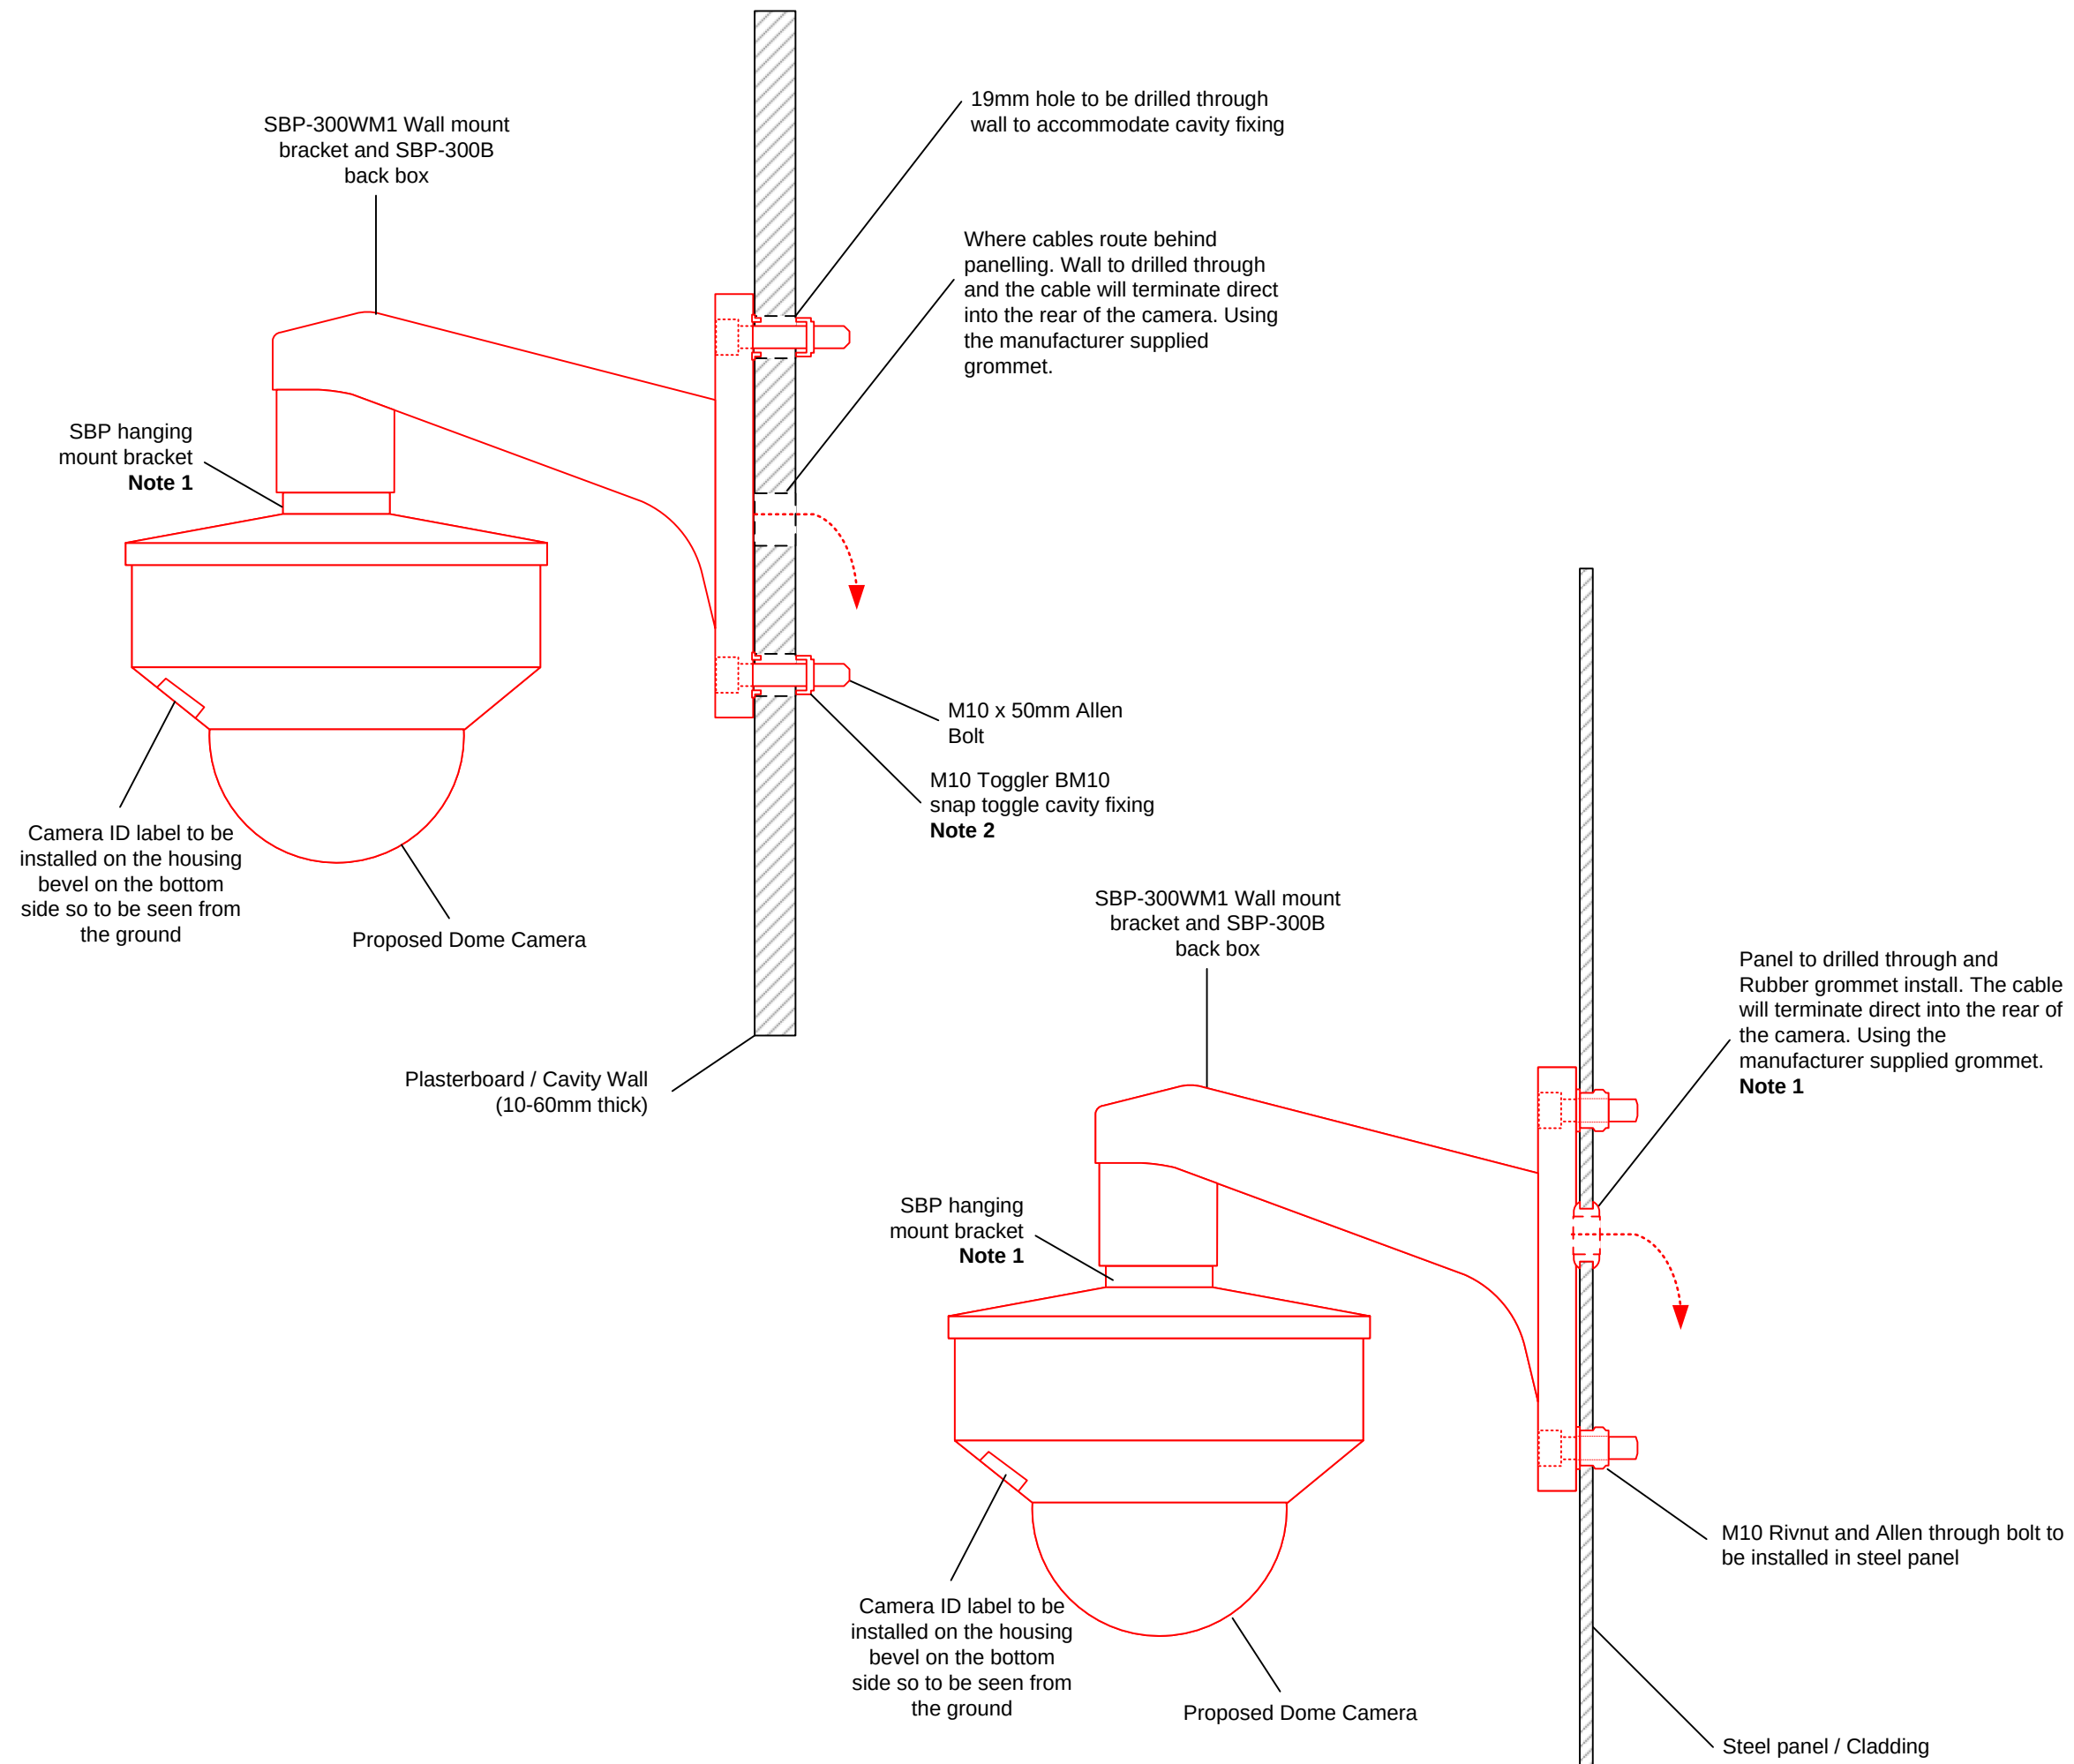

- Notes:**
1. SBP hanging mount camera brackets will be finished in white to match the proposed CCTV cameras. The hanging mount bracket is to be specific to camera type refer to table 1.
 2. Snaptoggle fixings to be installed as per manufacturers instruction. Ensure 50mm clearance behind panel for installation.
 3. Where conduit is installed on the panel/wall, an SBP-300NB back box will be installed. Refer LBR-GEN-CCTV-003 for conduit arrangement.

Table 1

Camera	Bracket
XNV-6081Z	SBP-187HMM
XNP-6120H	SBP-168HM
XNV-6120	SBP-300HMM6
XNV-8080	

P01	13/11/19	For Information	JAG	DGF	MS
Rev	Date	Description of Revisions	Drawn	Chkd	Appr

Status
FOR INFORMATION

Contractor

**Linbrooke**
People • Technology • Connectivity

Address

Unit 2,3 & 4 Churchill Way
Chapelton
Sheffield
S35 2PY

Project

LINBROOKE GENERIC DRAWINGS

Drawing Title

GENERIC DOME CAMERA PANEL MOUNT
DRAWING – SBP-300WM1

Designed	J. GATLEY	Sig	Date	13/11/19
Drawn	J. GATLEY	Sig	Date	13/11/19
Checked	D. FERGUSON	Sig	Date	13/11/19
Approved	M. SIDDALL	Sig	Date	13/11/19
Scale	ELR & Mileage			
	N.T.S. N/A			
Alternative Reference				Sheet
				1 of 1
Drawing Number				Revision
LBR-GEN-CCTV-018				P01