



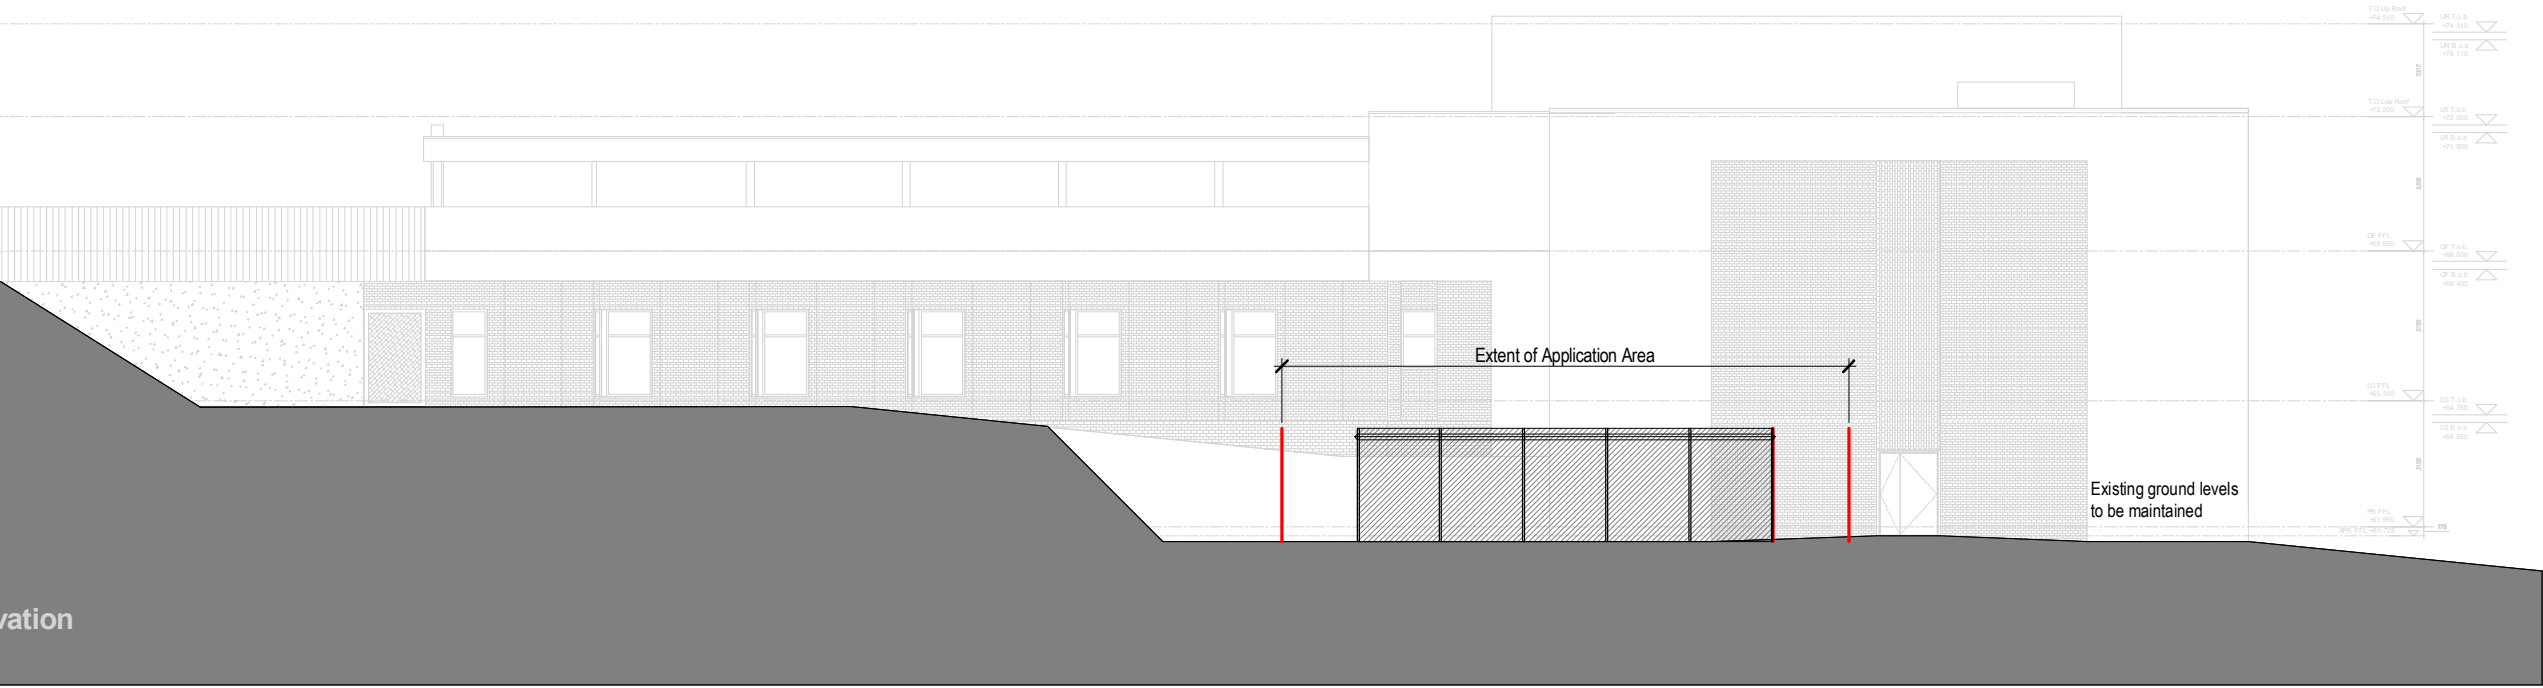

ELEVATION A



ELEVATION B

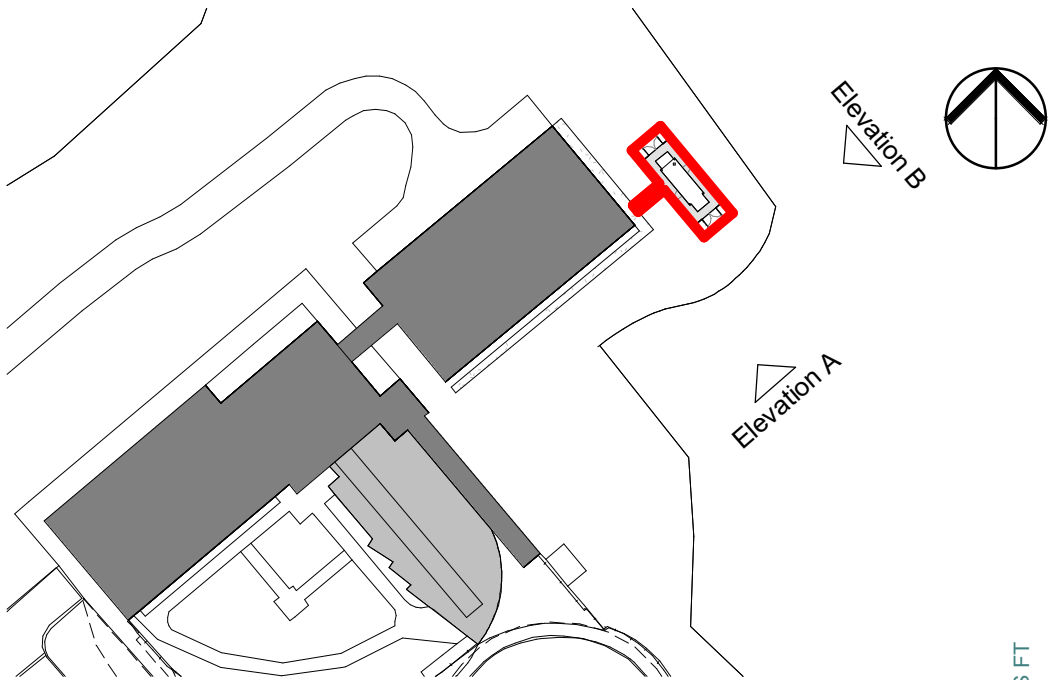

Extract of Site Location Plan 1:1000

1

Proposed Elevations

1 : 200