



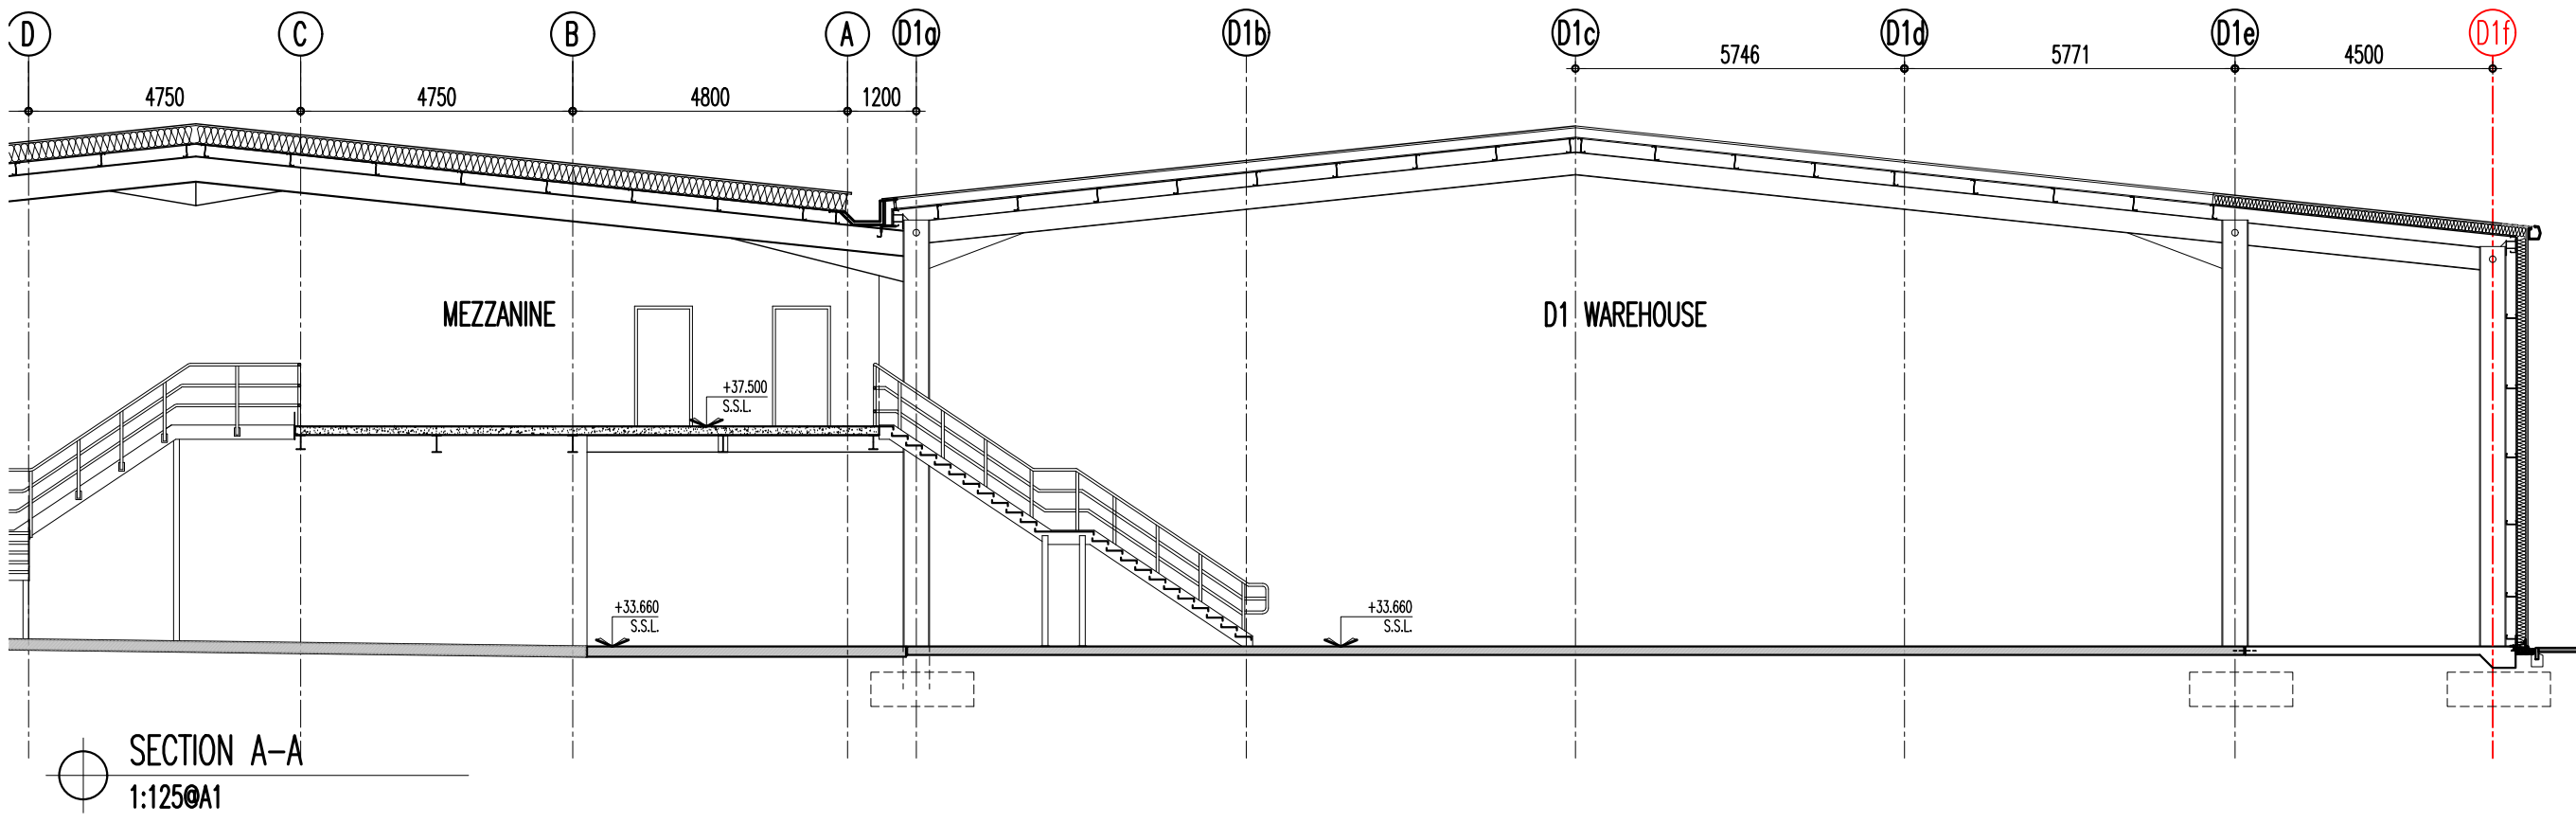

- ALL EXISTING SITE INFORMATION IS TAKEN FROM THE GREENWATCH GROUP SURVEY WORKS DATED JANUARY 2018
JOB NUMBER: 17.094
DRAWING NUMBER: 001
- ALL DIMENSIONS AND LEVELS ARE TO BE CHECKED ON SITE.
- ANY DISCREPANCIES ARE TO BE REPORTED TO CUBE ARCHITECTURE AND DESIGN BEFORE ANY WORK COMMENCES.
- THIS DRAWING SHALL NOT BE SCALED TO ASCERTAIN ANY DIMENSIONS. WORK TO FIGURED DIMS ONLY.
- THIS DRAWING SHALL NOT BE REPRODUCED WITHOUT EXPRESS WRITTEN PERMISSION FROM CUBE ARCHITECTURE AND DESIGN.
- TITLE OVERLAY DRAWINGS AND OWNERSHIP BOUNDARIES ARE PRODUCED USING ALL REASONABLE ENDEAVOURS. CUBE ARCHITECTURE AND DESIGN CANNOT BE RESPONSIBLE FOR THE ACCURACY OR SCALE DISCREPANCY OF BASE PLANS SUPPLIED TO THEM.

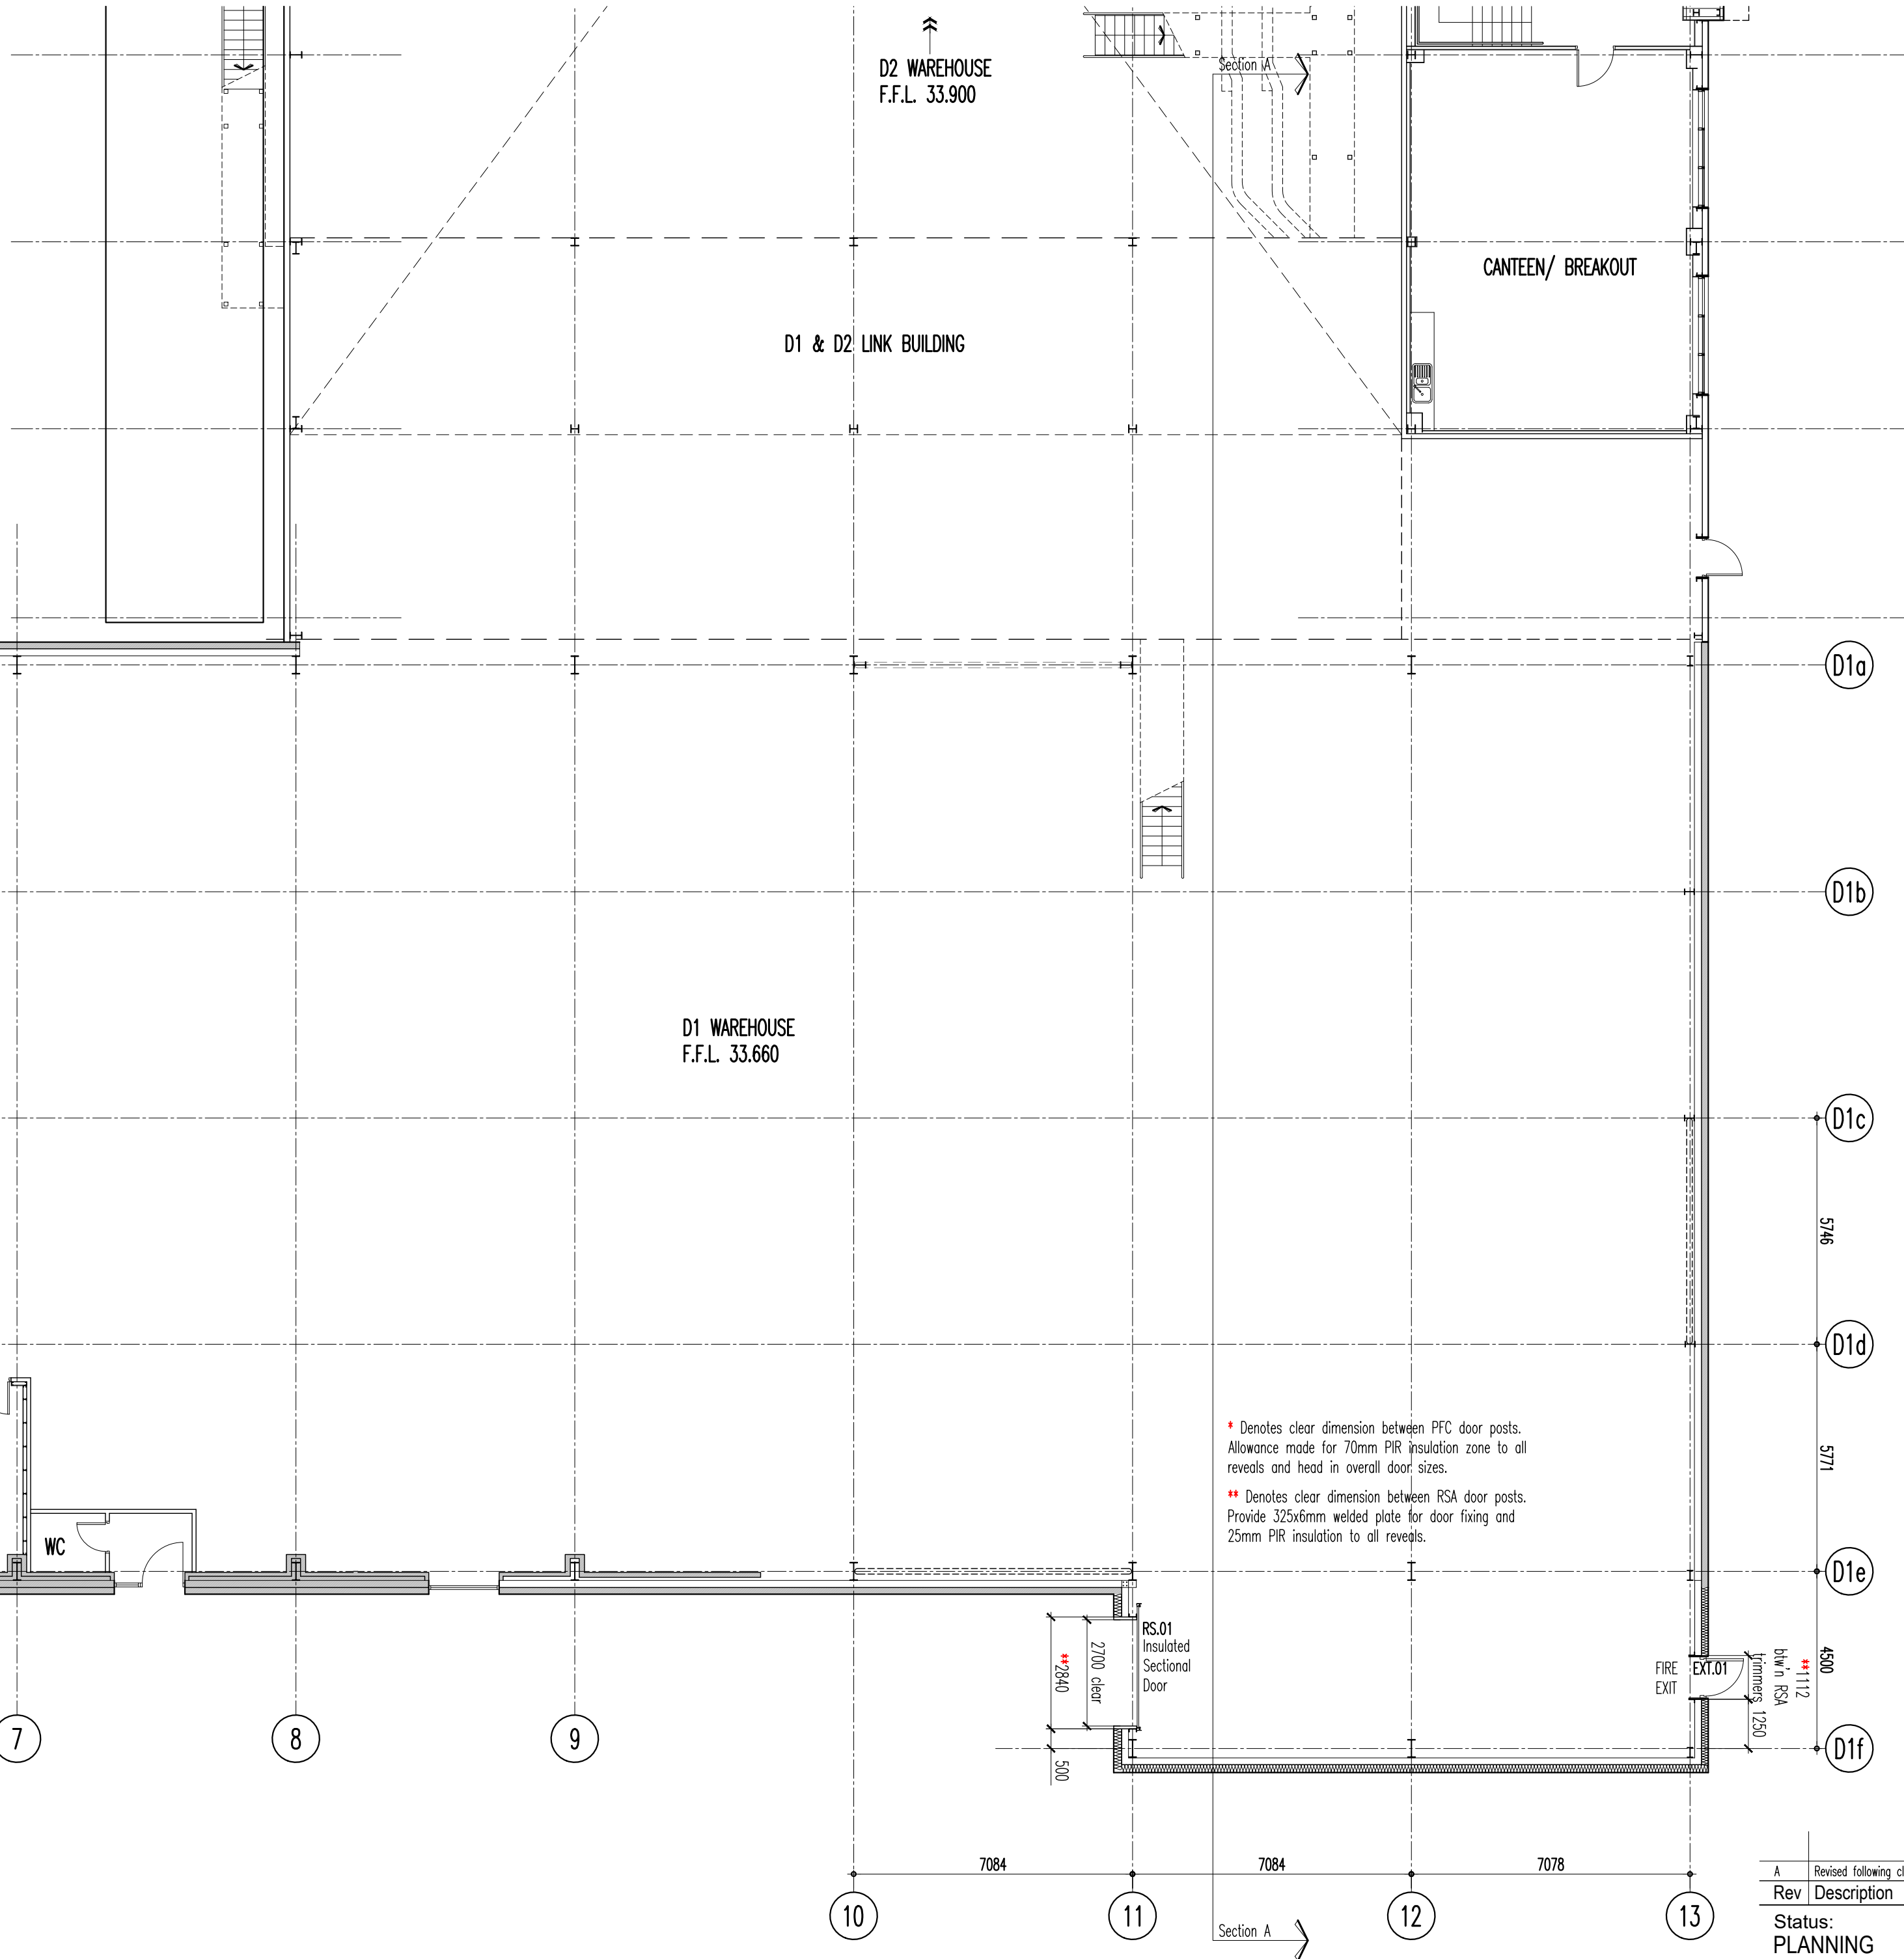

- Denotes clear dimension between PFC door posts. Allowance made for 70mm PIR insulation zone to all reveals and head in overall door sizes.
- Denotes clear dimension between RSA door posts. Provide 32x6mm welded plate for door fixing and 25mm PIR insulation to all reveals.

A	Revised following clients comments	23.09.22	DMR
Rev	Description	Date	By
Status: PLANNING			
Client: F DUERRS & SONS LTD			
Contract: PROPOSED INDUSTRIAL DEVELOPMENT F DUERRS & SONS LTD, DALLIMORE RD WYTHENSHAW, M23 9DR			
Drawing: PROPOSED D1 BUILDING PLAN			
Drawing No: AS815-06	Revision: A	Scales: 1:125@A1	
Drawn: DMR	Checked:	Date: SEPT '22	