
Note:
Do Not Scale from this drawing.
Dimensions are to be checked on site.
If in doubt please ask.

NOTE: Geometry and diemsnions for tower roof estimated based on historical photos. Site measure to be undertaken to determine struture of roof once towere rebuild is complete.

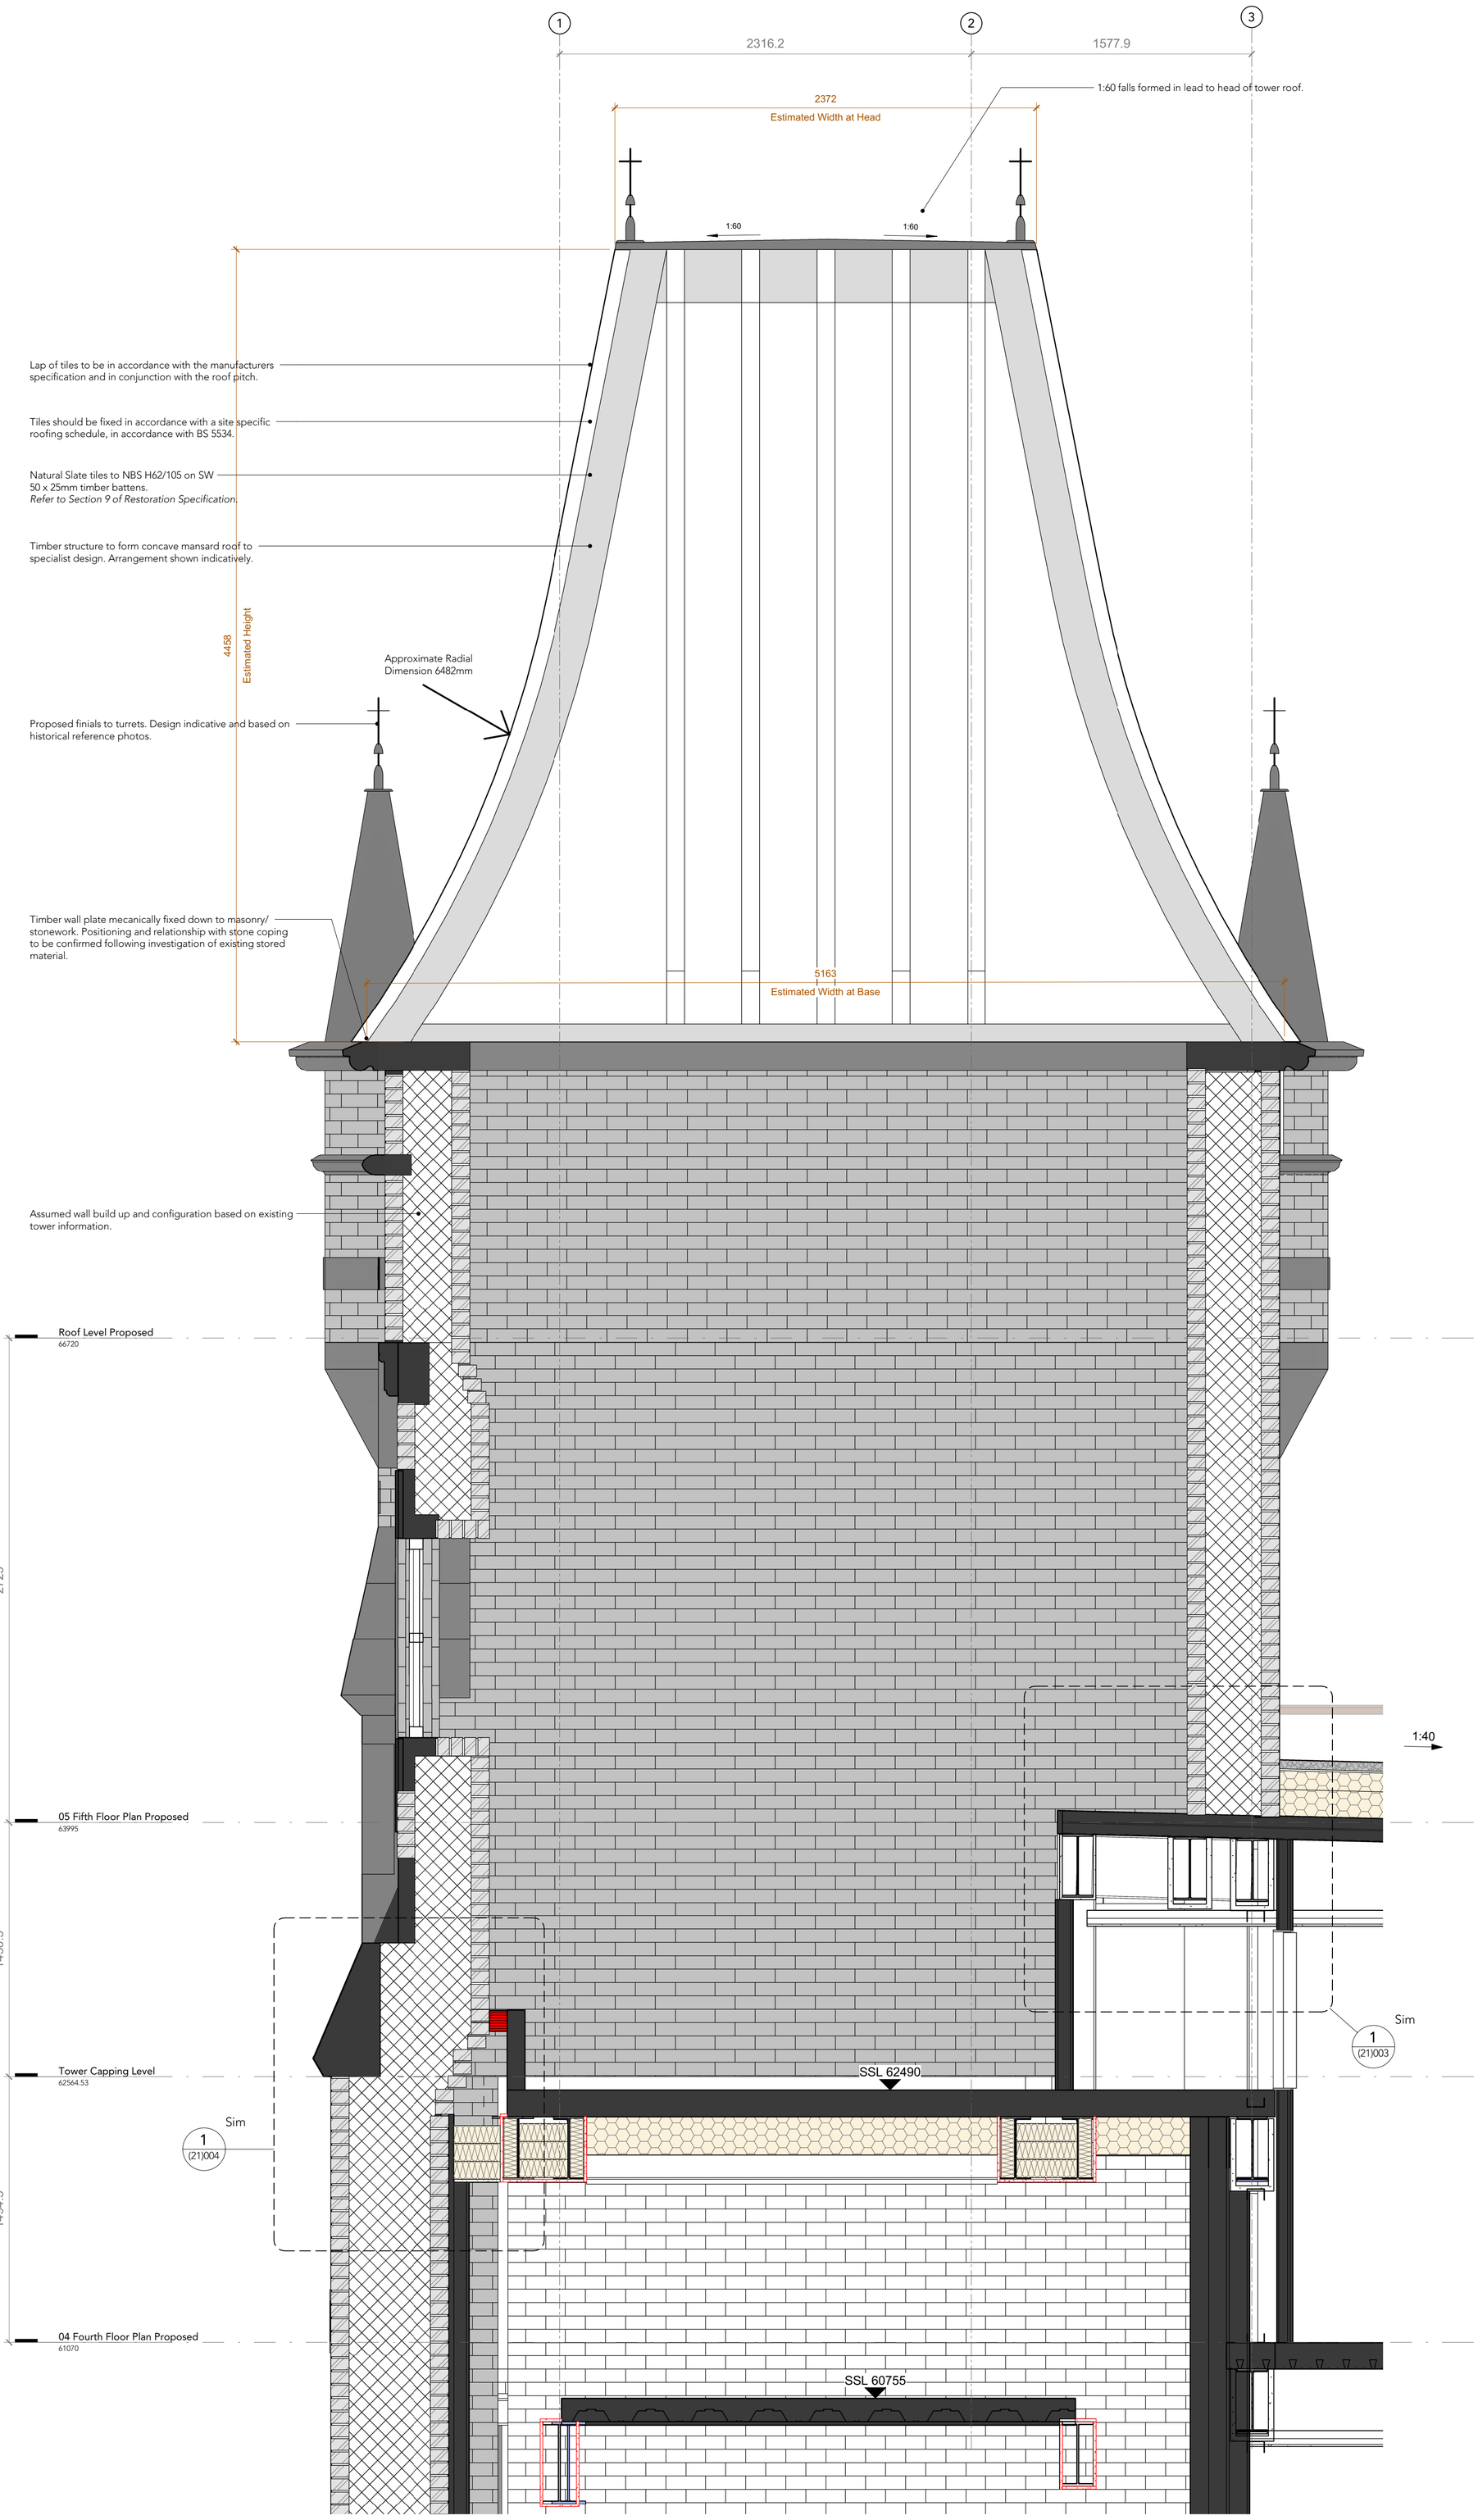

Detailed Tower Roof Cross Section

1 : 20

C1 07.09.2022 PN Construction Issue

Rev **Date** **Intls** **Details**

© The moral rights of the author are hereby asserted.
This drawing and design is the sole property of Buttress Ltd and must not be reproduced without permission.
Buttress Ltd is Registered in England and Wales: 5363573

Buttress

41 Bengal Street
Manchester
M4 6AF

T 0161 236 3303
E contact@buttress.net
Wwww.buttress.net

Project Title	Ancoats Dispensary
Client	Great Places Housing Group
Location	Ancoats, Greater Manchester
Drawing ref	Tower Roof Cross Section

Date	07/09/2022 16:58:45	**Scale**	1 : 20
Checker	MG	**Orig Paper Size**	A1
Job No:	210005	**Status**	CONSTRUCTION

Project: Origin: Zone: Level: Type: Disc: Number: Rev:

210005-BA-XX-XX-DR-A-(21)007- C1