


- PRE-WAR CHESHIRE BRICK
- GREY SLATE ROOF TILE
- HEADER BRICK DETAIL
- WHITE 'THRU' COLOUR RENDER
- BLACK ALUMINIUM WINDOWS
- BLACK ALUMINIUM DOORS
- FRAMELESS GLASS
- SATIN GLASS
- BLACK FASCIA & SOFFIT
- SANDSTONE WINDOW SURROUND
- GREY COMPOSITE CLADDING

- 27.09.22
31.08.22
09.07.22
- 27.09.22
31.08.22
09.07.22
- 27.09.22
31.08.22
09.07.22

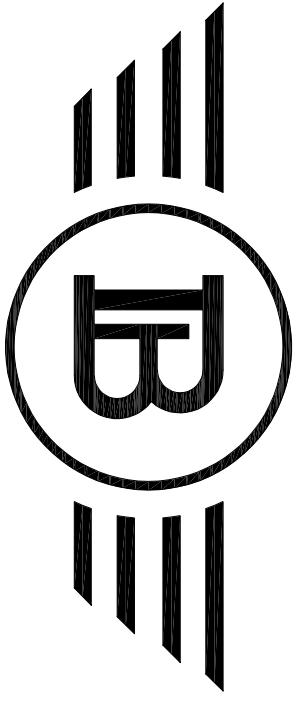


BLUECHIP ARCHITECTURE


07999 294 675

DESIGN@BLUECHIP-ARCHITECTURE.CO.UK
WWW.BLUECHIP-ARCHITECTURE.CO.UK


LOWRY MILL | LEE ST. | SWINTON | MANCHESTER | M27 6DB
DO NOT SCALE FROM THE DRAWING. COPYRIGHT PROTECTED & ISSUED
UNDER LICENCE TO THE CLIENT NAMED BELOW. ALL INFORMATION
CONTAINED HEREIN IS NON-TRANSFERABLE WITHOUT APPROVAL FROM
BLUECHIP ARCHITECTURE

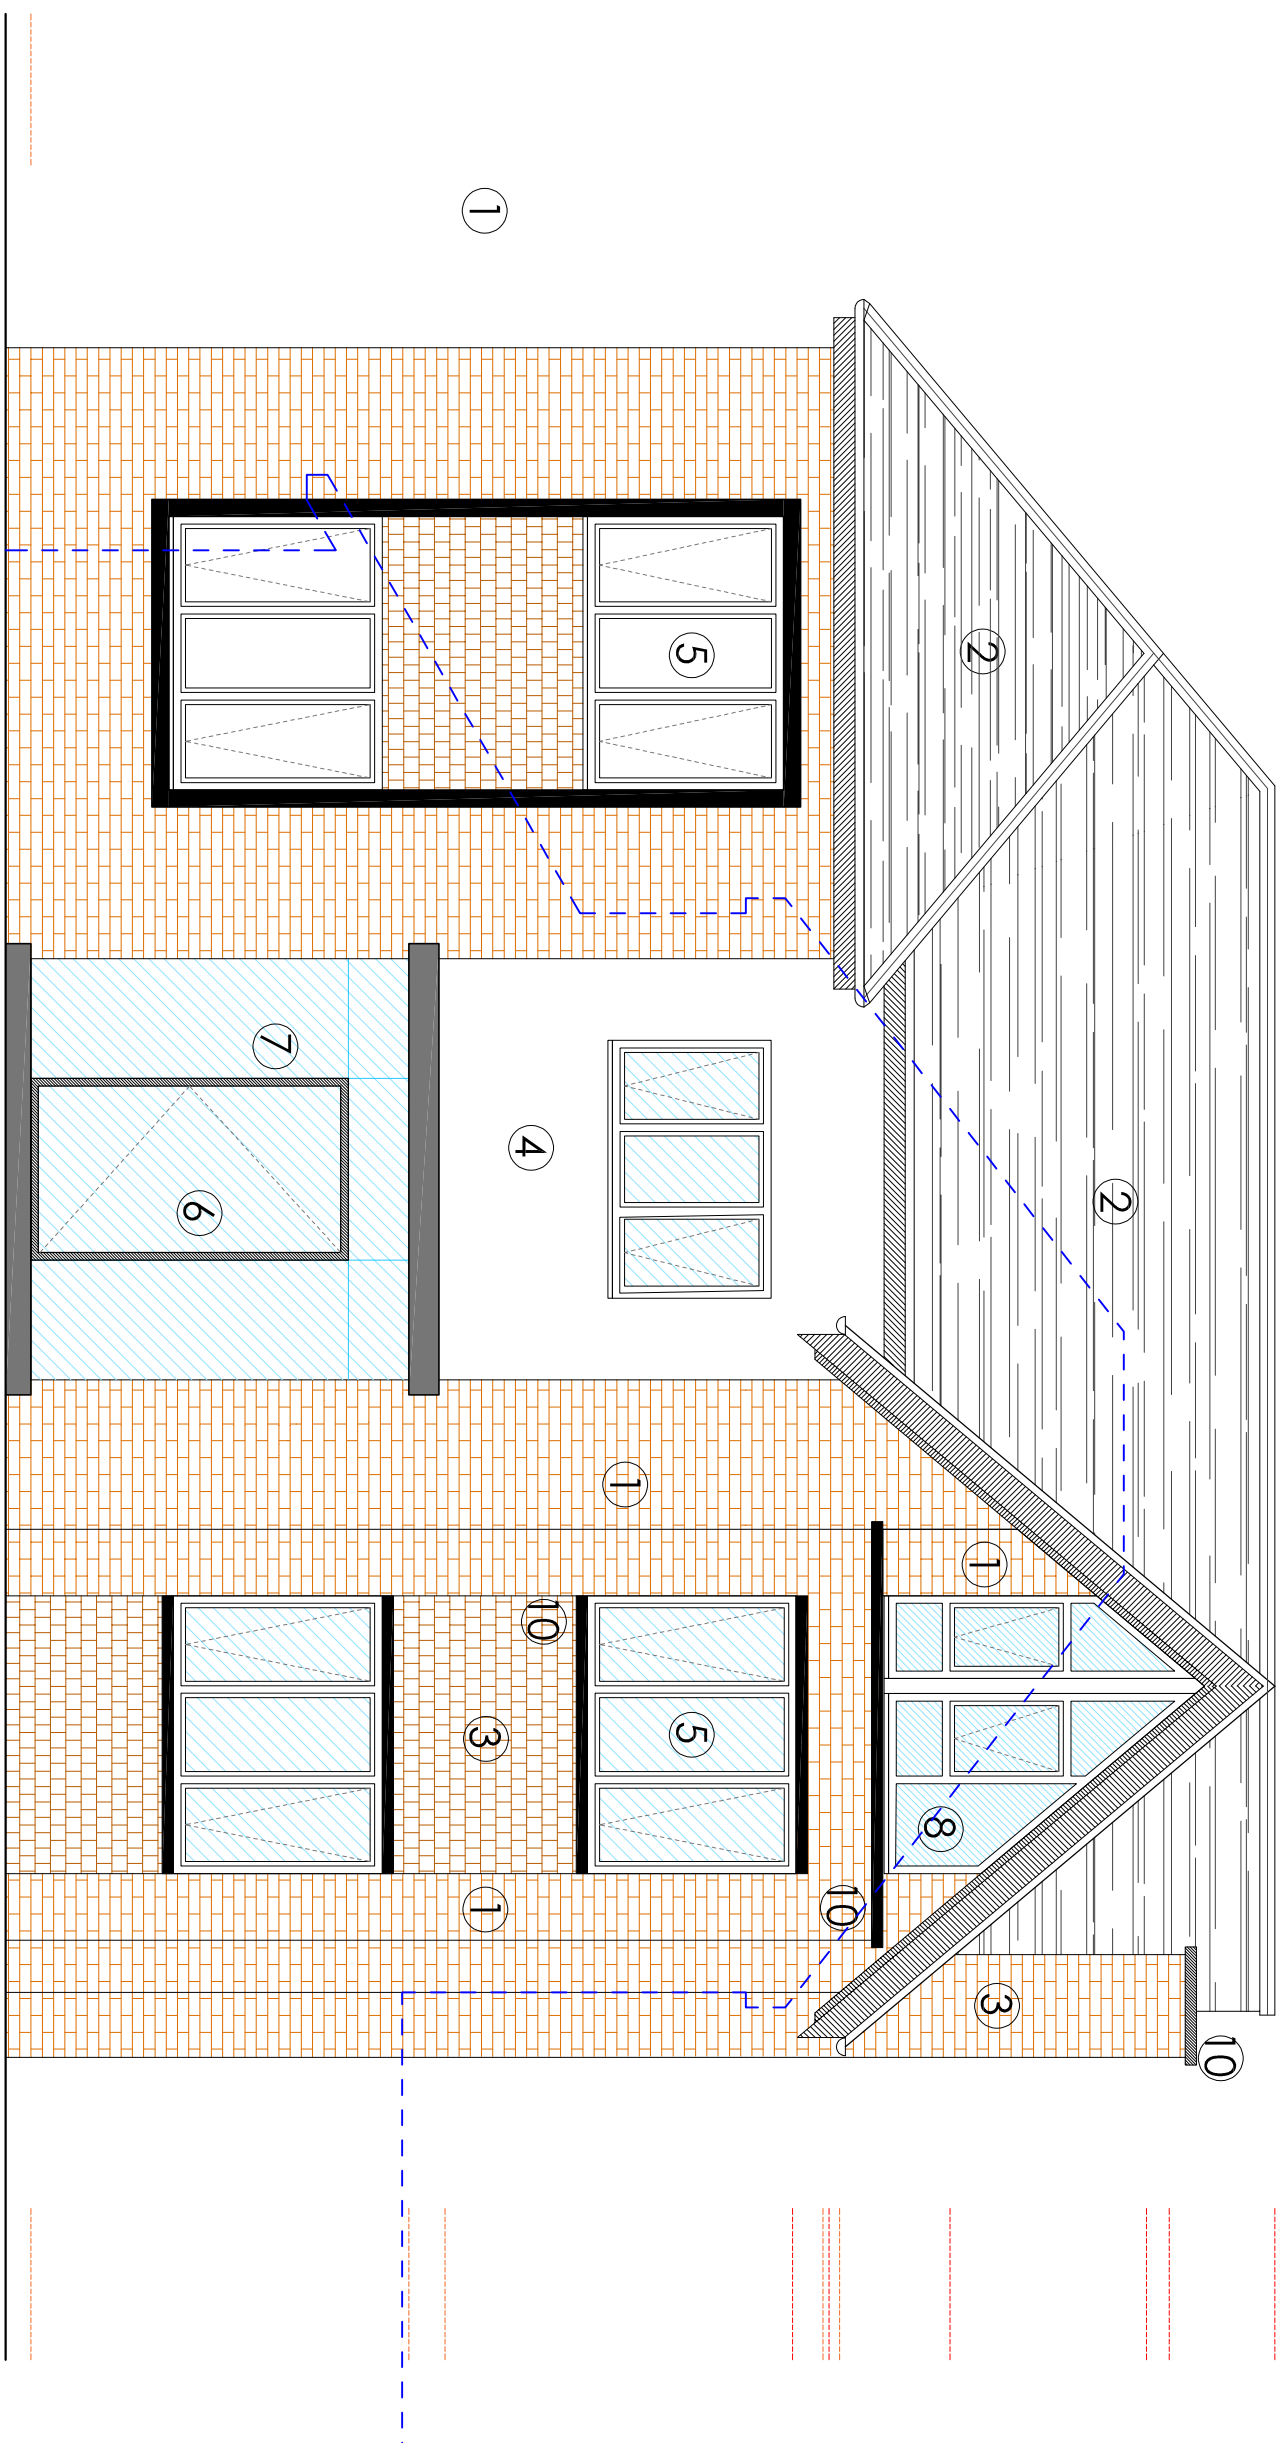


FRONT ELEVATION (SOUTH)

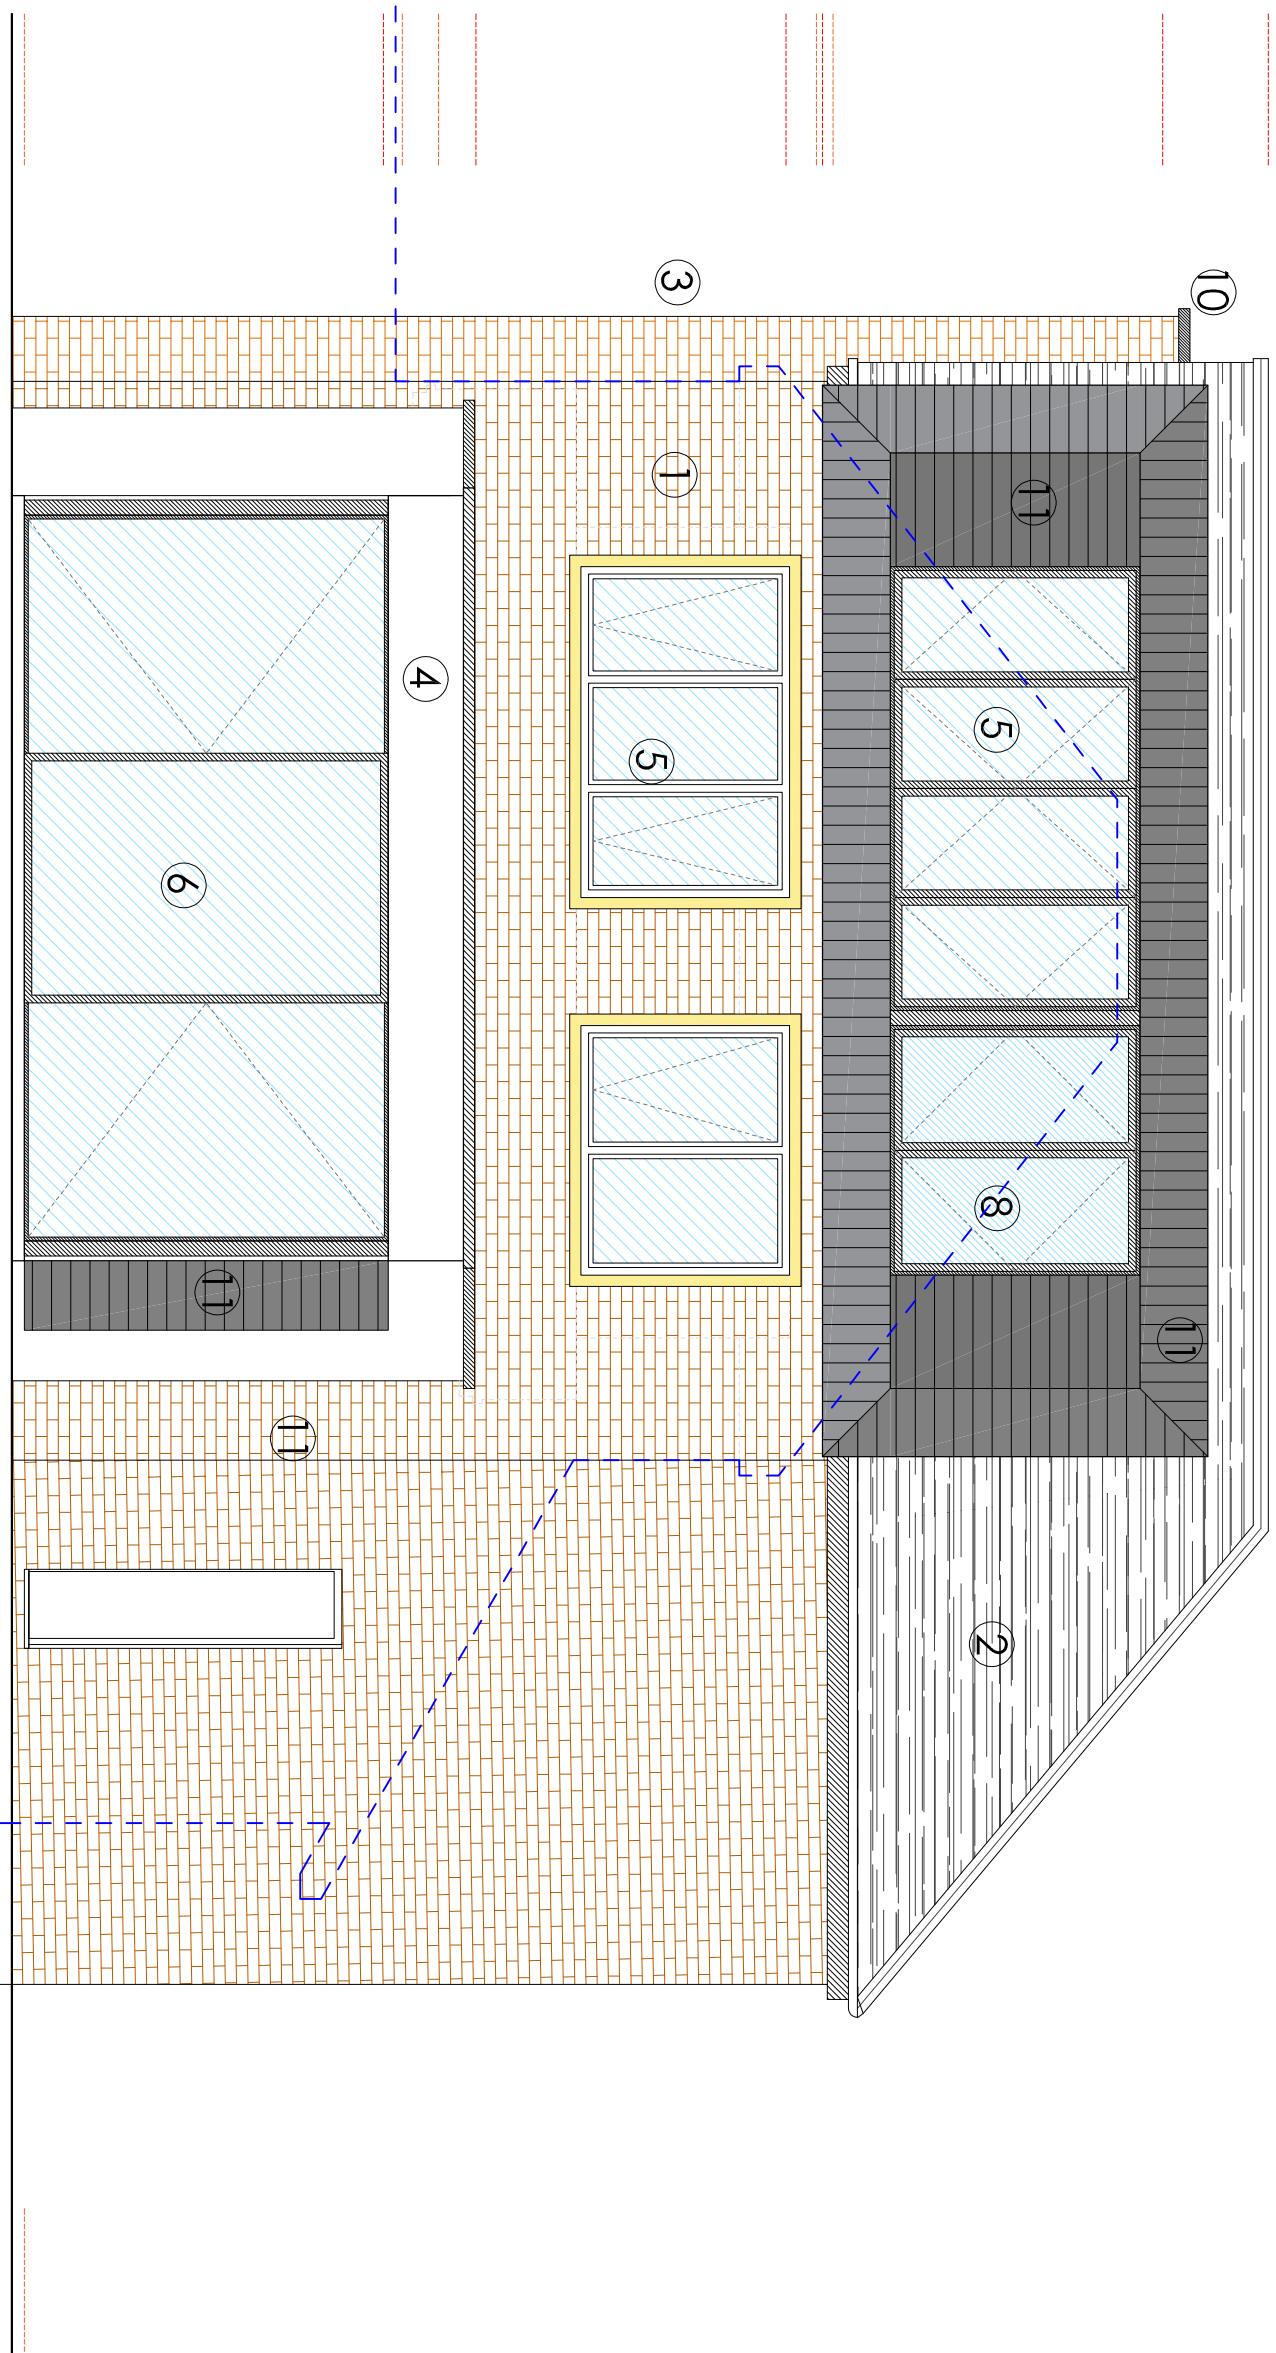

REAR ELEVATION (NORTH)

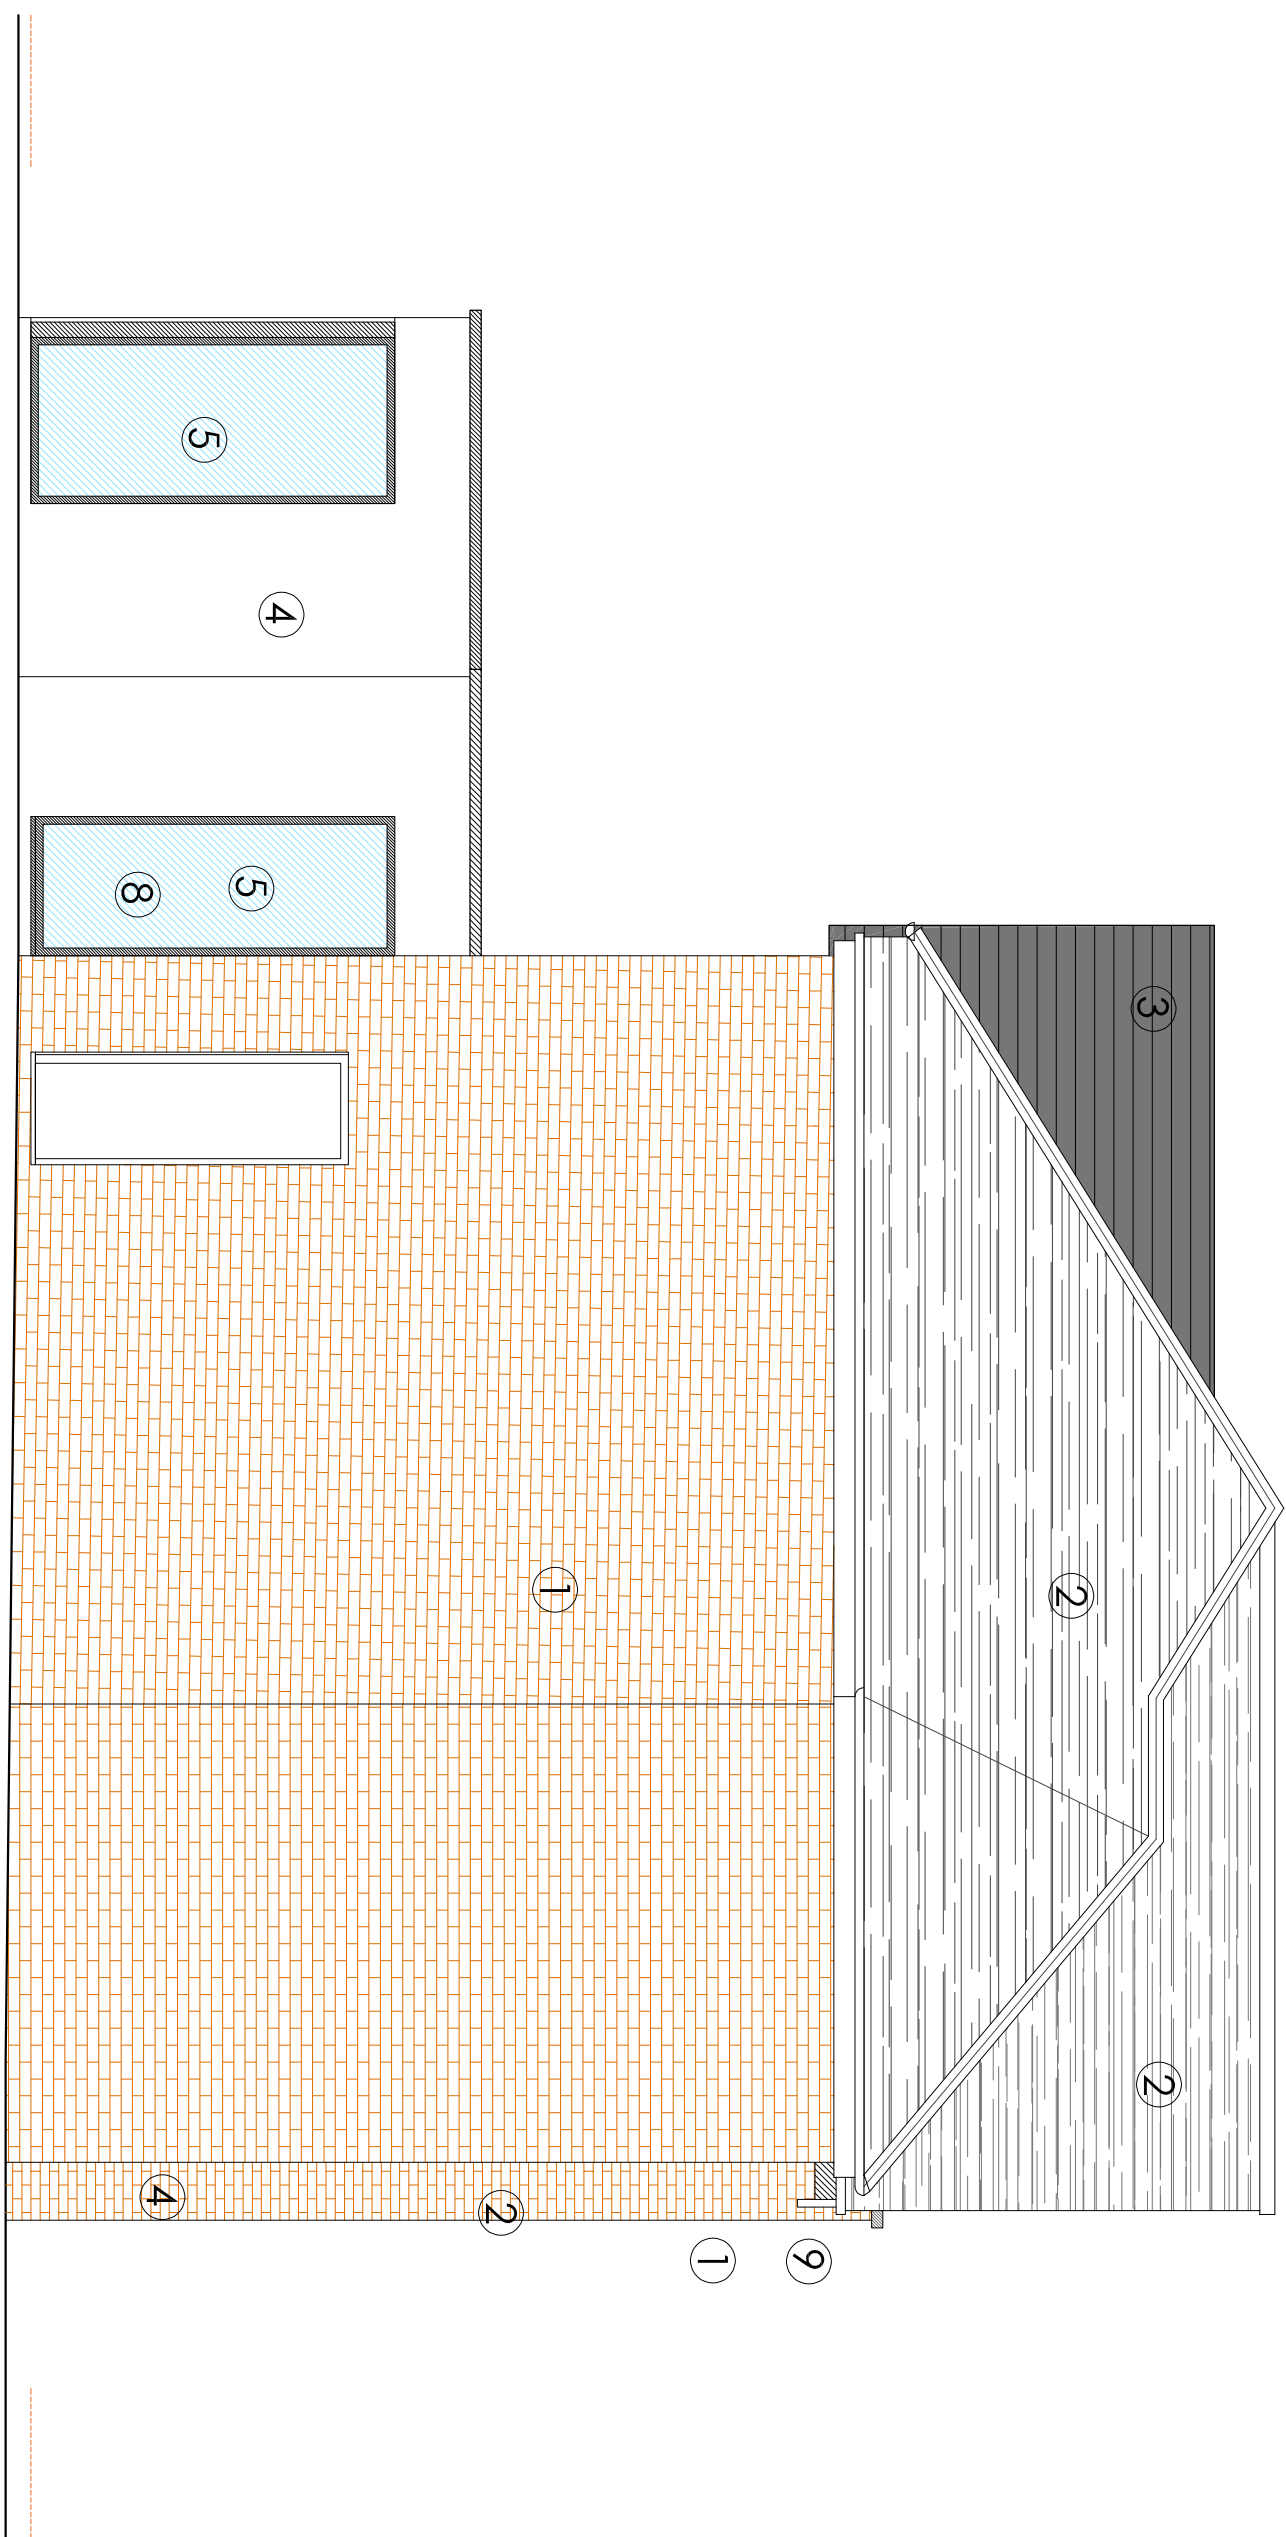

SIDE ELEVATION (WEST)

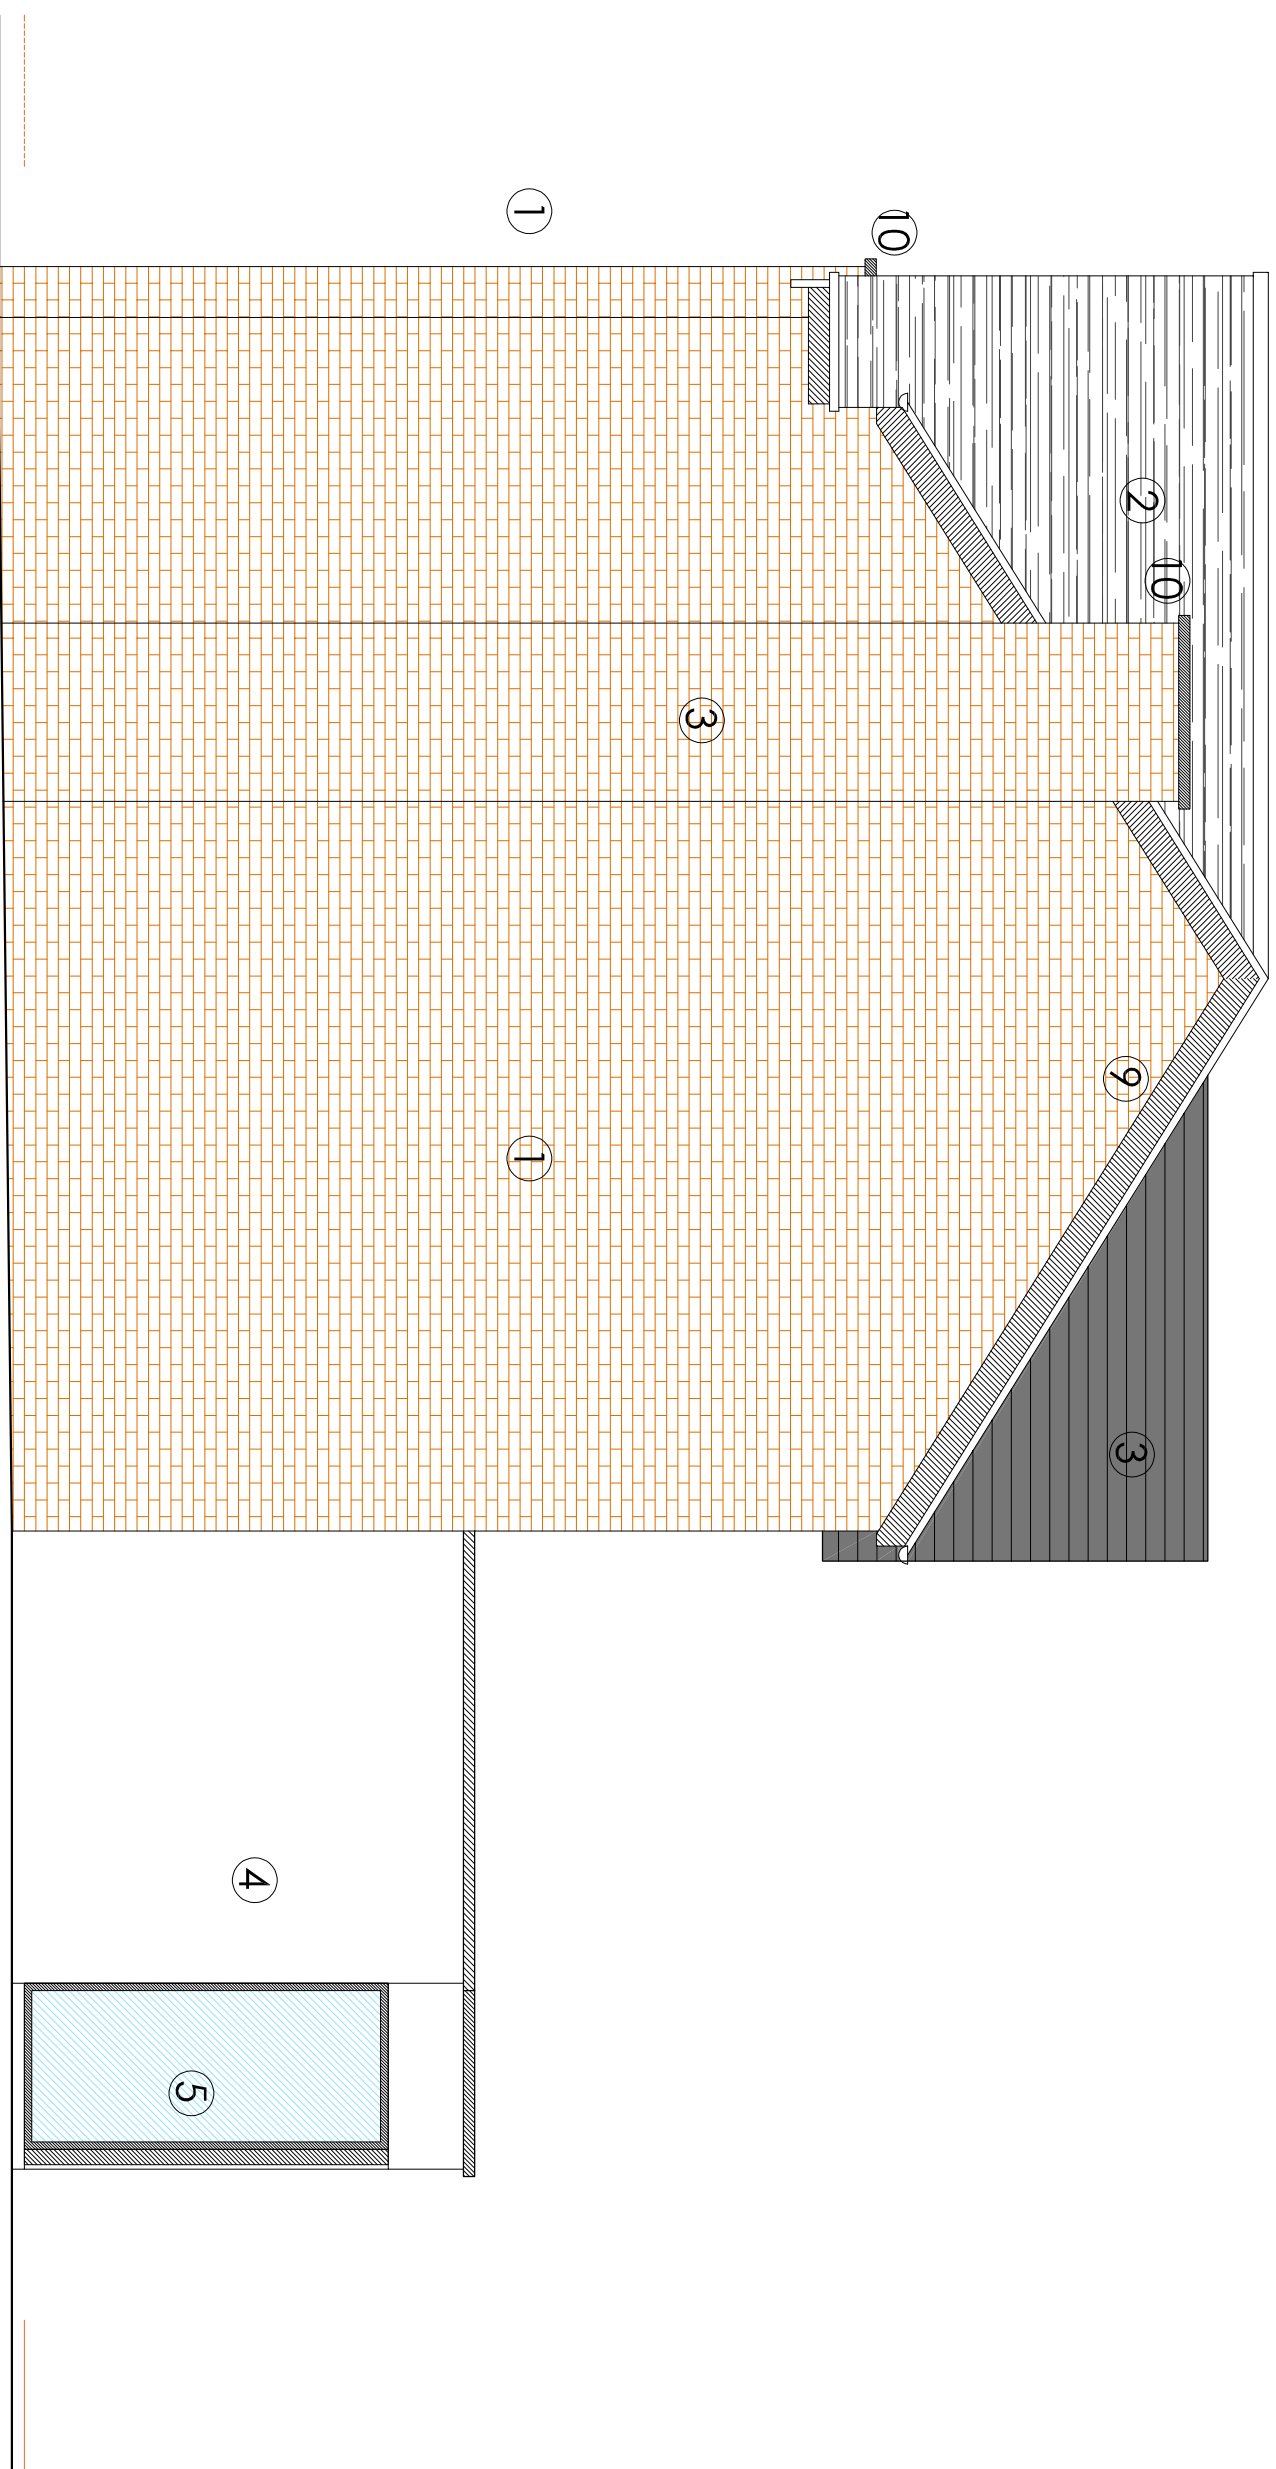

SIDE ELEVATION (EAST)

