

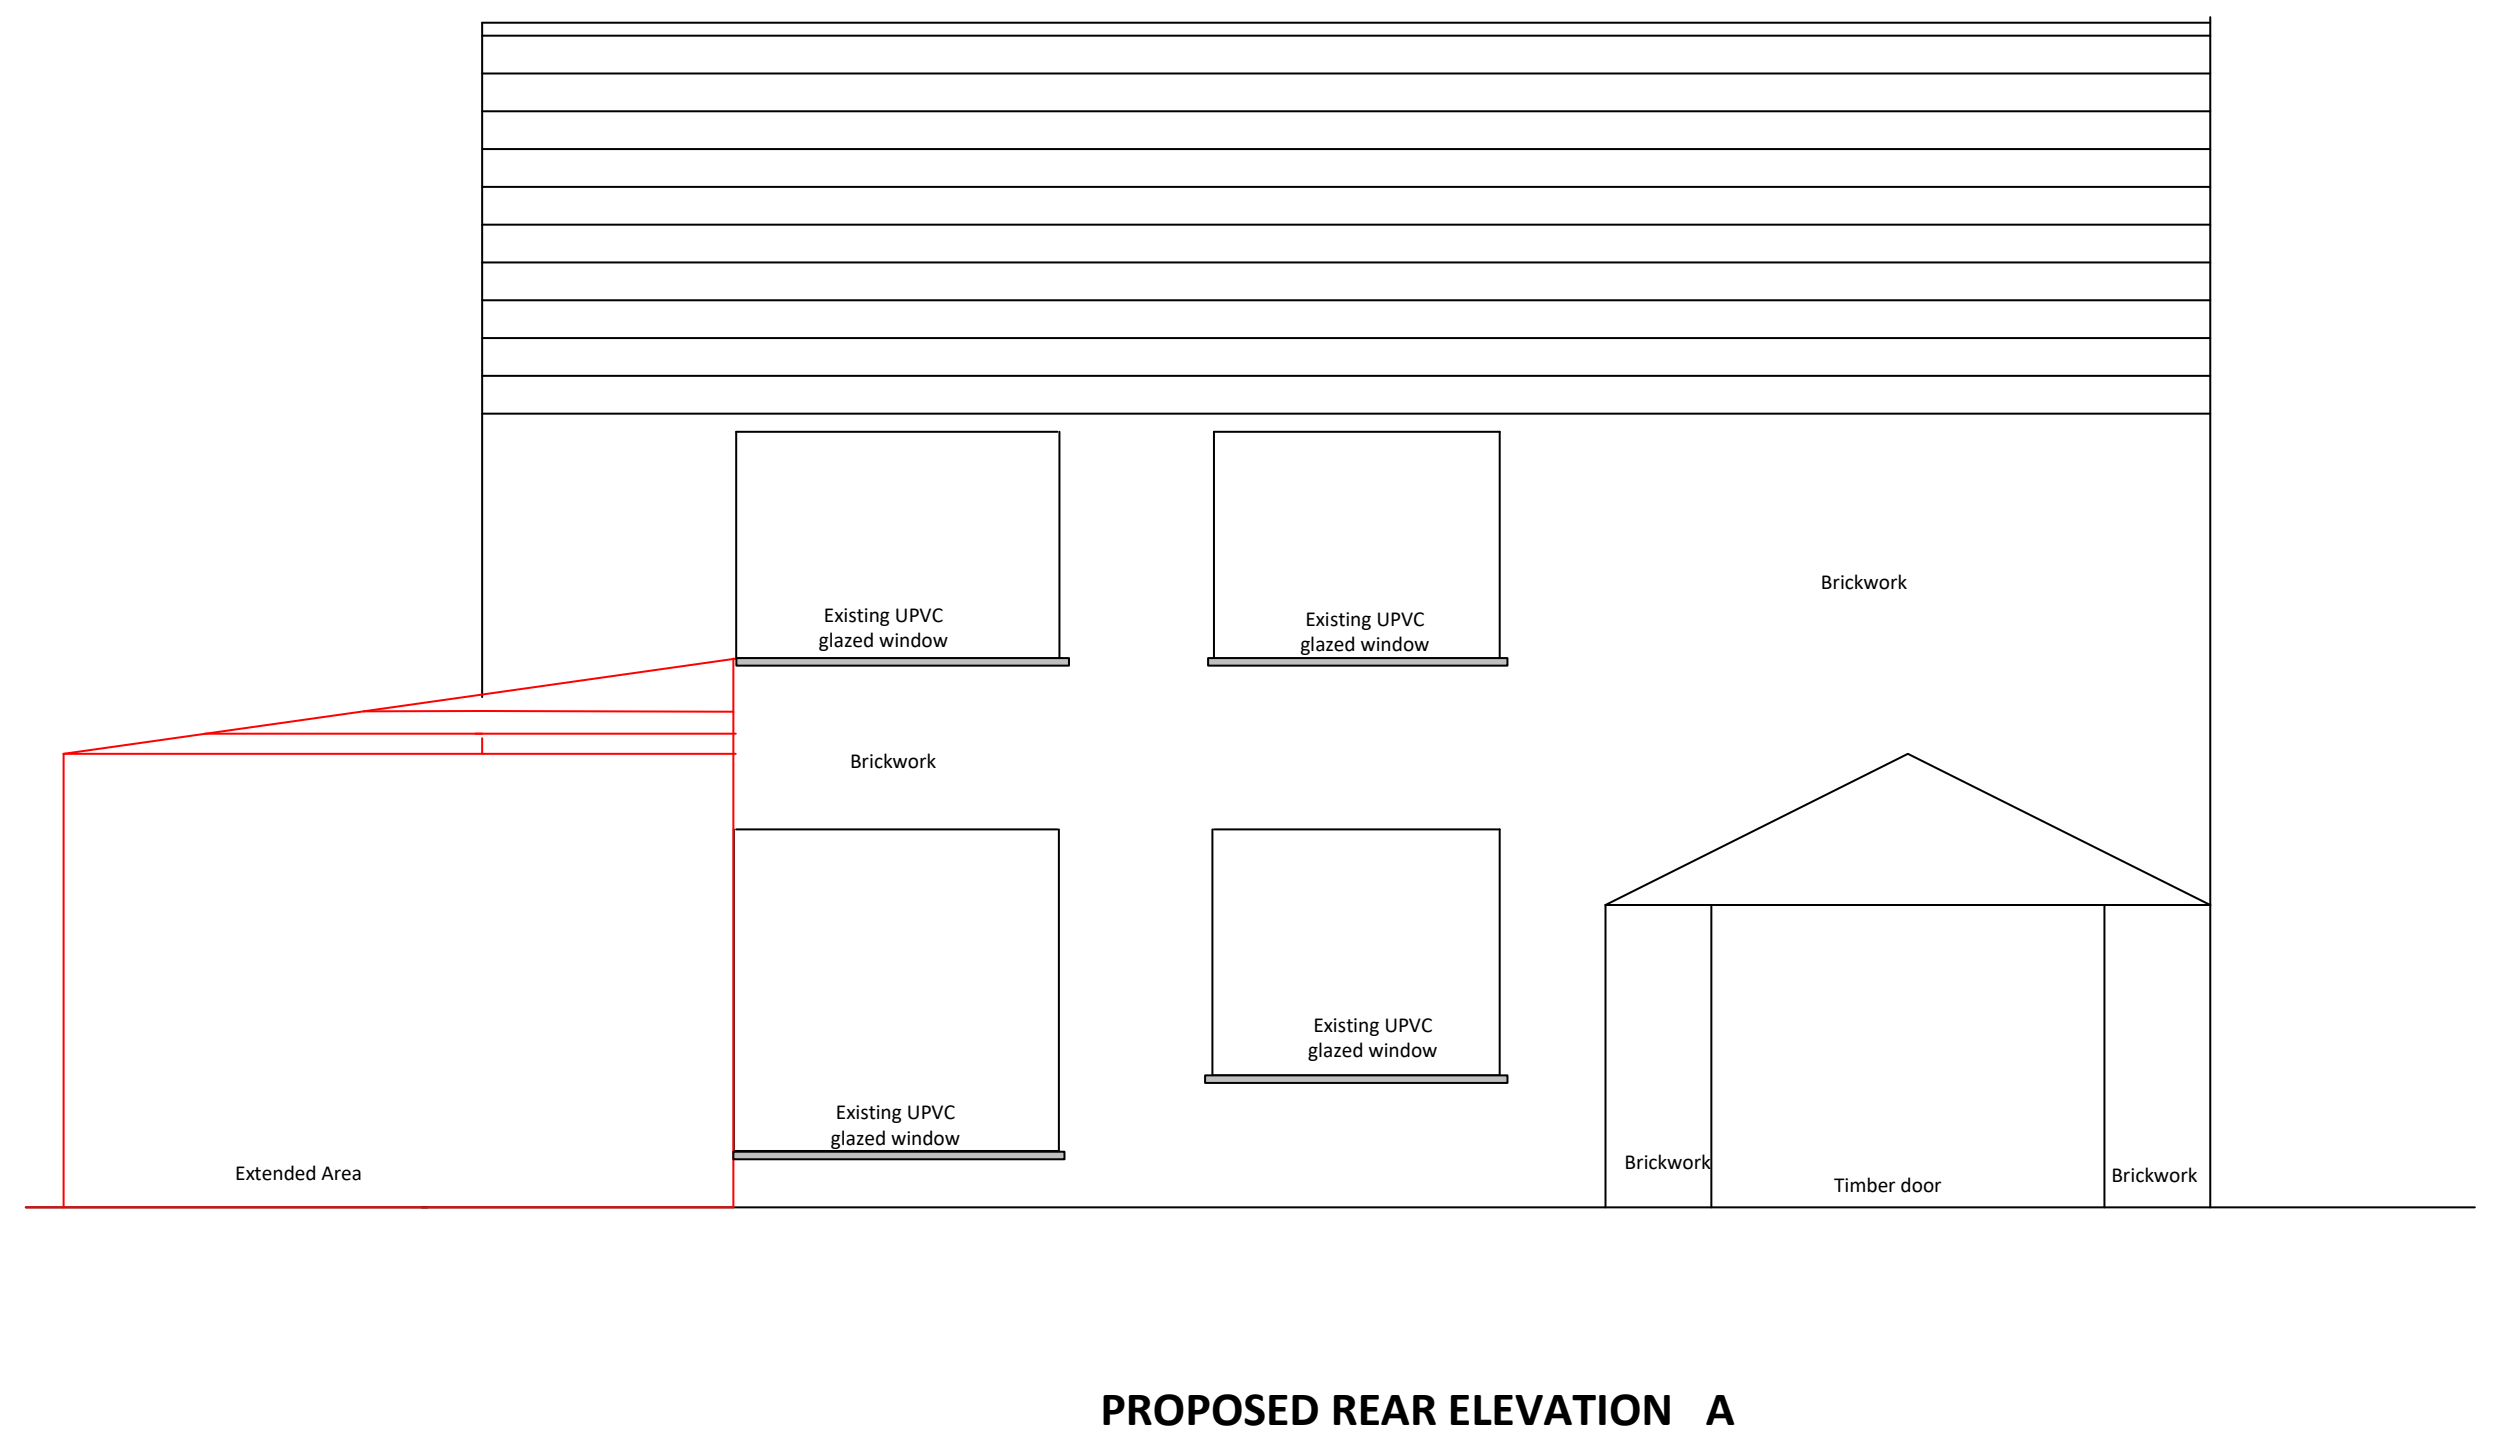
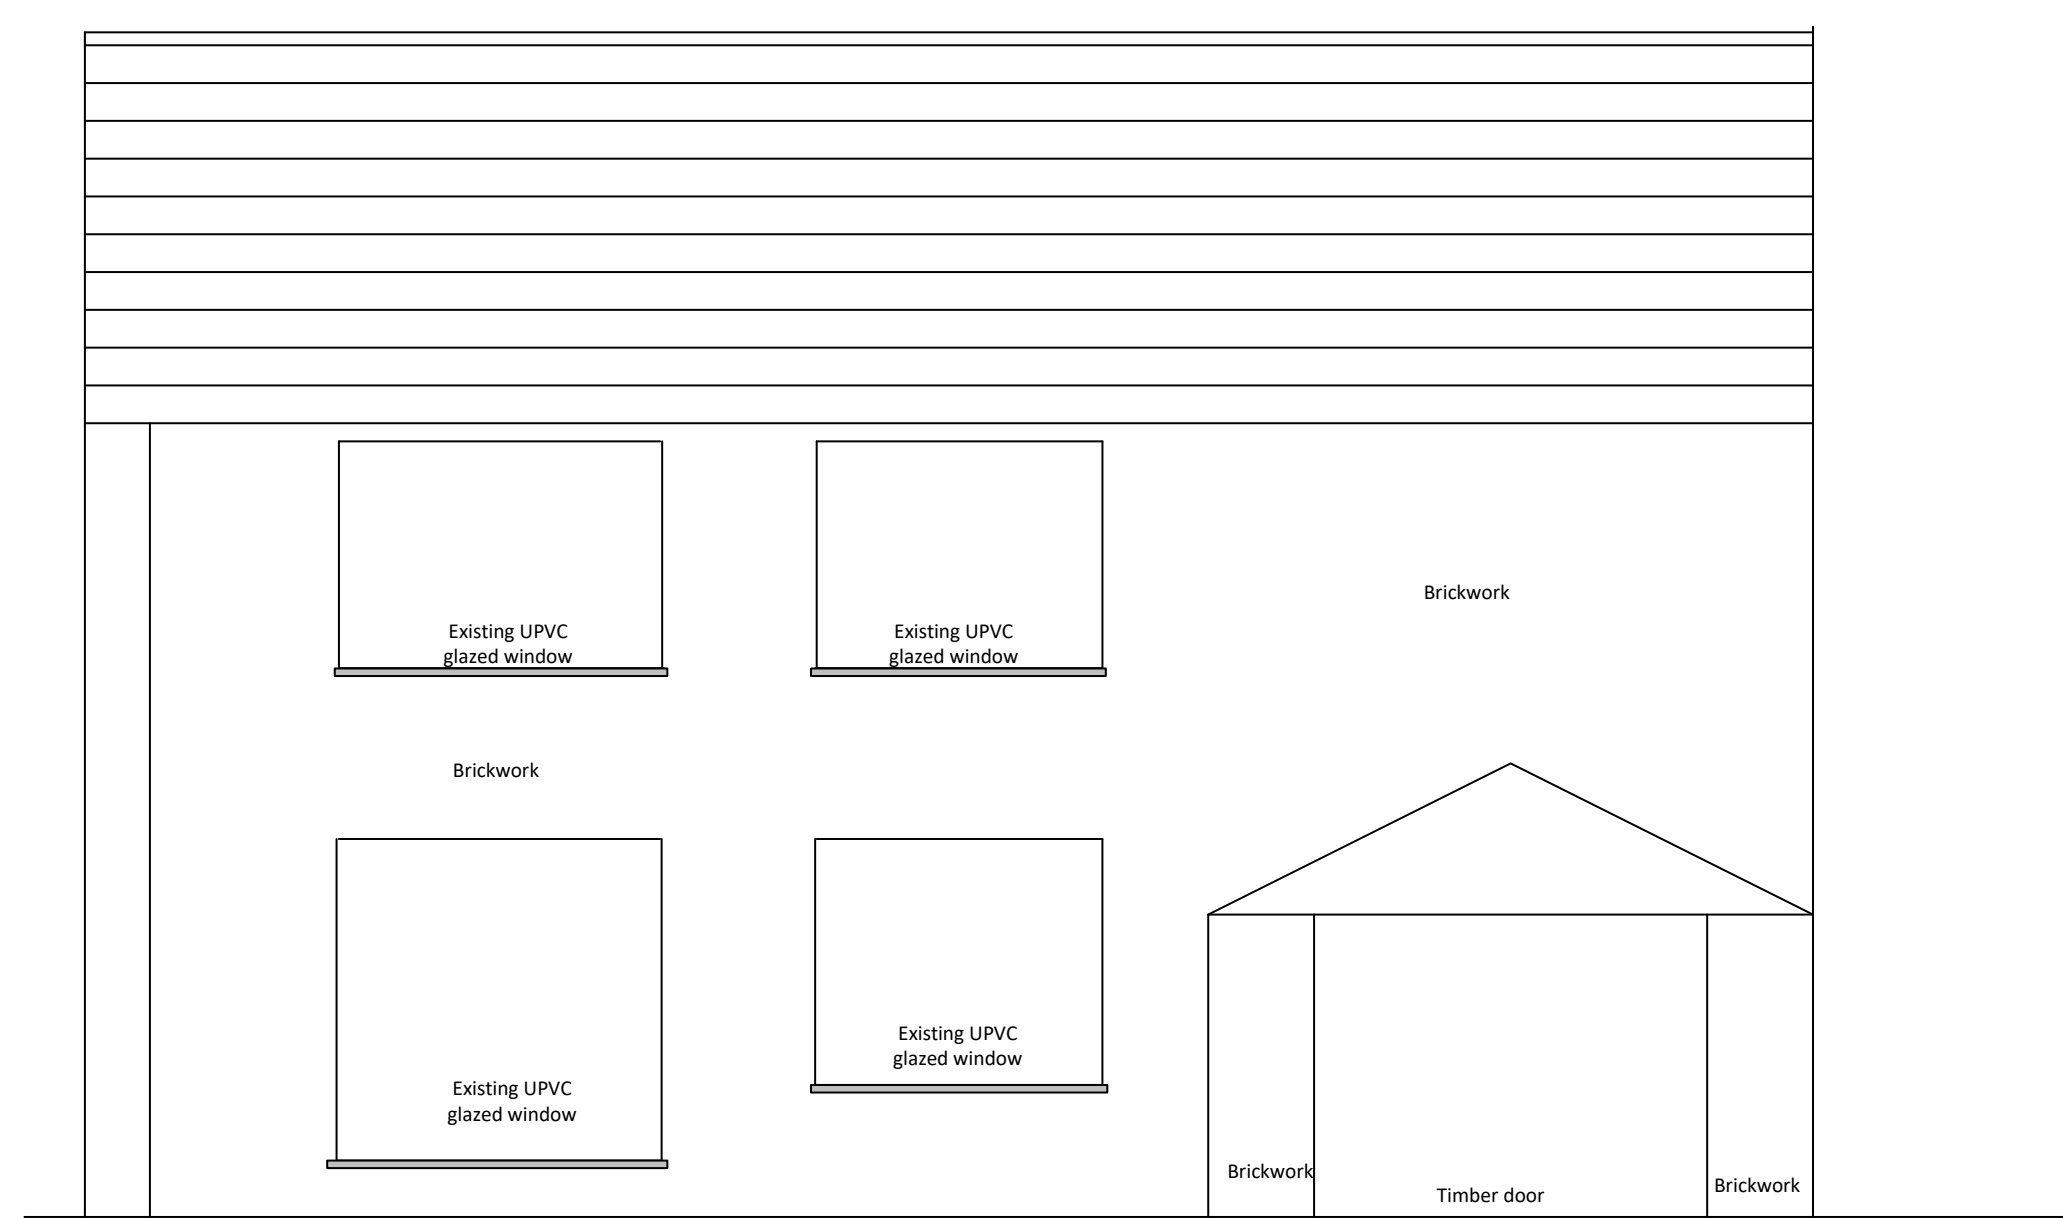
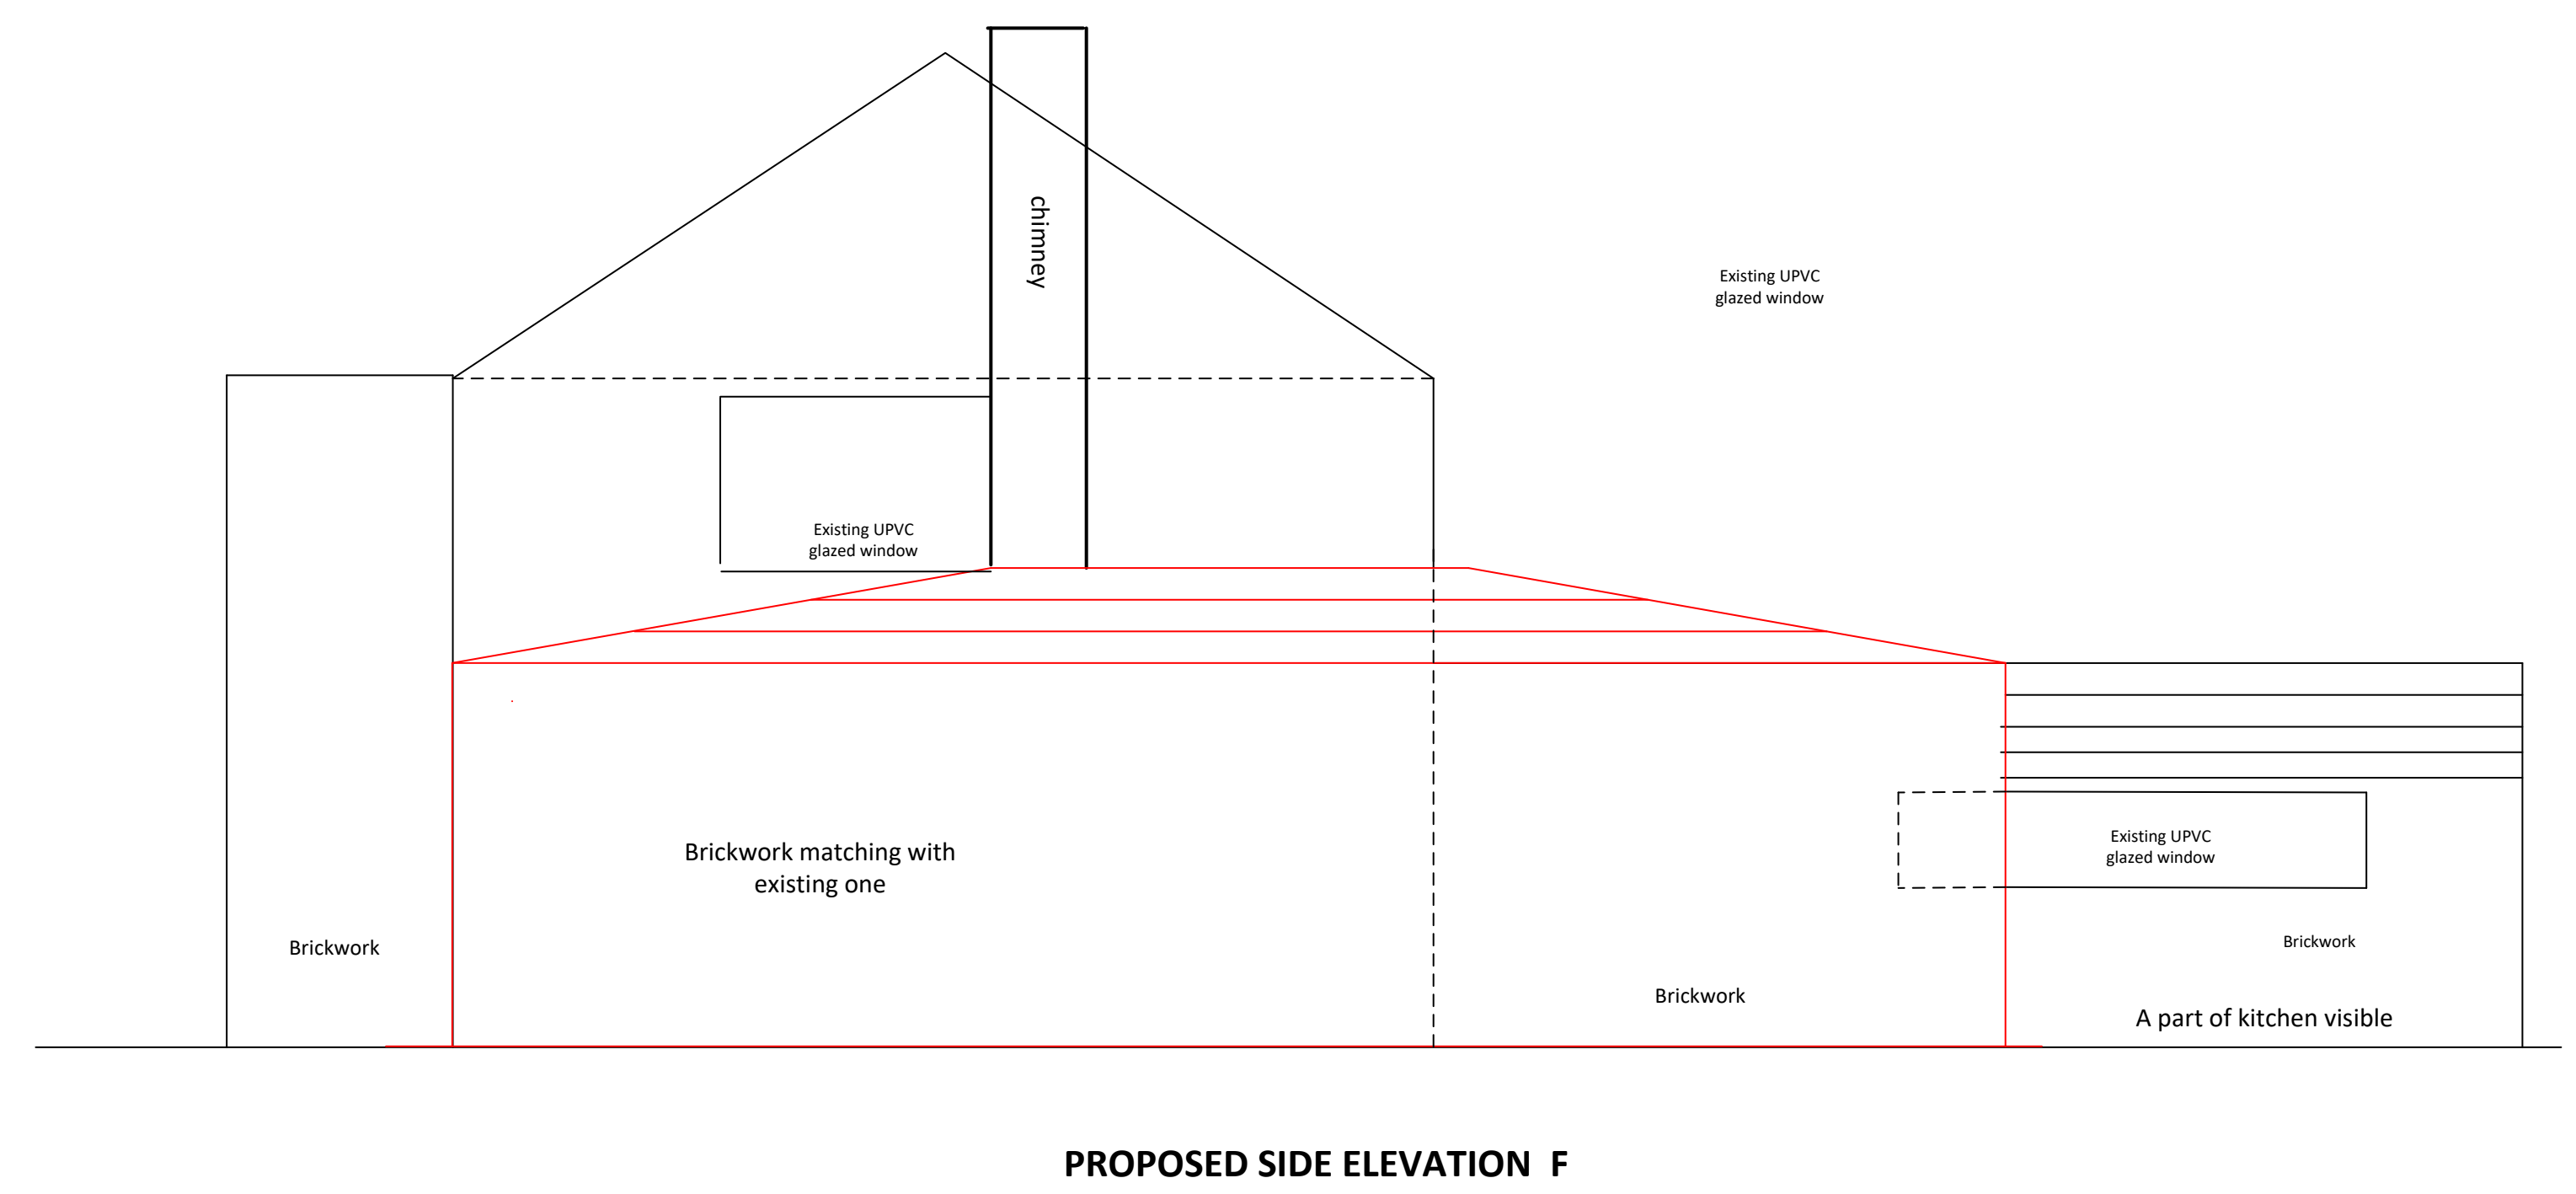
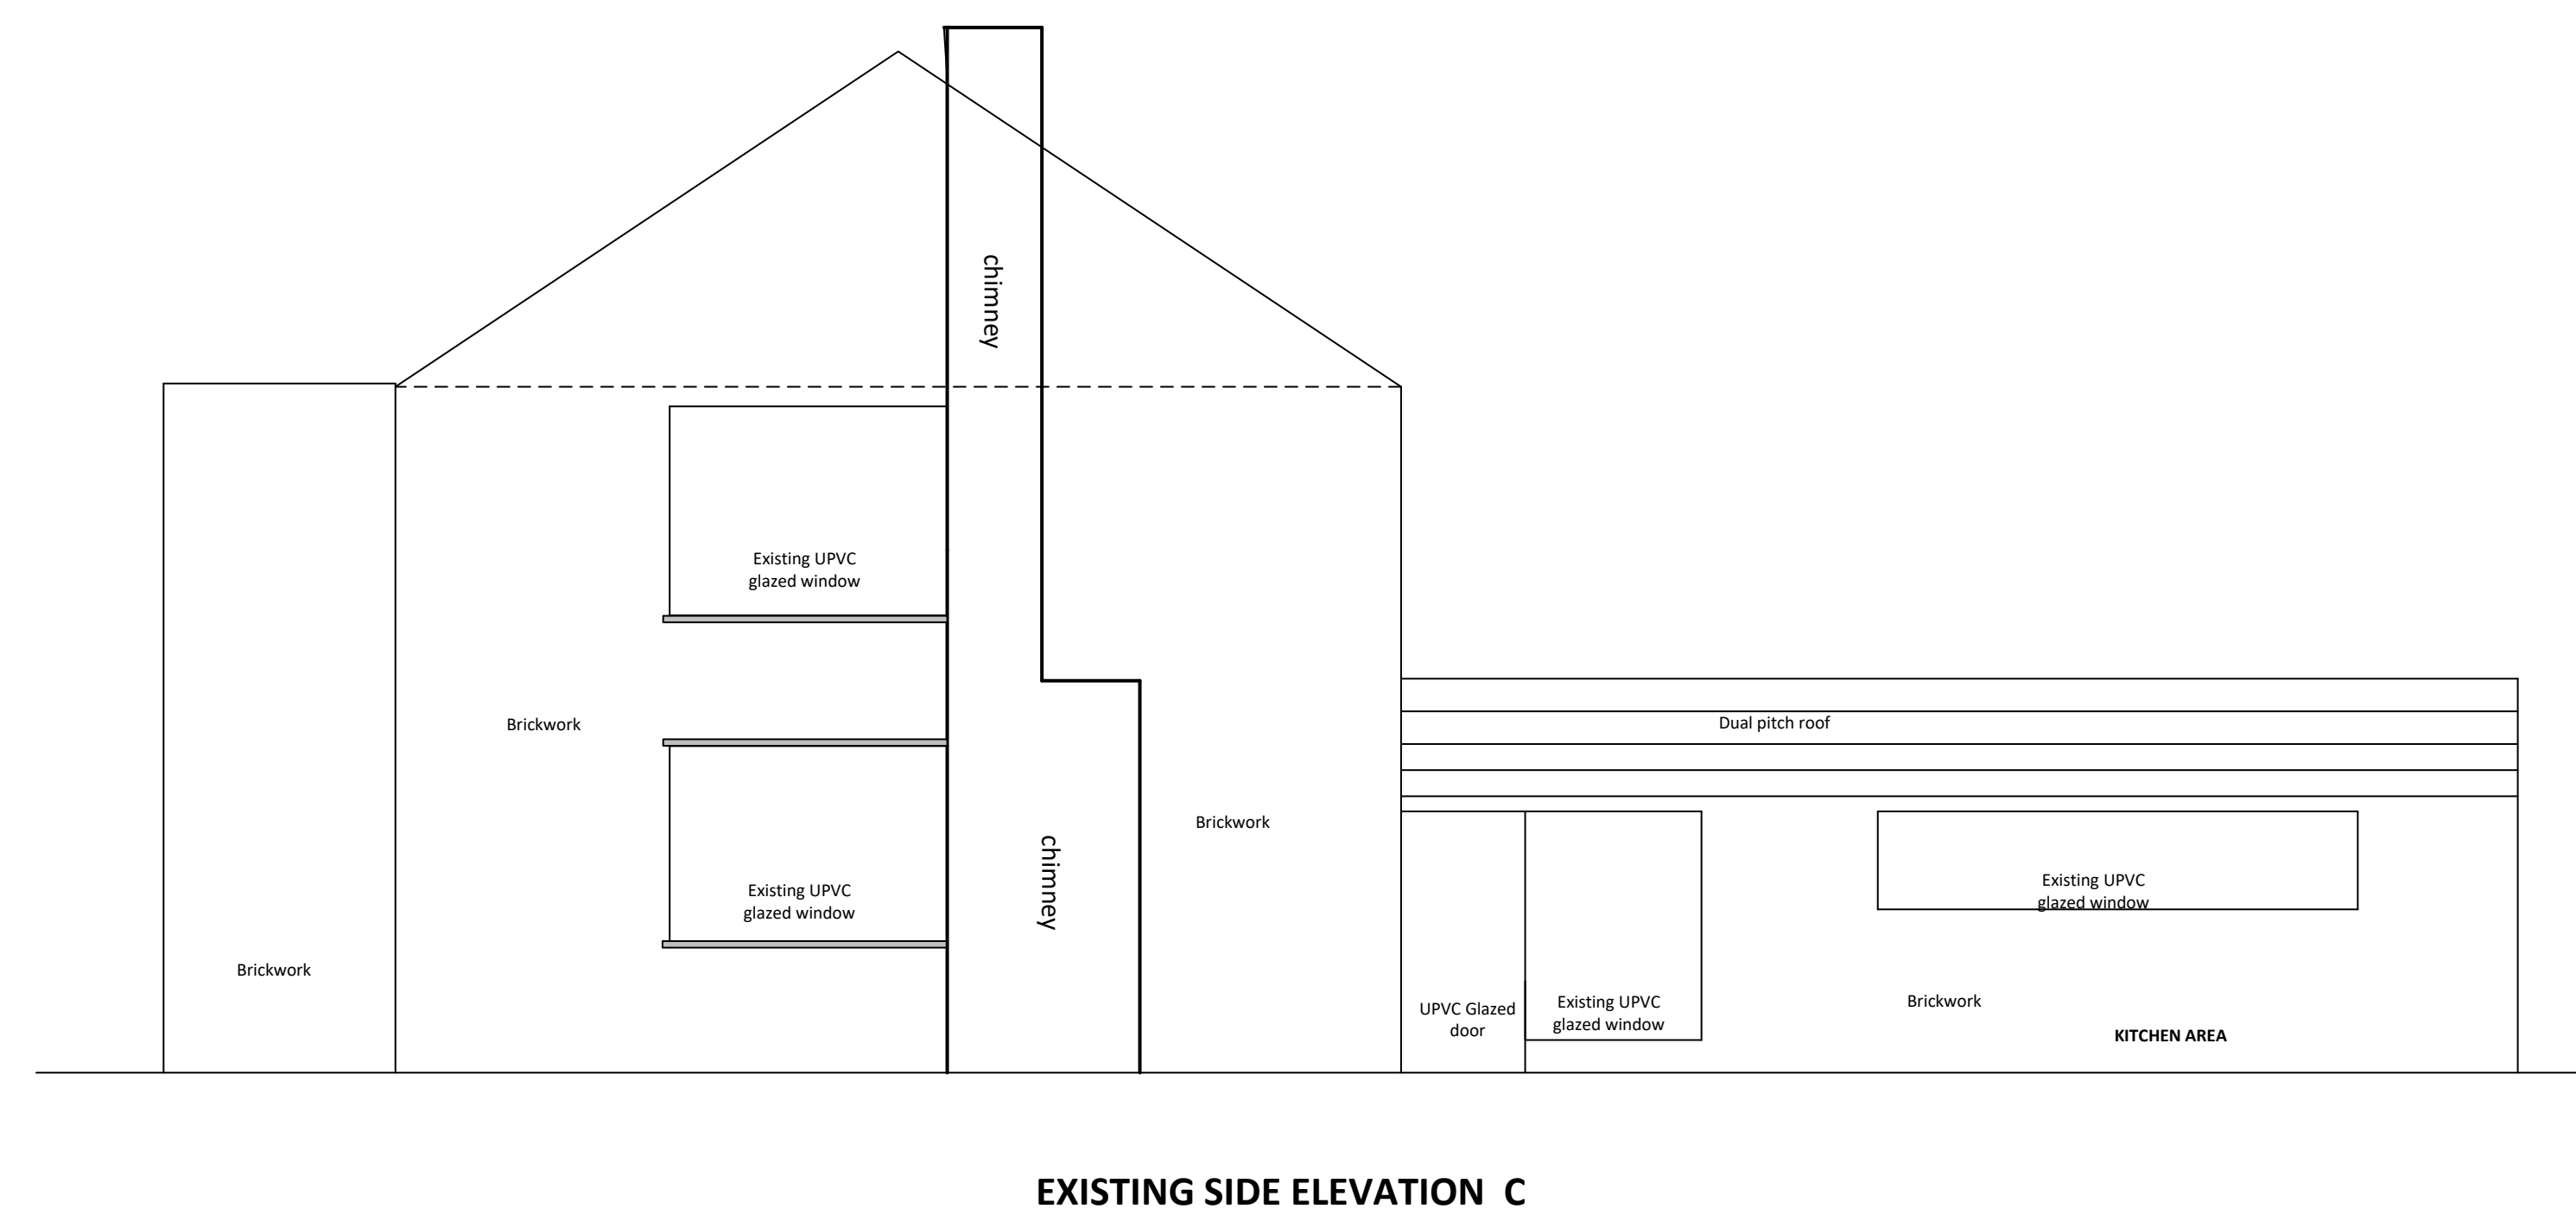
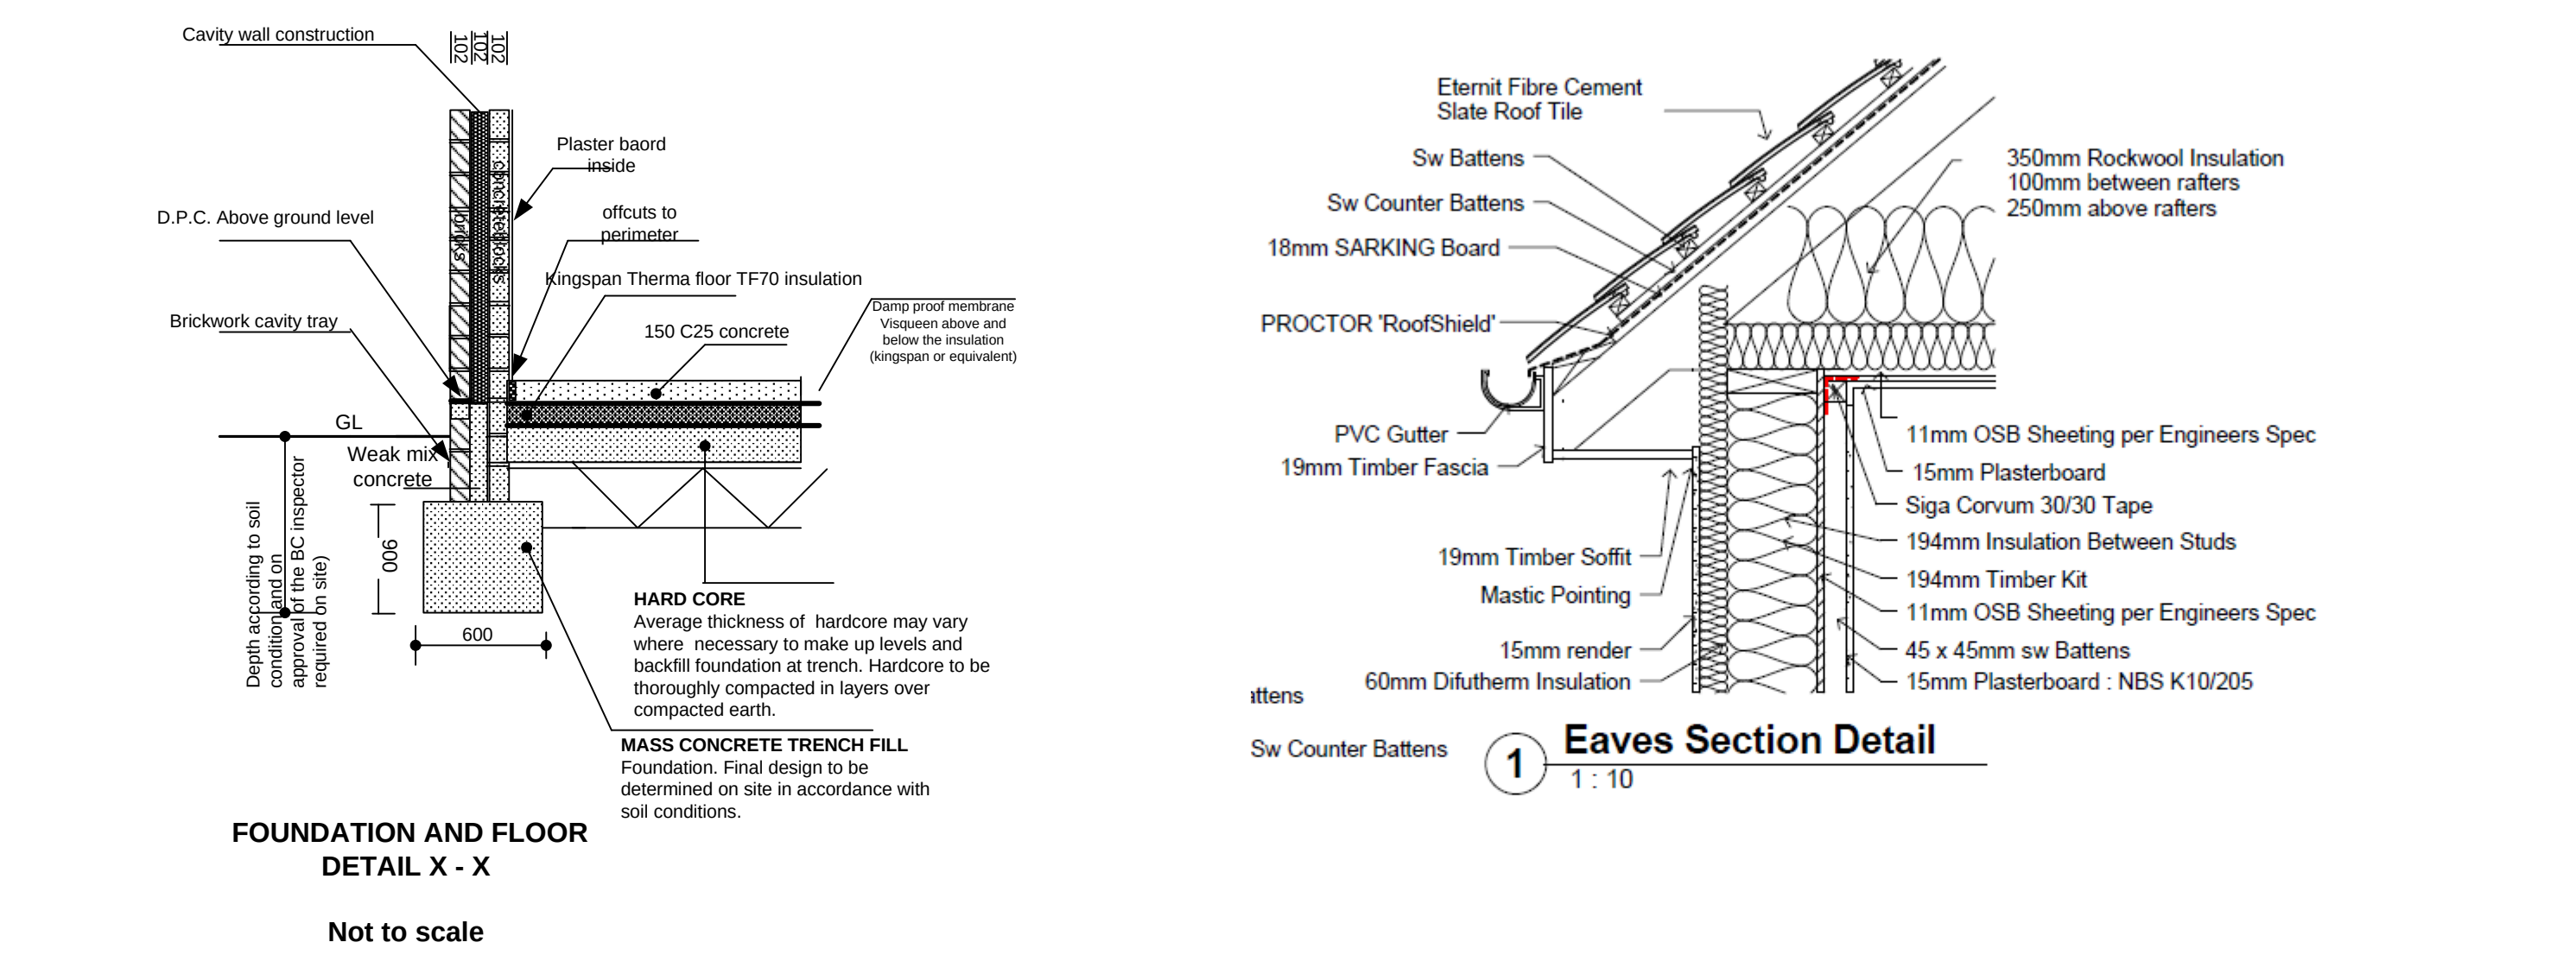
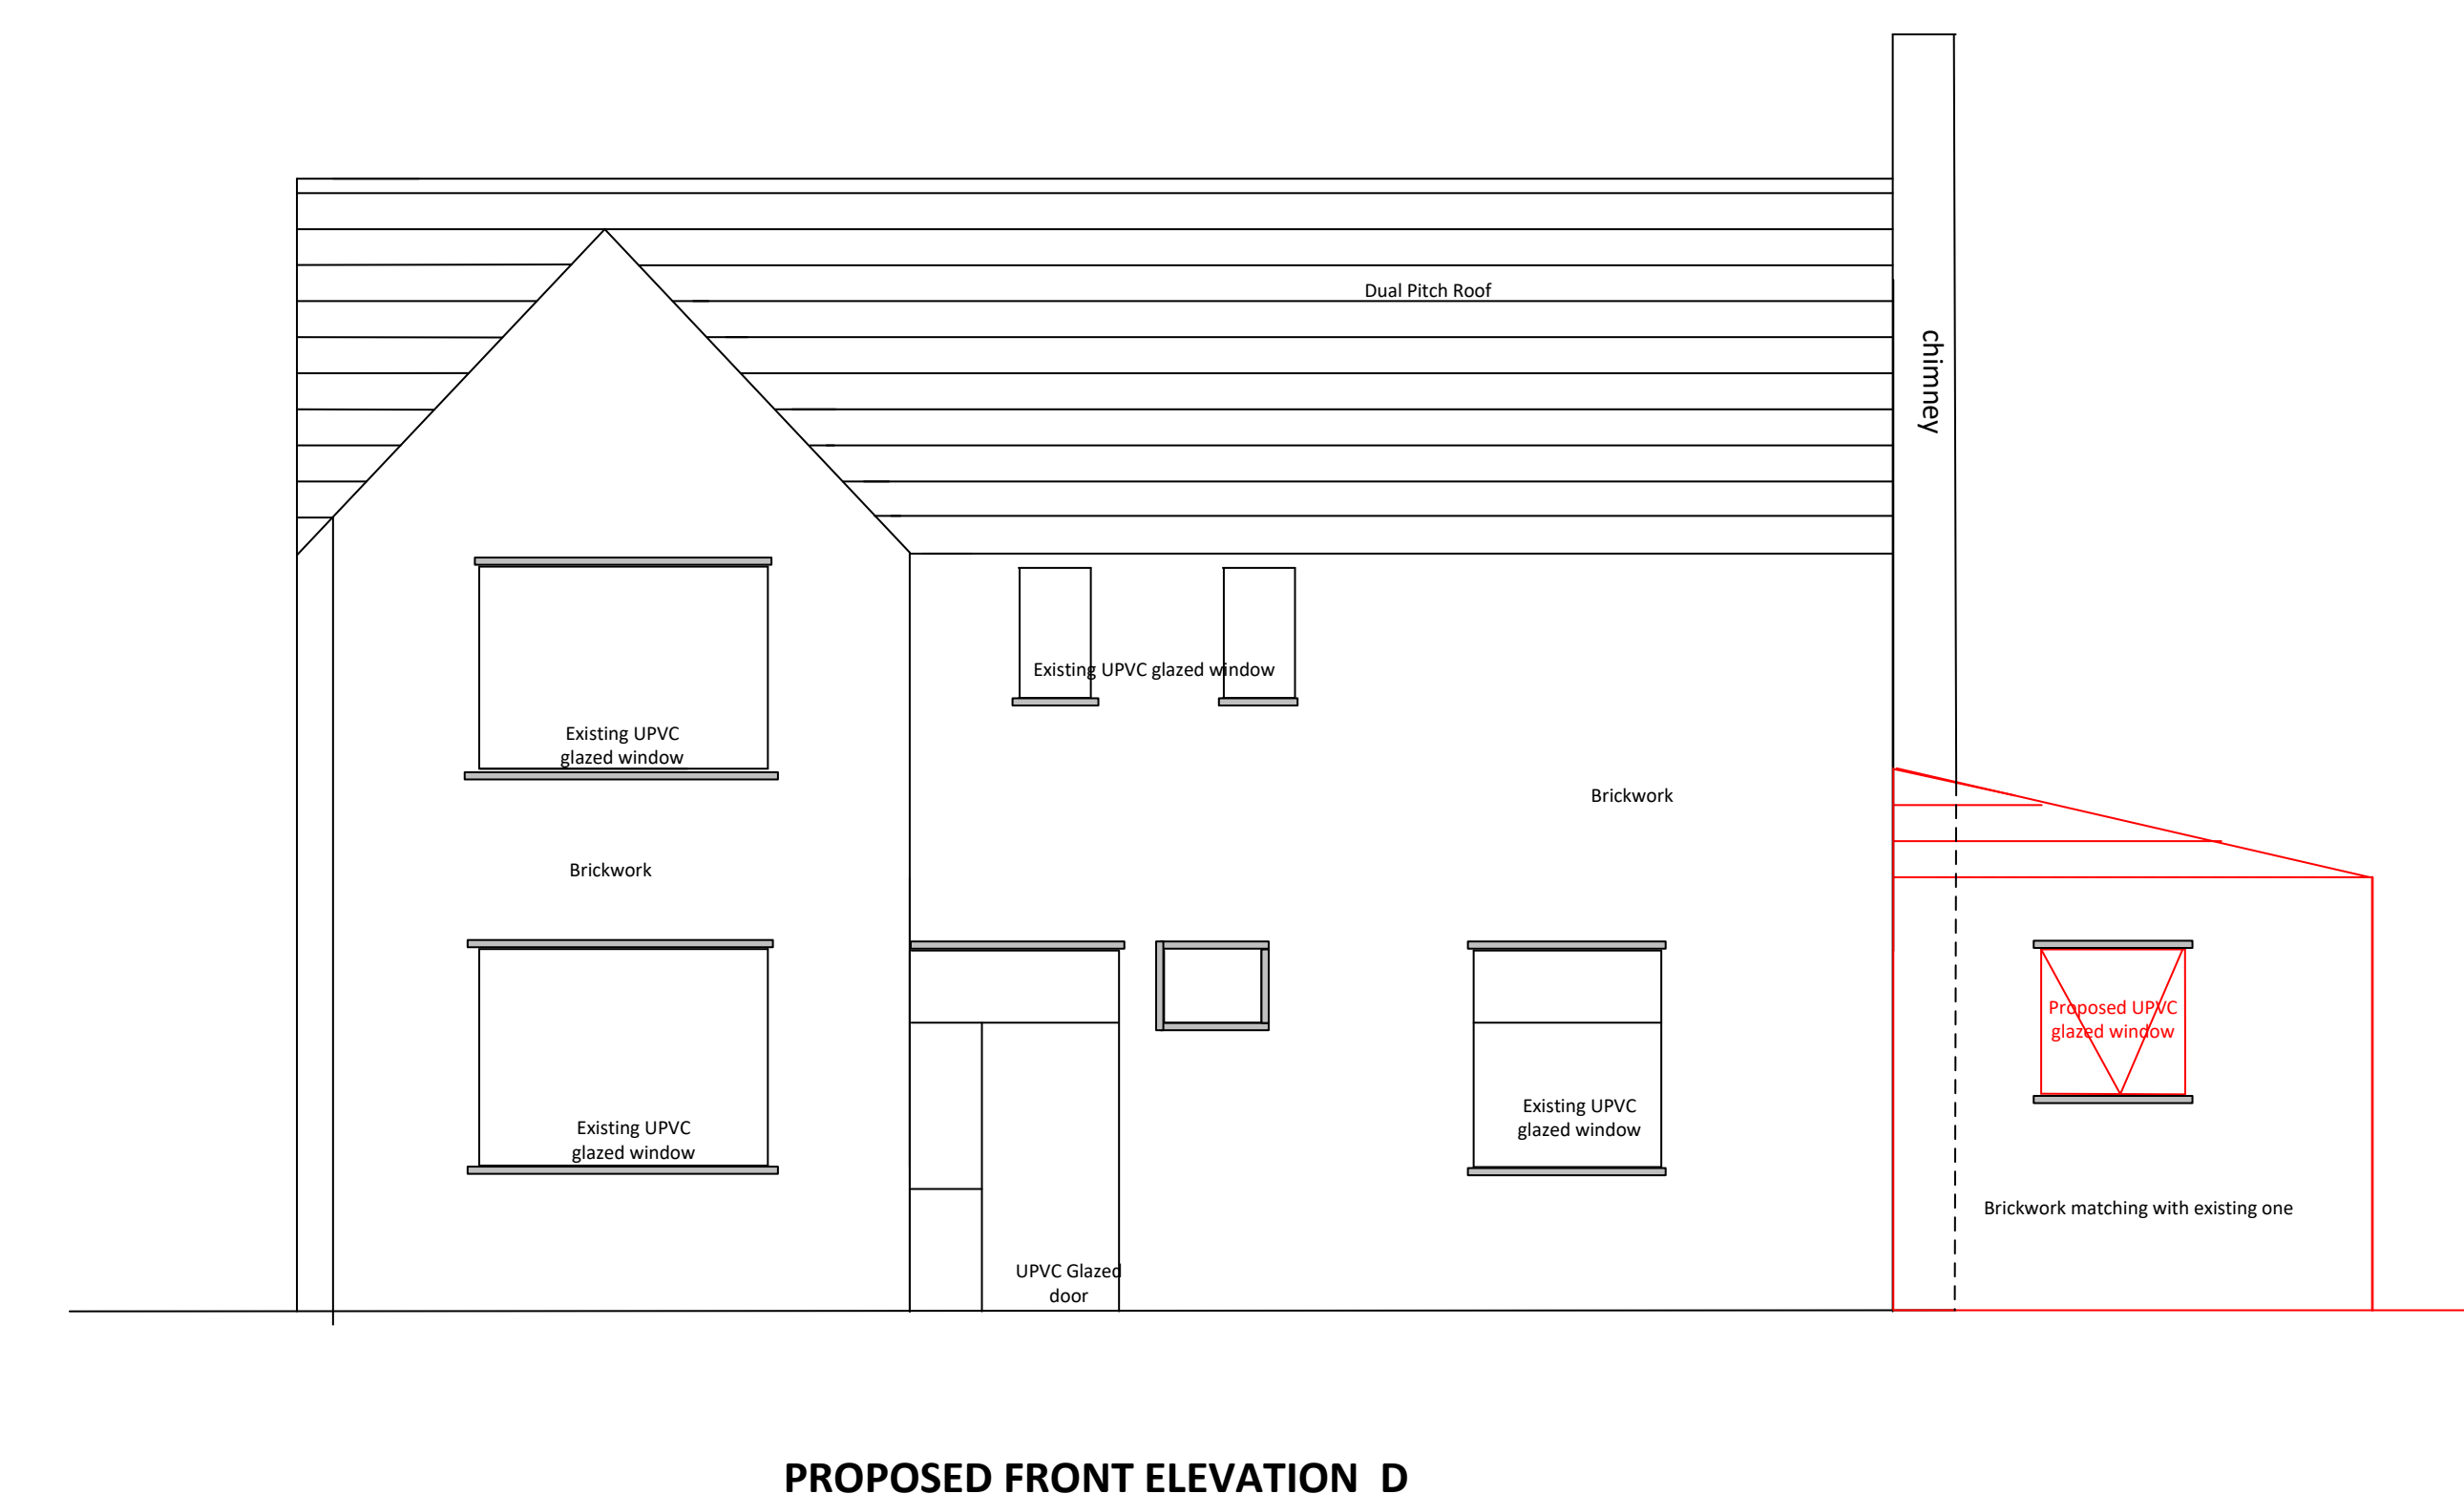
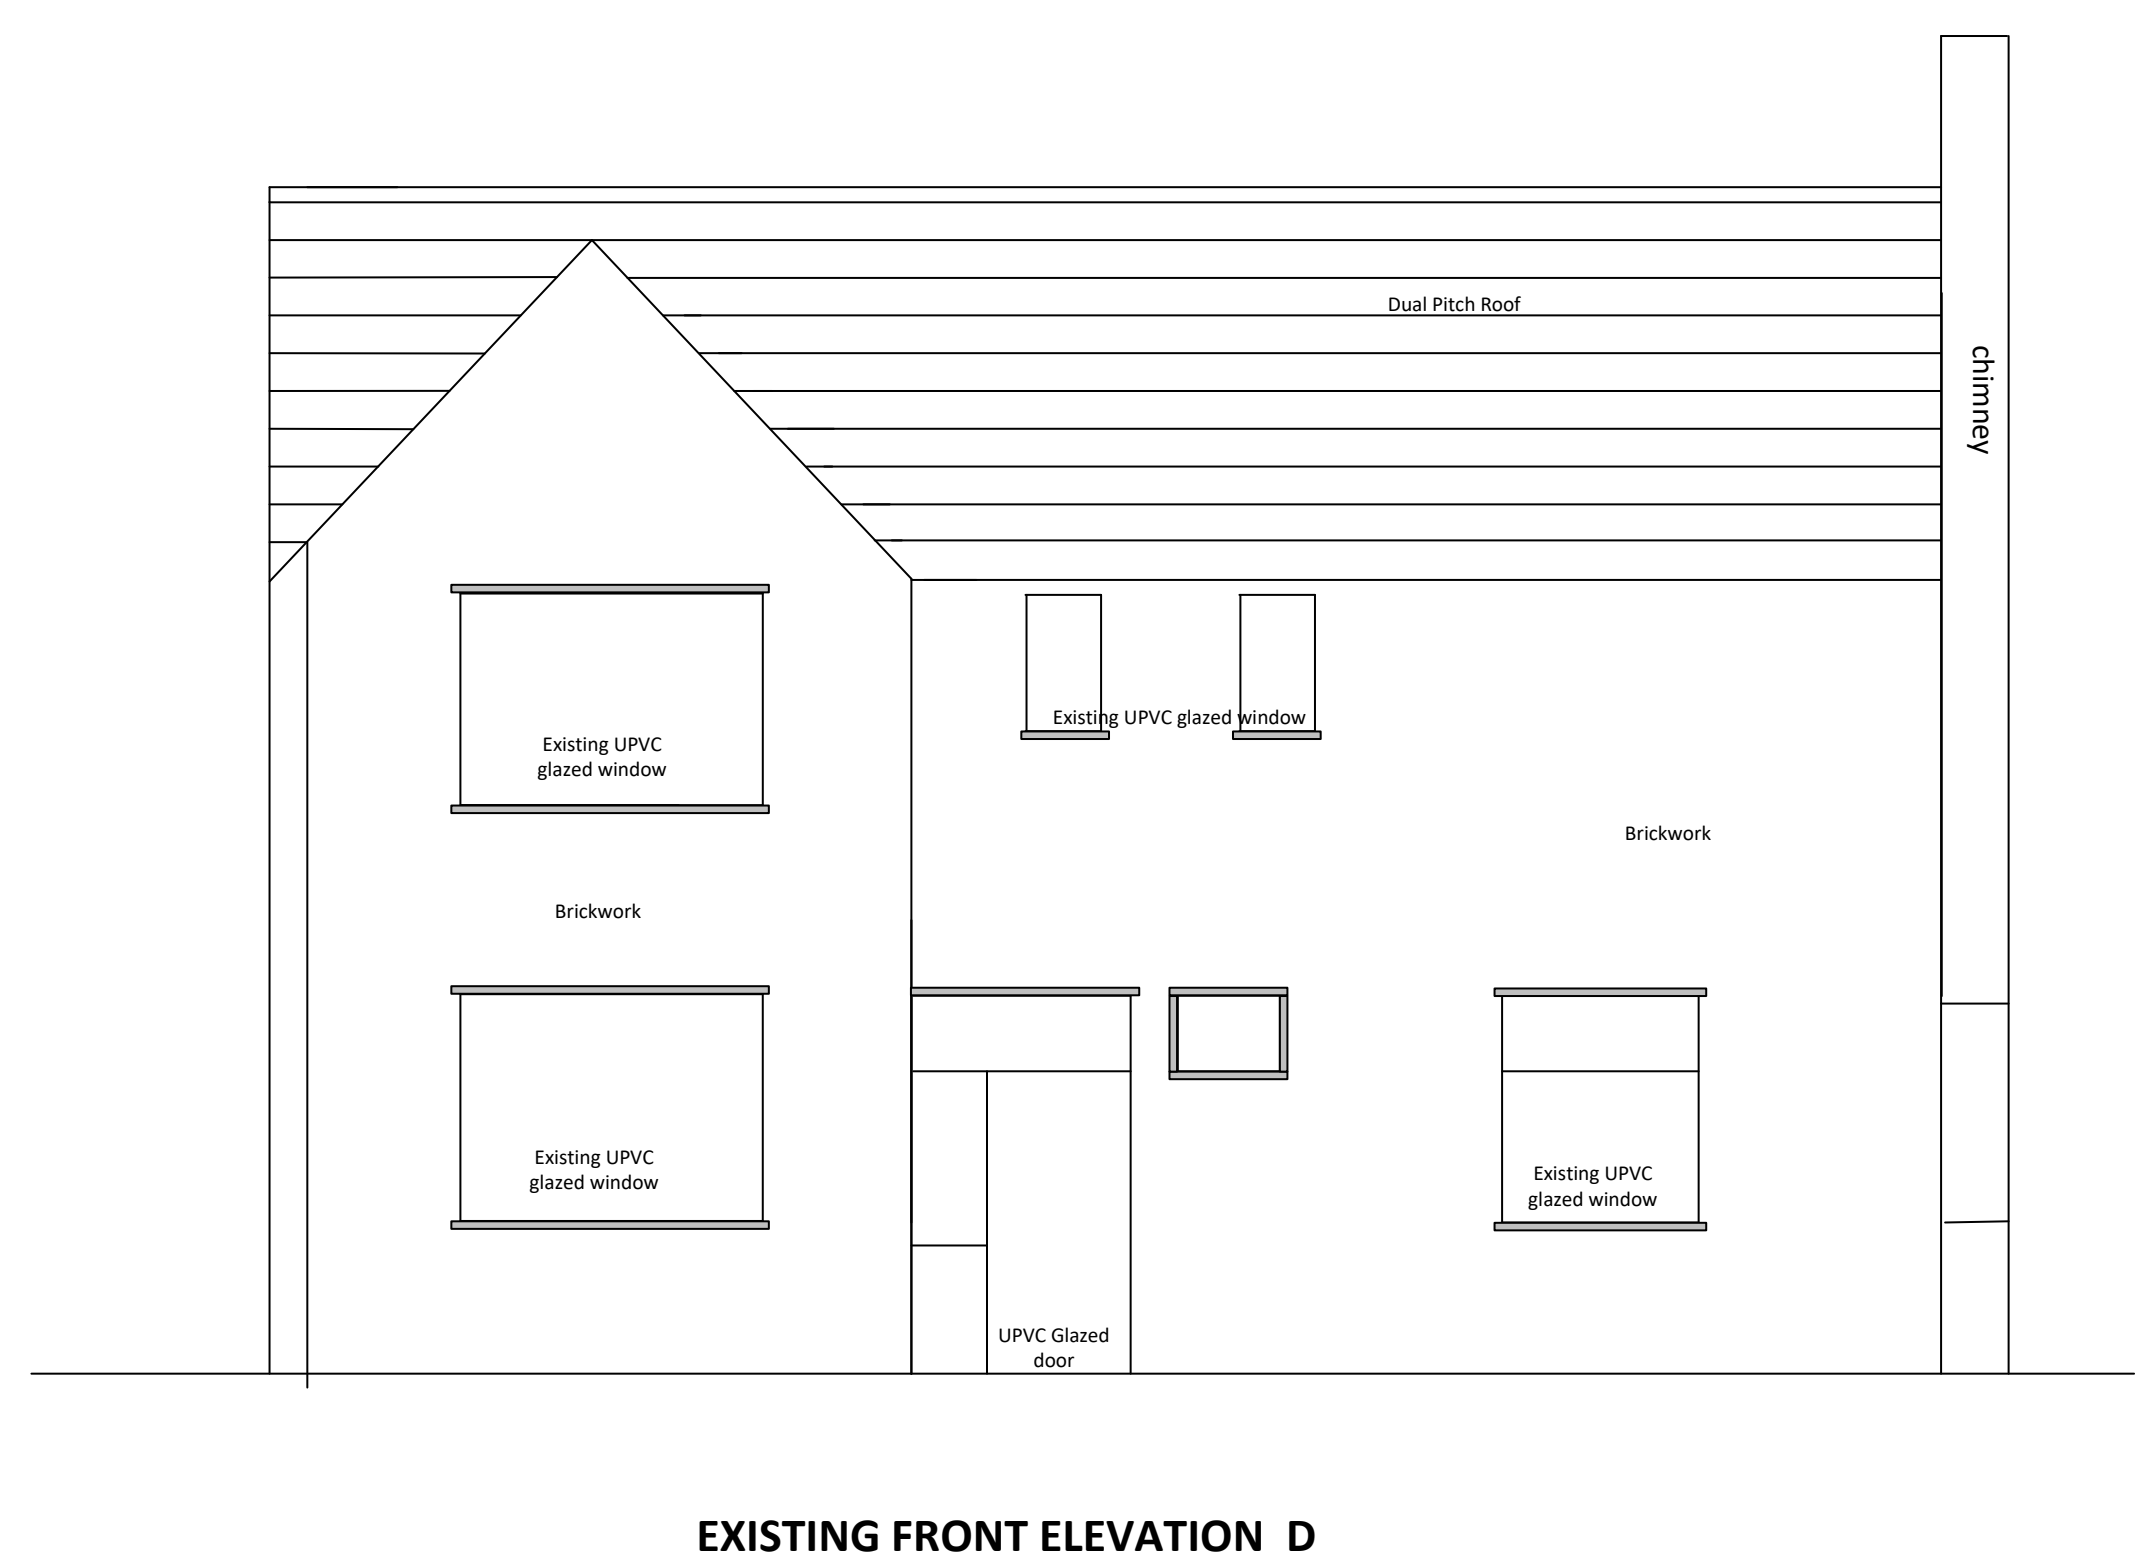
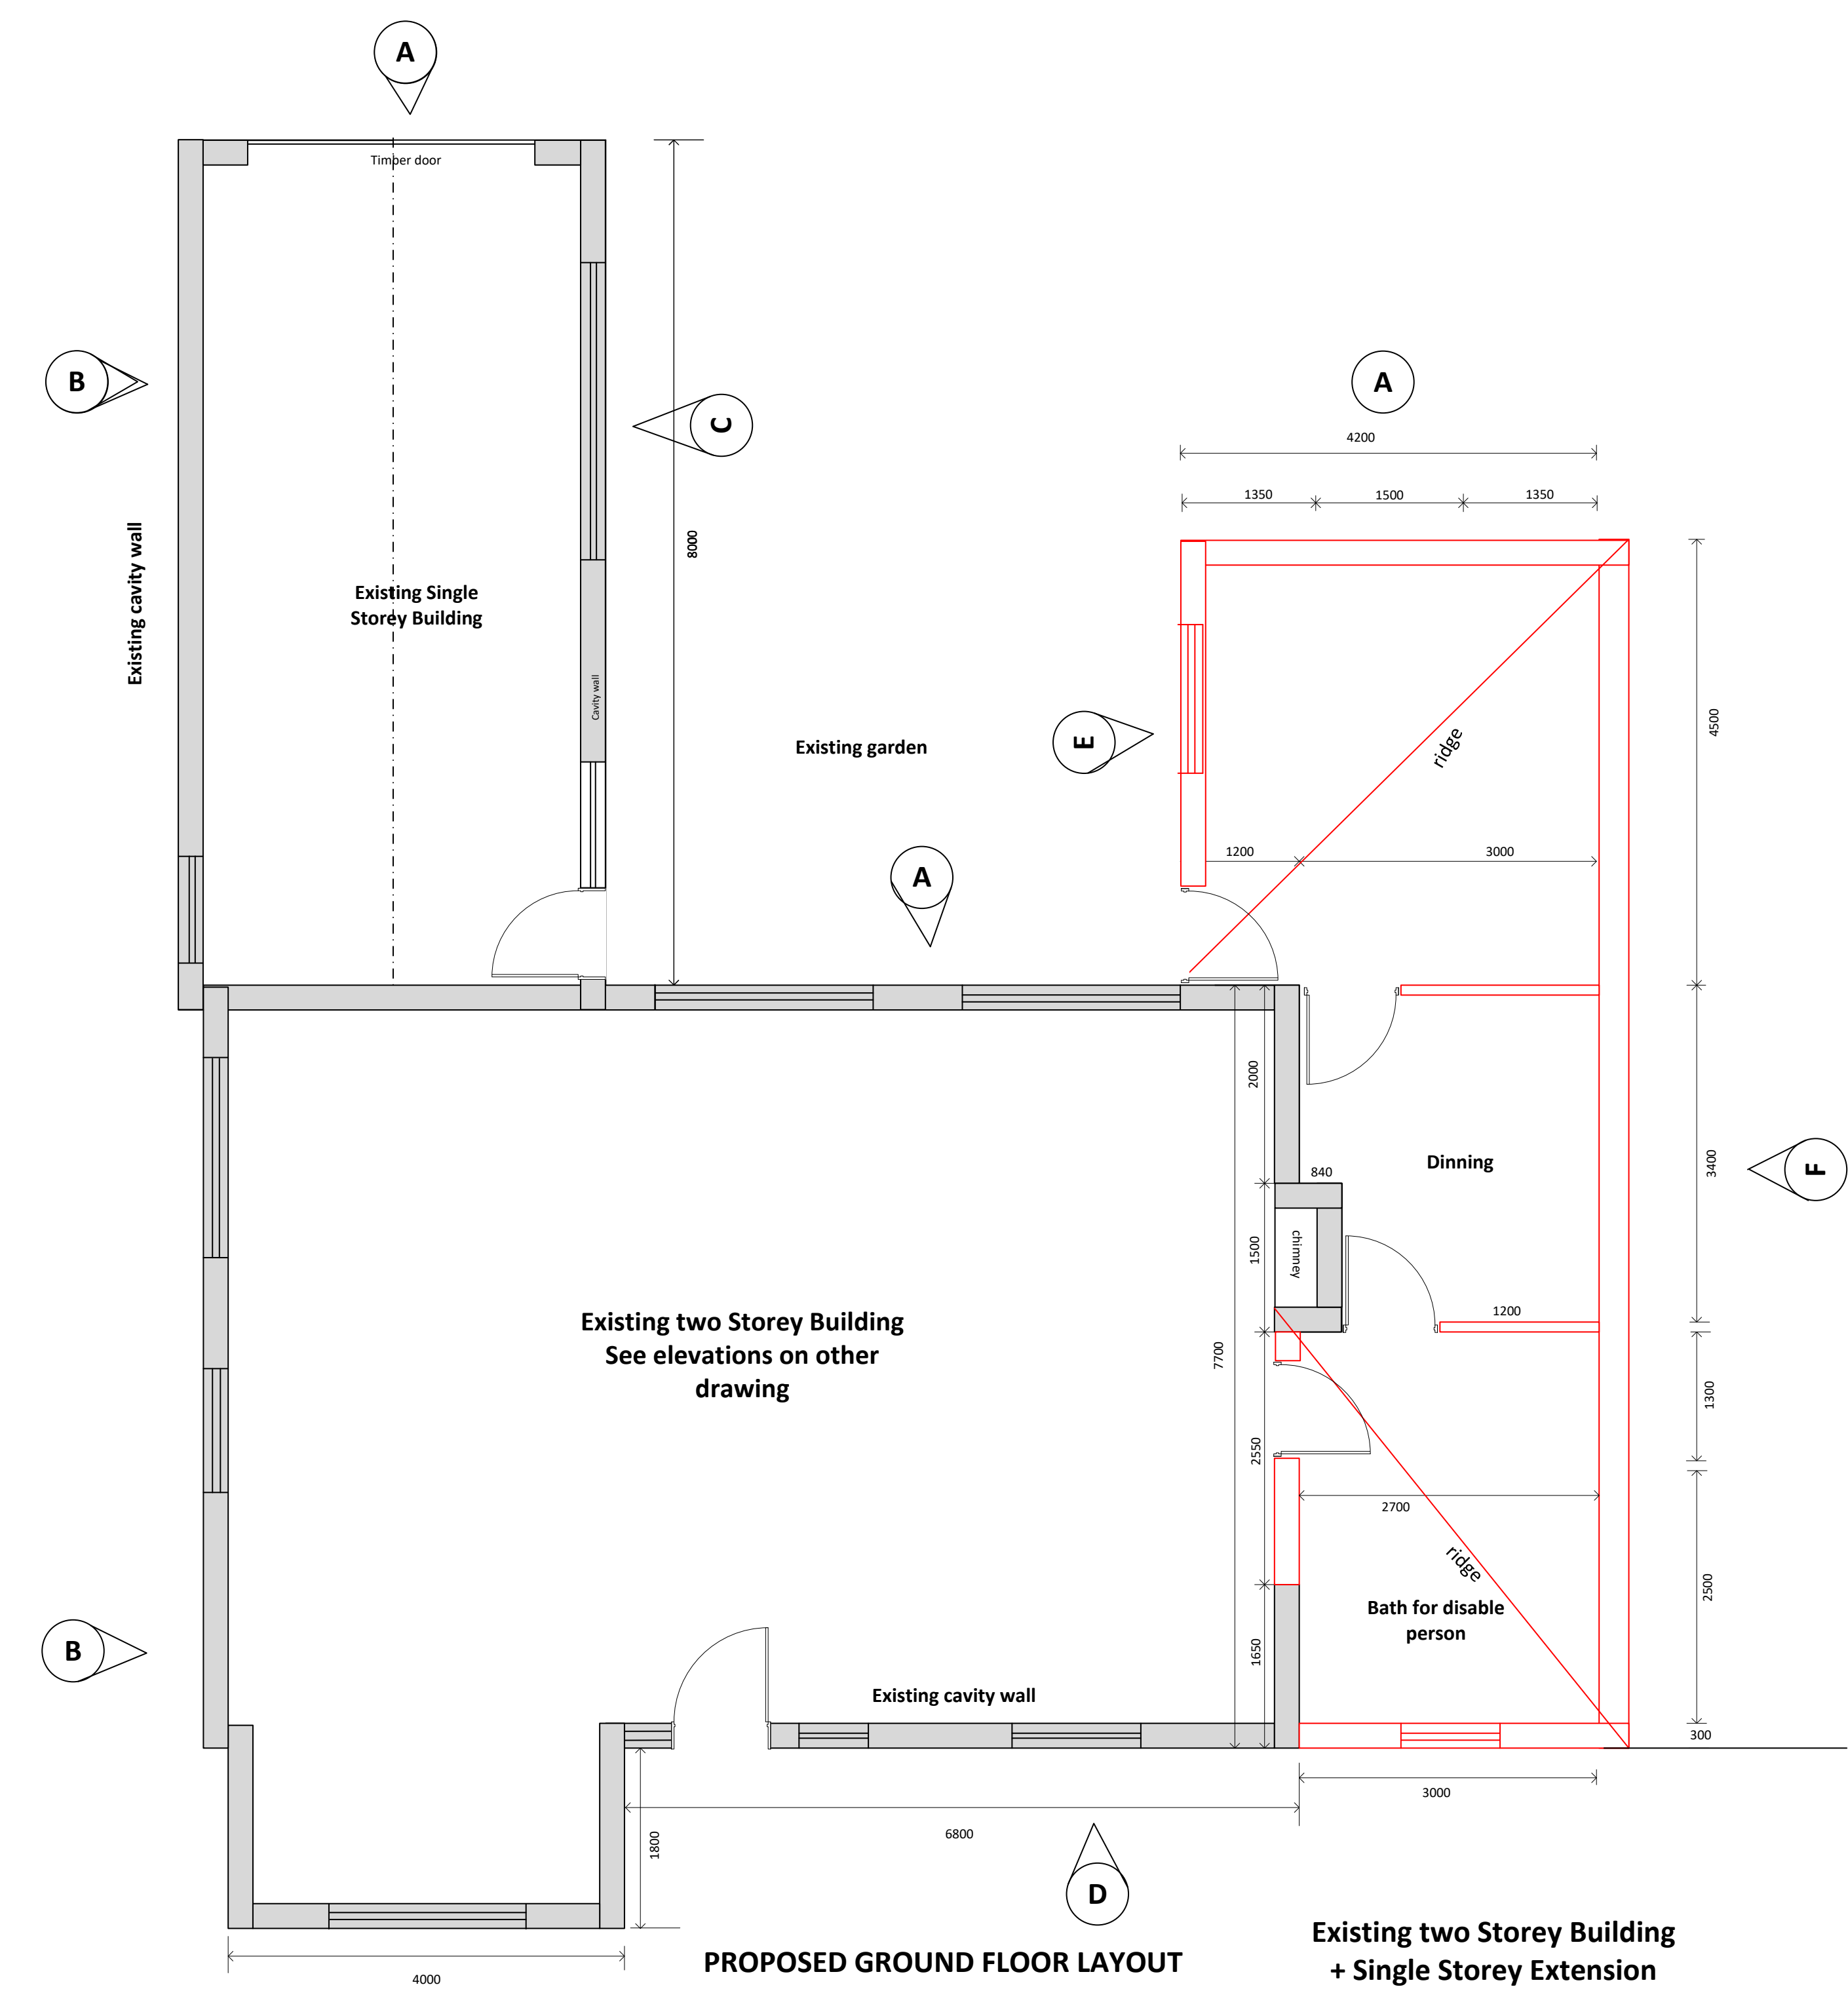
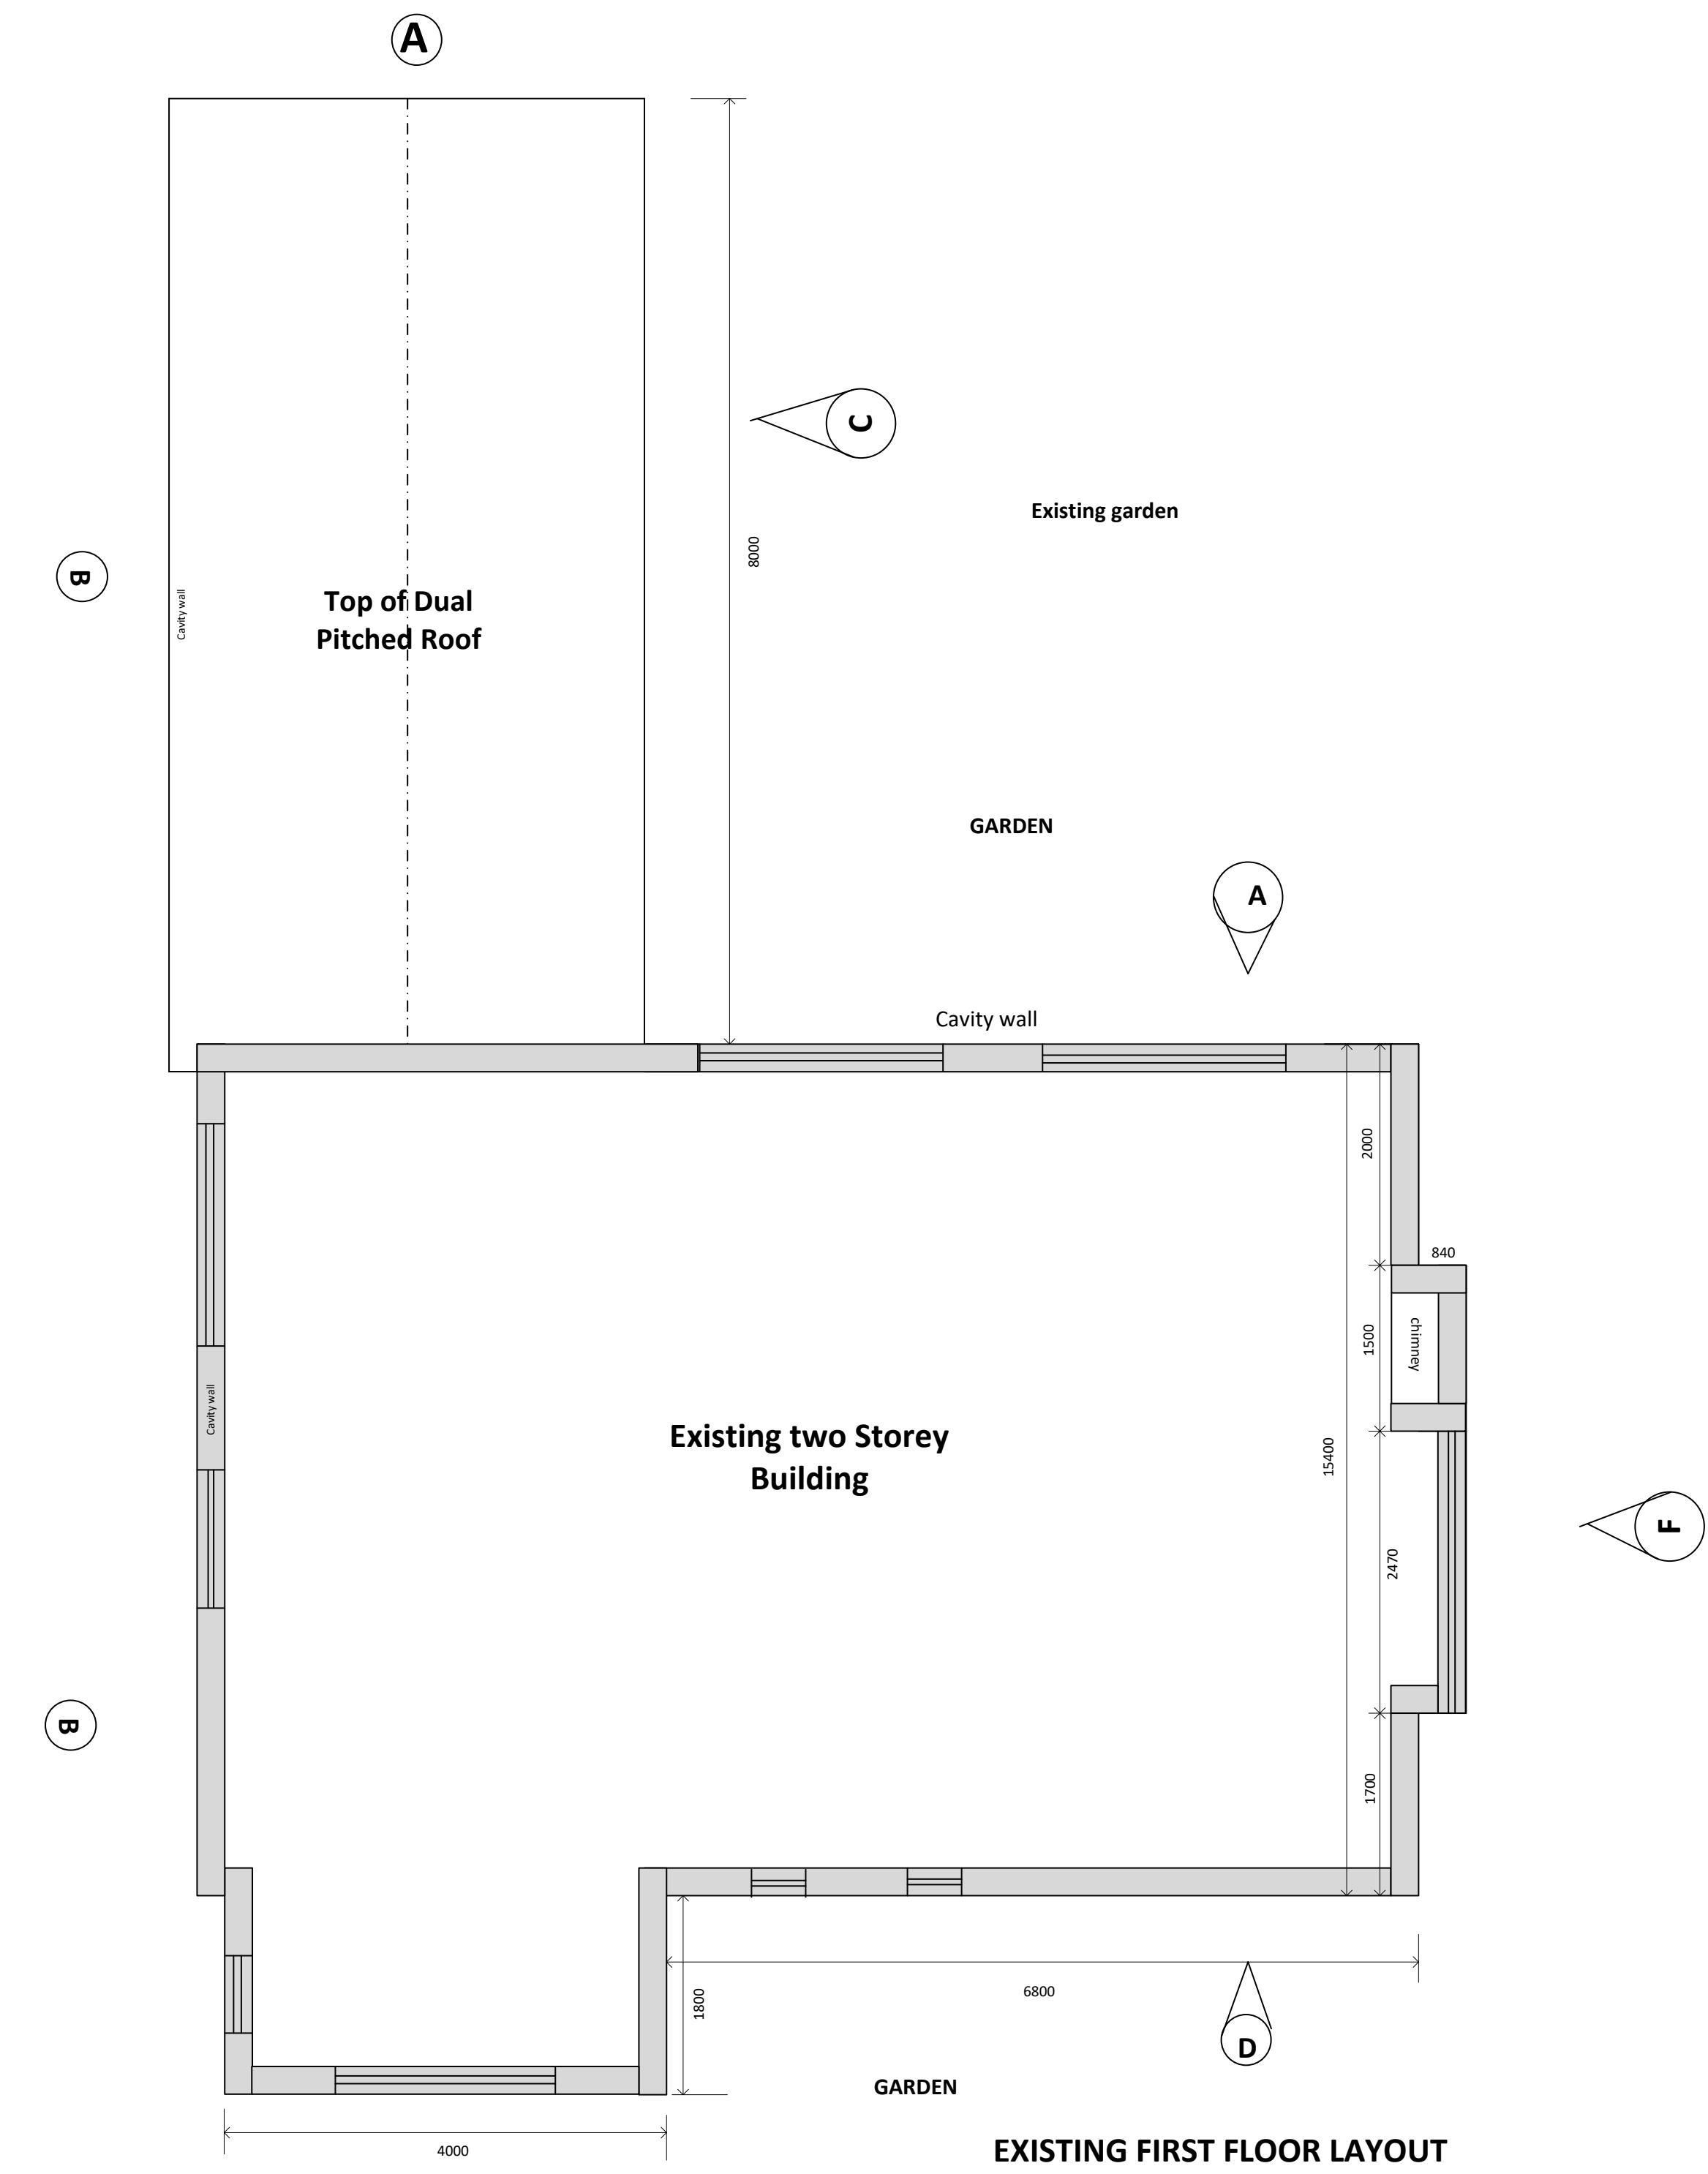


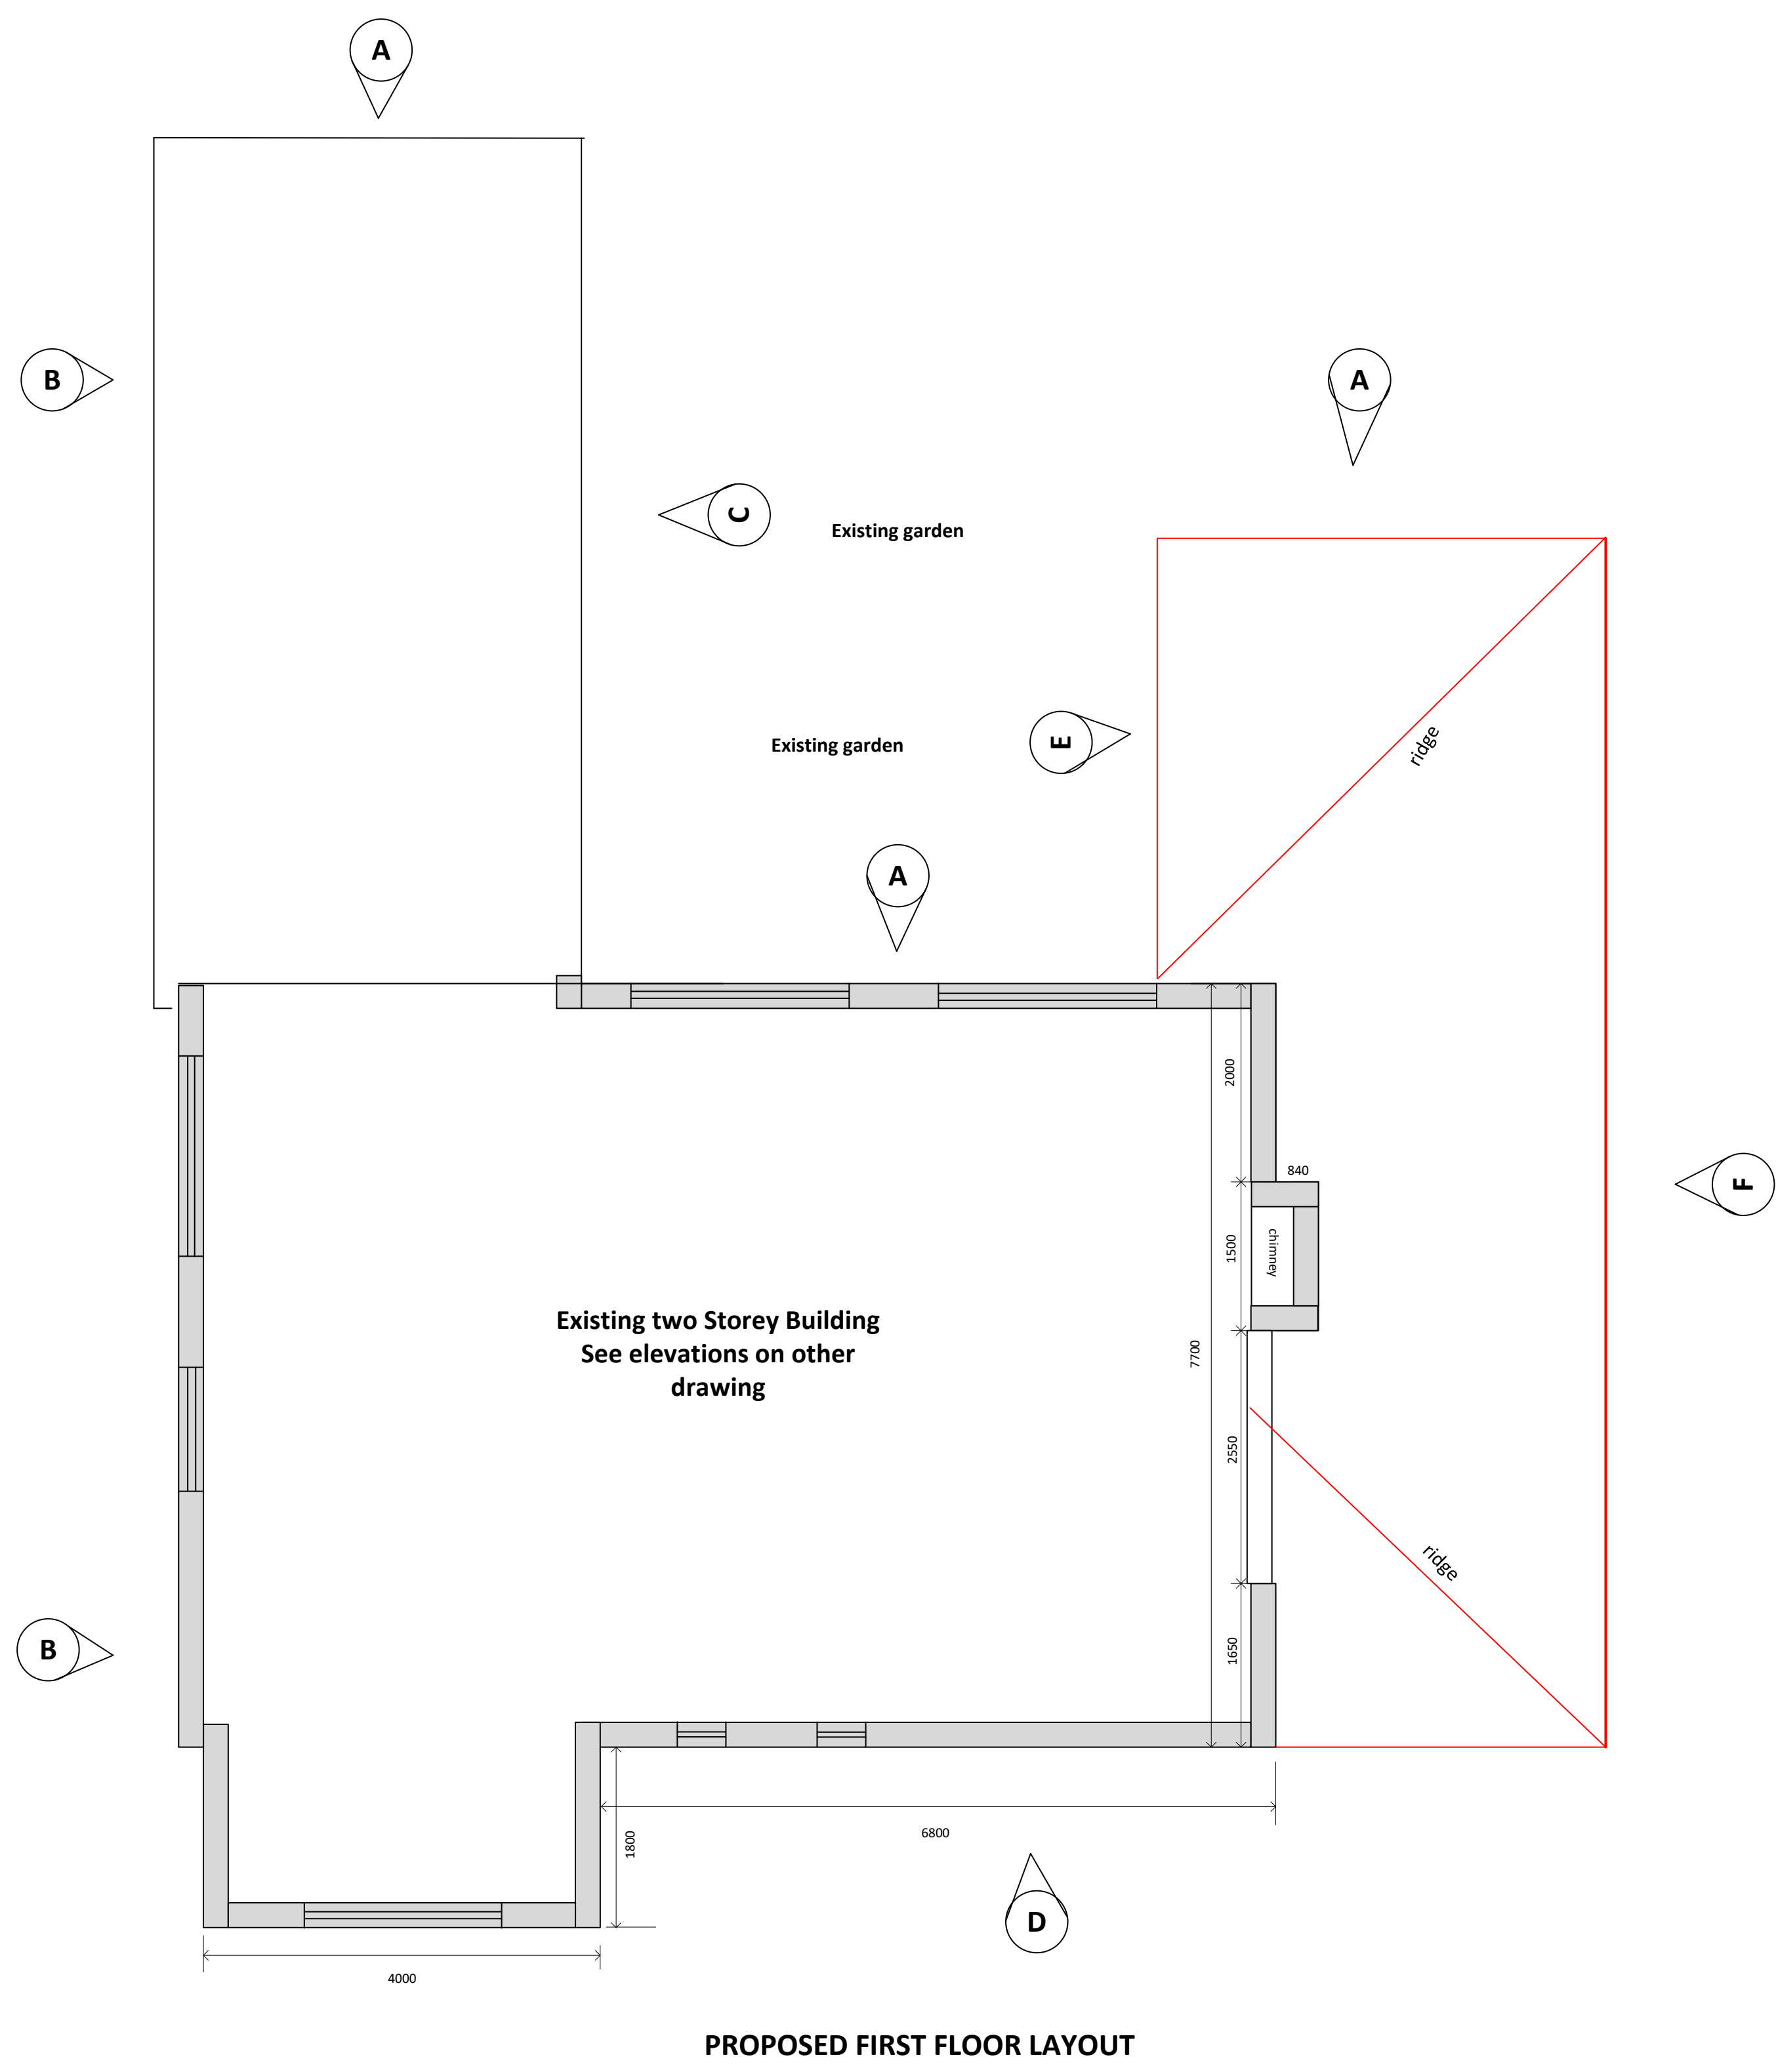

Client	Mr. Khan New Haven Langwith, Manchester - M22 4NL
Title	Single Storey Extension on Side for Disabled Person
Scale	1:100 A3 Drawing No. K14-PP-01 12/09/2021

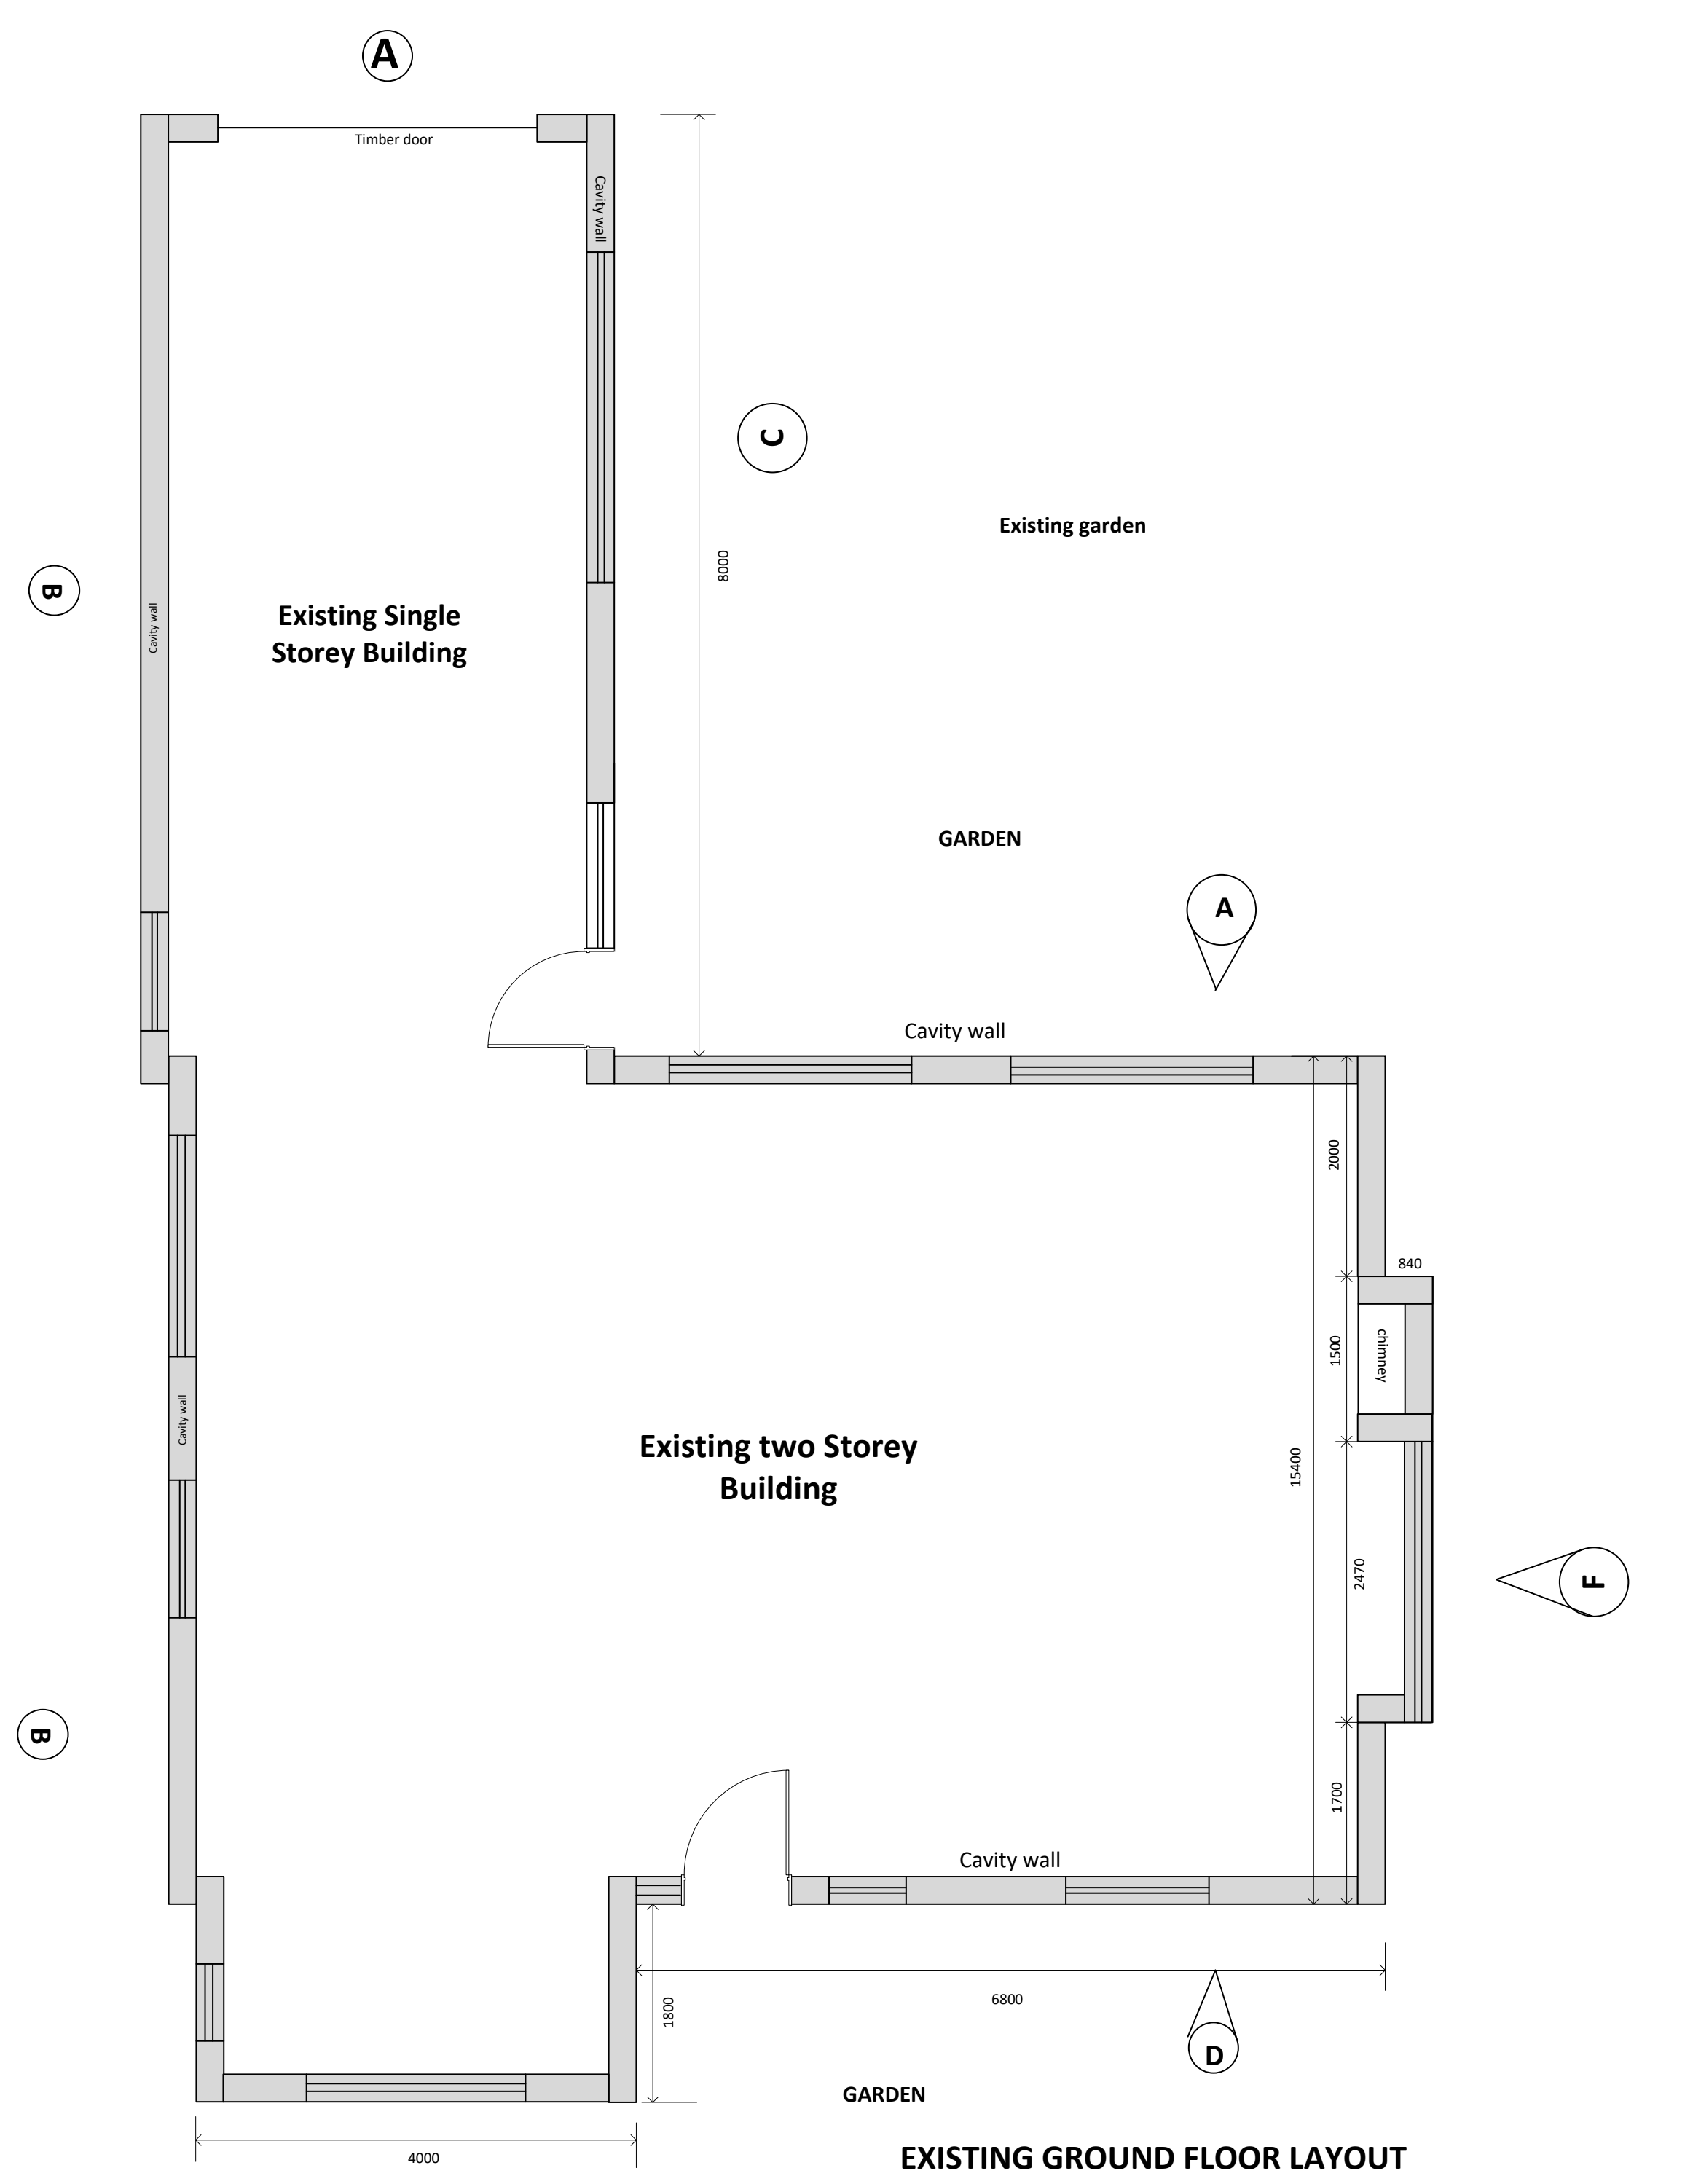