





Front (North) Elevation - Existing
1 : 50

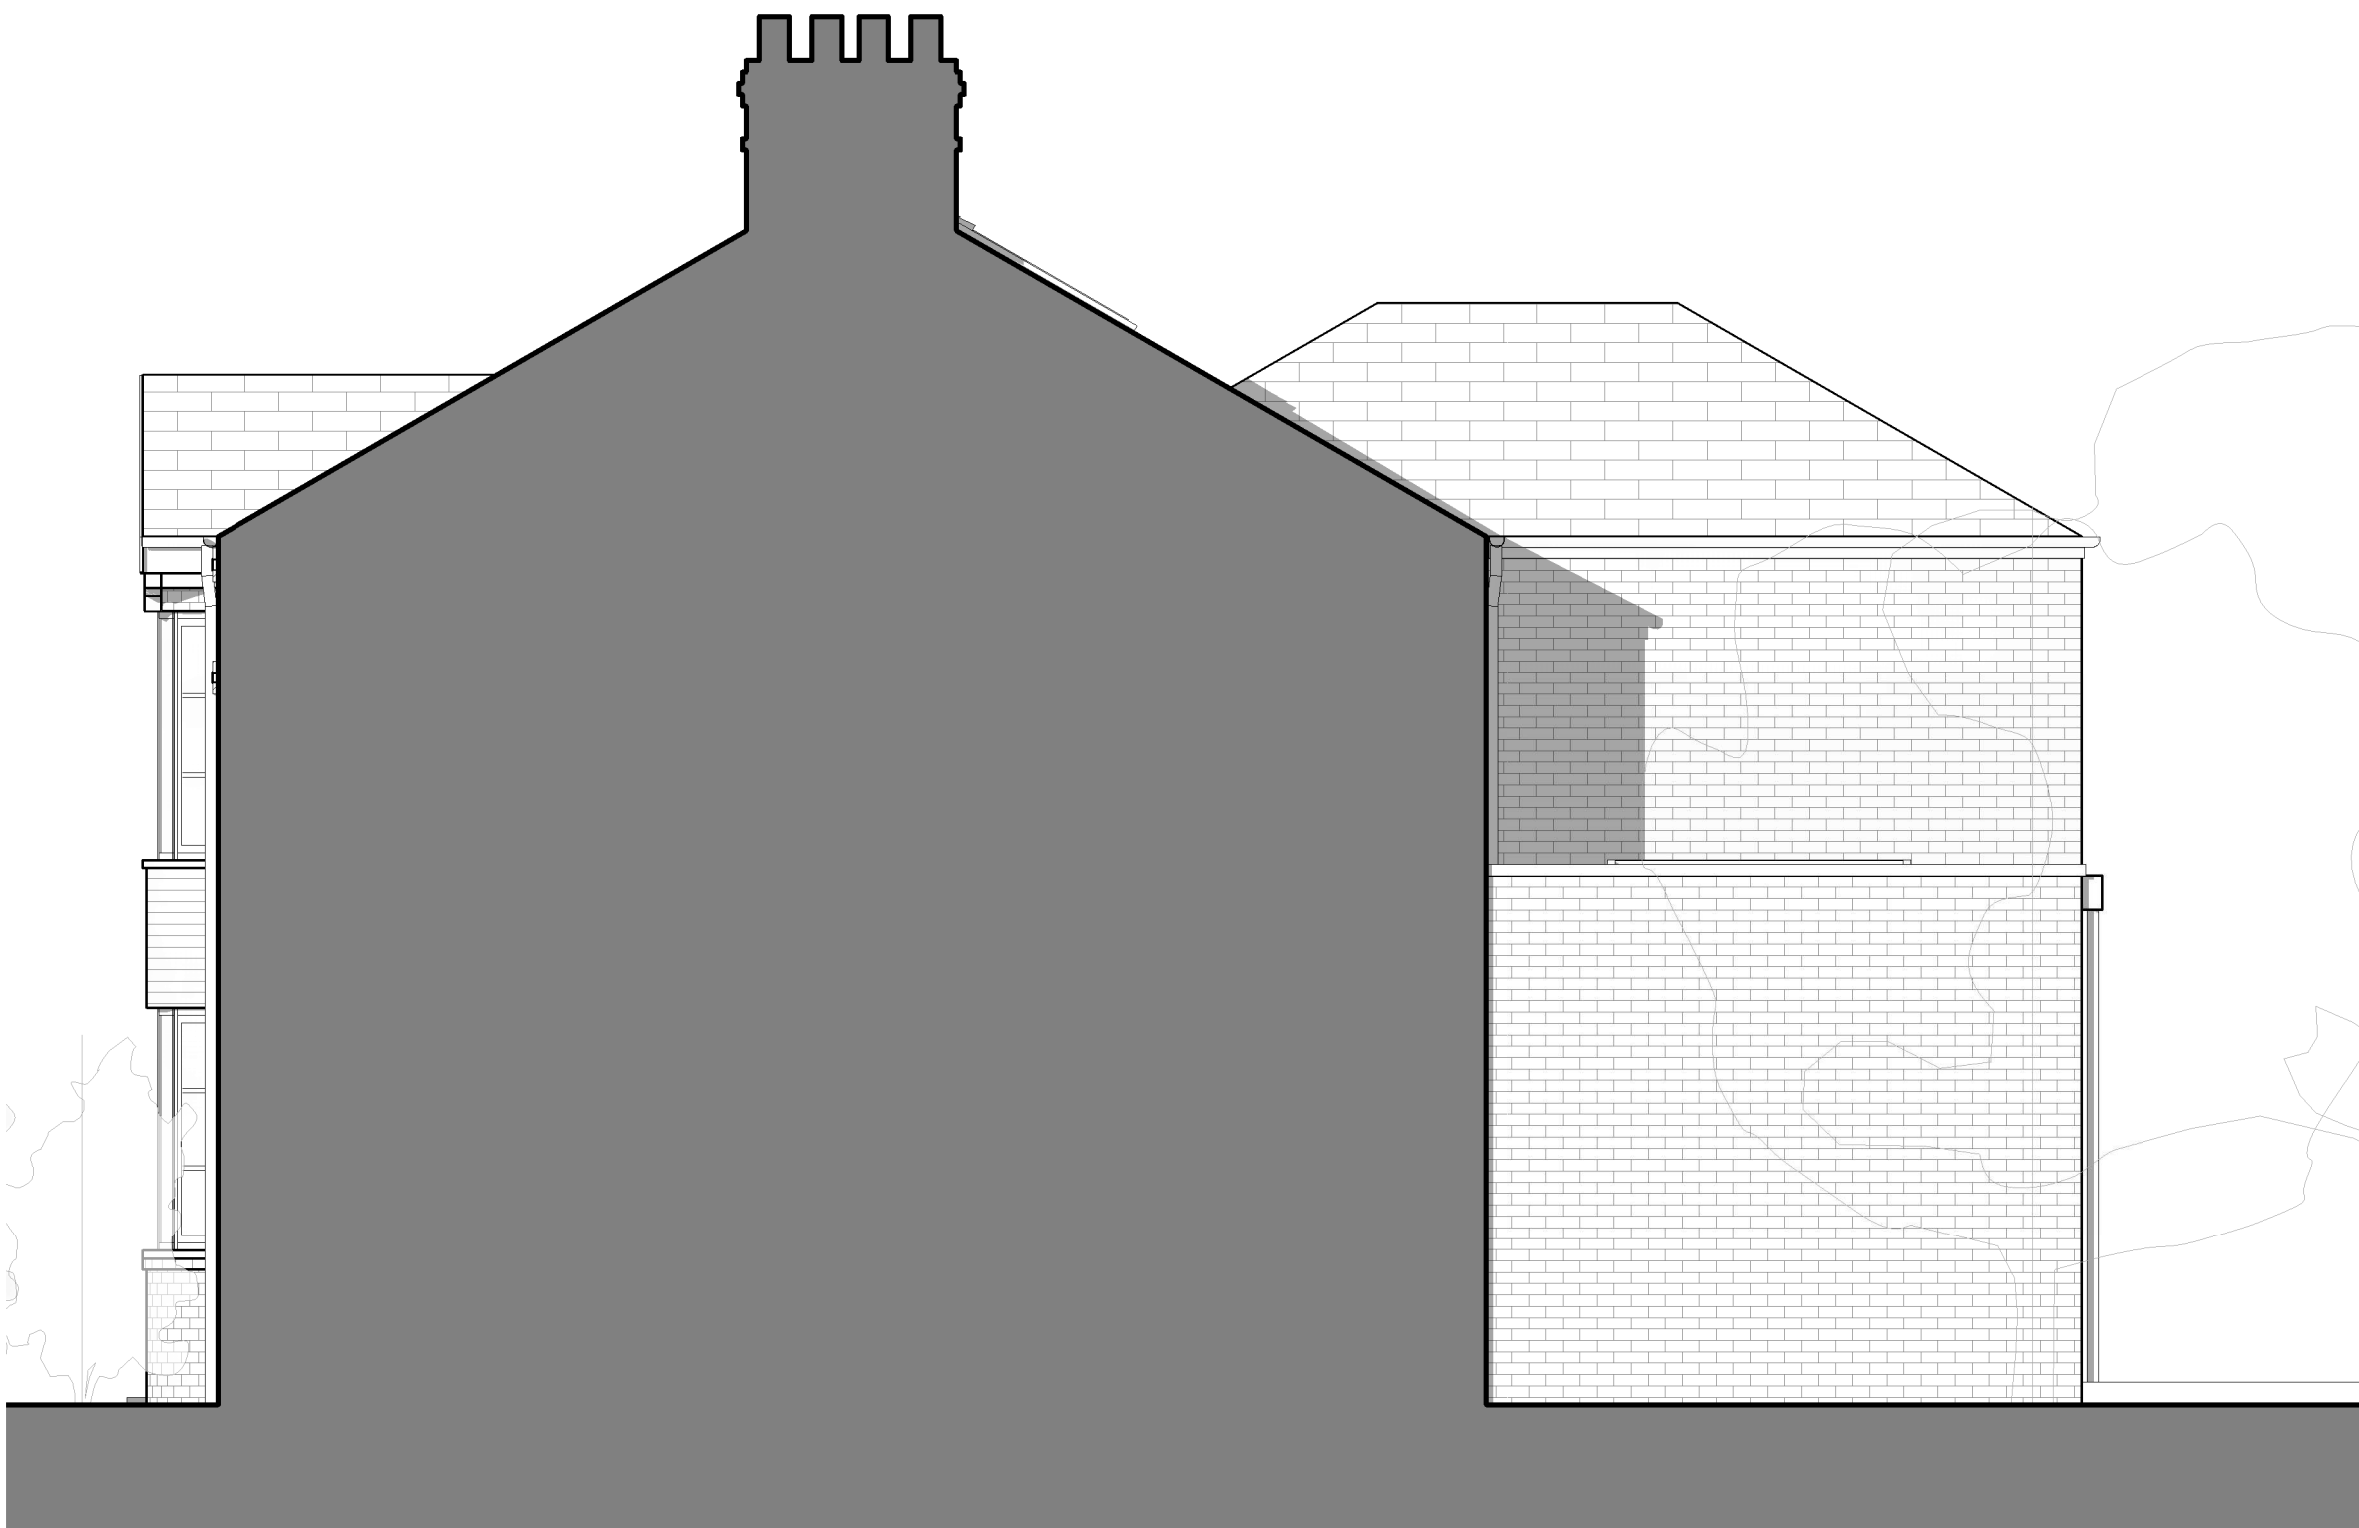

Side (West) Elevation - Existing
1 : 50

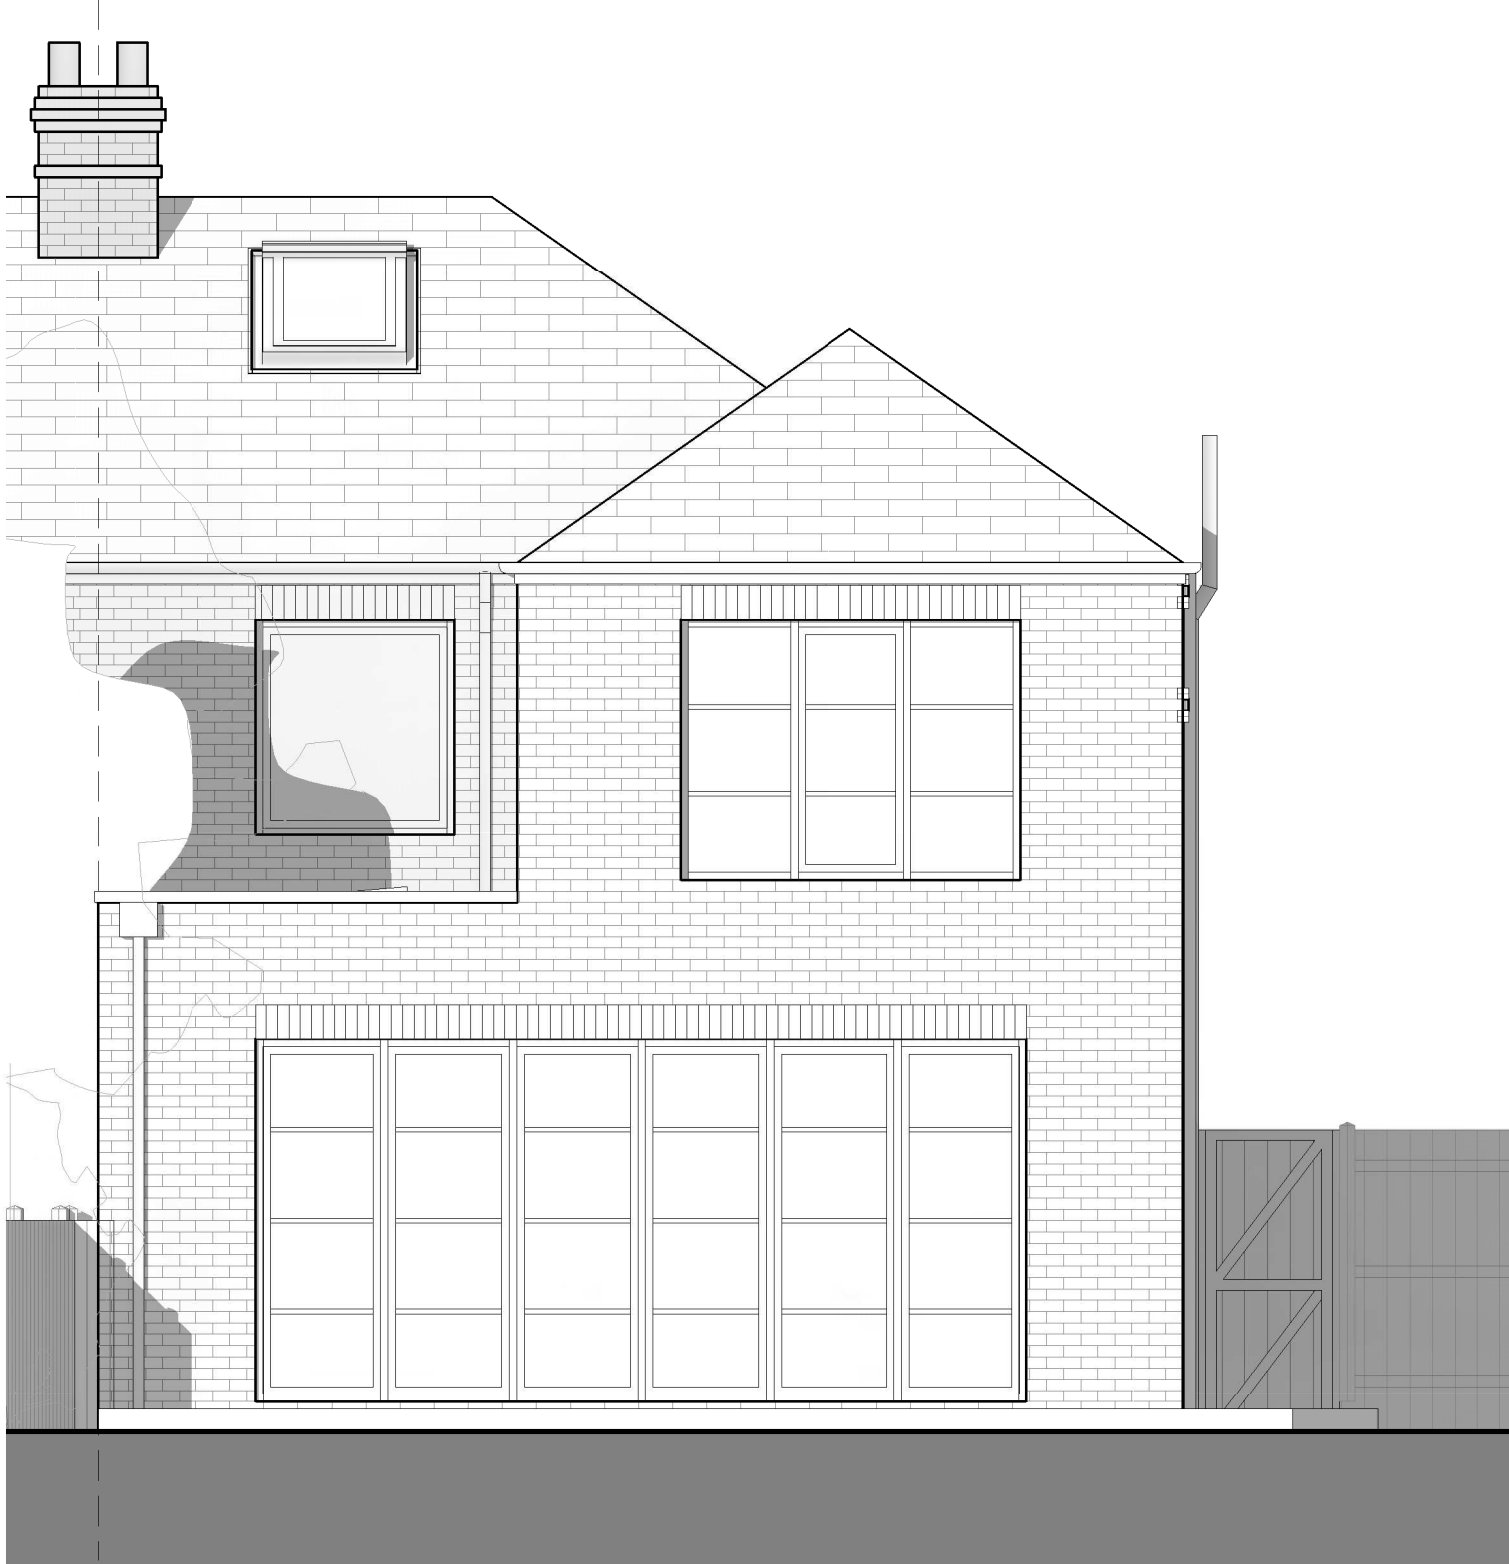

Rear (South) Elevation - Existing
1 : 50



Side (East) Elevation - Existing
1 : 50

NOTES

The Contractor is to check all dimensions and site conditions before commencing.
Do not scale from this drawing.
This drawing remains the copyright of WHYL Architecture.

KEYPLAN

MATERIALS KEY

WALL

Facing brickwork.
Precast concrete coping.

ROOF

Concrete interlocking tiles.
Single ply membrane.

ROOFLIGHT

DGU, frame colour grey.

WINDOWS

DGU Aluminium, frame colour black.

DOORS

DGU Aluminium, frame colour black.
Timber frame front door.

RAINWATER GOODS

uPVC, colour black.

B	Planning issue	WL	30.10.22
A	Initial issue	WL	16.10.22
Rev	Description	By	Date
Client	Mr T Bolton		
Project	106 Fog Lane, Didsbury		
Drawing	Existing Elevations		
Dwg No.	106FL - 115	Rev	B
Date	10/09/22	Scale	1 : 50
Drawn	WL	Approved	Approver
Status	Concept		

WHYL ARCHITECTURE

T: 07894 348777
whyarchitecture@hotmail.co.uk