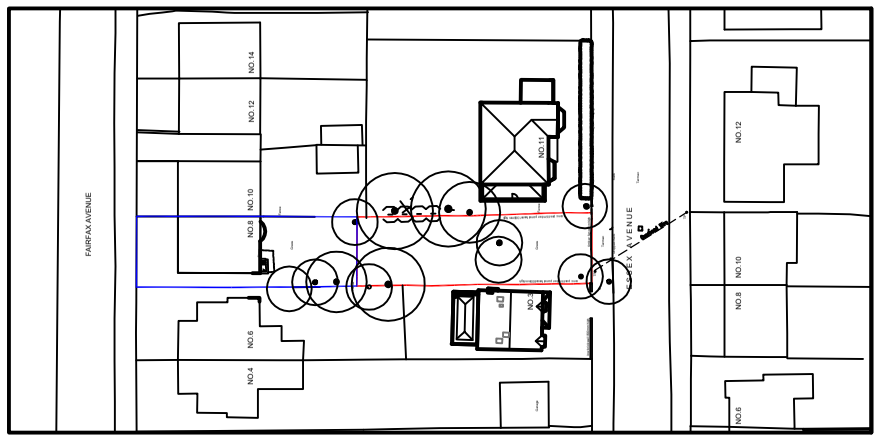

BLOCK PLAN 1:1000

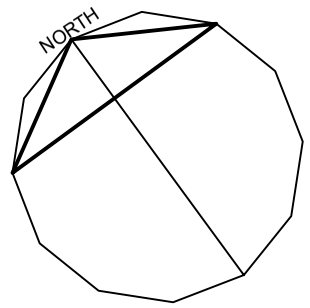

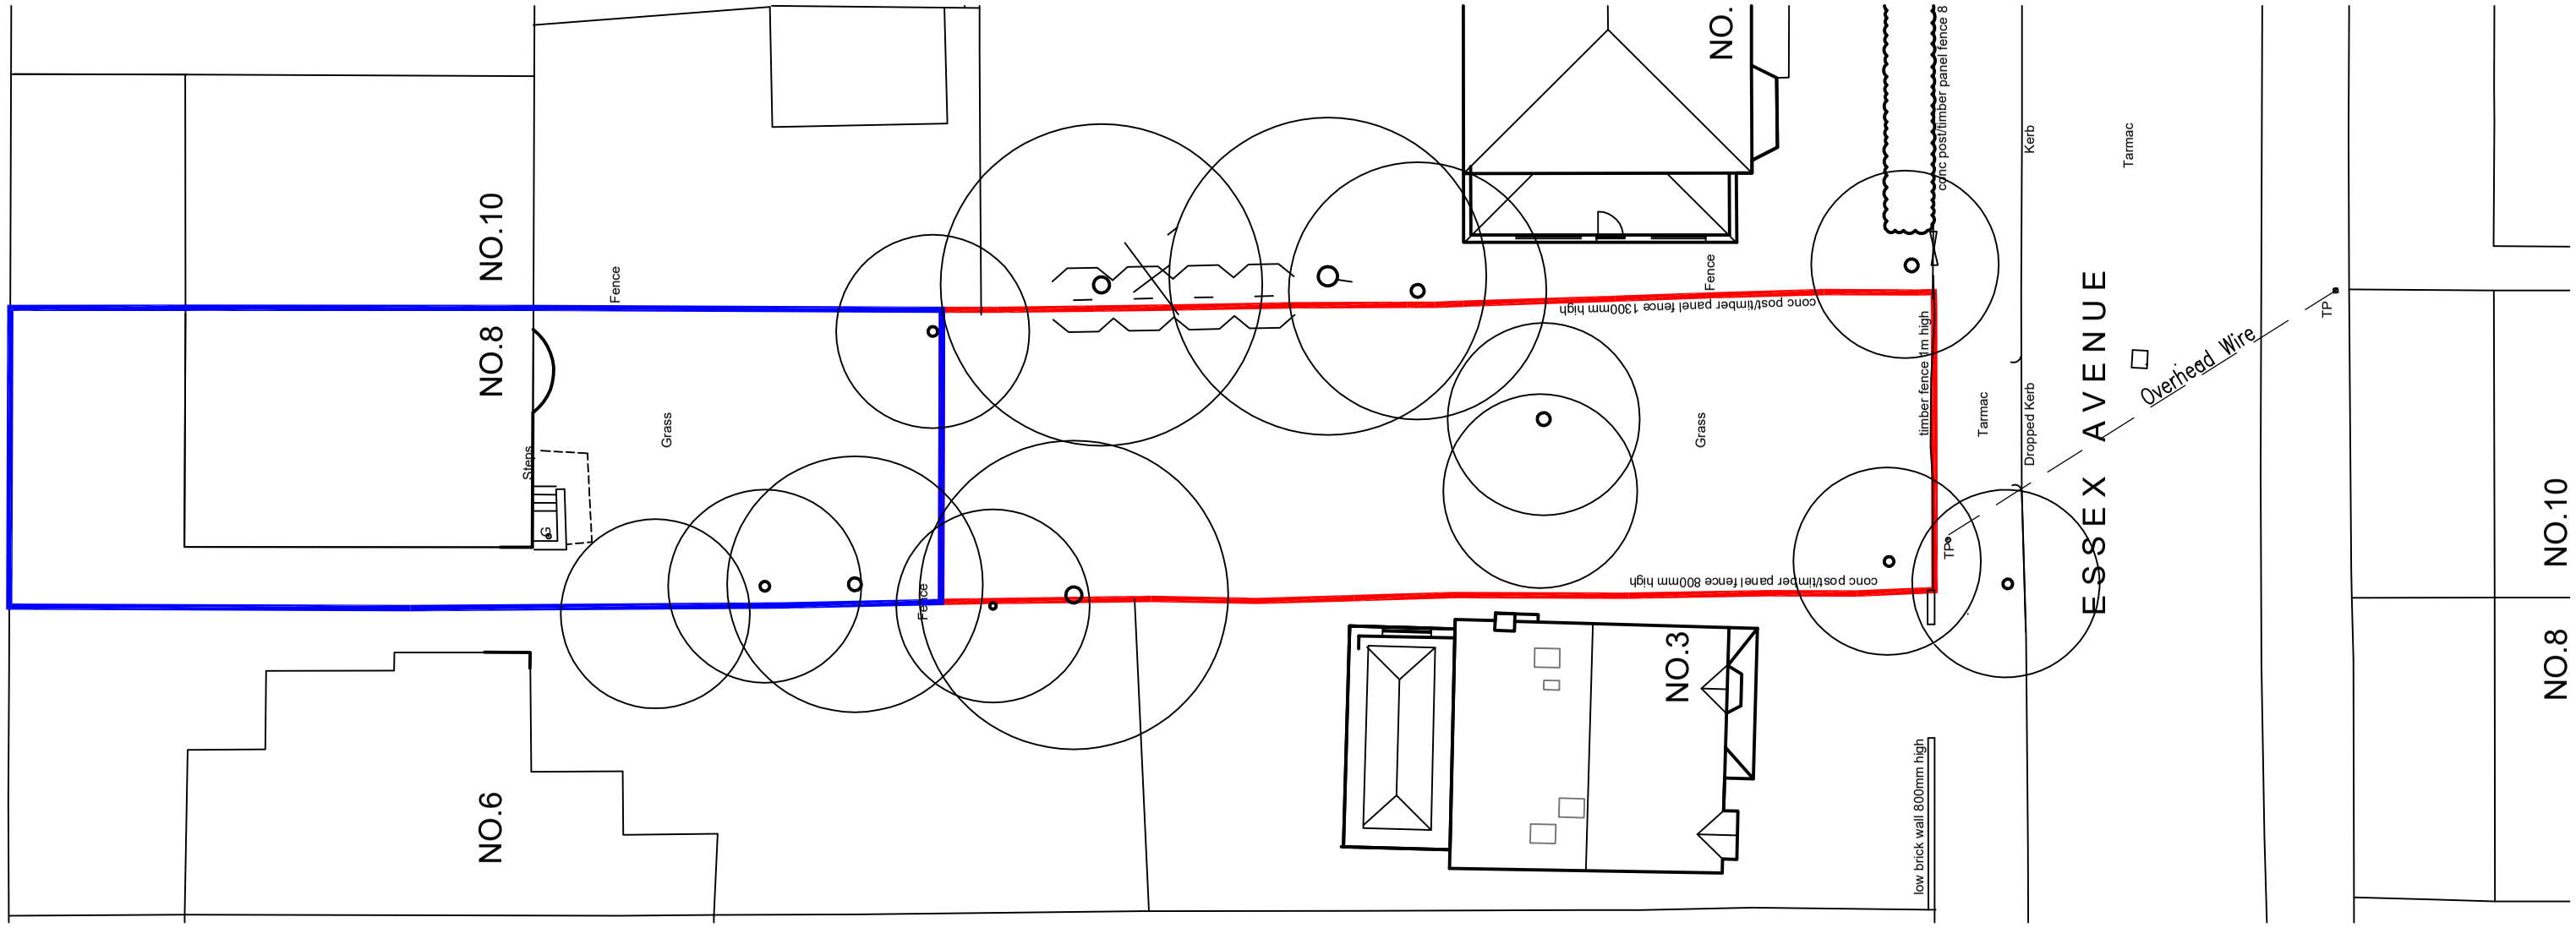

Simon R Miles
Chartered Architect
Didsbury
Manchester
T: 07778 137830
E: srmilesarchitect@gmail.com

Do not scale. Contractors must check all dimensions on site before preparing production drawings or commencing any work. This drawing and its design is the copyright of S.R.Miles Ltd and may not be reproduced in any form whatsoever without their prior express written consent.

Revision	Date	Revision note

Notes

Project :
Site at rear of 8 Fairfax Ave Didsbury

Title :
site and block plan as existing

Drawing number : 22 338 PL100

Issue :

Client :
McIvor & Evans

Scale : 200,1000@A3

Date : 20.07.2022

CAD Ref : 22 338

Drawn by : SRM

SRM
Simon R Miles BA Hons Dip Arch RIBA
Chartered Architect