



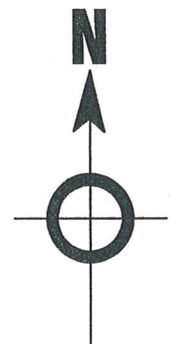

LOCATION PLAN SCALE 1:1250

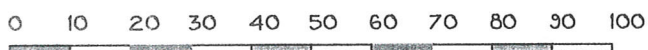

**269 UPPER BROOK ST,
MANCHESTER. M13 OHR.**

date SEPT 2022	drawn	checked	rev
scale 1:1250	project no.	drawing no.	