




PENTHOUSE LEVEL ZINC-CLAD
WALLS - EXISTING CONSTRUCTION

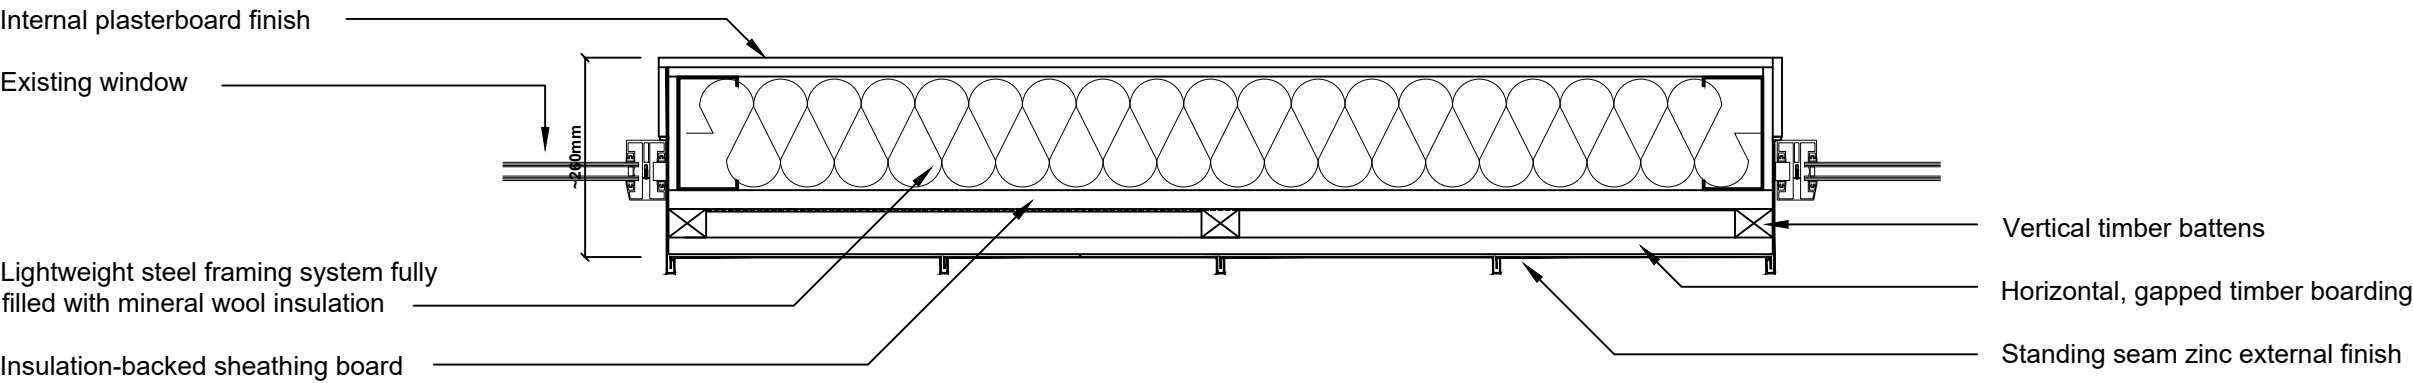


PENTHOUSE LEVEL ZINC-CLAD
WALLS - PROPOSED CONSTRUCTION

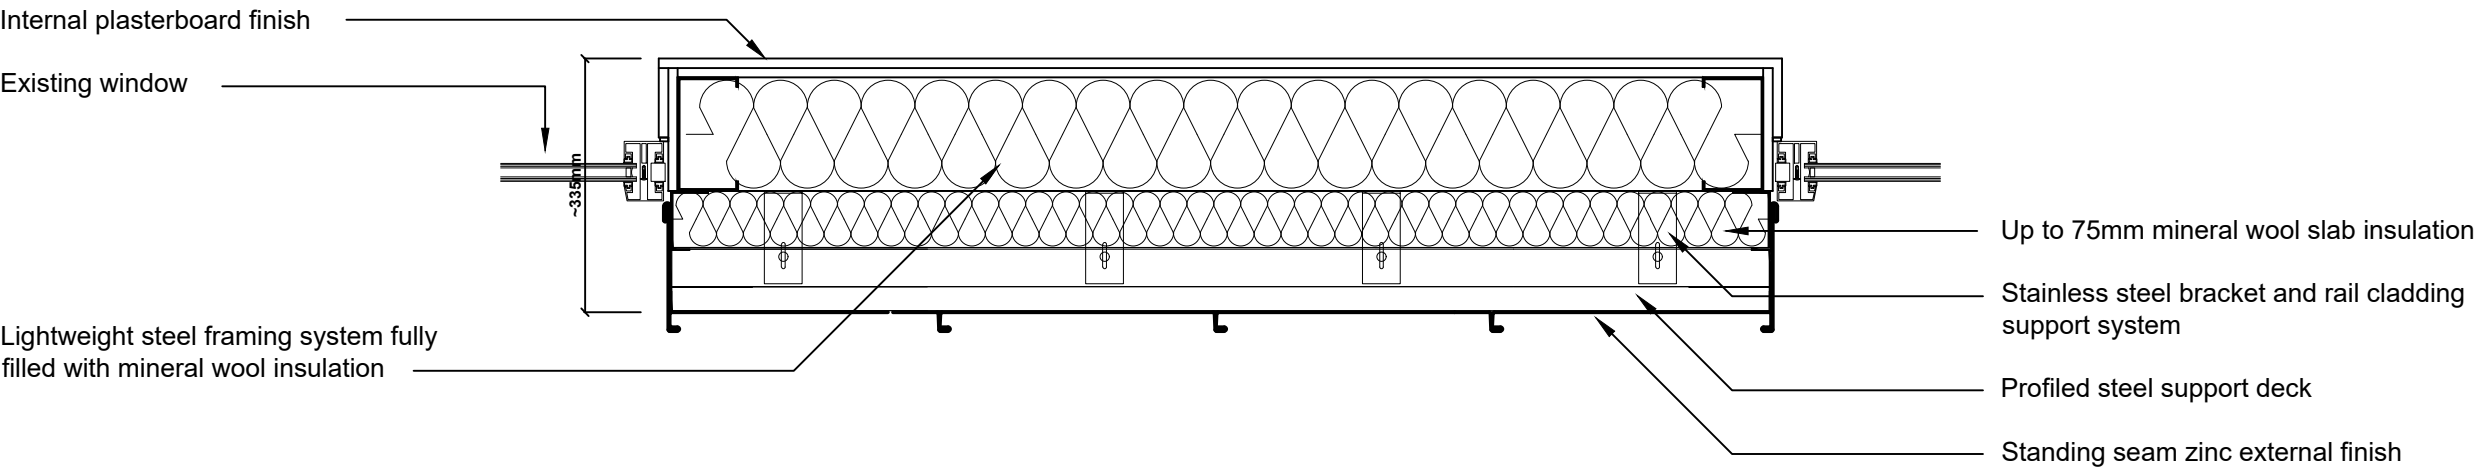

ZINC-CLAD WALLS - EXISTING
CONSTRUCTION

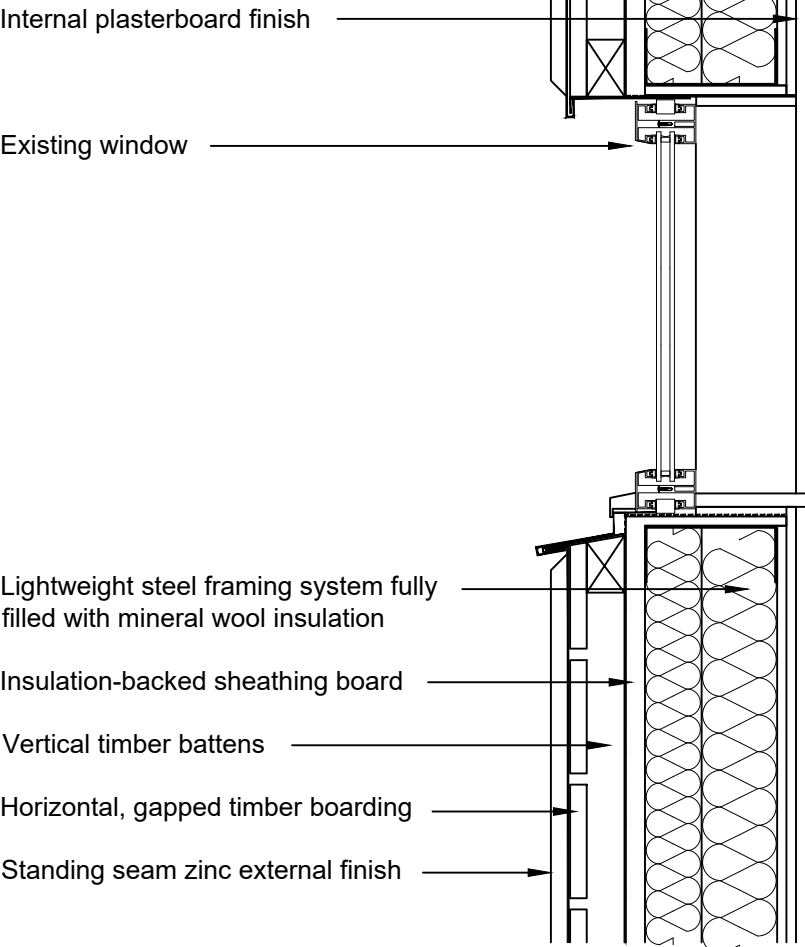

ZINC-CLAD WALLS - PROPOSED
CONSTRUCTION

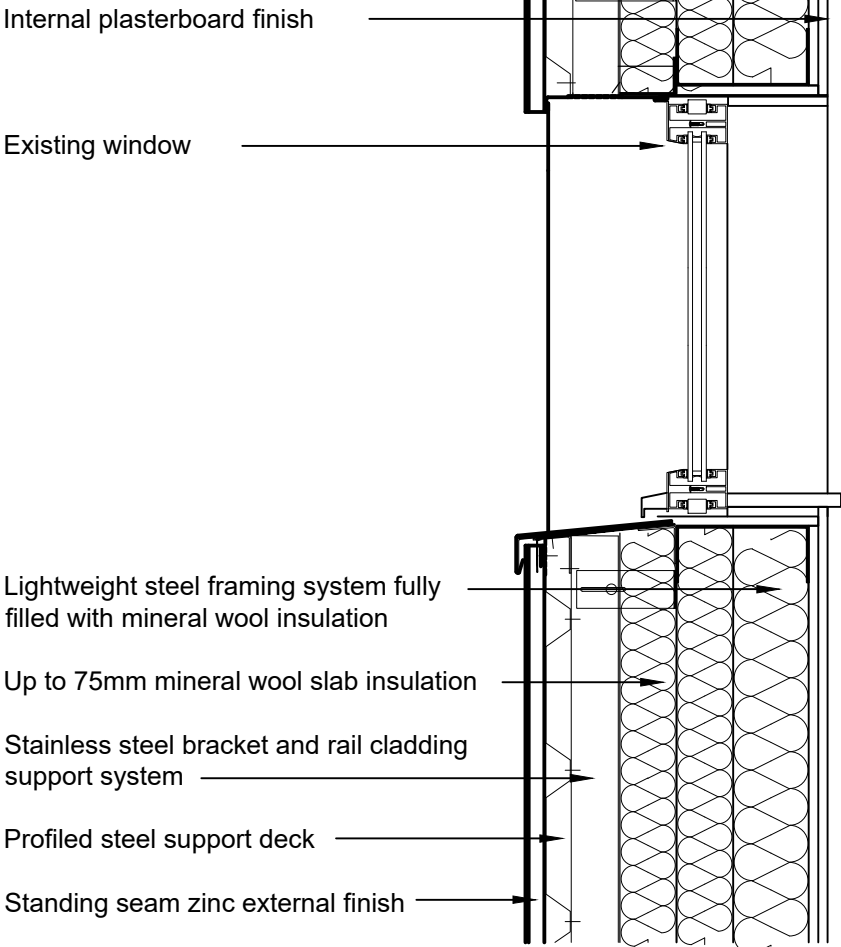

INDICATIVE SCALE IN METRES 1:10



© Copyright - The contents of this drawing may not be reproduced or distributed in part or in whole without the written permission of CLADDING PROJECT MANAGEMENT LTD.

- Responsibility is not accepted for errors made by others in scaling from this drawing. All construction information should be taken from figured dimensions only.
- Any dimensional discrepancies to be reported immediately.
- This drawing must be read in conjunction with any structural or other specialist drawing(s). Any conflicting information to be reported immediately.
- Cladding Project Management Limited have responsibilities under the Construction (Design and Management) Regulations 2015 to eliminate hazards during design and provide information about residual risks, including informing duty holders of their responsibilities.
- Note to Contractor: All building / site dimensions and levels, service and invert levels to be checked prior to commencement of works.
- Note to Contractor: The current Building Regulations and all relevant British standards and Codes of Practice are to be complied with whether noted on this drawing or not.

PLANNING

Rev:	Date:	Amendment:	Amended by:
.	..J..	.	.

Client: **360 Management Company Ltd.**

Project title: **360 Apartments, Rice Street, Manchester, M3 4JL**

Drawing title: **Existing and proposed wall construction details - Zinc**

Scale(s) @ A1:	Date:	Drawn by:
As shown	Nov 2022	AW
Drawing number:	Revision:	Chkd by:
P10078/P/206	.	HC



Unit 26, Osprey Court
Hawkfield Way
Bristol
BS14 0BB

T 0117 942 7876
F 0117 942 7871
E info@eastonbevins.co.uk
W www.eastonbevinslimited.co.uk

This Drawing is Copyright.
Contractors must check all dimensions on site.
Only figured dimensions are to be worked from.
Discrepancies must be reported immediately before proceeding.