


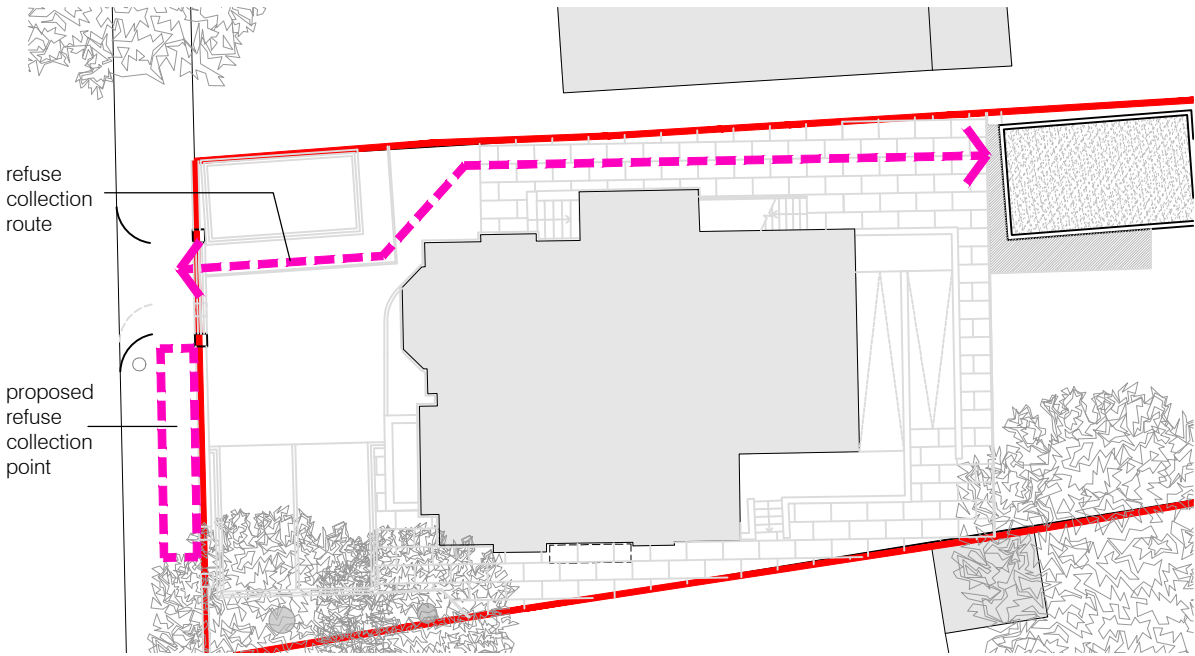


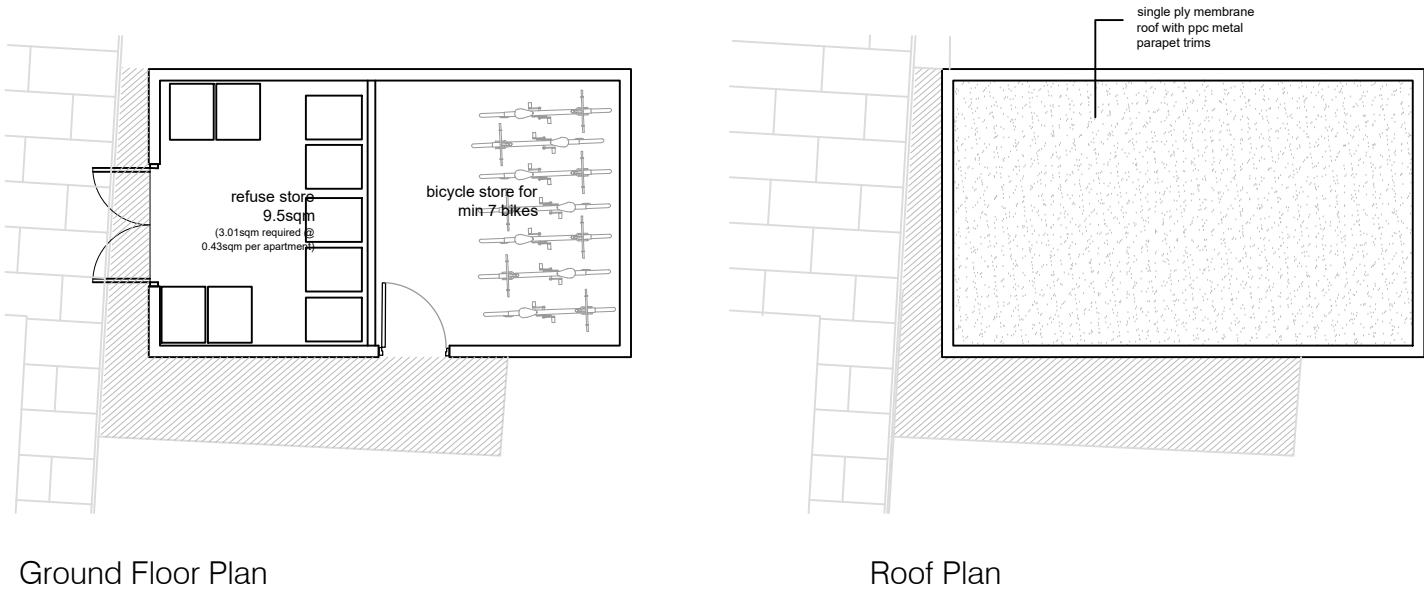

Precedent image

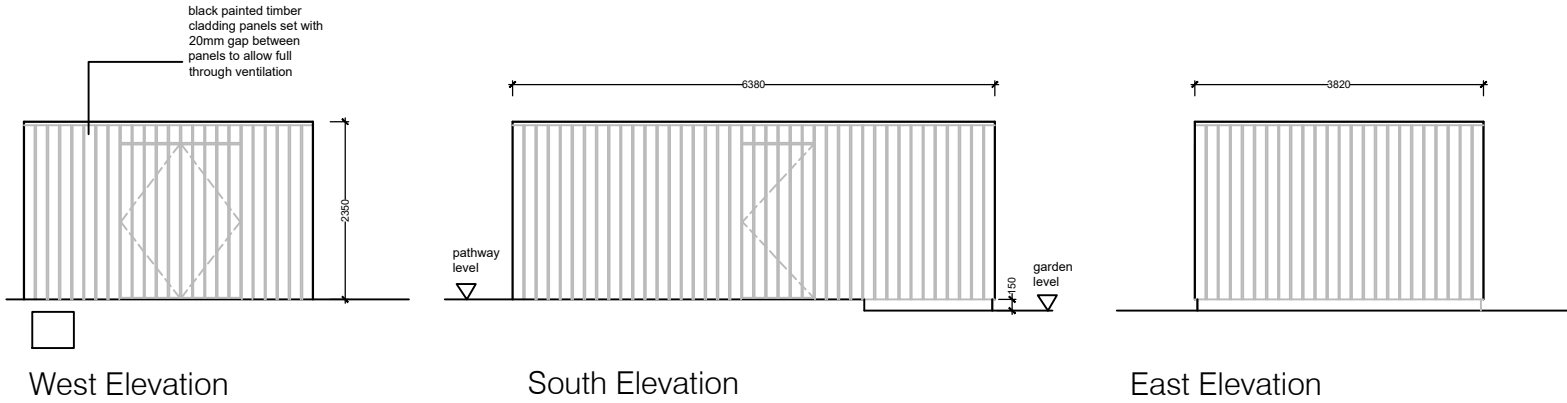

Precedent image

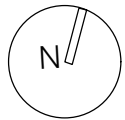

TS Architects Ltd
Chartered Architects
07711 626982

Do not scale. Contractors must check all dimensions on site before preparing production drawings or commencing any work. This drawing and its design is the copyright of T S Architects Ltd and may not be reproduced in any form whatsoever without their prior express written consent.

Revision	Date	Revision note
A	03.10.2022	Issue for Planning

Notes

Project :
9 Alness Road, Whalley Range

Title :
Refuse & Bike Store - Proposed

Drawing number :
PL320

Issue :
A

Client :
Dr Quamrul Islam

Scale :
1:100@A3

Date :
August 2022

CAD Ref :
PL03

Drawn by :
TSA

