





Adjacent
Neighbour

Adjacent
Neighbour

Proposed Rear Elevation


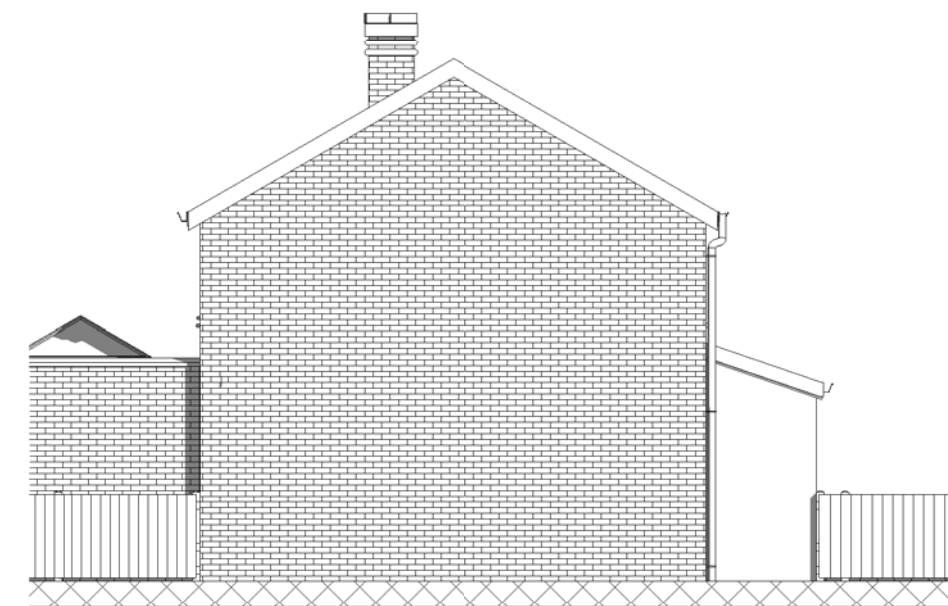


Proposed Side Elevation 2

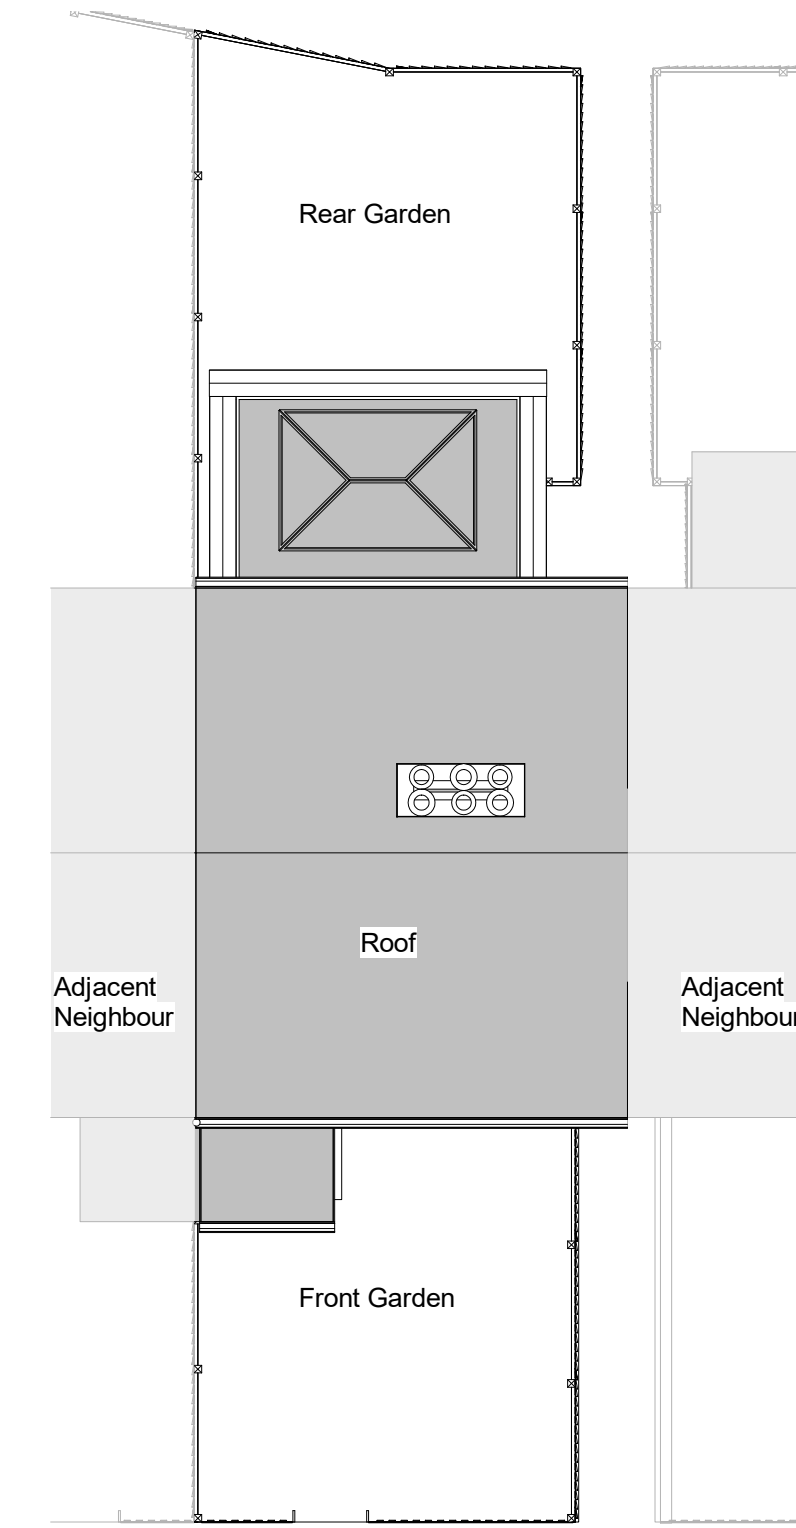

Proposed Roof Plan

1 : 100

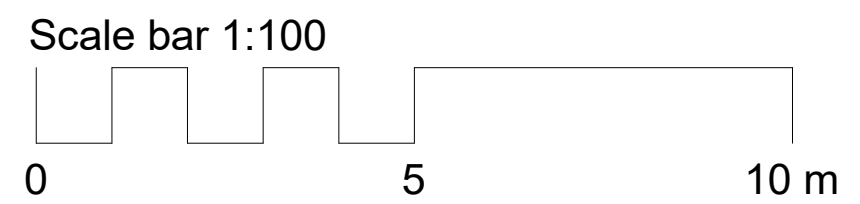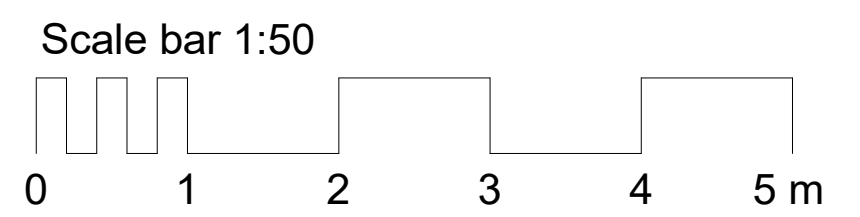

PLANNING

[illegible]

Rev	Description	Issued	Dwn	Chk
-----	-------------	--------	-----	-----

Kar Lun

Project

24 Crowden Road Manchester
England M40 5RW

Drawing

Proposed Plans, Elevations & External Views

Scale	Date		
As	Aug '22	AM	US

indicated@A1



Home Extension Advisory Service
Suite 318, Broadstone Mill, Broadstone Road, Stockport SK5 7DL
Email: info@heas.co.uk
Tel: 0161 443 4117

0011 | 03 10 | Rev. No.

Proposed External View 3