



- do not scale dimensions from this drawing
- all dimensions to be checked on-site and discrepancies
to be reported to the architects

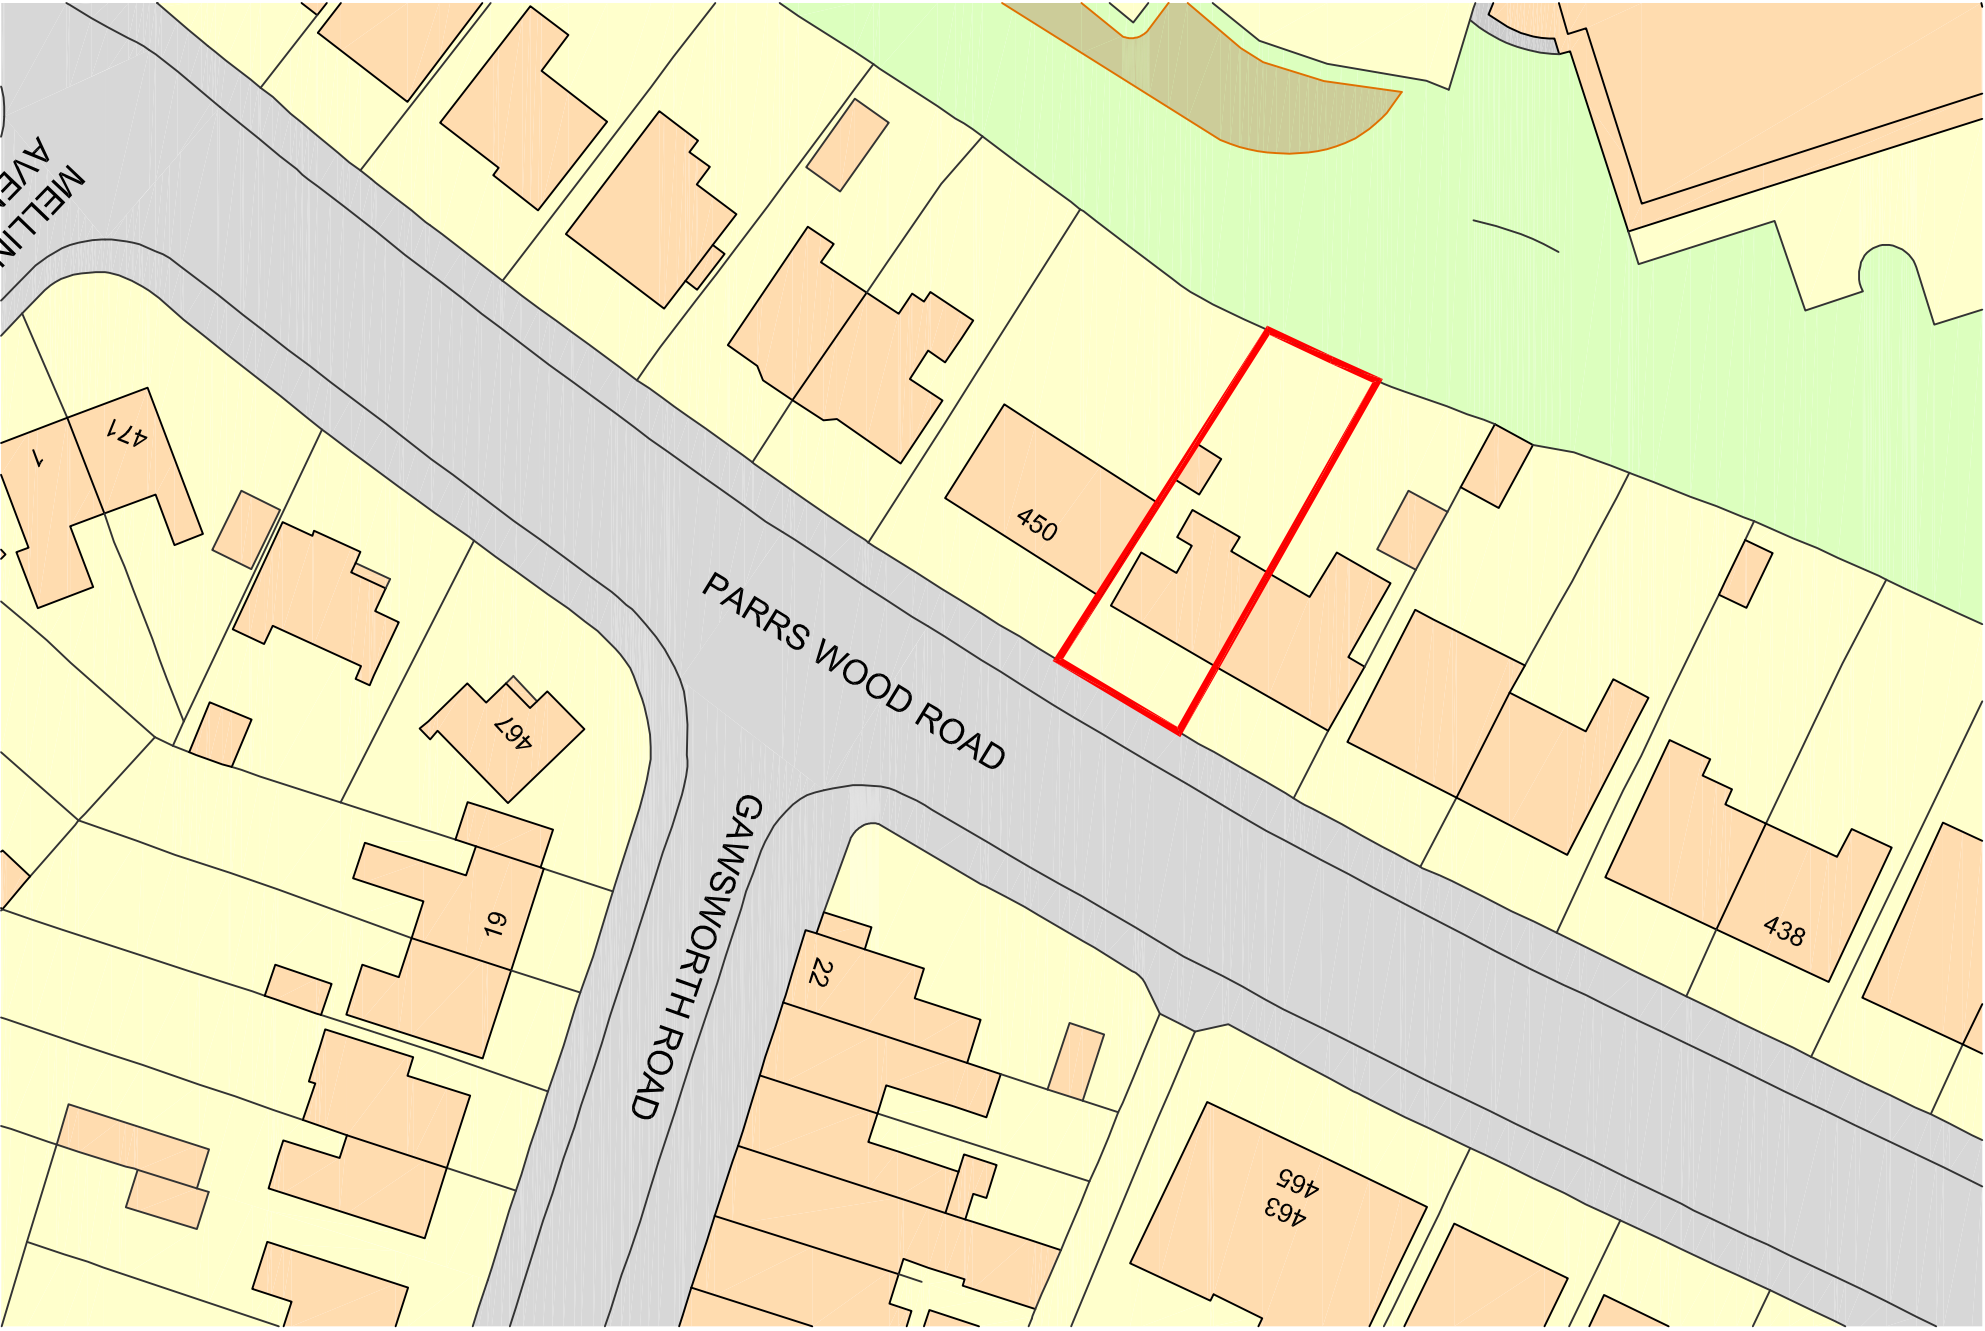

Location Plan

scale 1:1250

0 50 metres
SCALE

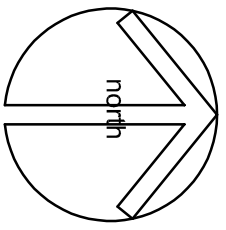

client
Mr & Mrs S Barlow

project
Proposed Extension and Alteration
448 Parrs Wood Road, Didsbury,
Manchester, M20 5GP

title
Site and Location Plan

drawing number
1225:01

revision
A

scale
As shown A3

date
Oct 22

drawn by

status

fisk
& associates
architects

20 chorley road, swinton, manchester, m27 5qj
t - 0161 793 5300 e - info@rafisk.co.uk

