



Note:
All existing site dimensions and datum levels must be verified on site.

Key:


- Application site boundary
- Proposed single storey infill extension
- Proposed external escape stairs
- Proposed dormer(s) to front roof slope
- Proposed dormer to rear roof slope

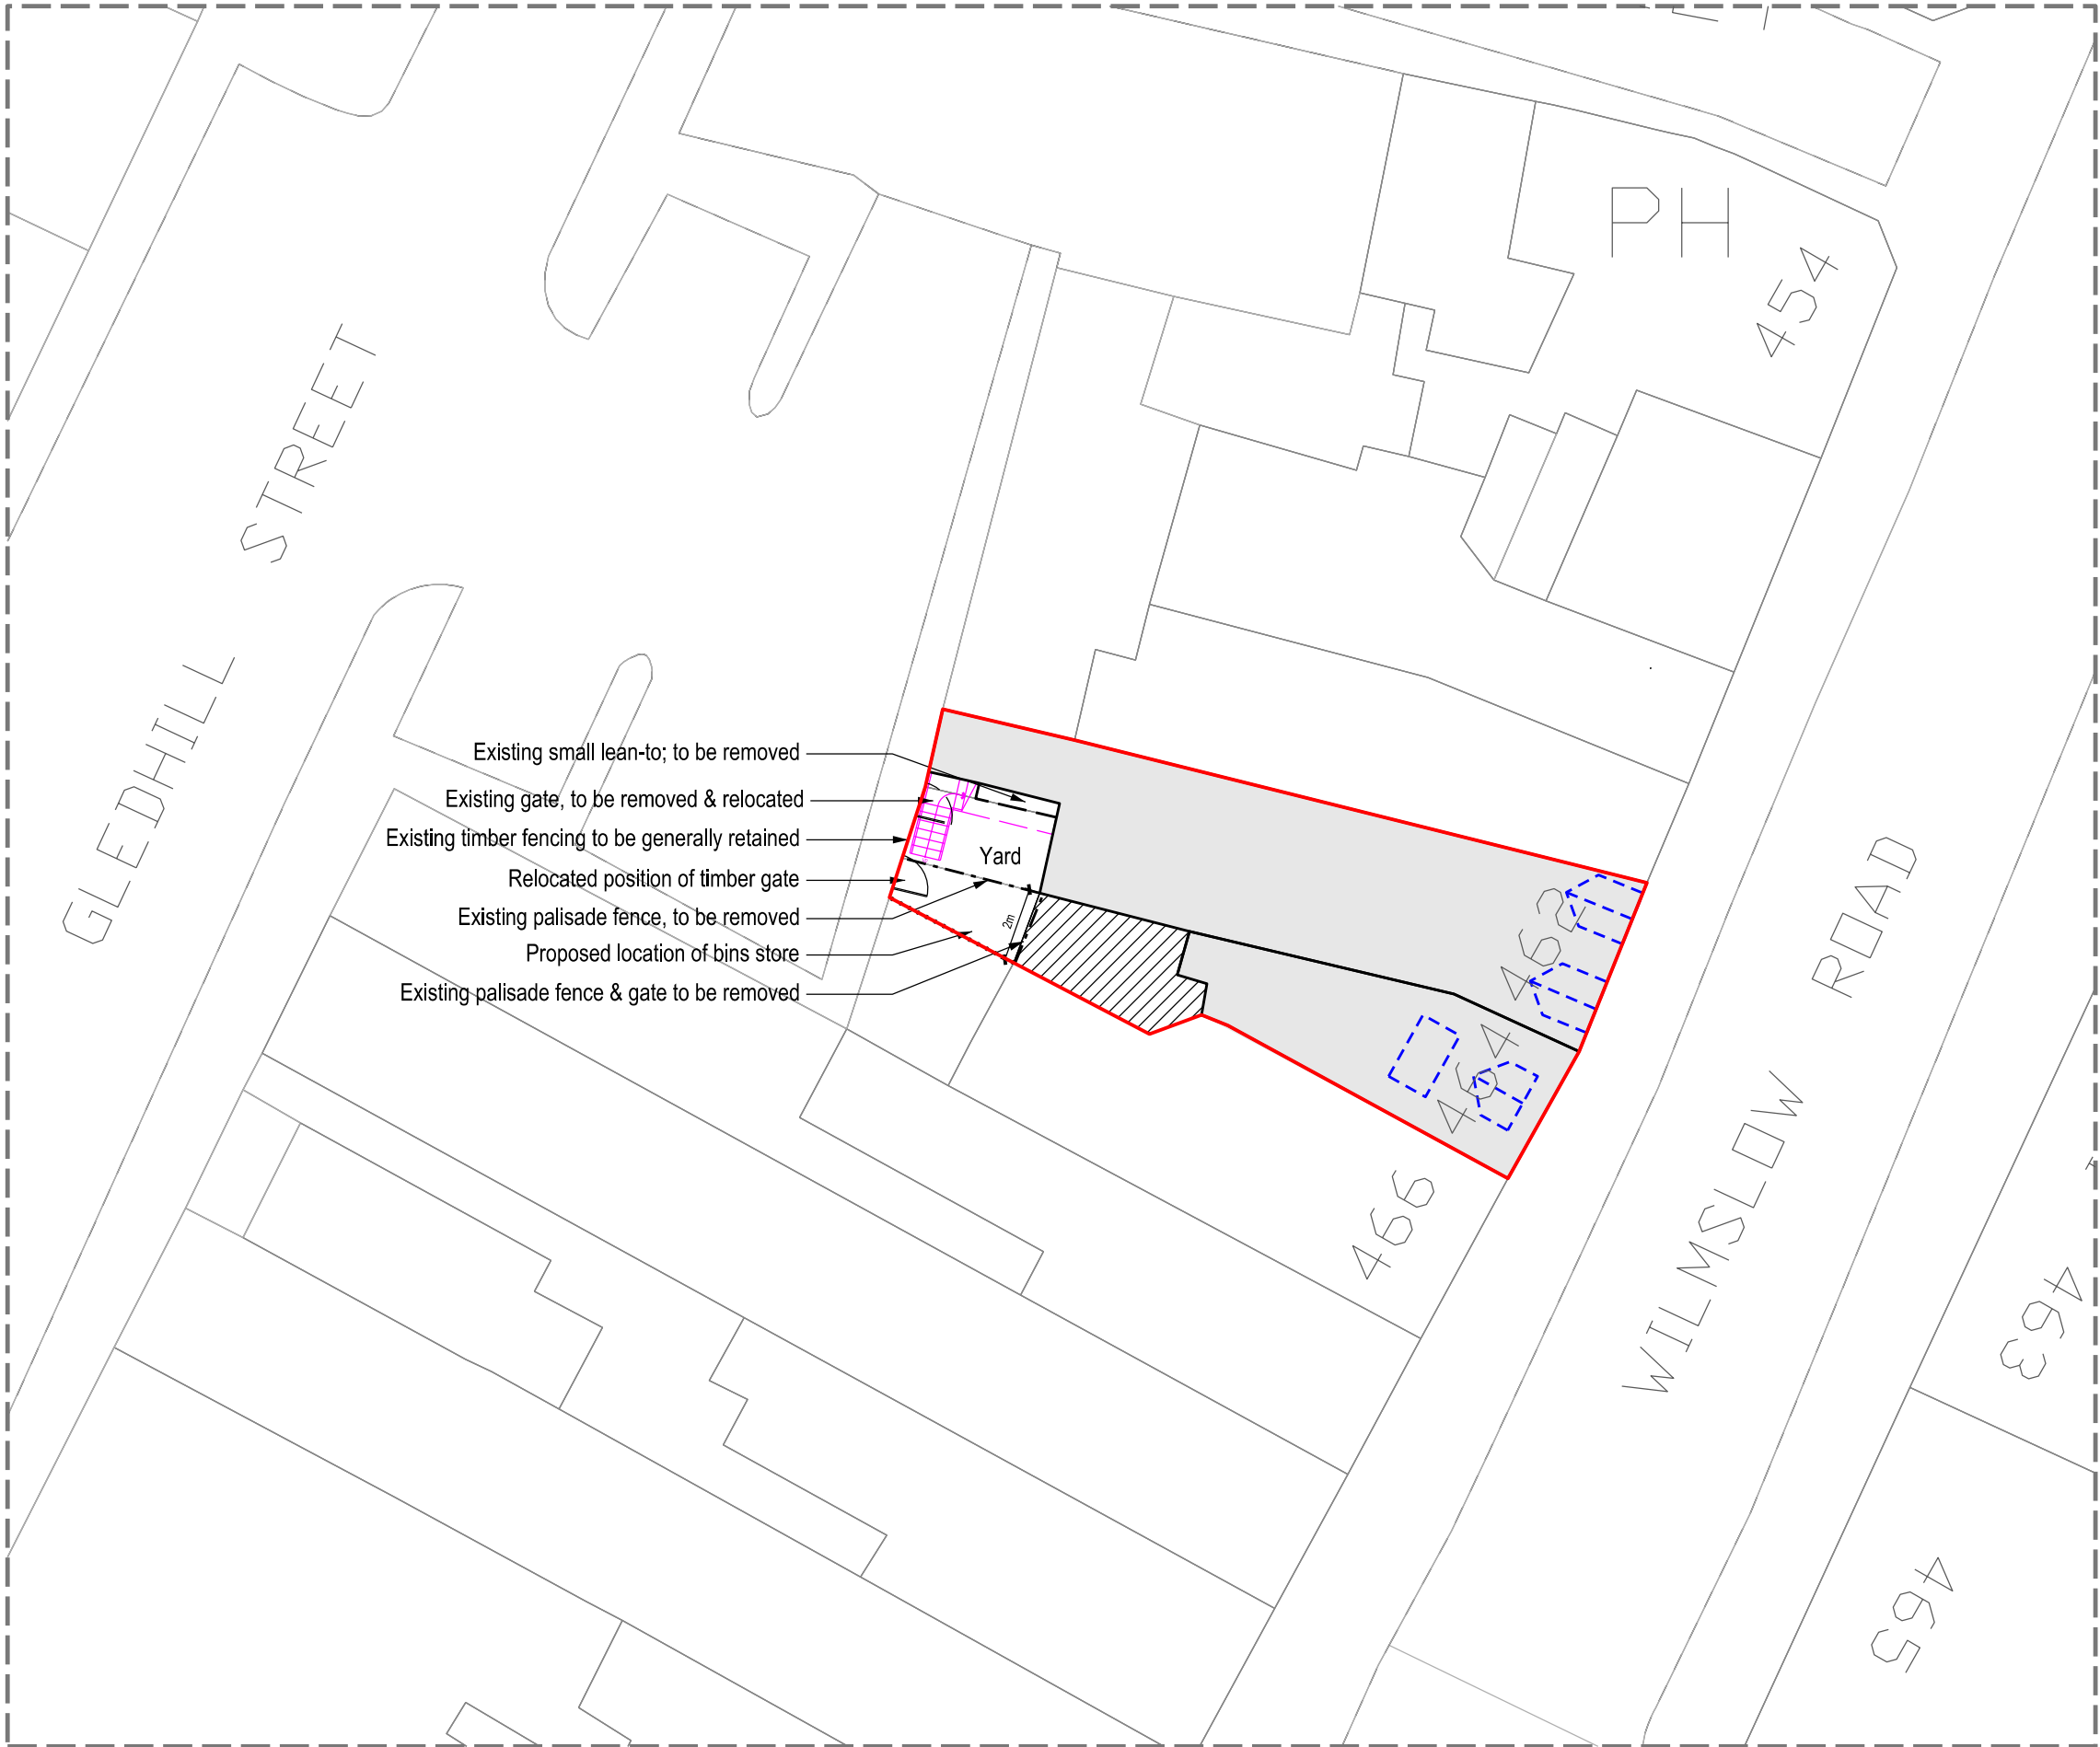

Block Plan @1/200

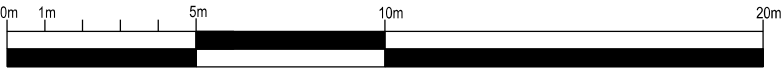

Scale Bar (Meters)

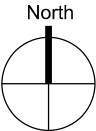

No	Prep	Date
Amendments		

LCA Architecture & Planning
Email: lx.chowdhury@gmail.com
Tel: 07563 952231

Project: 462 & 464 Wilmslow Road
Withington
M20 3BG

Title:
Block Plan

Job No. 2212 Drawing No. PL.02

Amendment: Scale @A3: 1/200

Status

Auth. CL Date. Oct. 2022

DRAFT