

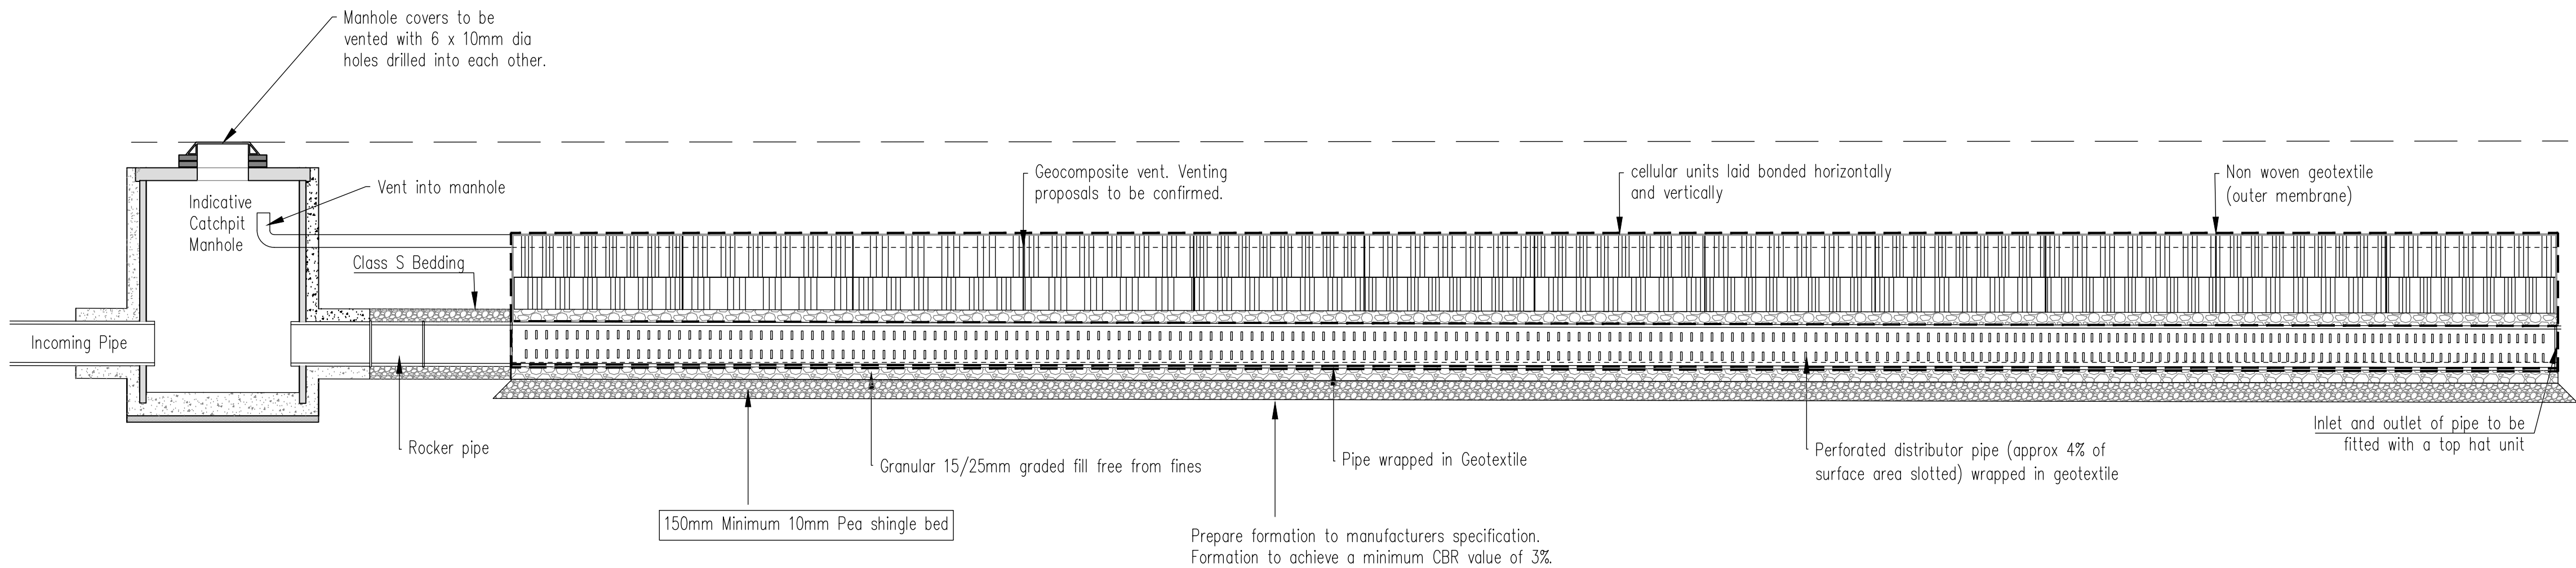


Typical Cellular Attenuation Long Section

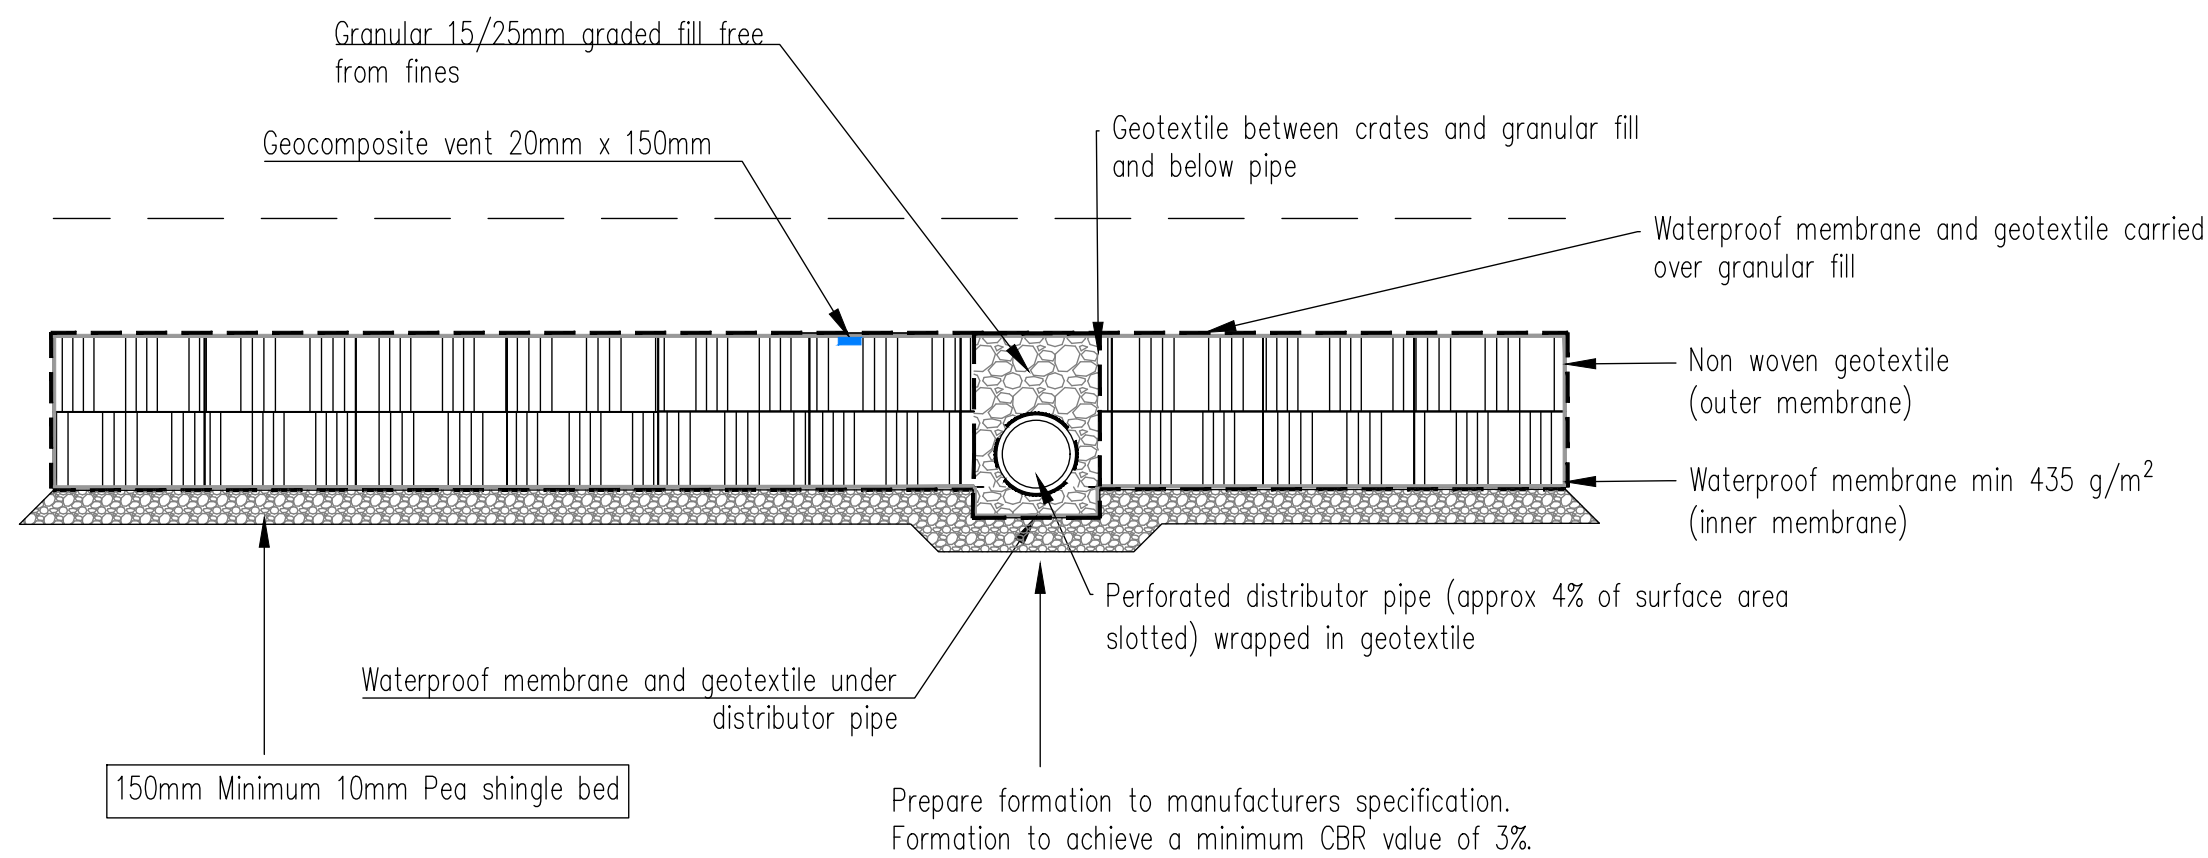

Typical Cellular Attenuation Cross Section

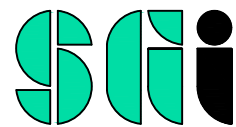

Rev.	Description	Rev. by	Date
 Shepherd Gilmour Consulting Engineers 3rd Floor Phoenix House, 45 Cross Street, Manchester, M2 4JF T: 0161 837 1500 W: www.sginfrastructure.co.uk			
Client Clarion Housing			
Architect			
Project Boddingtons Brewery			
Title Typical Cellular Attenuation Detail			
Date	07.02.2022	Drawn By	WC
Size	A1	Checked By	EAJ
Scale	NTS	Approved By	EAJ
Dwg. No.	DN0107-SGI-ZZ-00-DR-C-2007		
	P01		