


Unit 1, XYZ Building, 2 Hardman Boulevard, Manchester, M3 4AQ

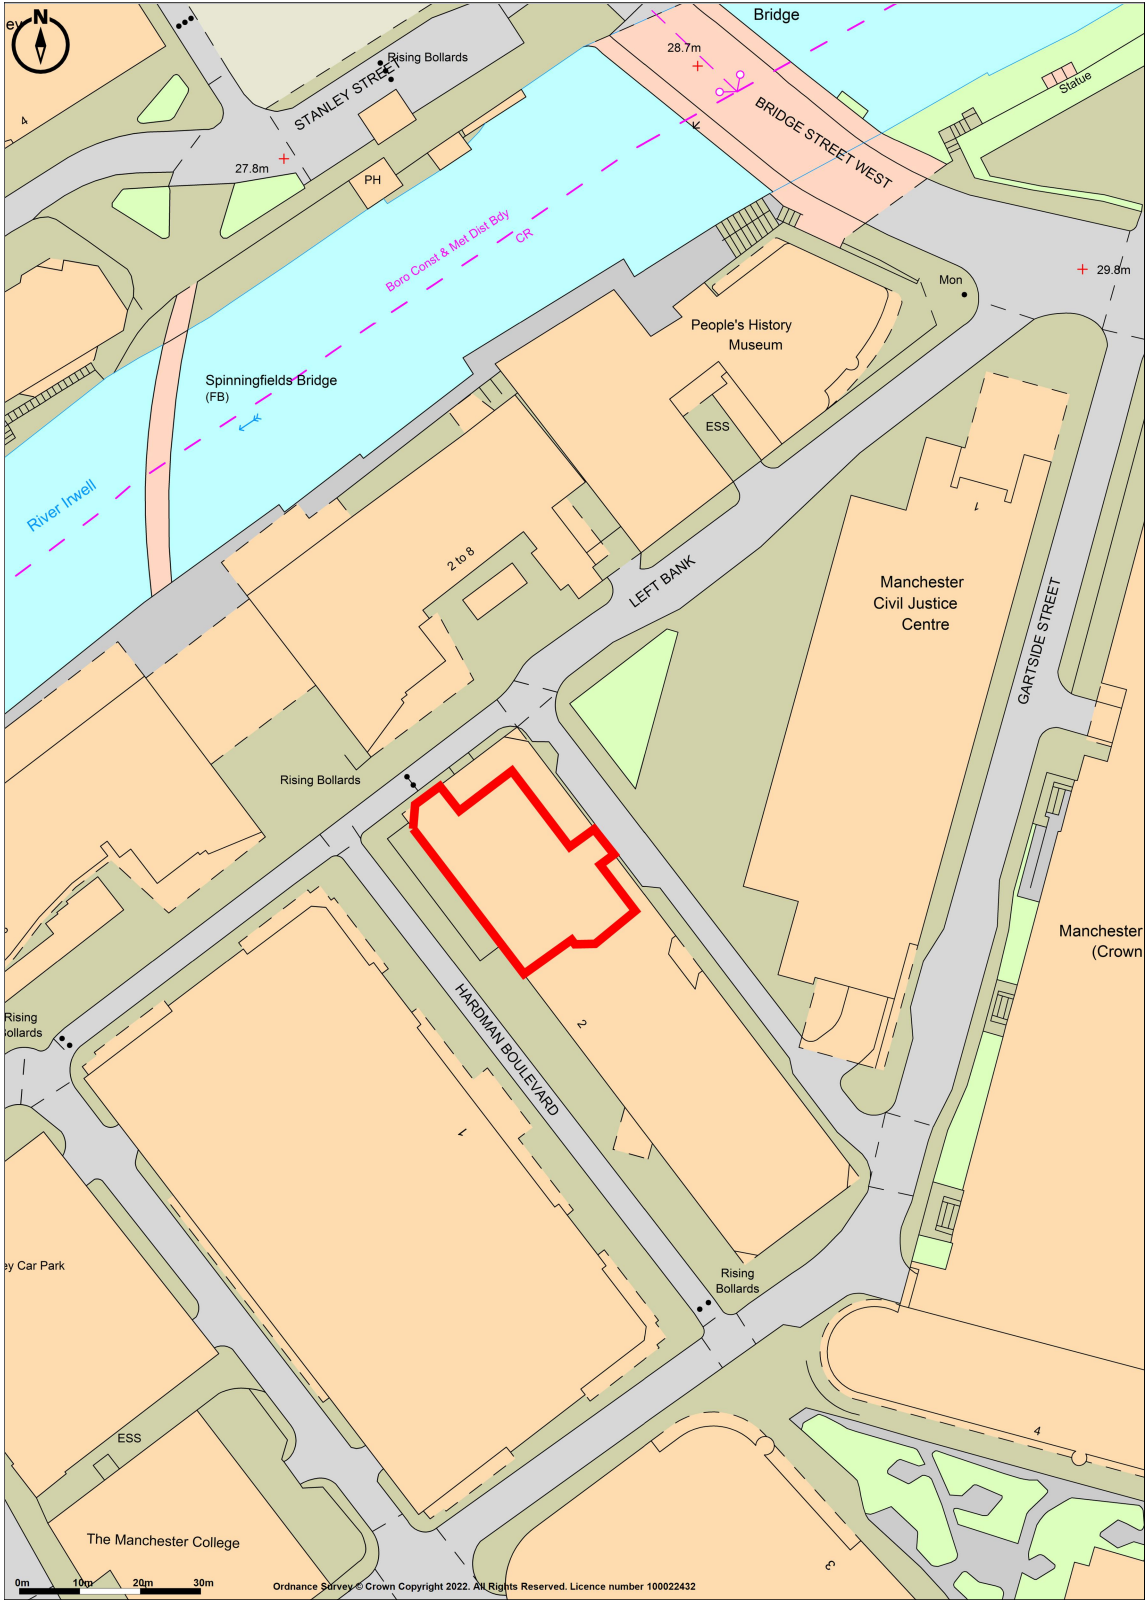

Promap
● LANDMARK INFORMATION

Ordnance Survey © Crown Copyright 2022. All Rights Reserved.
Licence number 100022432
Plotted Scale - 1:1250. Paper Size - A4