



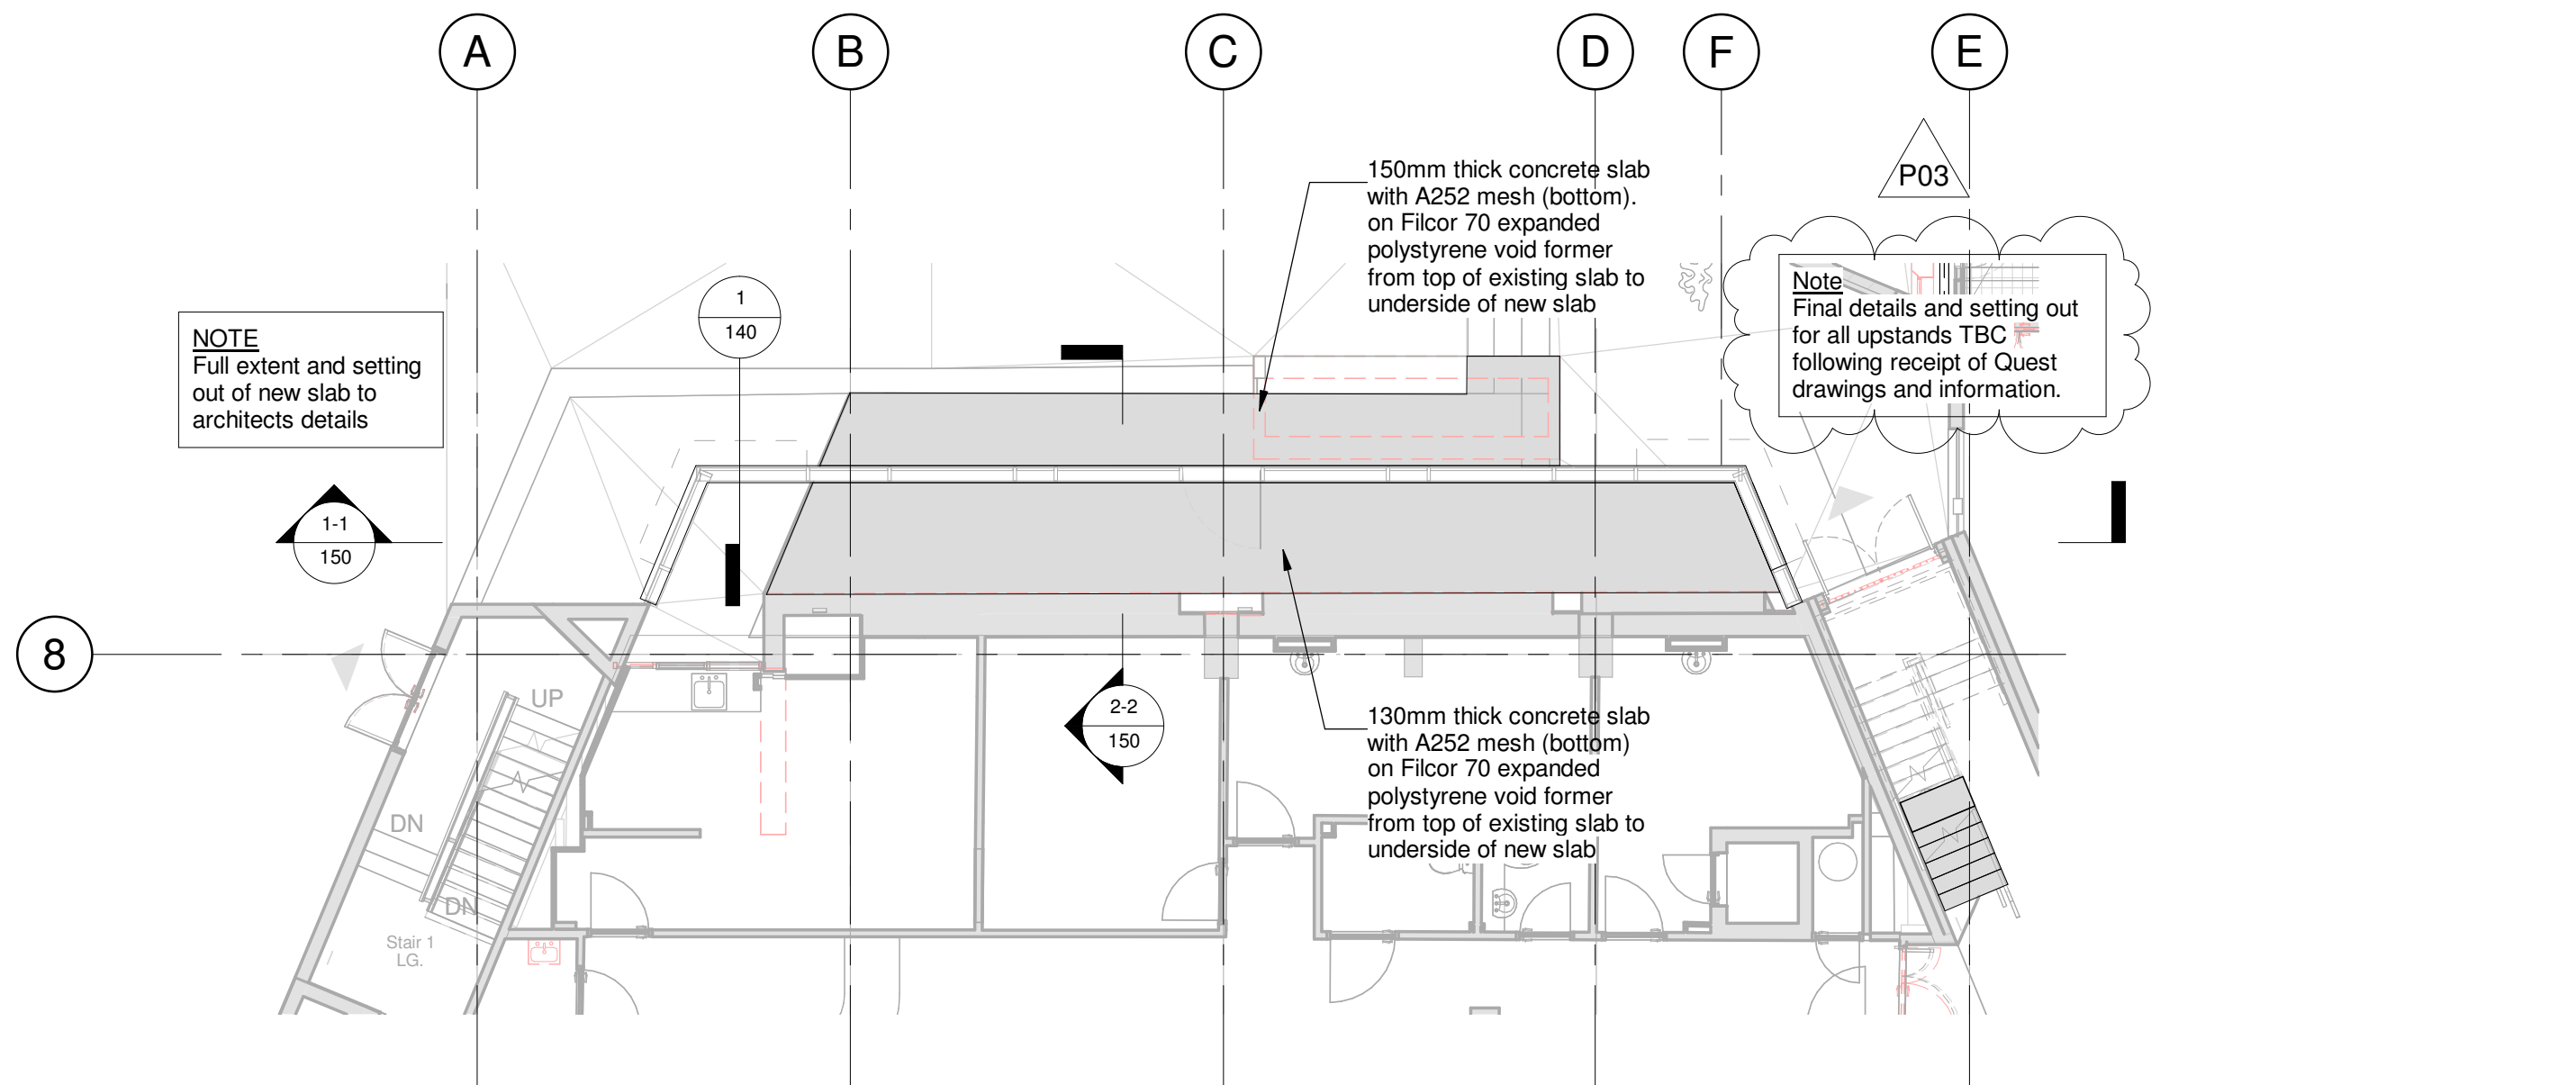


King Street Piazza Lower Ground Floor Layout

1 : 100

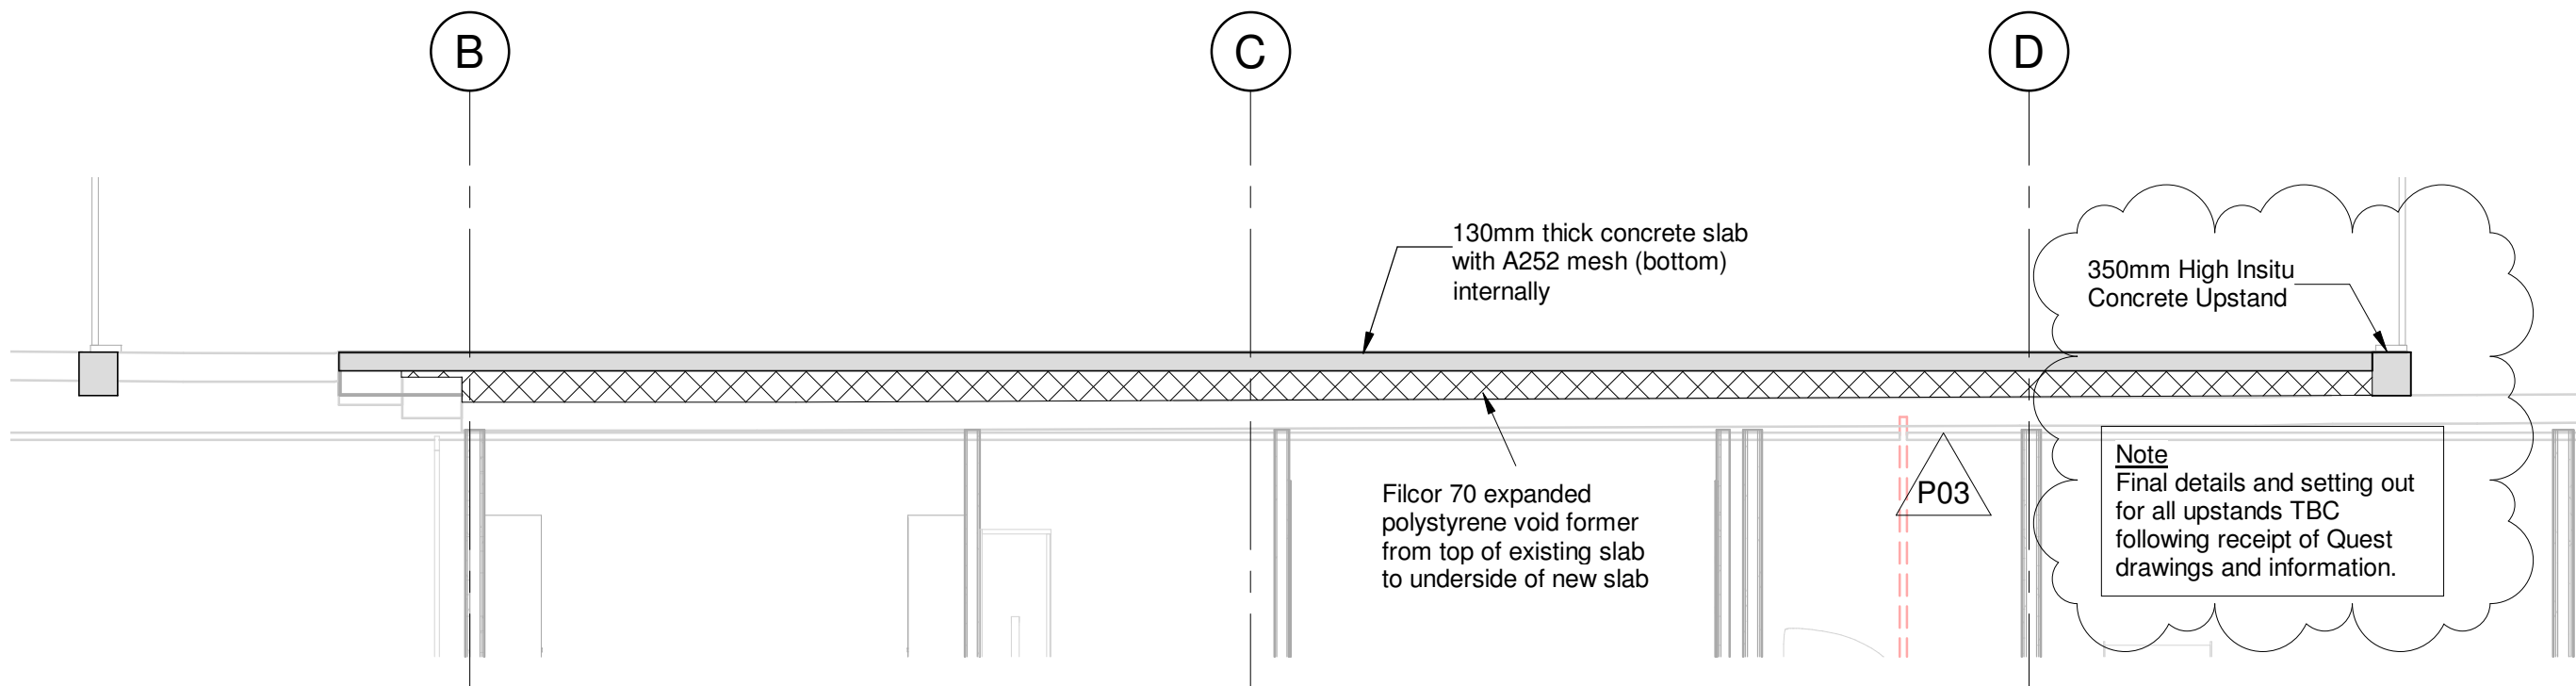


Section 1-1 Through King Street Piazza

1 : 50

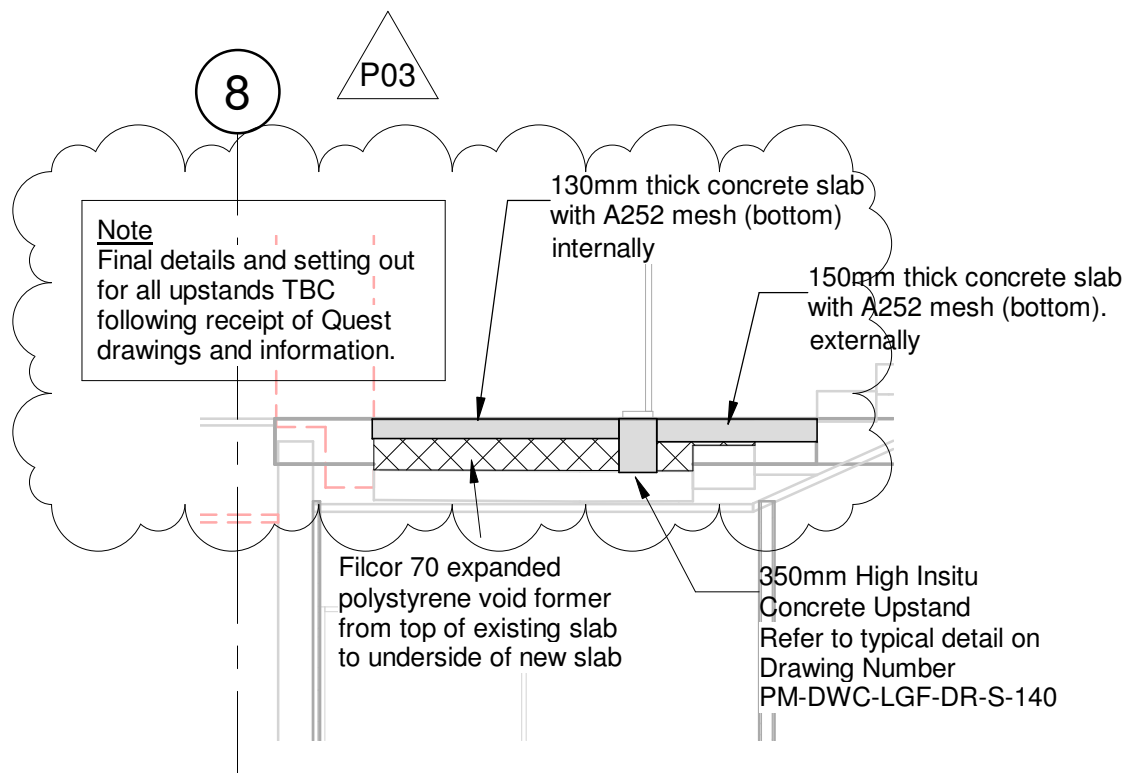

Section 2-2 Through King Street Piazza

1 : 50

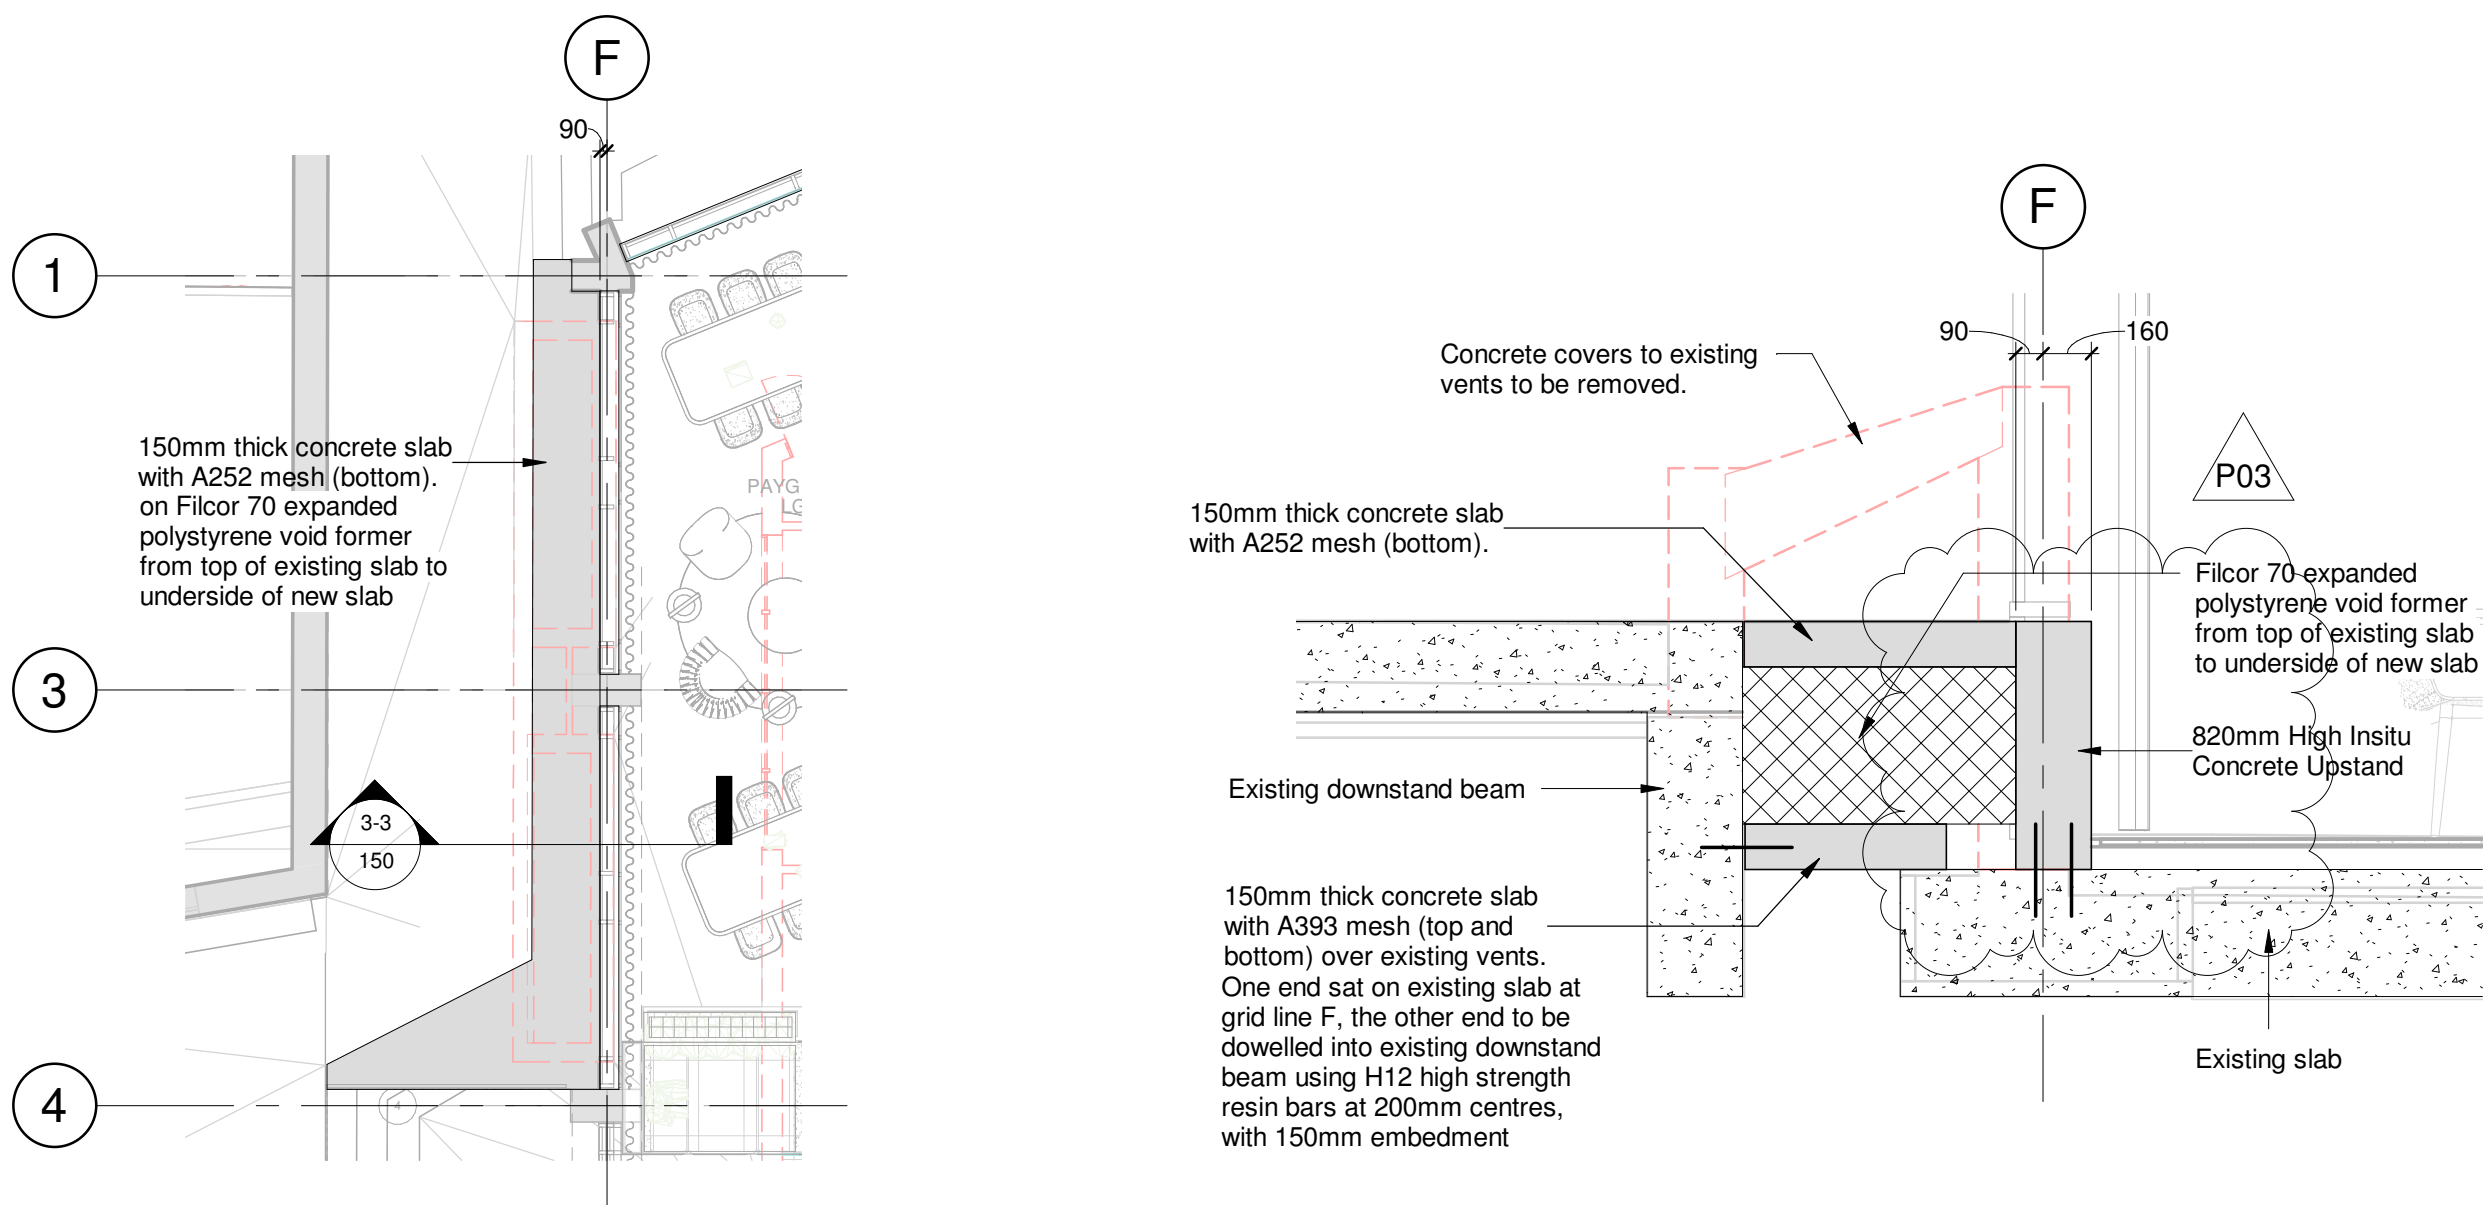

Tower Piazza Lower Ground Floor Layout

1 : 100

Section 3-3 Through Tower Piazza

1 : 25

GENERAL NOTES

Do not scale from this drawing. If in doubt about a dimension or level shown on this drawing, please ask.

All dimensions are in millimetres and all levels are in metres unless noted otherwise.

Contractor to check all dimensions and levels and report any omissions and errors to the Engineer.

- All setting out and levels are to be to architects details.
- All concrete to be grade C32/40.
- All new concrete slabs to have smooth float finish to minimum SR3 in accordance with BS8204-2 (Ref 6) to architects requirements.

P03	UPDATED WS4 ISSUE	IG	CJC	08.09.22
P02	UPDATED WS4 ISSUE	IG	CJC	24.08.22
P01	WS4 ISSUE	IG	CJC	27.07.22

Rev	Description	By	Auth	Date
-----	-------------	----	------	------

Revisions



Marsland House, Marsland Road
Sale, Cheshire, M33 3AQ

Tel: 0161 969 4144
Web: www.dwlip.com

COPYRIGHT:
The concepts and the information contained in this document are the copyright of DW Consulting Engineers LLP. Use or copying of the document in whole or in part without written permission of DW Consulting Engineers LLP, constitutes an infringement of copyright.

Client:
bruntwood works

Project:
**Pall Mall Manchester
Refurbishment Works**

Drawing Title:
**Structural Works Lower
Ground Floor Void Former
Details**

Drawing Status:
Preliminary

THIS DRAWING CAN ONLY BE USED FOR
CONSTRUCTION PURPOSES WHEN DRAWING STATUS
IS SHOWN AS 'CONSTRUCTION'. UNTIL THEN THIS
DRAWING MAY ONLY BE USED FOR INFORMATION.

Project No.		Drq No.		
DW2291		PM- DWC- LGF- DR- S- 150		
Scale	Sheet Size		Revision	
As indicated	A1		P03	
Date	Drawn	Checked		Auth
JULY 22	IG	CJC		CJC