
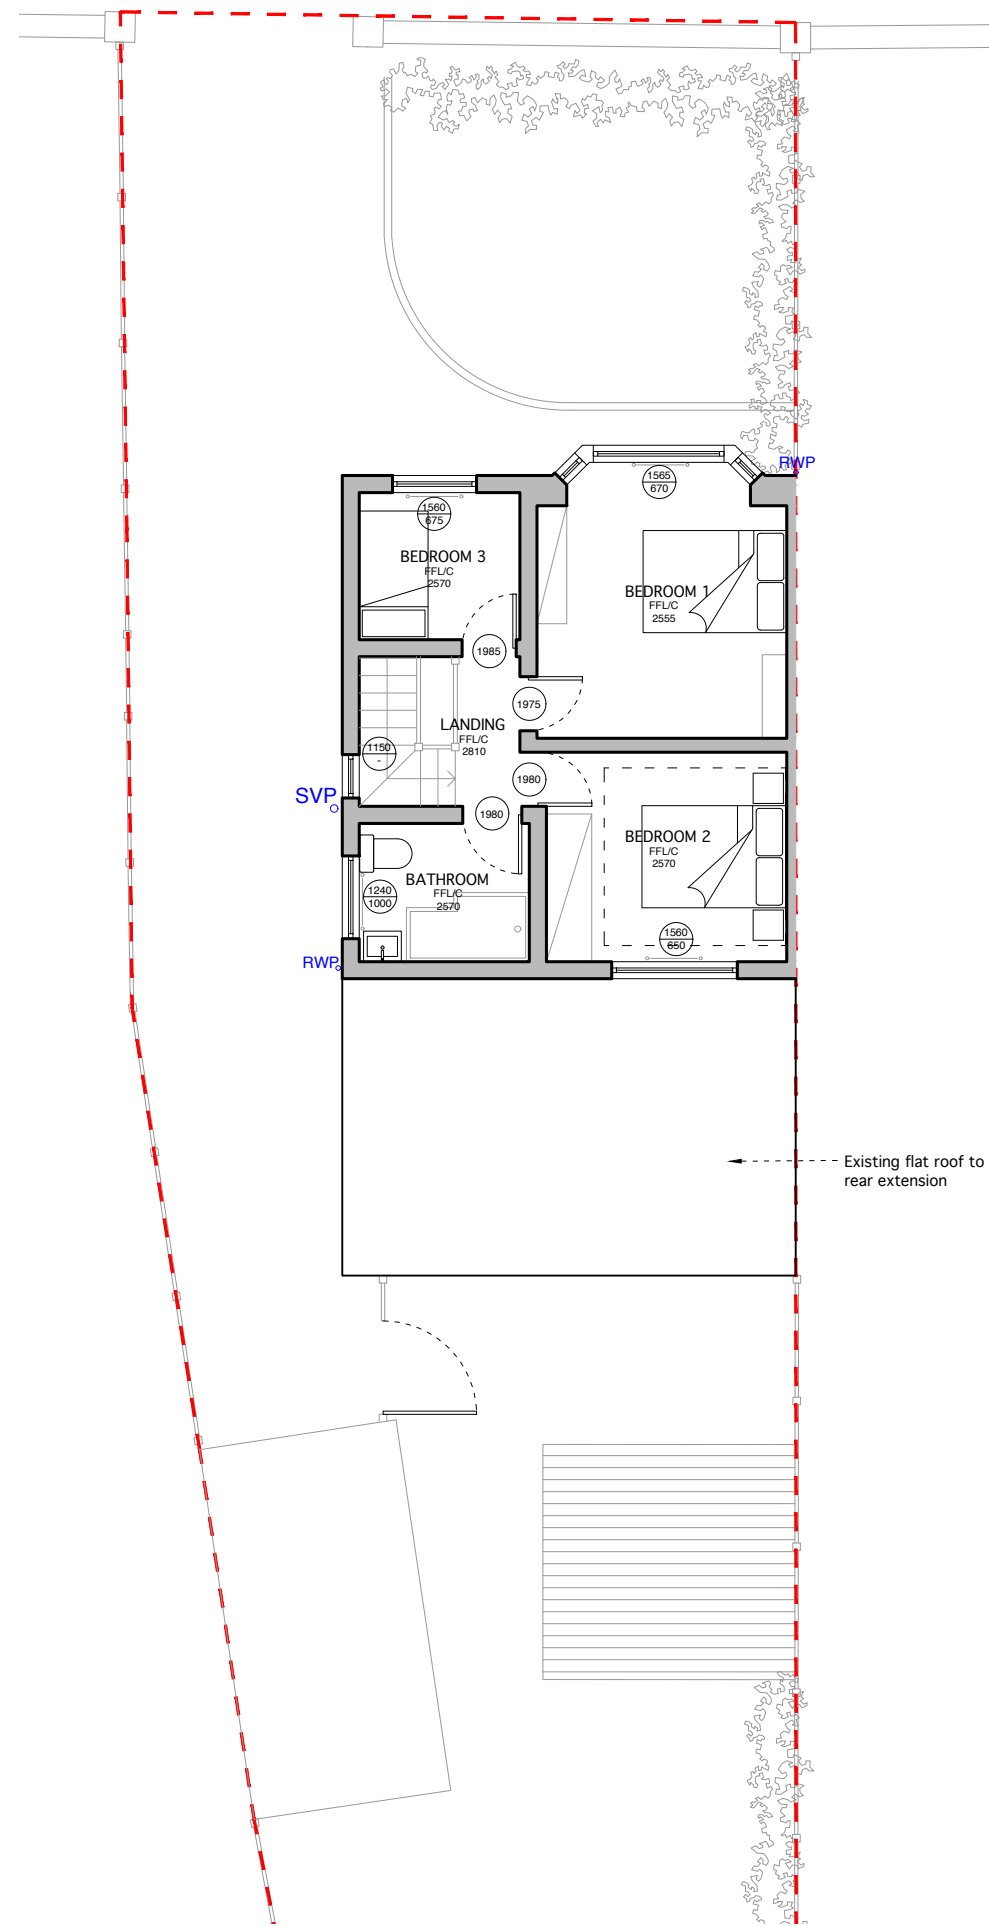



[illegible]

[illegible]

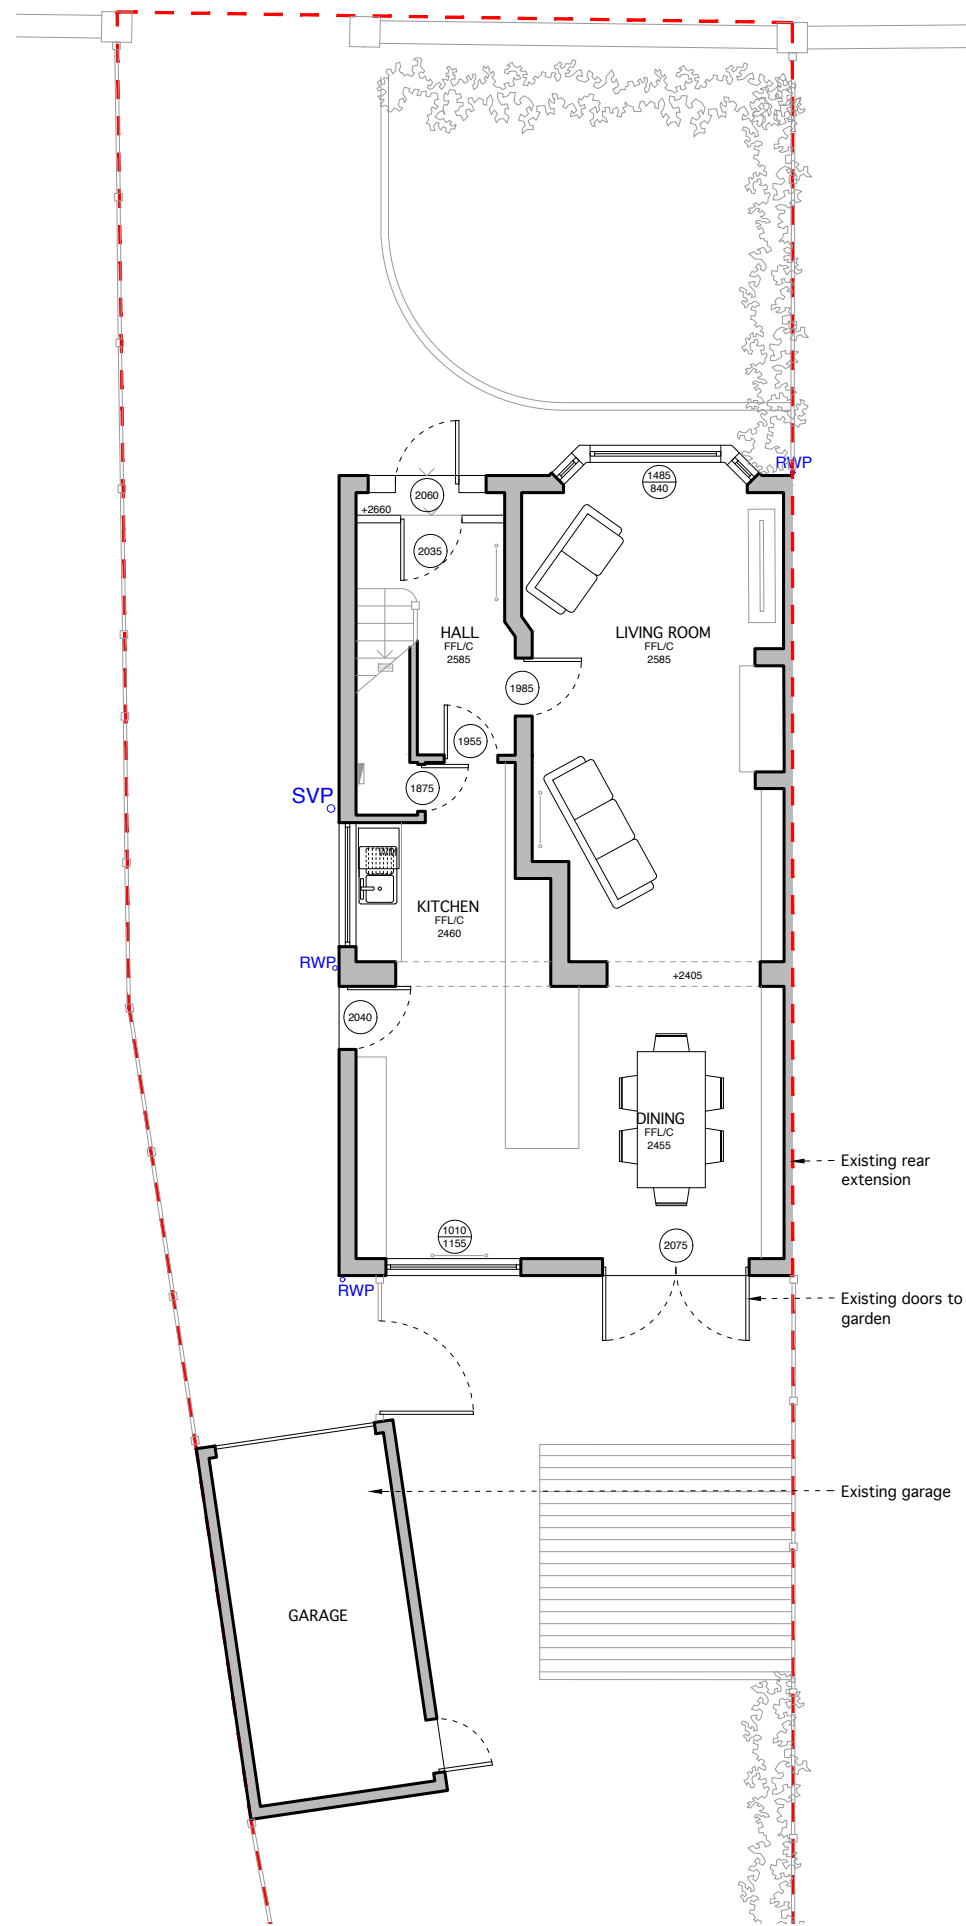


ROOF

A horizontal number line is shown with tick marks at 0, 1m, 2m, 3m, 4m, and 5m. The segments between the tick marks are colored in an alternating pattern: the segment from 0 to 1m is black, 1m to 2m is white, 2m to 3m is black, 3m to 4m is white, and 4m to 5m is black.

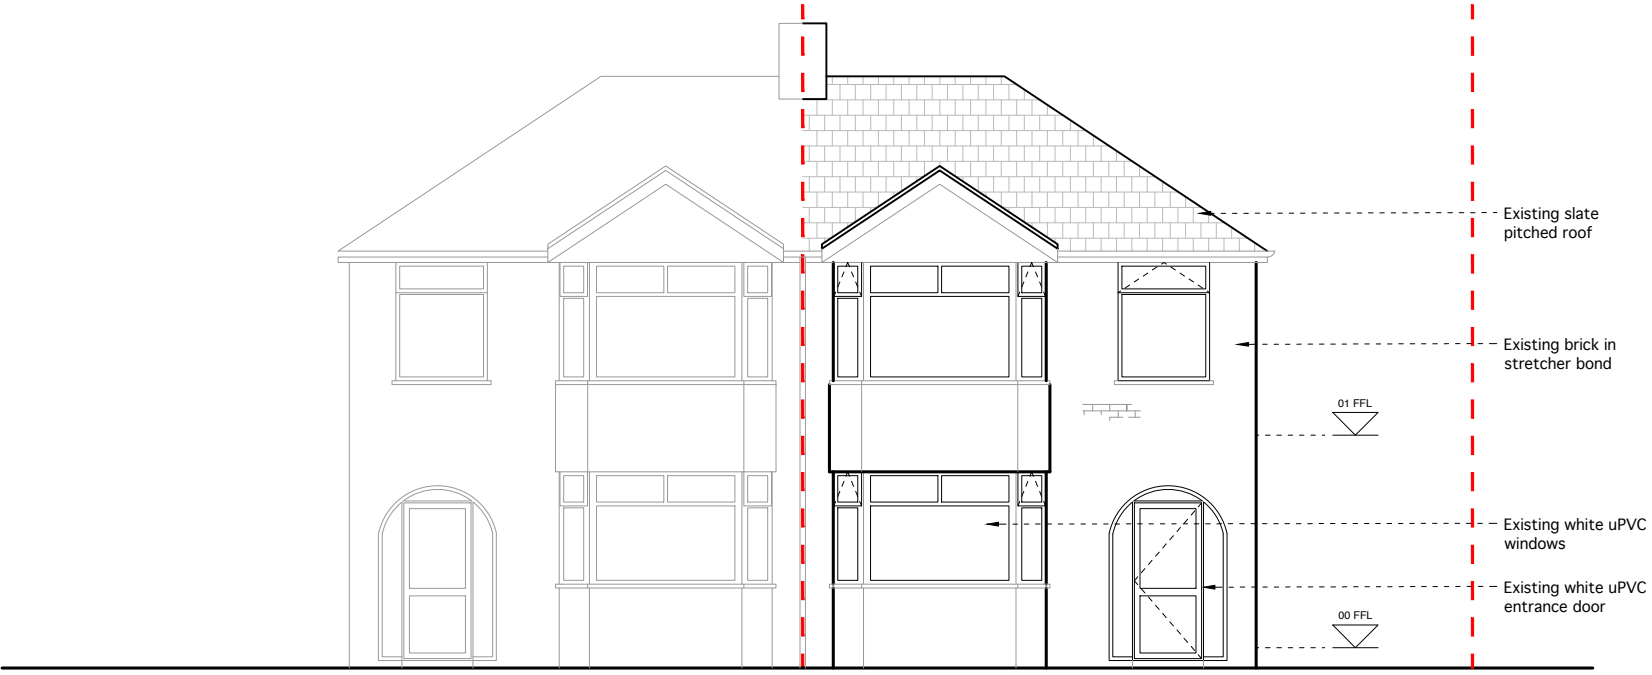

FRONT ELEVATION

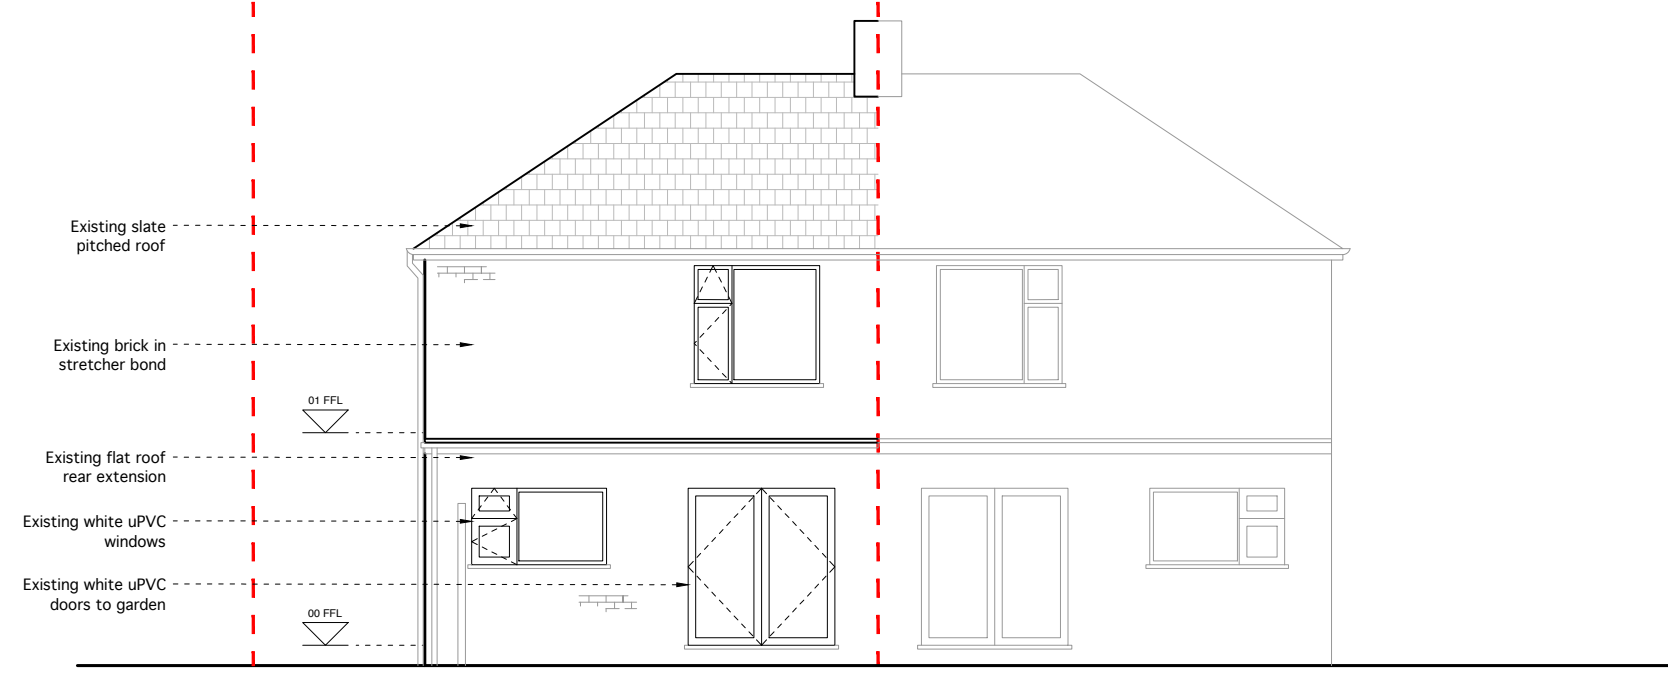

REAR ELEVATION

TITLE

EXISTING FRONT & REAR ELEVATION

DWG.NO.

2261 - PL - EX - 200

SCALE

1:100 @ A3

ISSUE

PLANNING

DATE

04-03-2022

REVISION

JOB NO.

01

2261

NOTES

Rev	Date	Description
00	08/04/22	DRAFT Issue to Client
01	11/08/22	Issue to Client & Planning

CLIENT

Shannon Conway & Colin Harrison

ADDRESS

24 Leacroft Road,
Chorlton,
M21 7GW

PROJECT DESCRIPTION

Proposed single storey side and rear extension.

PROJECT ADDRESS

24 Leacroft Road,
Chorlton,
M21 7GW


BUTTERFIELD
ARCHITECTURE

ARCHITECTURE \ INTERIORS \ PROJECT MANAGEMENT


W \ WWW.BUTTERFIELD ARCHITECTURE.CO.UK
E \ INFO@BUTTERFIELDARCHITECTURE.CO.UK
M \ +44 (0) 7779302856
102 ROSENEATH ROAD, URMSTON, MANCHESTER, M41 5AZ

© **COPYRIGHT** This drawing is protected by copyright, it may not be reproduced in any form or by any means for any purpose, without gaining written permission from Butterfield Architecture
NOTES This drawing is to be read in conjunction with all relevant Butterfield Architecture, Structural Engineer's, Service Engineer's, and Subcontractor drawings. Review all drawings and report any discrepancies to Butterfield Architecture prior to consulting. All structural walls to be confirmed by SE / Contractor on site. Do not scale from this drawing. All dimensions and levels including any abutment to existing structures to be checked on site prior to commencement. All dimensions in millimetres unless stated otherwise. Work from figured dimensions only. No deviation from details shown on this drawing is allowed without Butterfield Architecture's prior permission in writing. All work is to be carried out in accordance with British Standard Codes of Practice, Statutory requirements and the Contract Documents.

0 1m 2m 3m 4m 5m

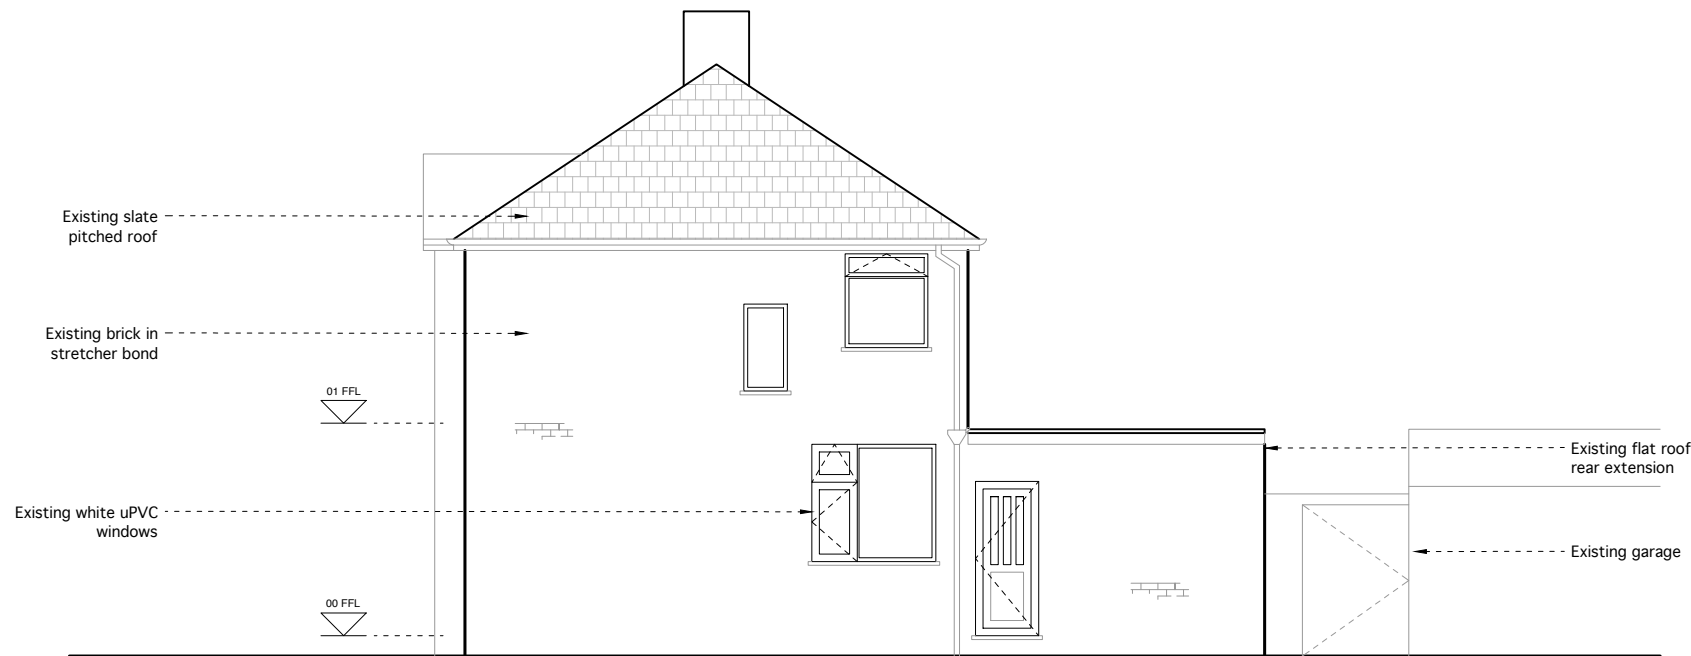

SOUTH ELEVATION

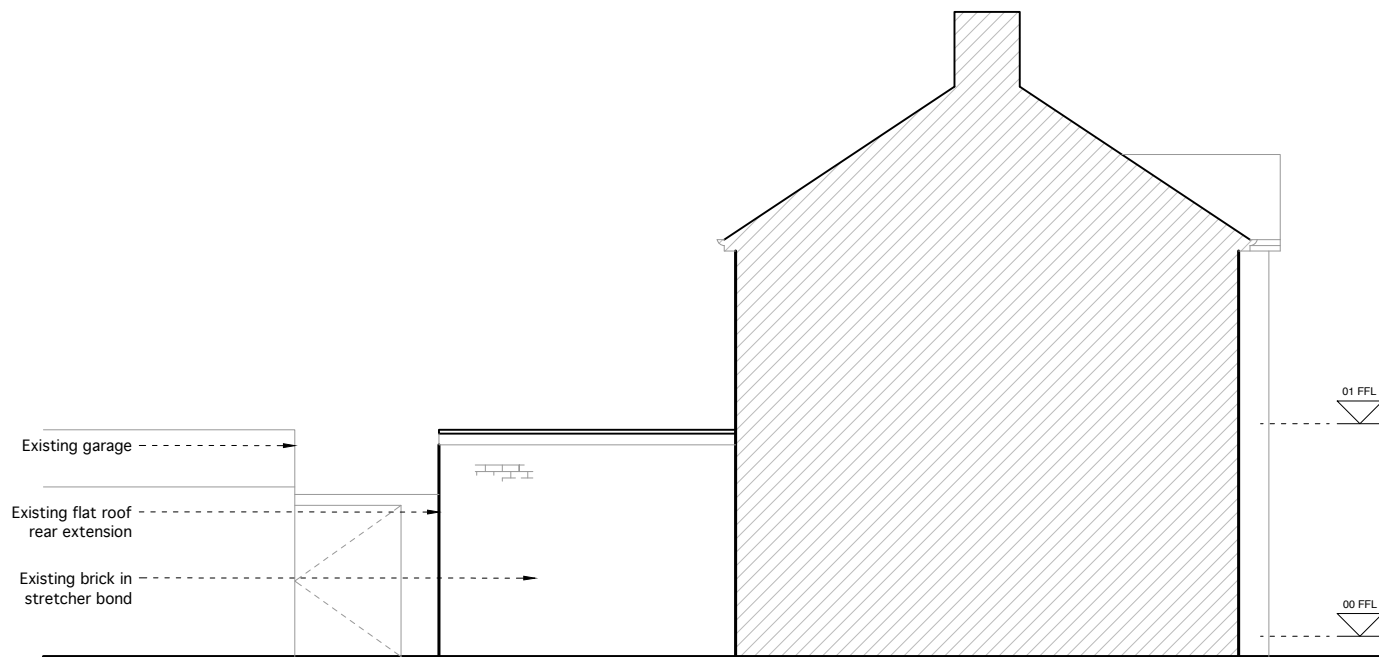

NORTH ELEVATION

TITLE

EXISTING SOUTH &
NORTH ELEVATION

DWG.NO.

2261 - PL - EX - 201

SCALE	1:100 @ A3
ISSUE	PLANNING
DATE	04-03-2022

REVISION	JOB NO.
01	2261

NOTES

Rev	Date	Description
00	08/04/22	DRAFT Issue to Client
01	11/08/22	Issue to Client & Planning

CLIENT	Shannon Conway & Colin Harrison
ADDRESS	24 Leacroft Road, Chorlton, M21 7GW

PROJECT DESCRIPTION	Proposed single storey side and rear extension.
PROJECT ADDRESS	24 Leacroft Road, Chorlton, M21 7GW

BUTTERFIELD
ARCHITECTURE

ARCHITECTURE \ INTERIORS \ PROJECT MANAGEMENT

W \ WWW.BUTTERFIELD ARCHITECTURE.CO.UK
E \ INFO@BUTTERFIELDARCHITECTURE.CO.UK
M \ +44 (0) 7779302856
102 ROSENEATH ROAD, URMSTON, MANCHESTER, M41 5AZ

© **COPYRIGHT** This drawing is protected by copyright, it may not be reproduced in any form or by any means for any purpose, without gaining written permission from Butterfield Architecture
NOTES This drawing is to be read in conjunction with all relevant Butterfield Architecture, Structural Engineer's, Service Engineer's, and Subcontractor drawings. Review all drawings and report any discrepancies to Butterfield Architecture prior to consulting. All structural walls to be confirmed by SE / Contractor on site. Do not scale from this drawing. All dimensions and levels including any abutment to existing structures to be checked on site prior to commencement. All dimensions in millimetres unless stated otherwise. Work from figured dimensions only. No deviation from details shown on this drawing is allowed without Butterfield Architecture's prior permission in writing. All work is to be carried out in accordance with British Standard Codes of Practice, Statutory requirements and the Contract Documents.

