


Dimensioning

Figured dimensions only to be taken from these designs and drawings. Work to annotated dimensions only. All dimensions to be checked on site. Architectural designers to be informed immediately of any discrepancies before work proceeds. Drawings are to be read in conjunction with relevant specifications, structural engineers and service engineers' drawings.

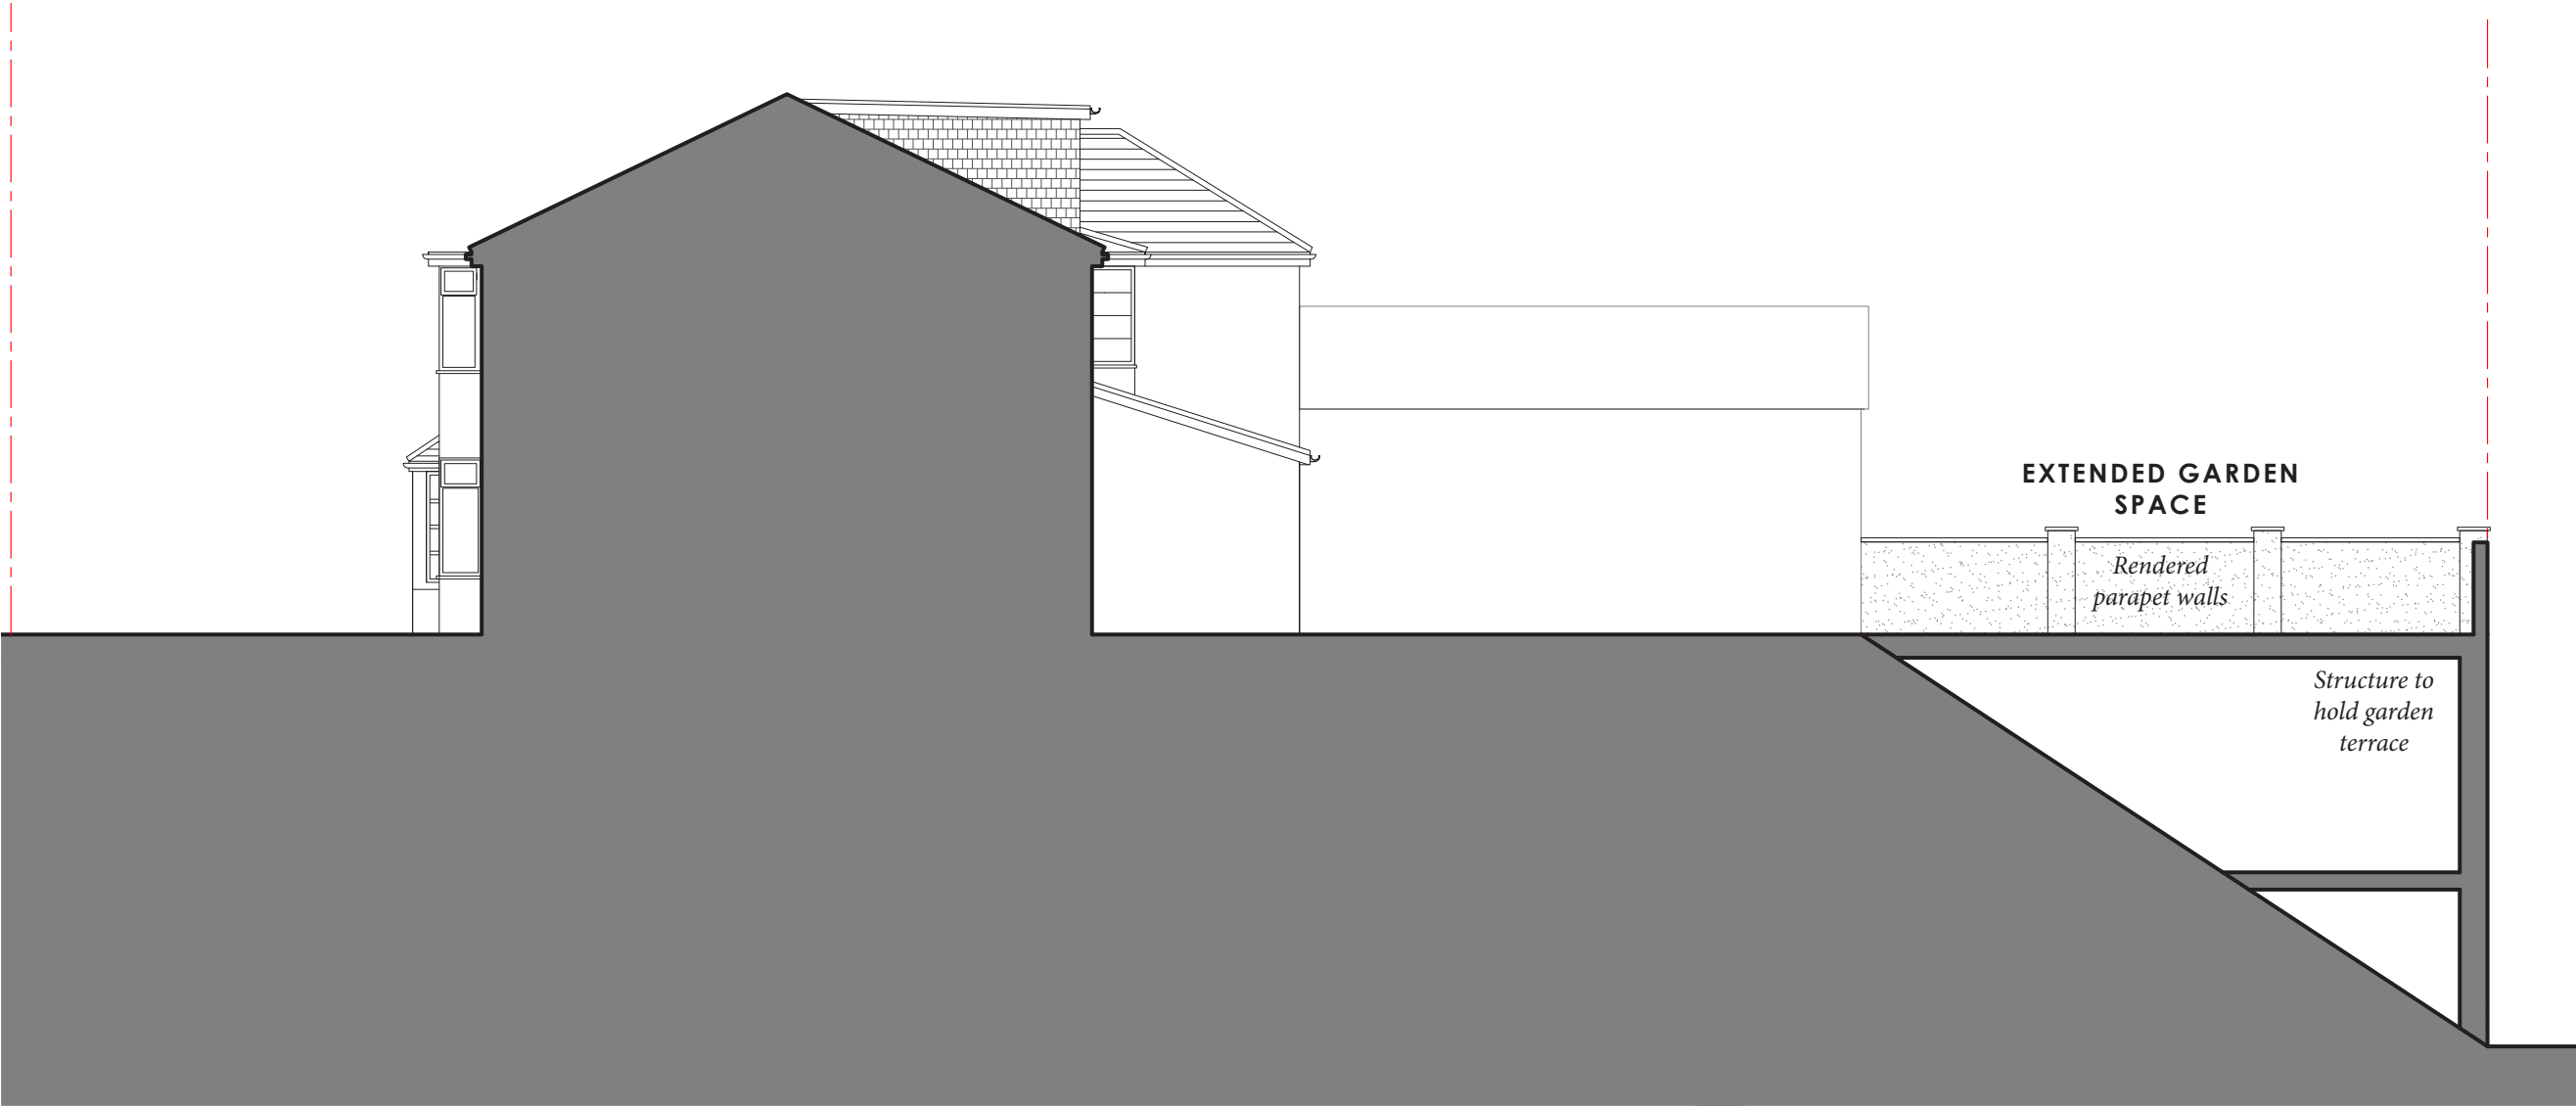

PROPOSED SECTION
1:100 @ A3



Rev	Description	Date
-	Issued to client for comments	25/08/22
A	Issued for Planning	29/08/22



SALEEM
ARCHITECTS

Client
Mr Rashid

Project
13 Wilton Road,
Crumpsall
M8 4NG

Drawing Title
Proposed section

Revision
A

Scale
1:100 @ A3

Date
Aug 2022

Drawing No. :
Sheet 5