



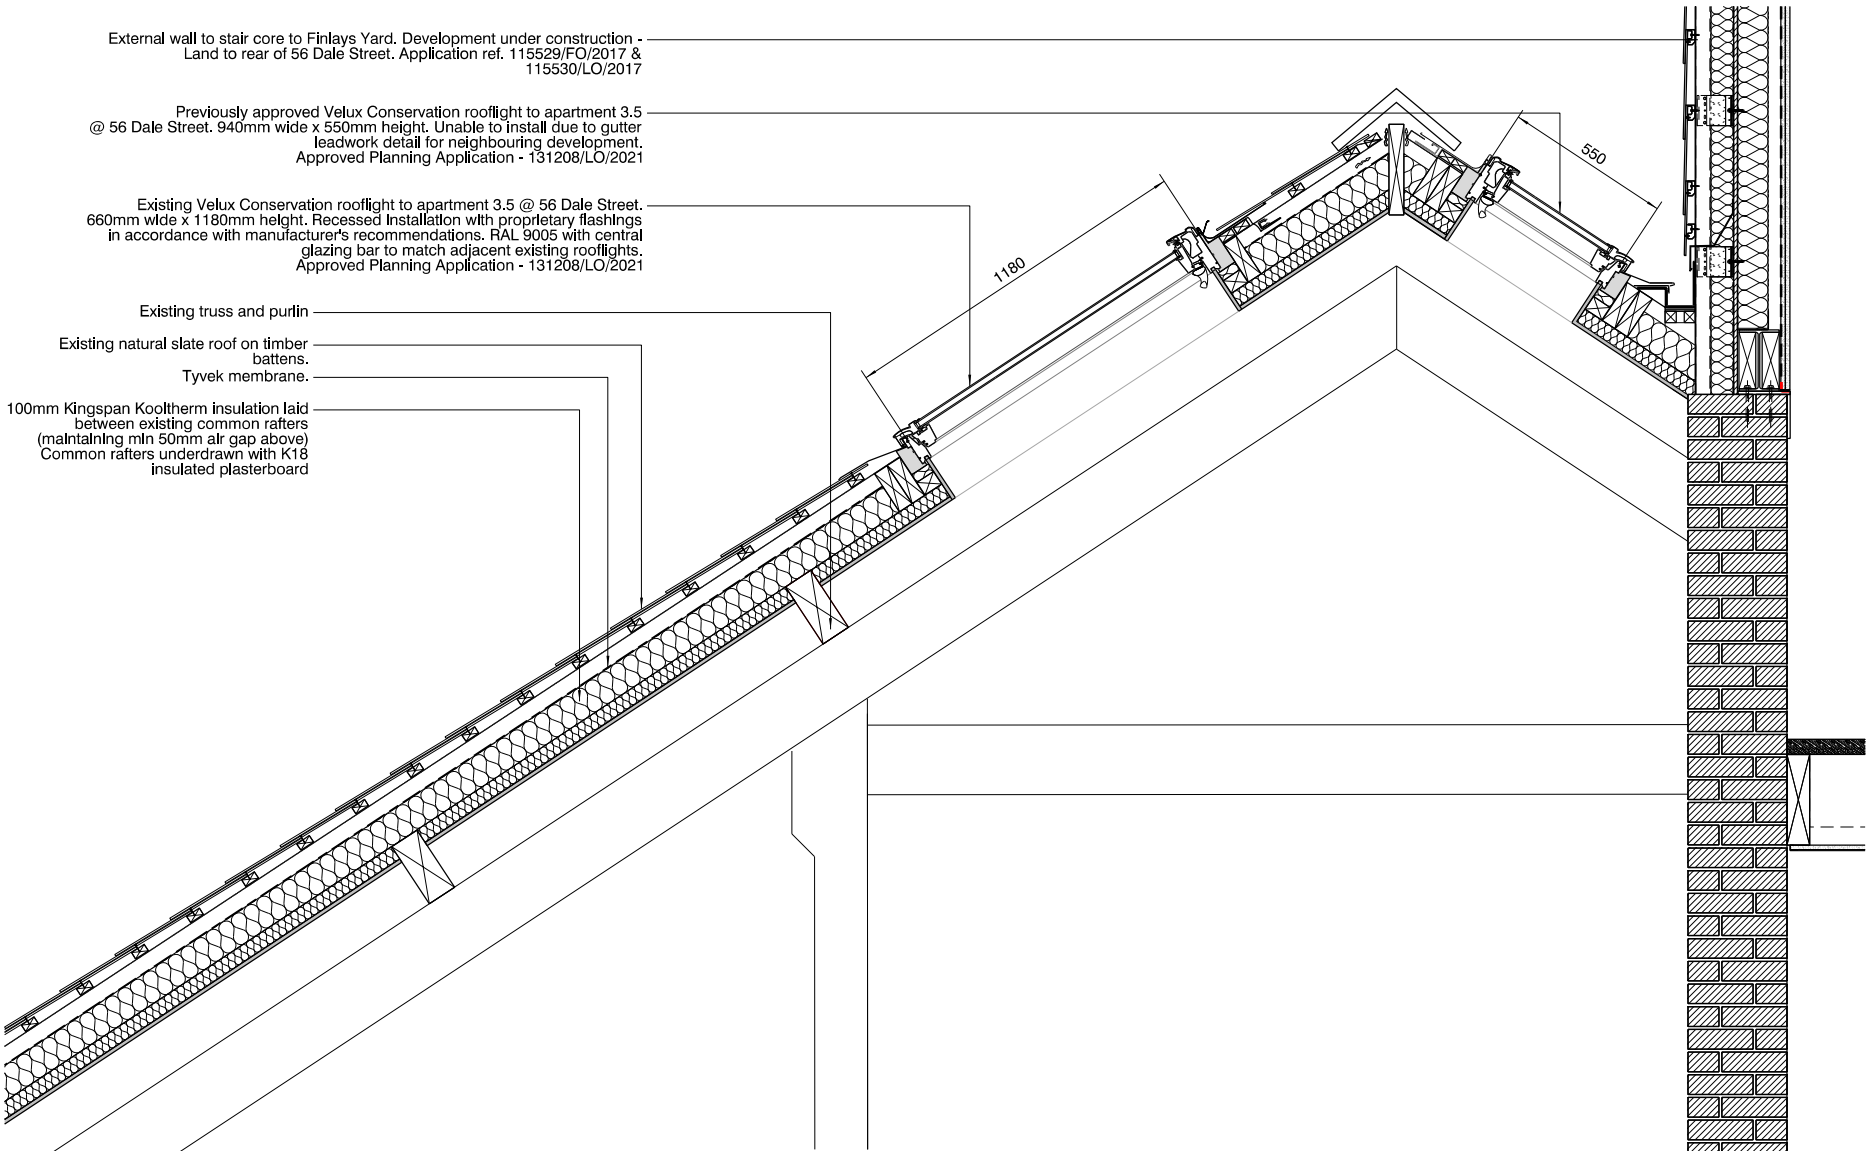

Planning Approved 131208/LO/2021 section detail

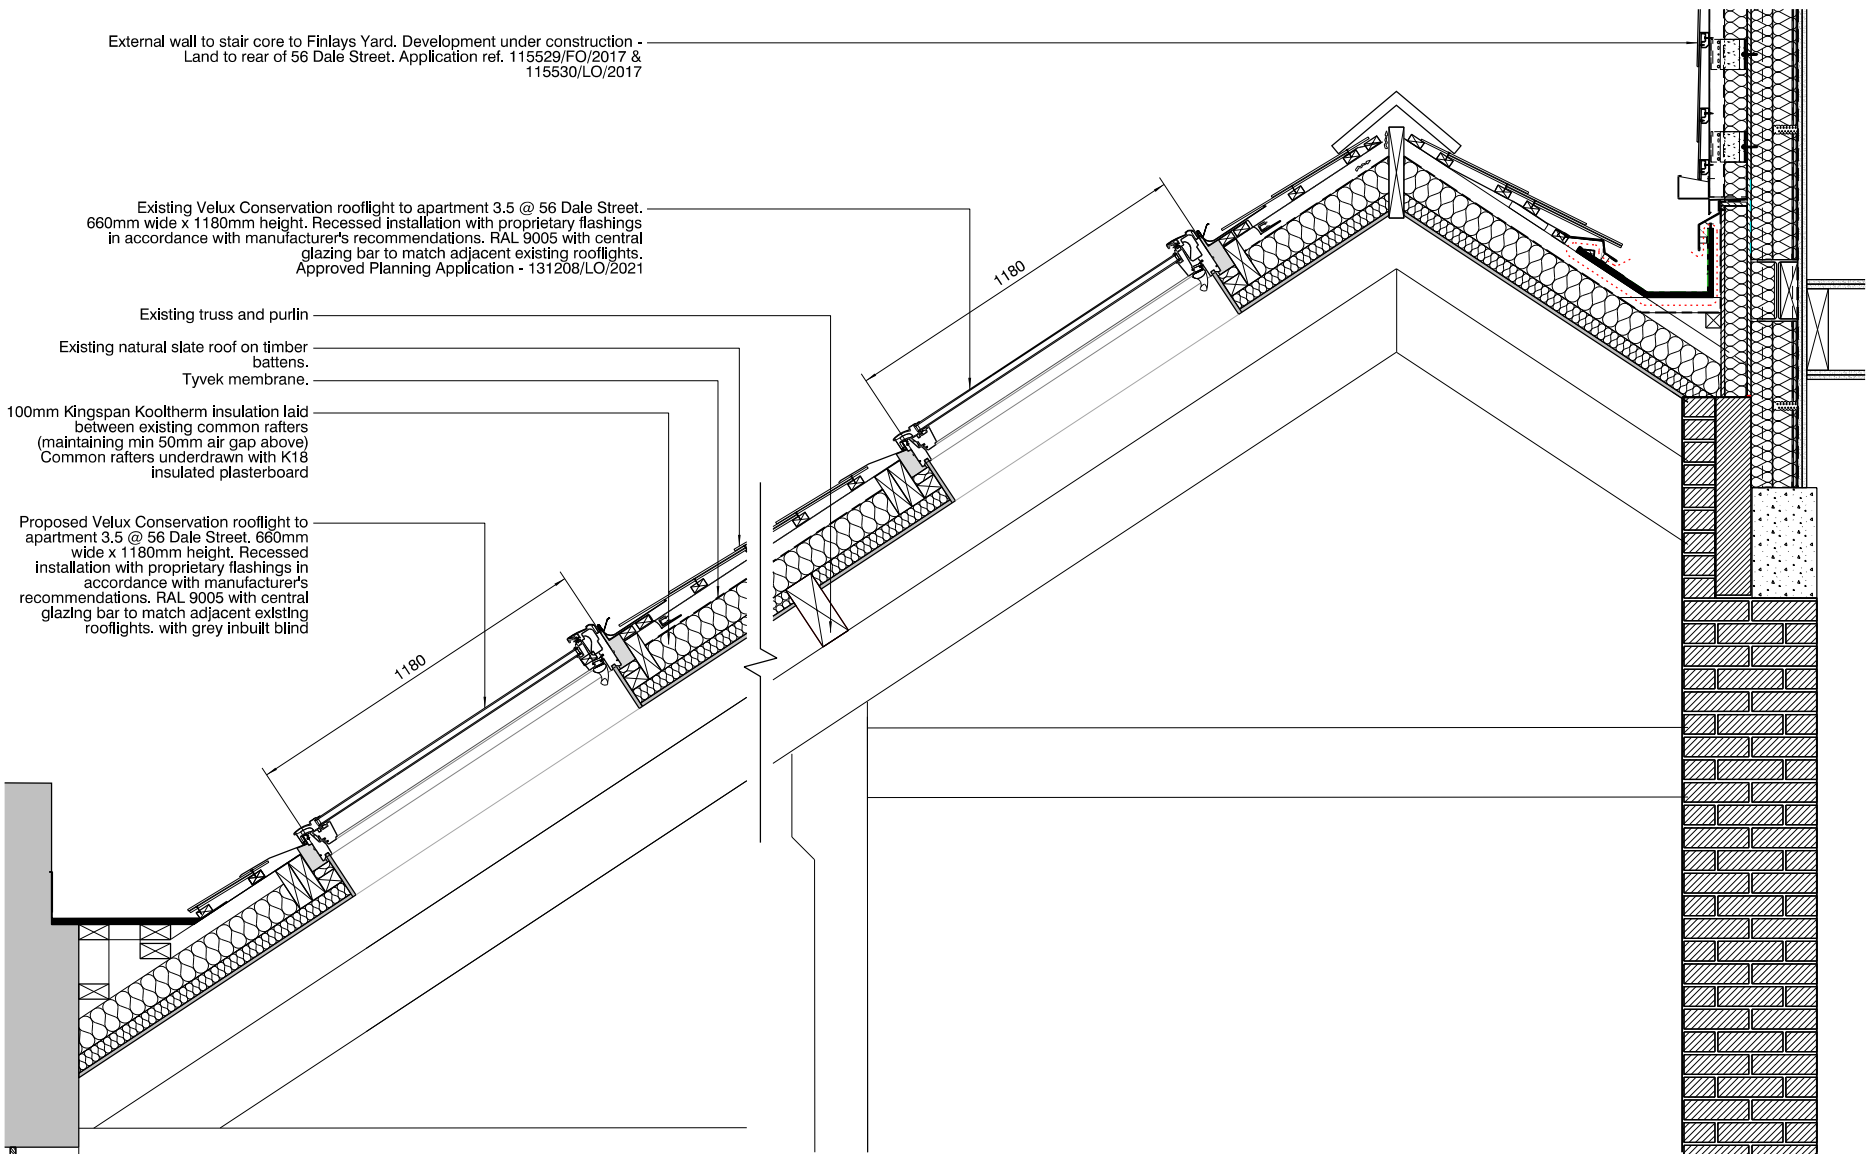

Proposed Section A Detail

Proposed Section B Detail

revision: date: note:
P01 2021/08/09 preliminary issue
P02 2021/08/17 glazing bar note updated for second rooflight.
P03 2022/10/24 revised rooflight position

project finlays yard, 2 mangle street, manchester
job no. 7403
title proposed rooflight detail
scale 1:20 @ A3
drawing no. AL(05)0092

stephenson hamilton risley
STUDIO