


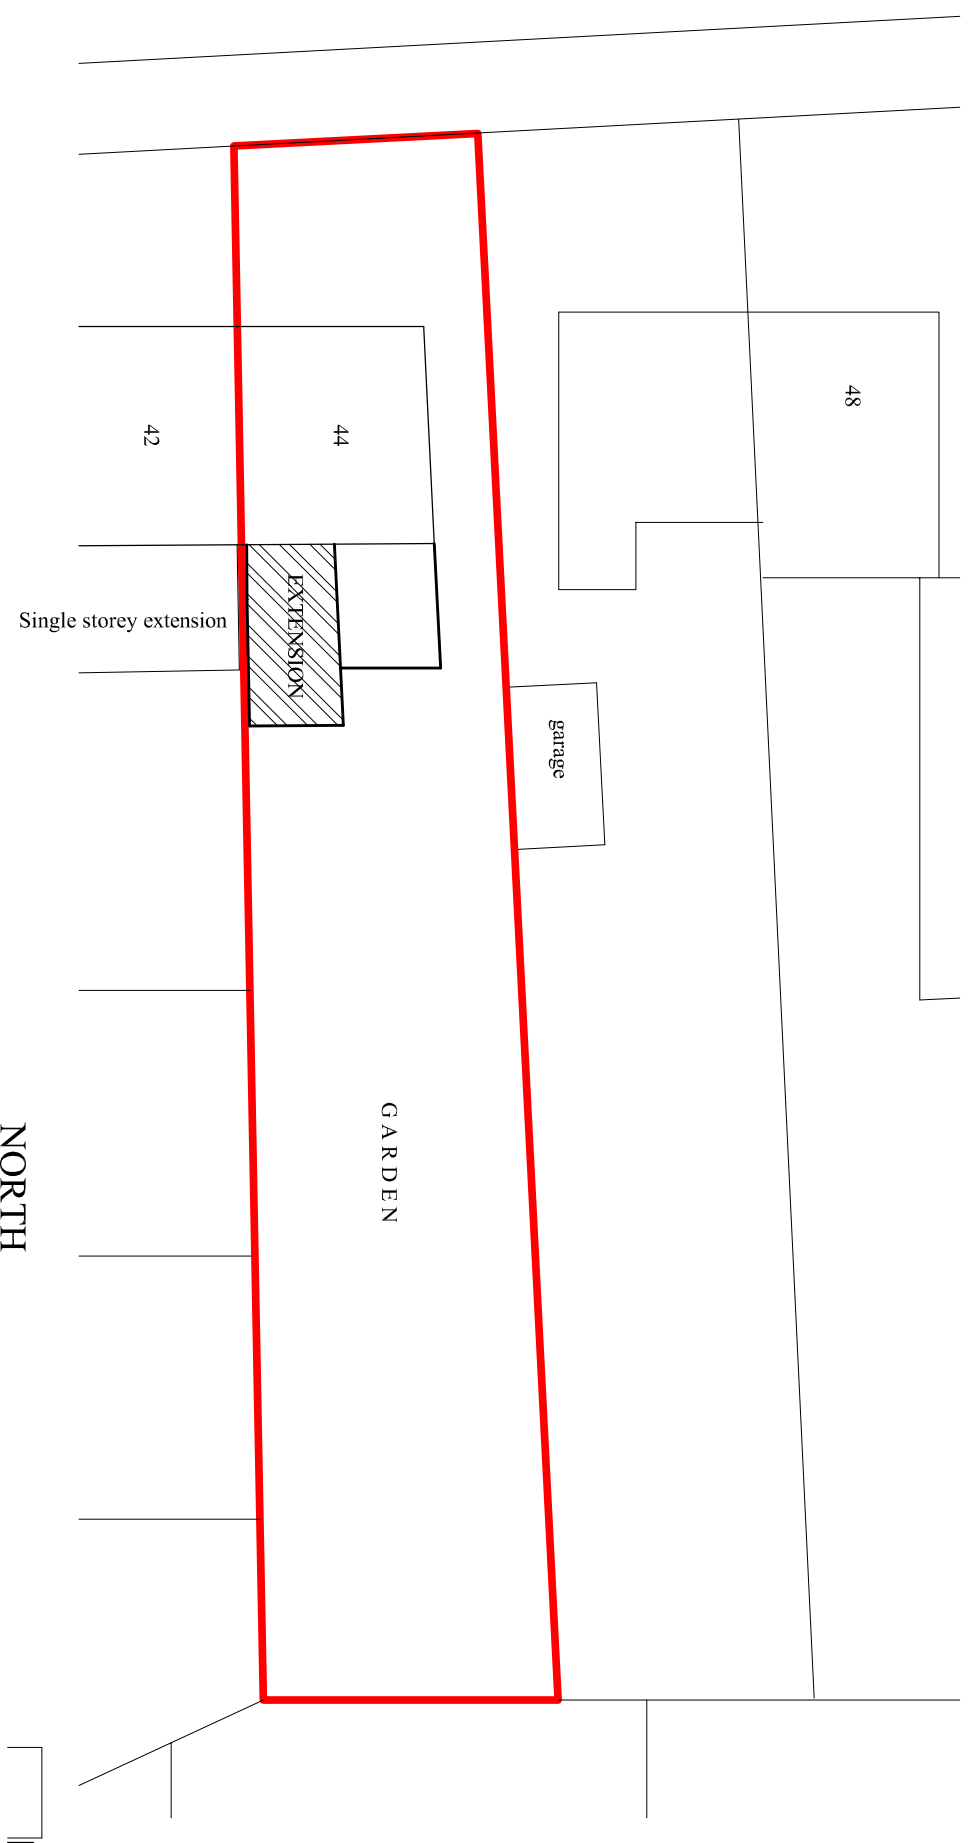

SITE PLAN 1:250@A4

