
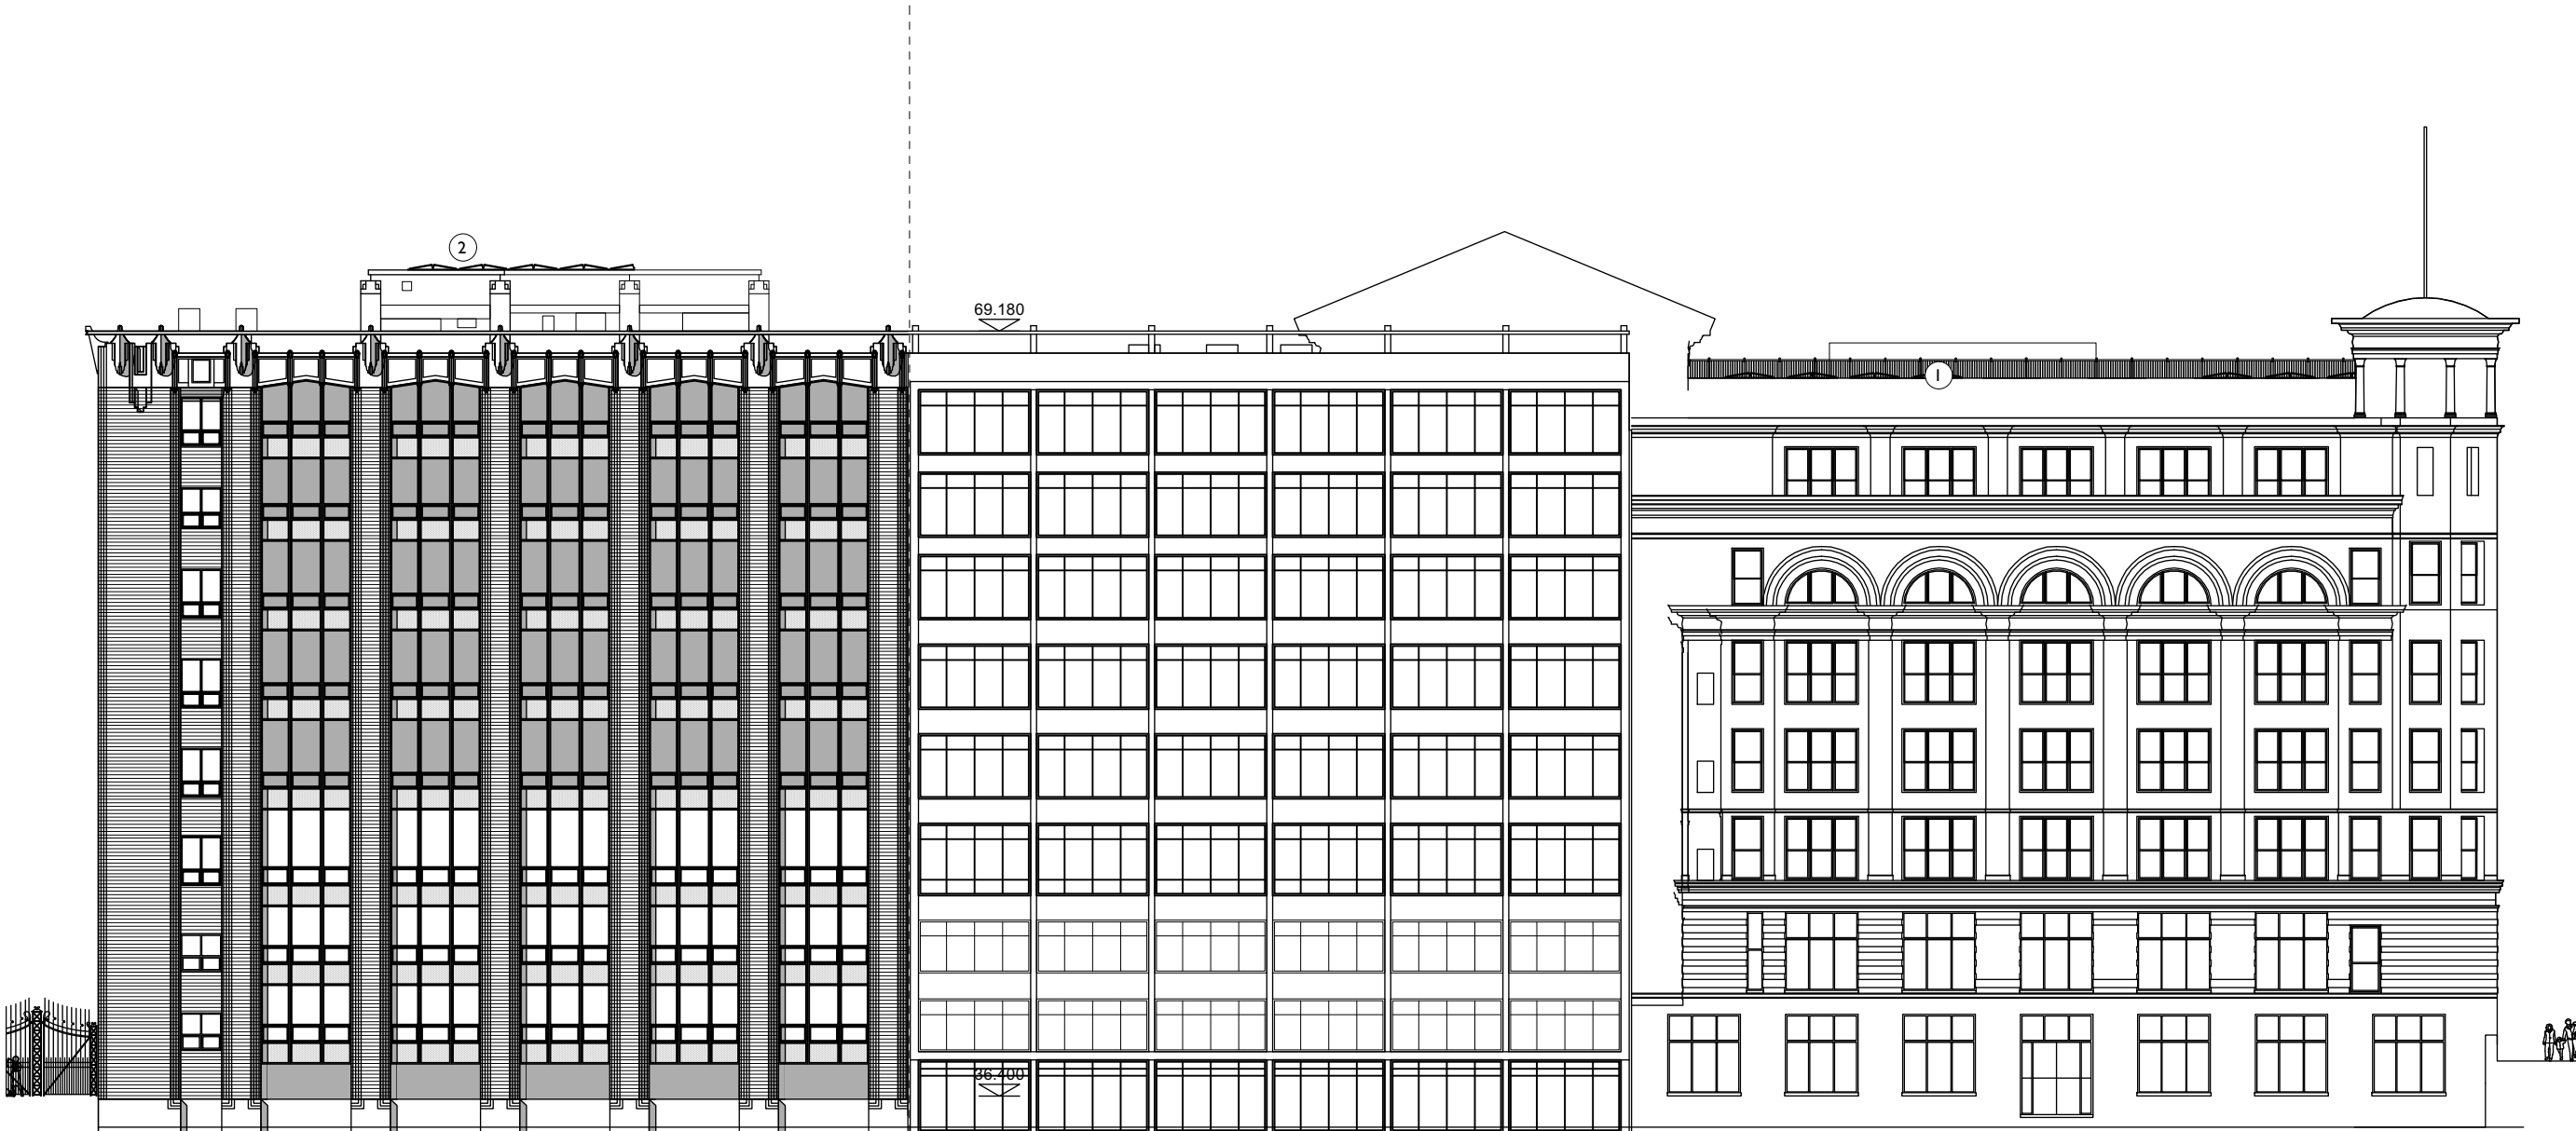


- Notes
1. Photovoltaic panels behind railings.
 2. Photovoltaic panels.

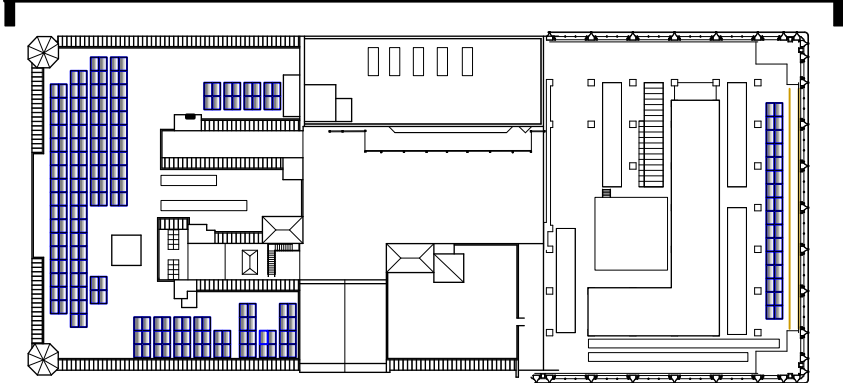

Lee House

Churchgate House

Rev	Note	DRN	CHK
-----	------	-----	-----

Tootal Building PV Panels	
Canal Elevation - Proposed	
scheme	1966
drwg no.	P(210)
revision	
scale	1:200 @ A3
date first drawn	Aug 2022
drawn	HW
SK sketch E existing P proposed T tender C construction FI final issue	
www.ateliermb.co.uk	
t 0161 236 0051	
e architect@ateliermb.co.uk	