


Roof & Typical Sections - Ref : 008

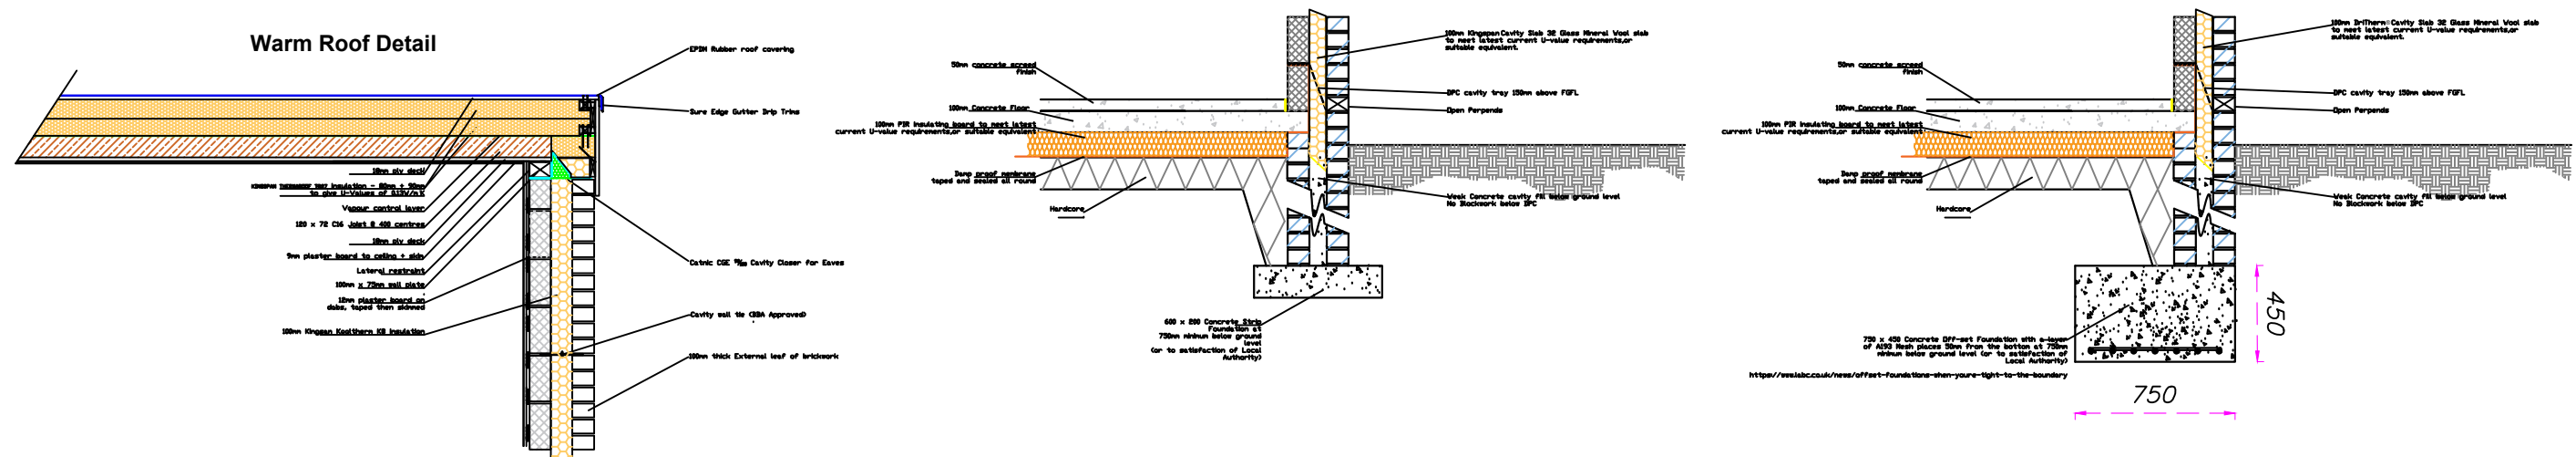

Manchester Equipment and Adaptation Service Unit 1, 29 Poland Street Ancoats Manchester M4 6AZ	10 CHARLTON ROAD Manchester M19 3DE.	Drawn By: AW	Date: 26/09/22	 Manchester Local Care Organisation Leading local care, improving lives in Manchester, with you
		Scale: NTS	Drawing No: REF 008	