


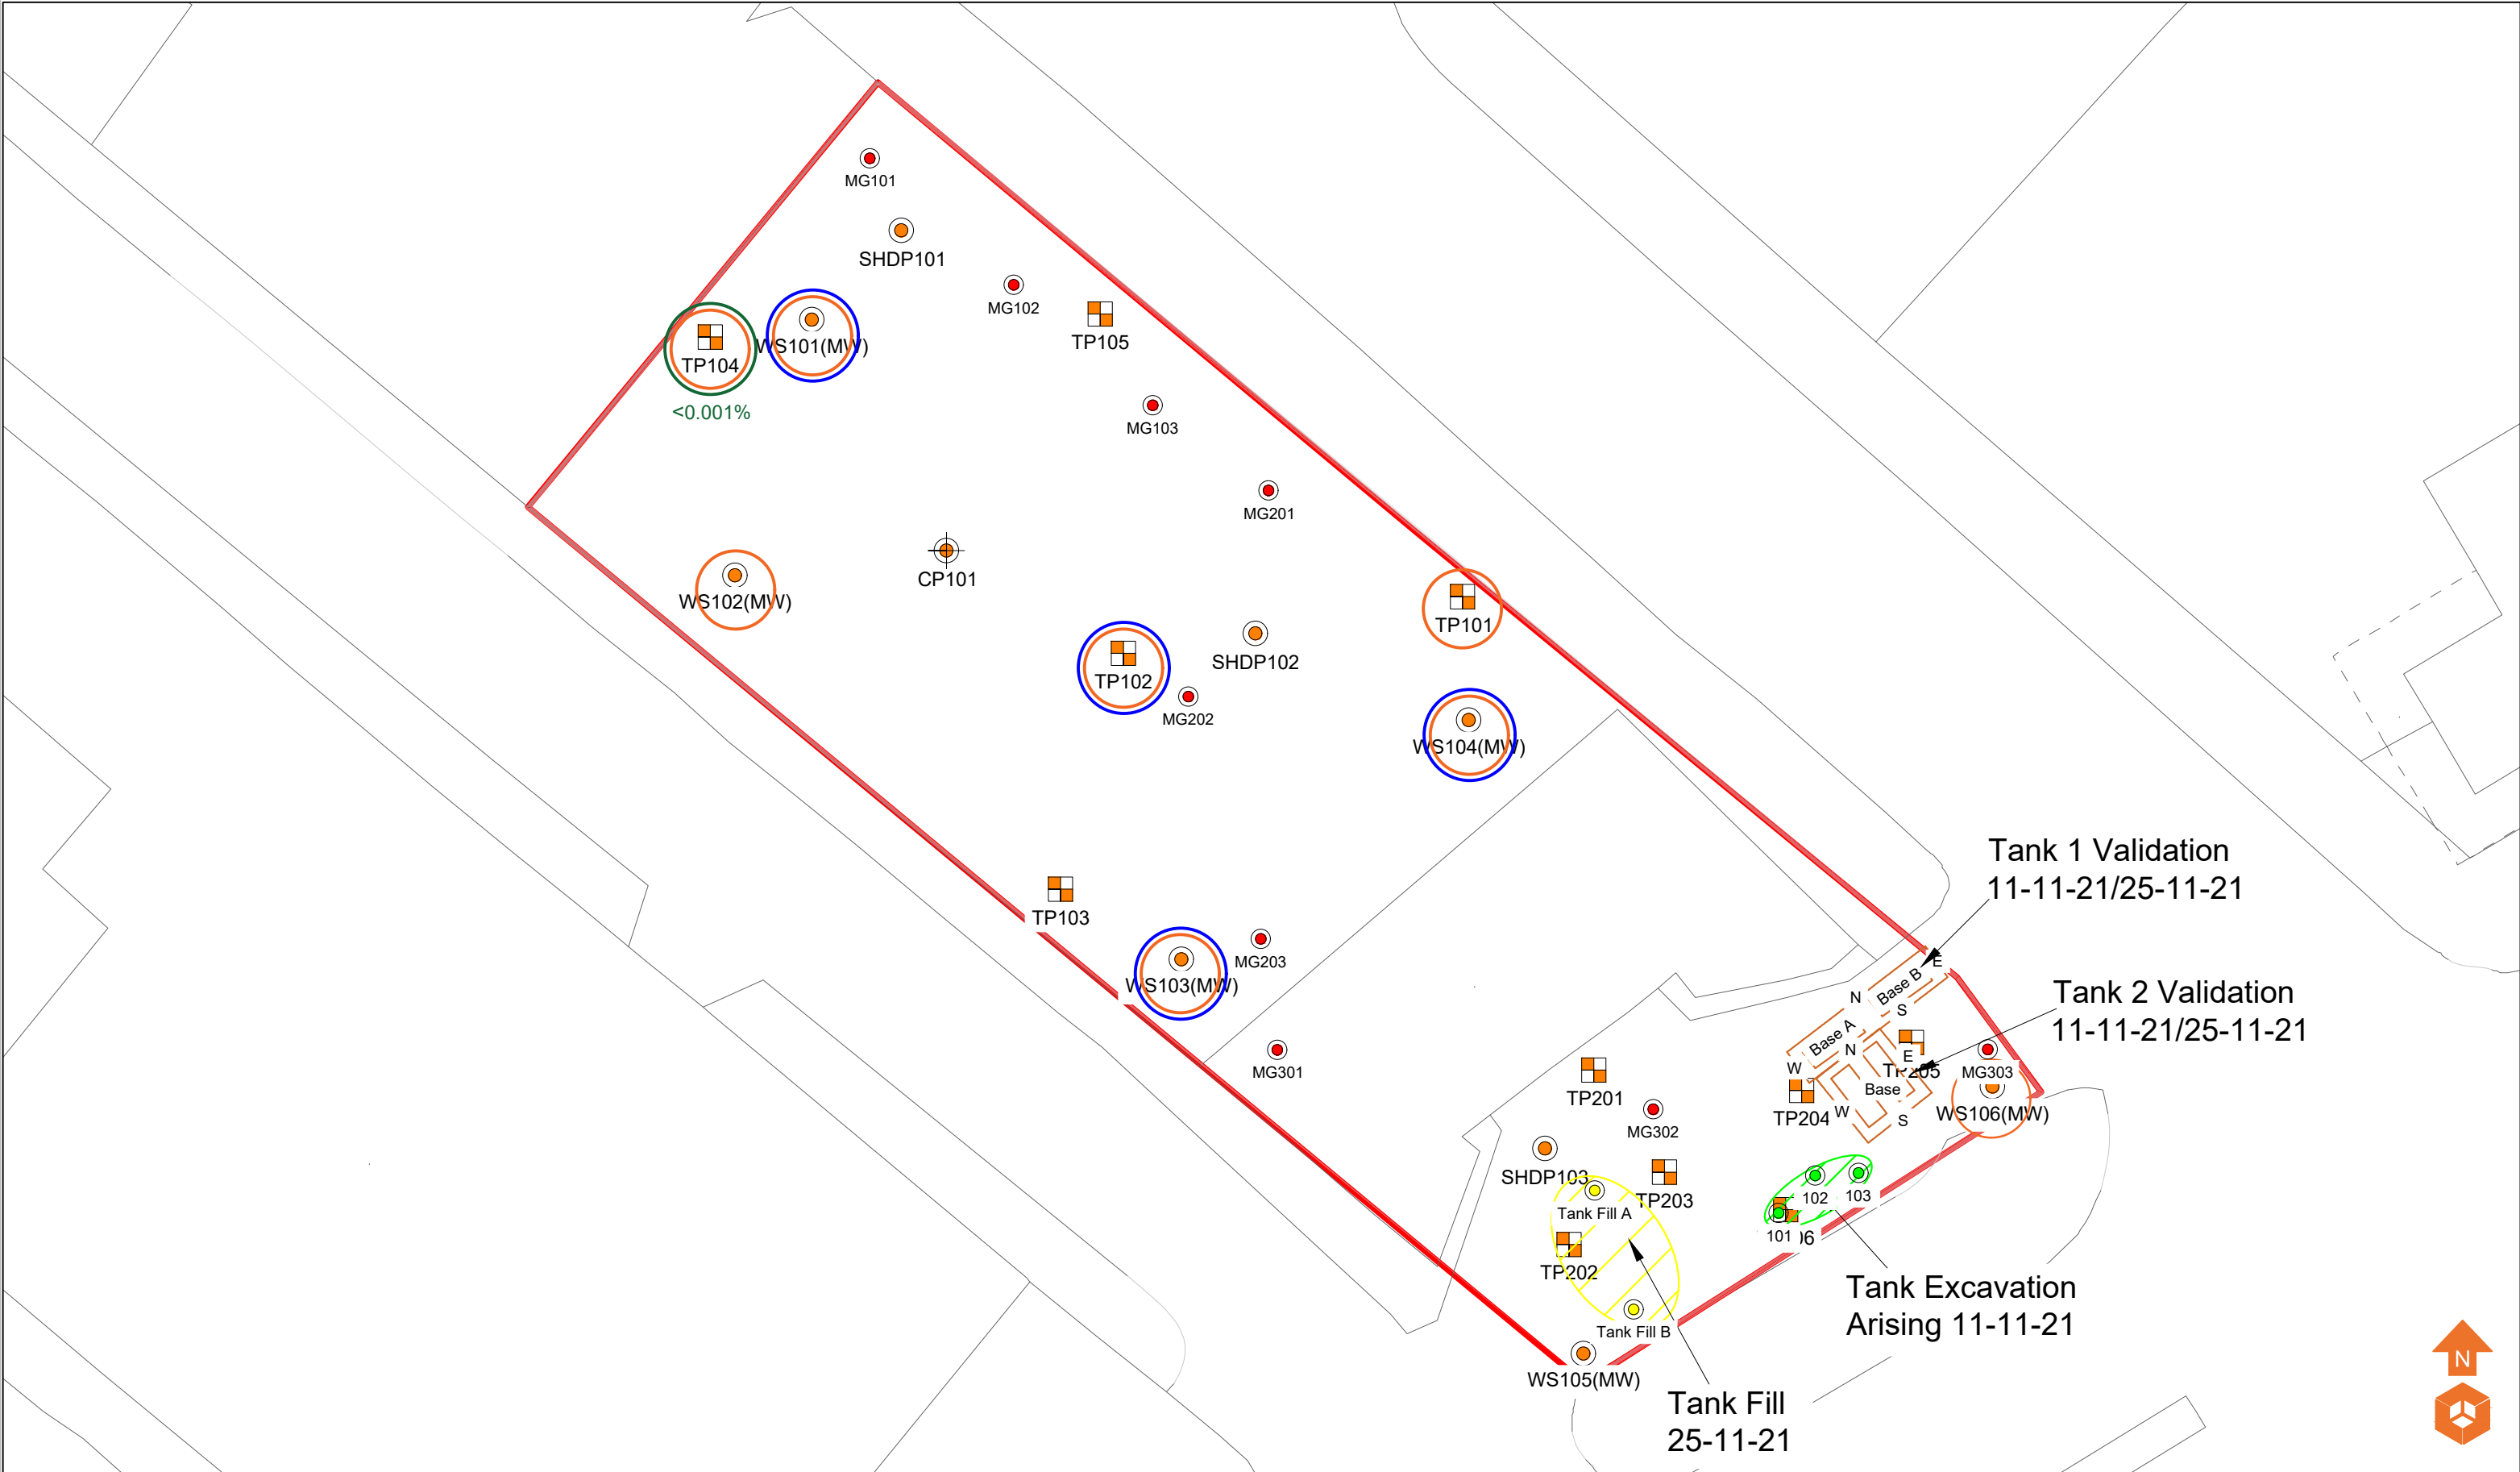

Location Symbols WS101 Approximate Window Sample Probehole Location with Install TP101 Approximate Trial Pit Location CP101 Approximate Cable Percussive Borehole Location MG101 Approximate Validation Sample Location Contamination Exceedances Heavy Metals MG101-103 - 04-11-21 Non Volatile PAH MG201-203 - 25-11-21 Asbestos MG301-303 - 08-12-21					Notes:					Client: Mulbury		Job No: 12-729		Date: 07.01.2022		e3p Environmental Engineering Partnership Ltd Taylor Road, Trafford Park Urmston, Manchester, M41 7JQ Tel: 0161 707 9612 E-mail: info@e3p.co.uk Website: www.e3p.co.uk	
										Drawing No: 019		Scale: NTS					
					P1 REVA 07.01.2022 EB EF					Job Title: Thompson Street		Drawing Title: Validation Sampling Plan		The client must not amend any drawing, design or other intellectual property produced by E3P Ltd without permission in writing from E3P Ltd in advance of any amendments being made. In the event that such written permission is not obtained in advance of the amendments being made, E3P Ltd shall not be liable for any damage and/or losses occurring as a result of the amended drawing, design or intellectual property.			
					Phase Issue Date Drawn Checked												