
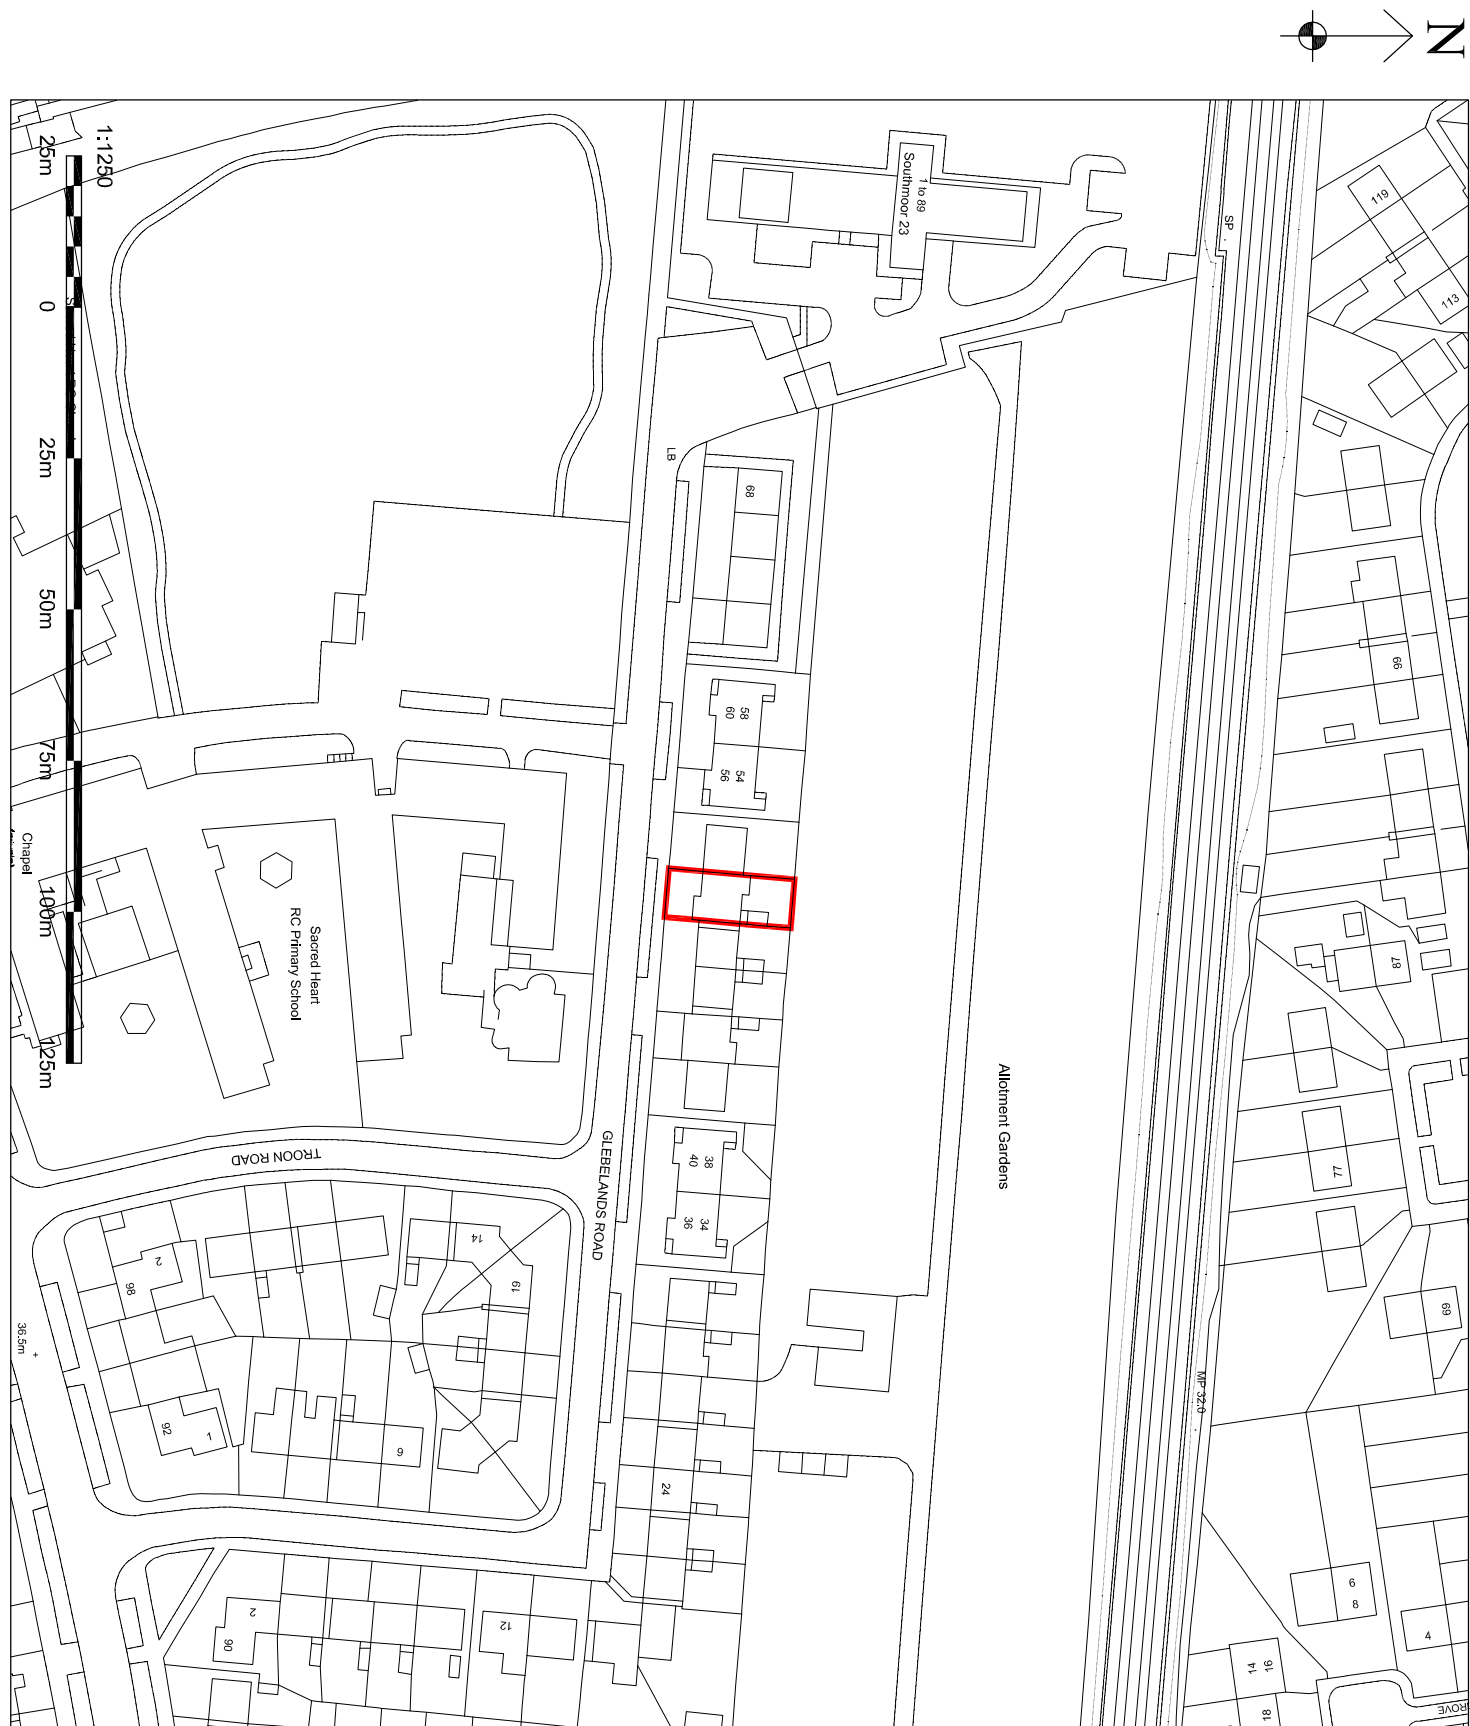


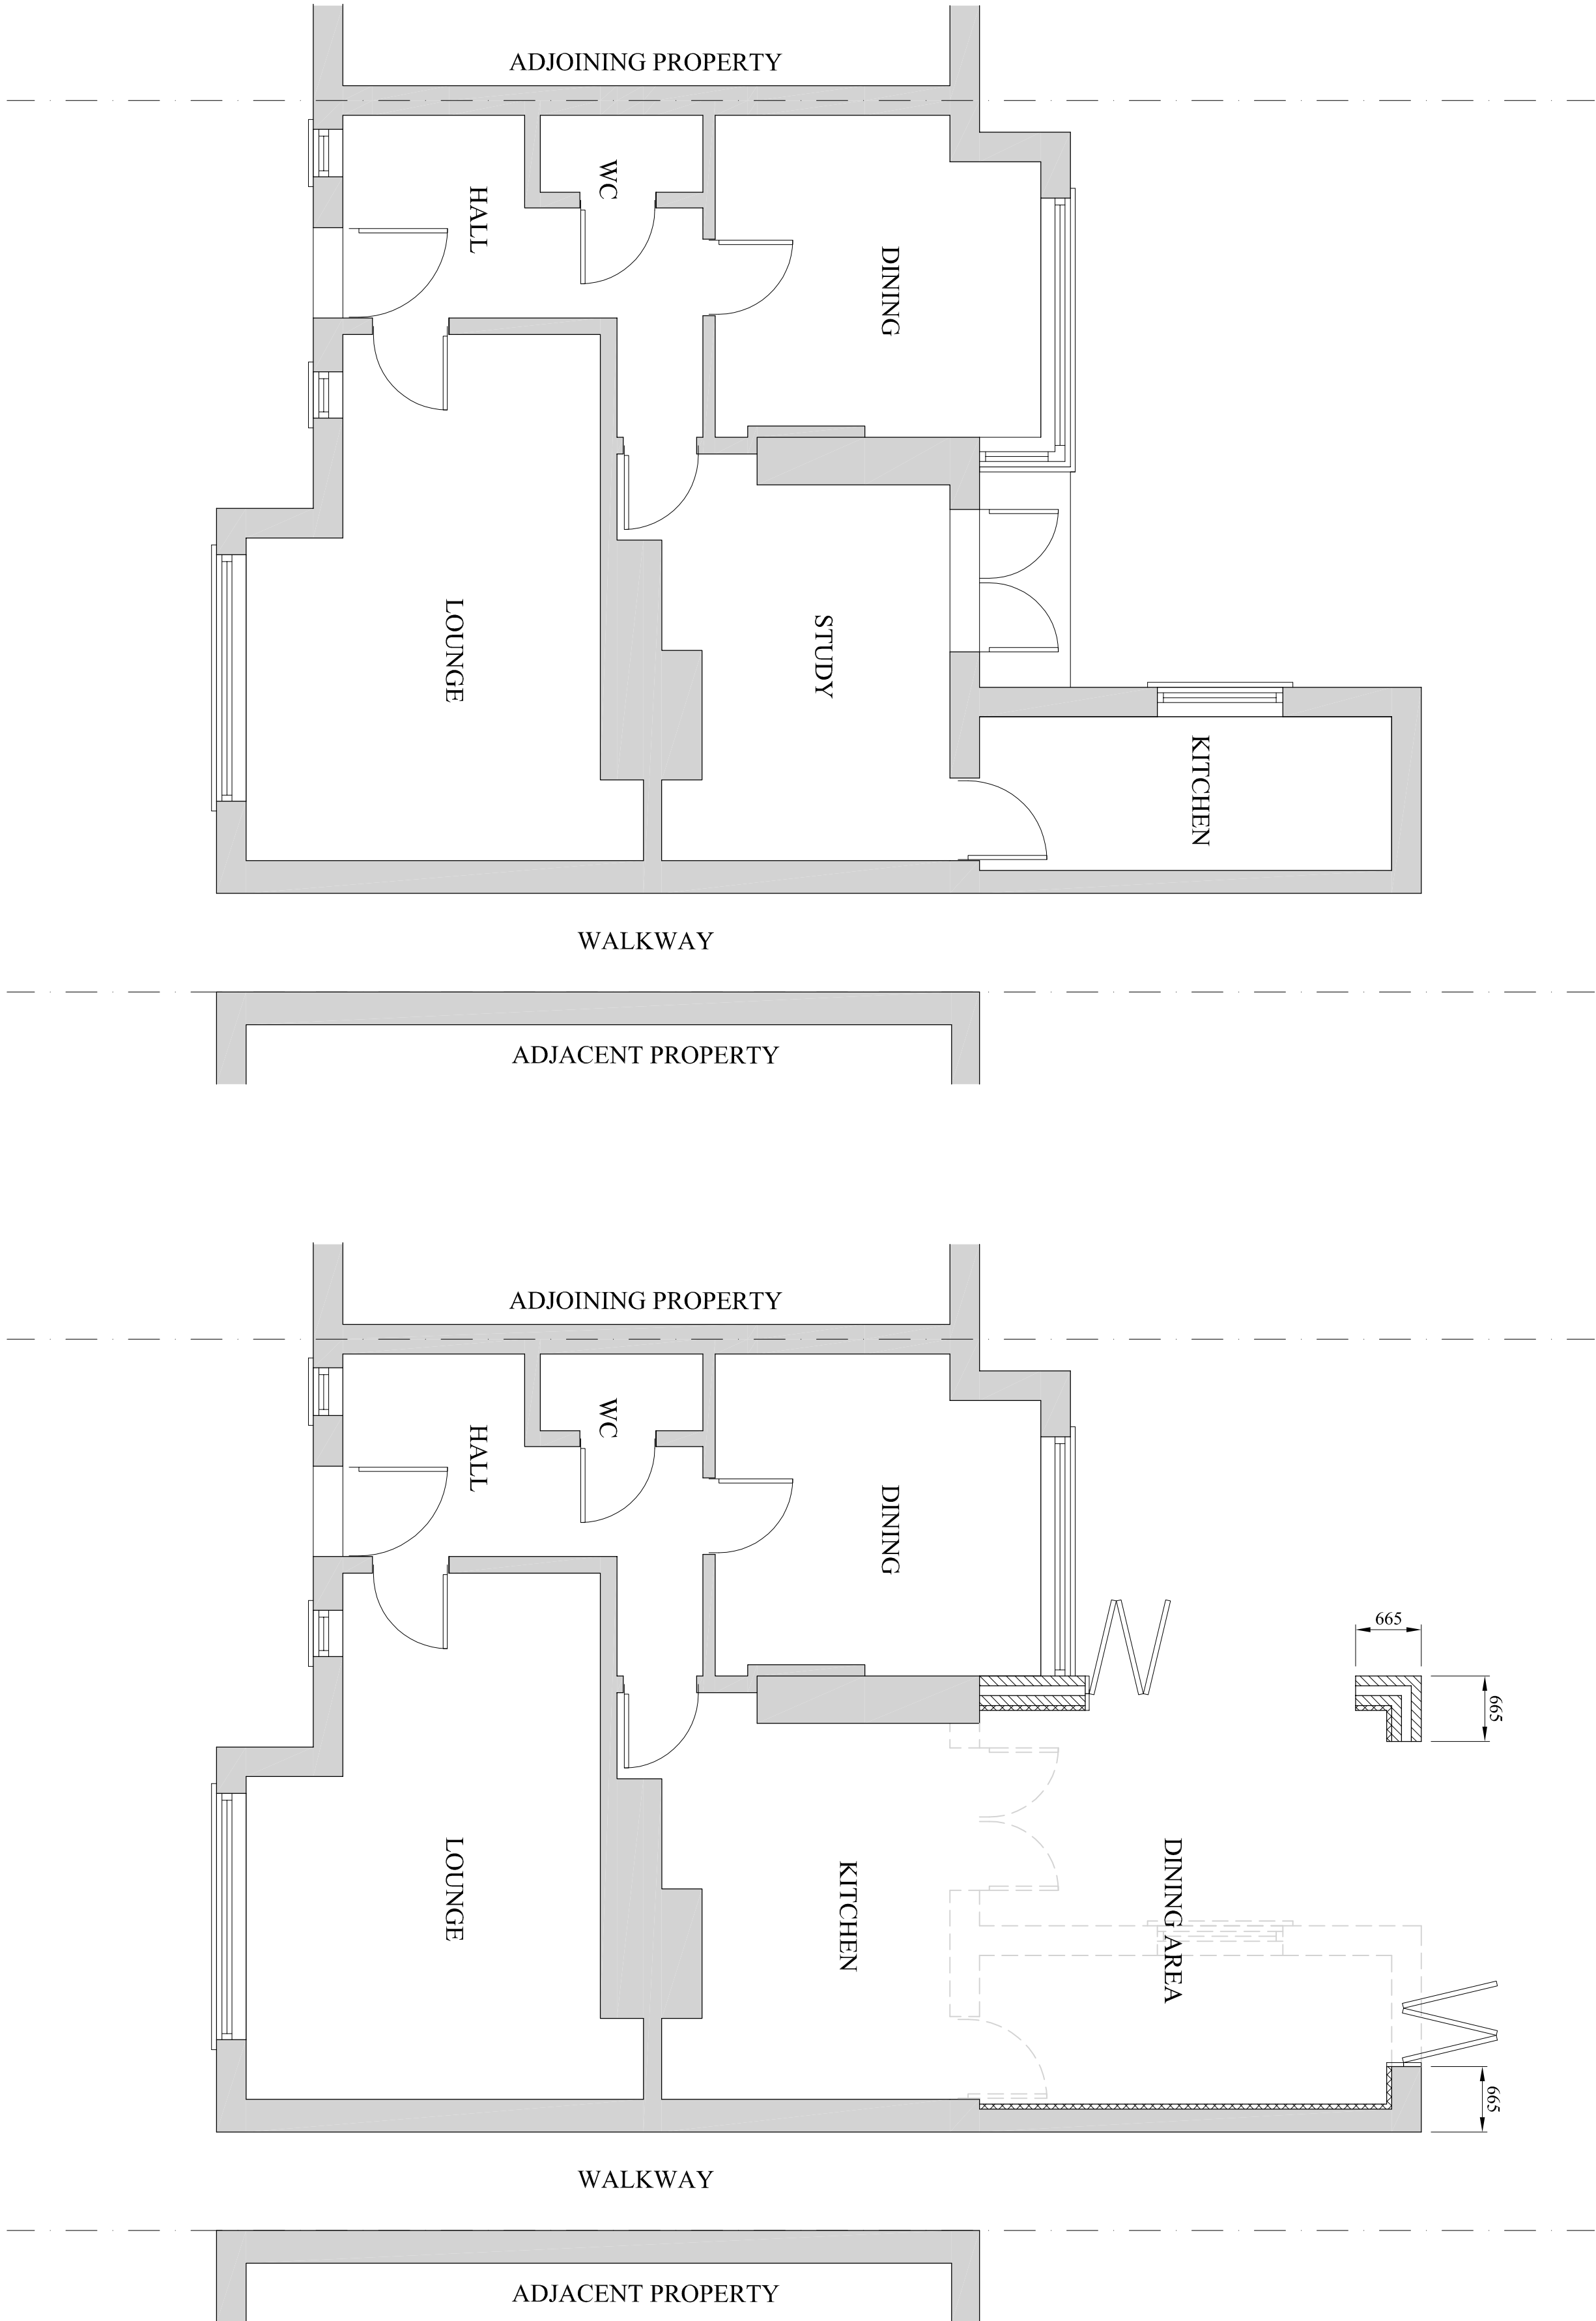

A		10/09/22	ISSUED FOR PLANNING APPROVAL	
DRAWING STATUS		PLANNING APPROVAL		
PROJECT		50 GLEBELANDS RD, BAGULEY		
TITLE		PROPOSED GROUND FLOOR REAR EXTENSION		
SCALE & SIZE		STATUS	DATE	
1:50 @ A1 UNO		PLANNING APP.	SEPT 22	
PROJECT No		DRAWING No	REV	
GR-001		001	A	