




This drawing is the copyright of LDM Deisgn.
All dimensions to be checked on site.
Do not scale.
All levels to be checked on site and refer to Ordnance Survey Datum Newlyn
unless alternative datum given.
All errors and omissions to be reported to the Architect prior to
commencement.
This drawing must be read in conjunction with the relevant specification
clauses.
This drawing must not be used on site unless issued for construction.

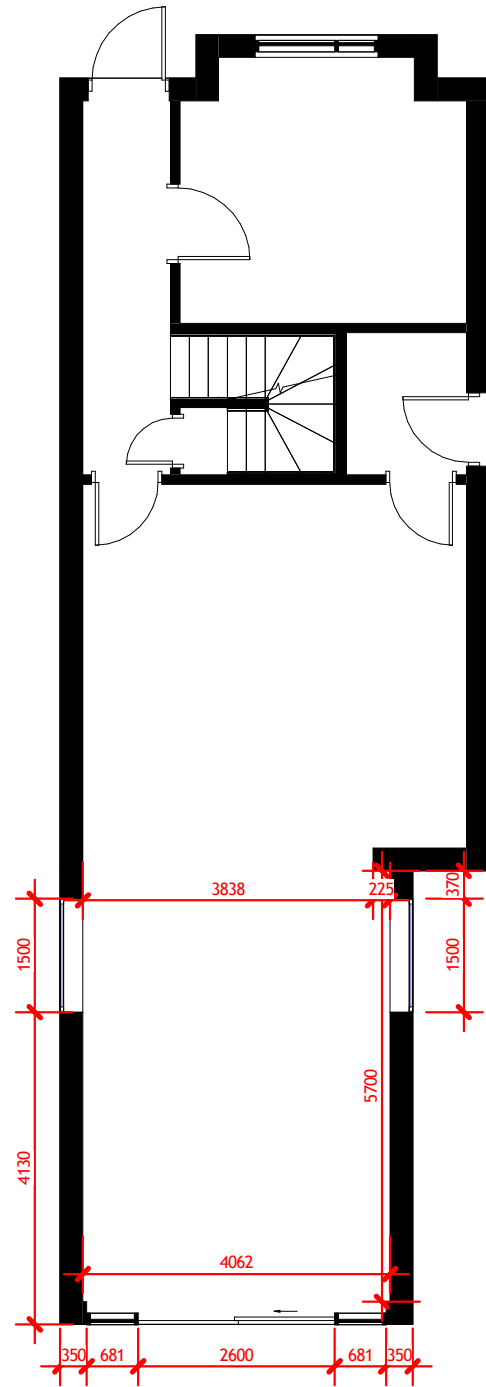


1 Ground Floor proposed
1 : 100

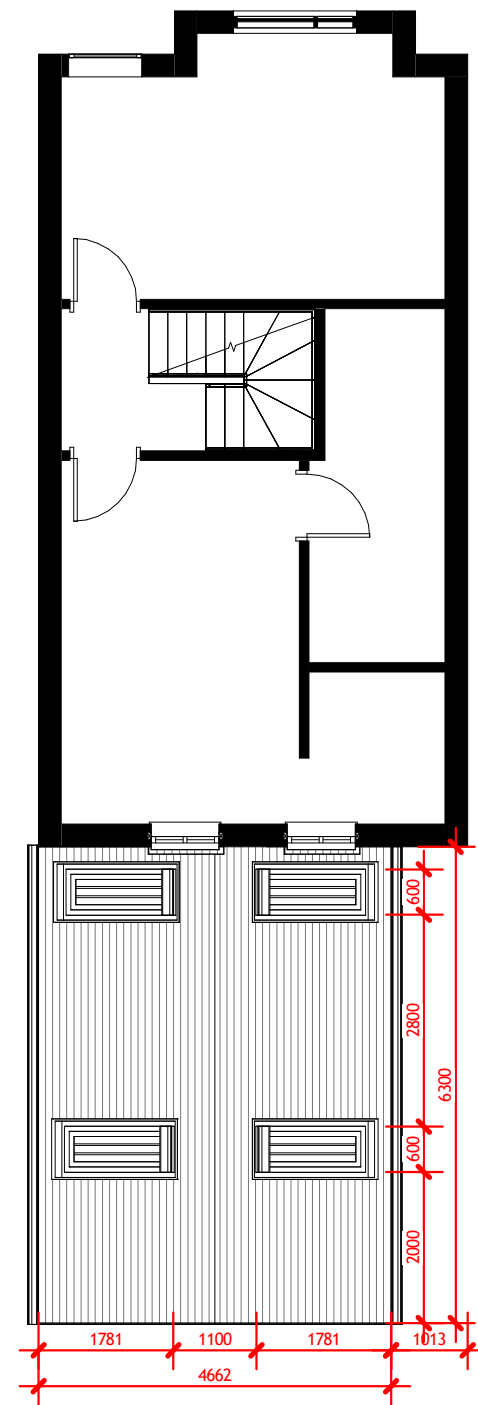

2 First floor proposed
1 : 100

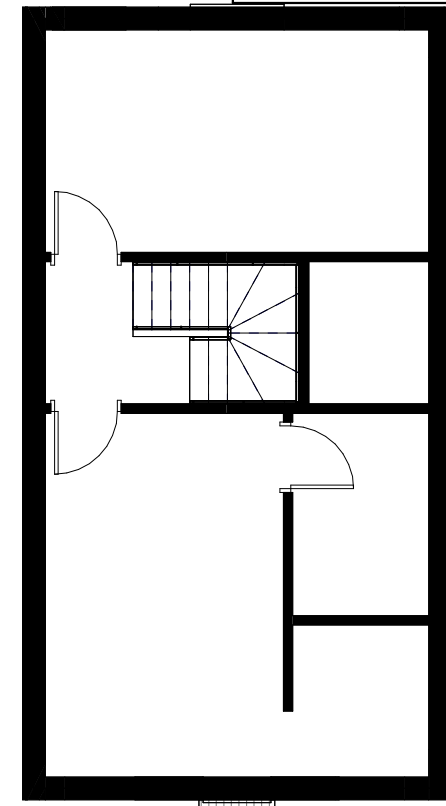

3 Loft Floor Proposed setout
1 : 100

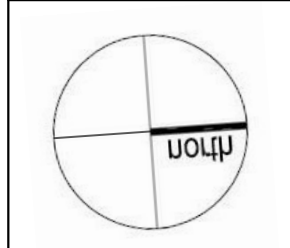

LDM Design

PROJECT

5 Nettleford Road, Manchester, M16 8NL

SHEET

Proposed setout plan

CLIENT

Mr. Haihong Zhou

Scale (@ A3)

1 : 100

Drawn by

JG

Checked by

LG

DRAWING NUMBER

PS122

REV