


PLANNING

RC Church

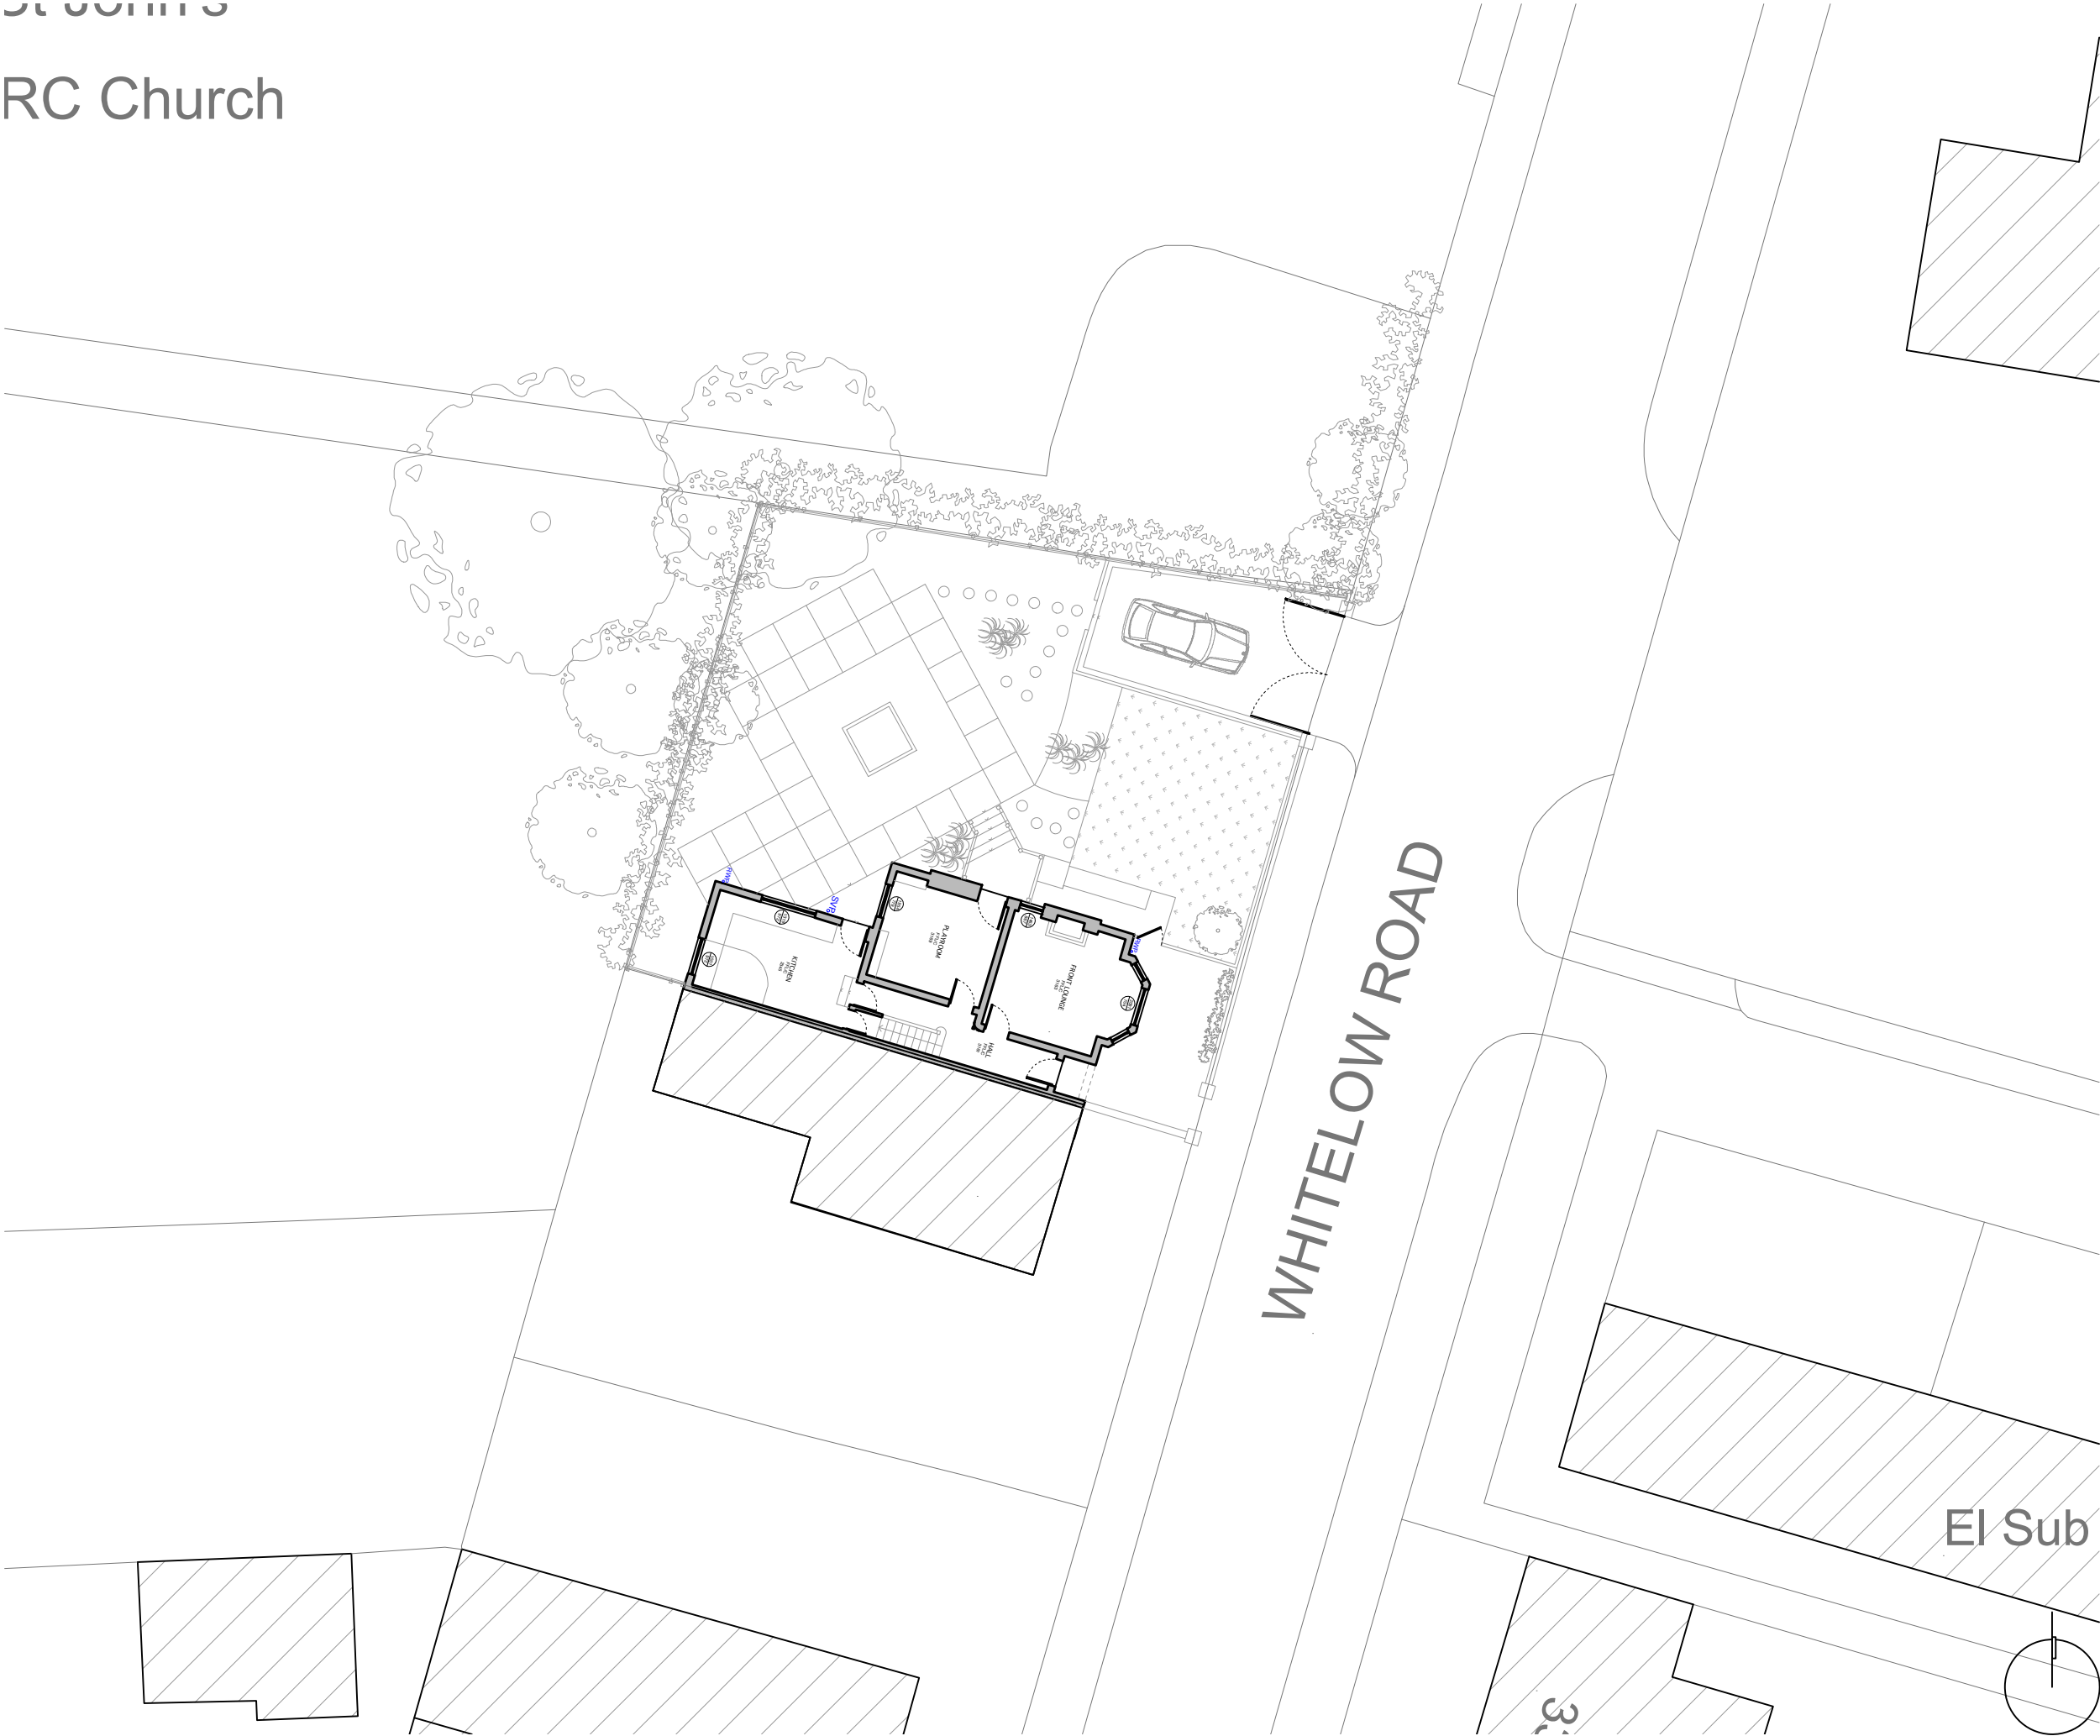

TITLE		
EXISTING SITE PLAN		
DWG.NO.		
2255 - PL - EX - 001		
SCALE	1:200 @ A3	
ISSUE	PLANNING	
DATE	16-11-2021	
REVISION	JOB NO.	
02	2255	
NOTES		
Rev	Date	Description
00	02/12/21	Issue to Client
01	11/12/21	Issued for arboricultural quote
02	21/03/22	Issue to Planning
CLIENT	Jamie Smith & Gemma Tate	
ADDRESS	38 Whitelow Road, Chorlton-cum-Hardy, Manchester, M21 9HR	
PROJECT DESCRIPTION	Proposed extension and internal remodel	
PROJECT ADDRESS	38 Whitelow Road, Chorlton-cum-Hardy, Manchester, M21 9HR	
BUTTERFIELD ARCHITECTURE ARCHITECTURE \ INTERIORS \ PROJECT MANAGEMENT		
W \ WWW.BUTTERFIELD ARCHITECTURE.CO.UK E \ INFO@BUTTERFIELDARCHITECTURE.CO.UK M \ +44 (0) 7779302856 102 ROSENEATH ROAD, URMSTON, MANCHESTER, M41 5AZ		
© COPYRIGHT This drawing is protected by copyright, it may not be reproduced in any form or by any means for any purpose, without gaining written permission from Butterfield Architecture. NOTES This drawing is to be read in conjunction with all relevant Butterfield Architecture, Structural Engineer's, Service Engineer's, and Subcontractor drawings. Review all drawings and report any discrepancies to Butterfield Architecture prior to consulting. All structural walls to be confirmed by SE / Contractor on site. Do not scale from this drawing. All dimensions and levels including any abutment to existing structures to be checked on site prior to commencement. All dimensions in millimetres unless stated otherwise. Work from figured dimensions only. No deviation from details shown on this drawing is allowed without Butterfield Architecture's prior permission in writing. All work is to be carried out in accordance with British Standard Codes of Practice, Statutory requirements and the Contract Documents.		
02m4m6m8m10m		