


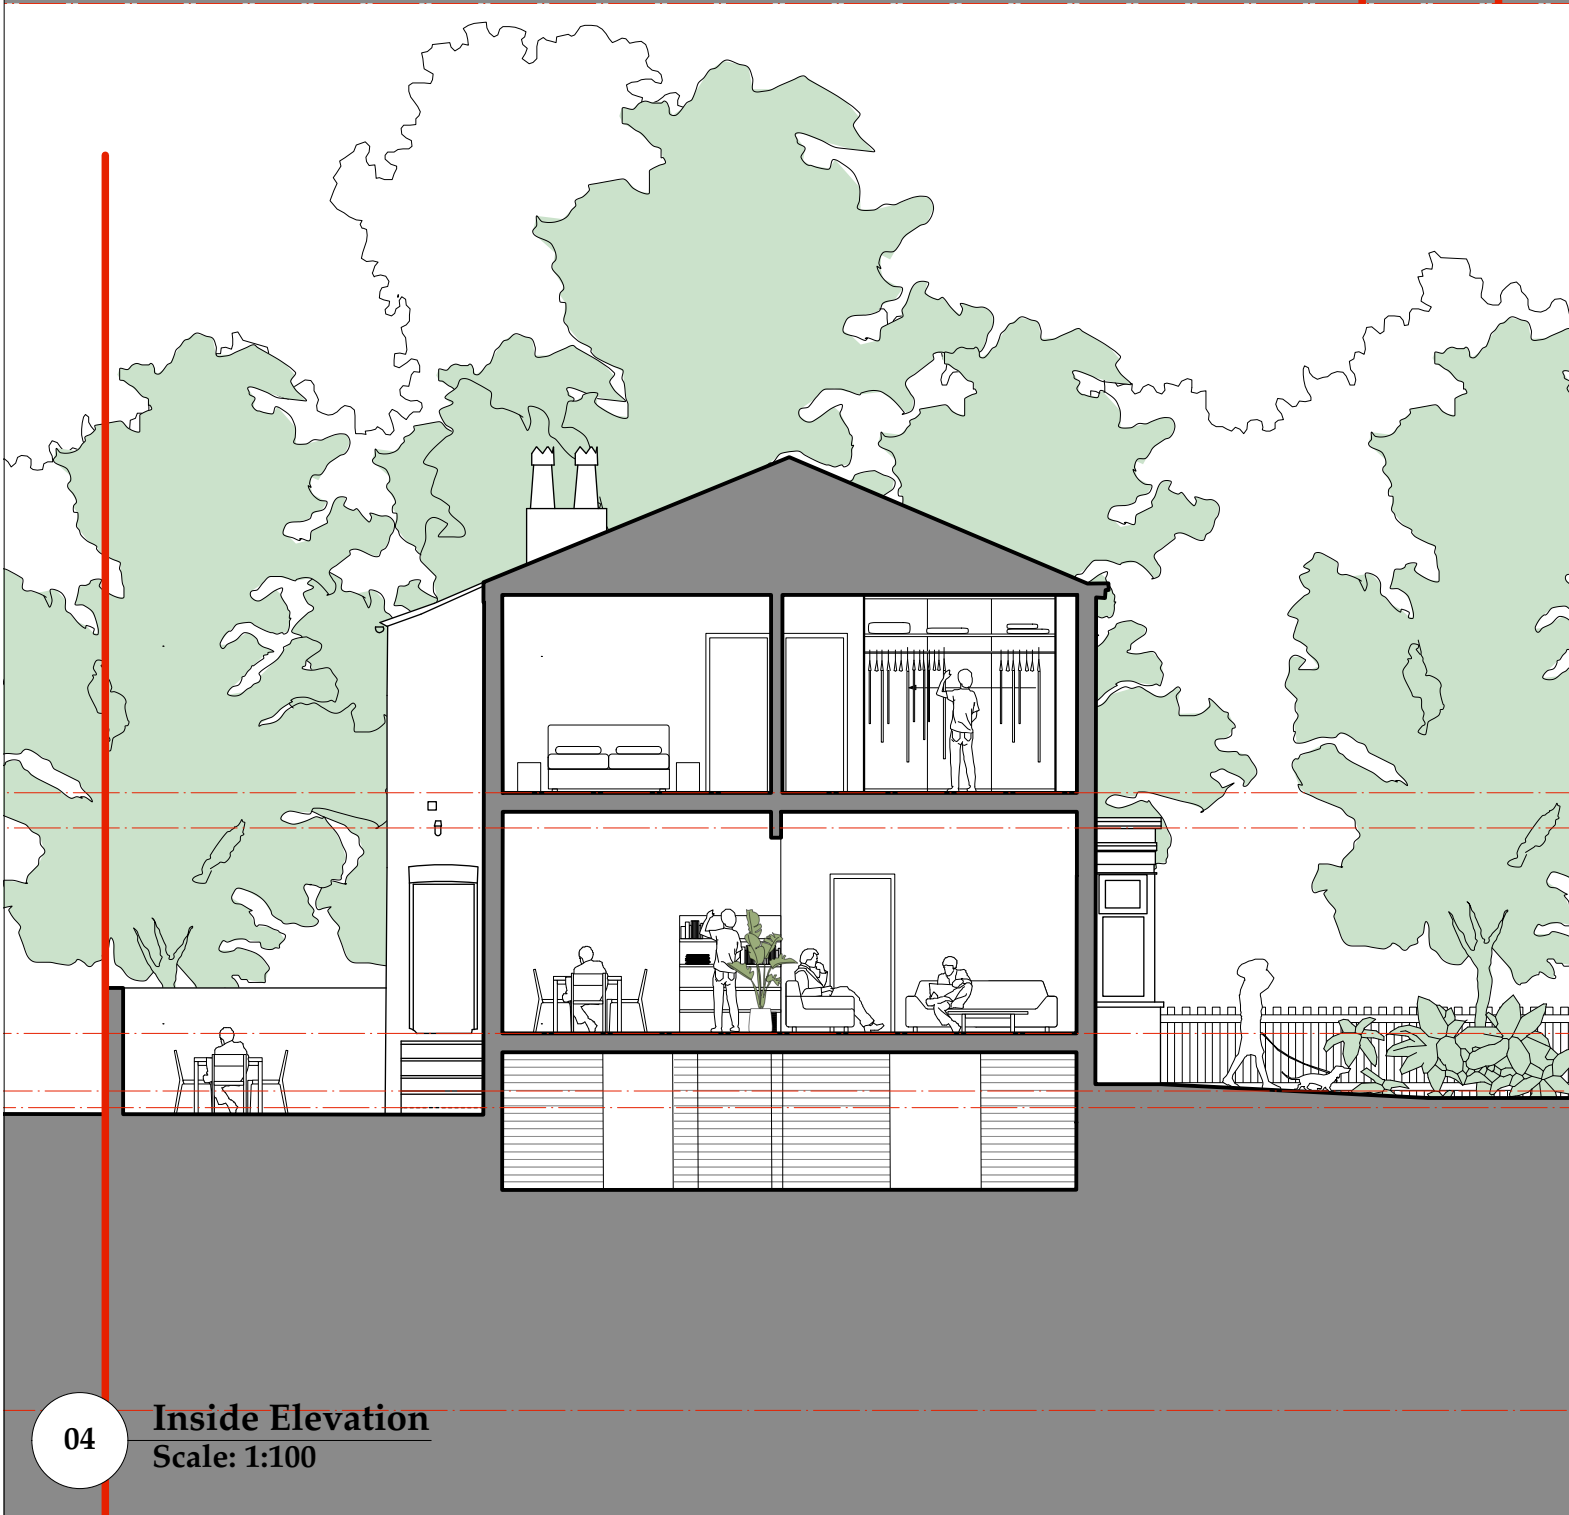

430 Levenshulme
ARCHITECTURAL EMPORIUM Ltd
EMAIL: mail@architectural-emporium.co.uk
WEB: www.architectural-emporium.co.uk
ADDRESS: 13 Hope St, Liverpool, L1 9BQ
PHONE: +44 (0)151 363 0000

0 0.5 1 2 5



RevA: 20.11.20
Scale bar added

FOR: APPROVAL
CHECKED BY: AJ | DRAWN BY: AK
SCALE: 1:100
PAPER SIZE: A3
JOB: 430 Levenshulme

0.201_RevA
FIRST ISSUE: 07.10.20
EXISTING ELEVATIONS