



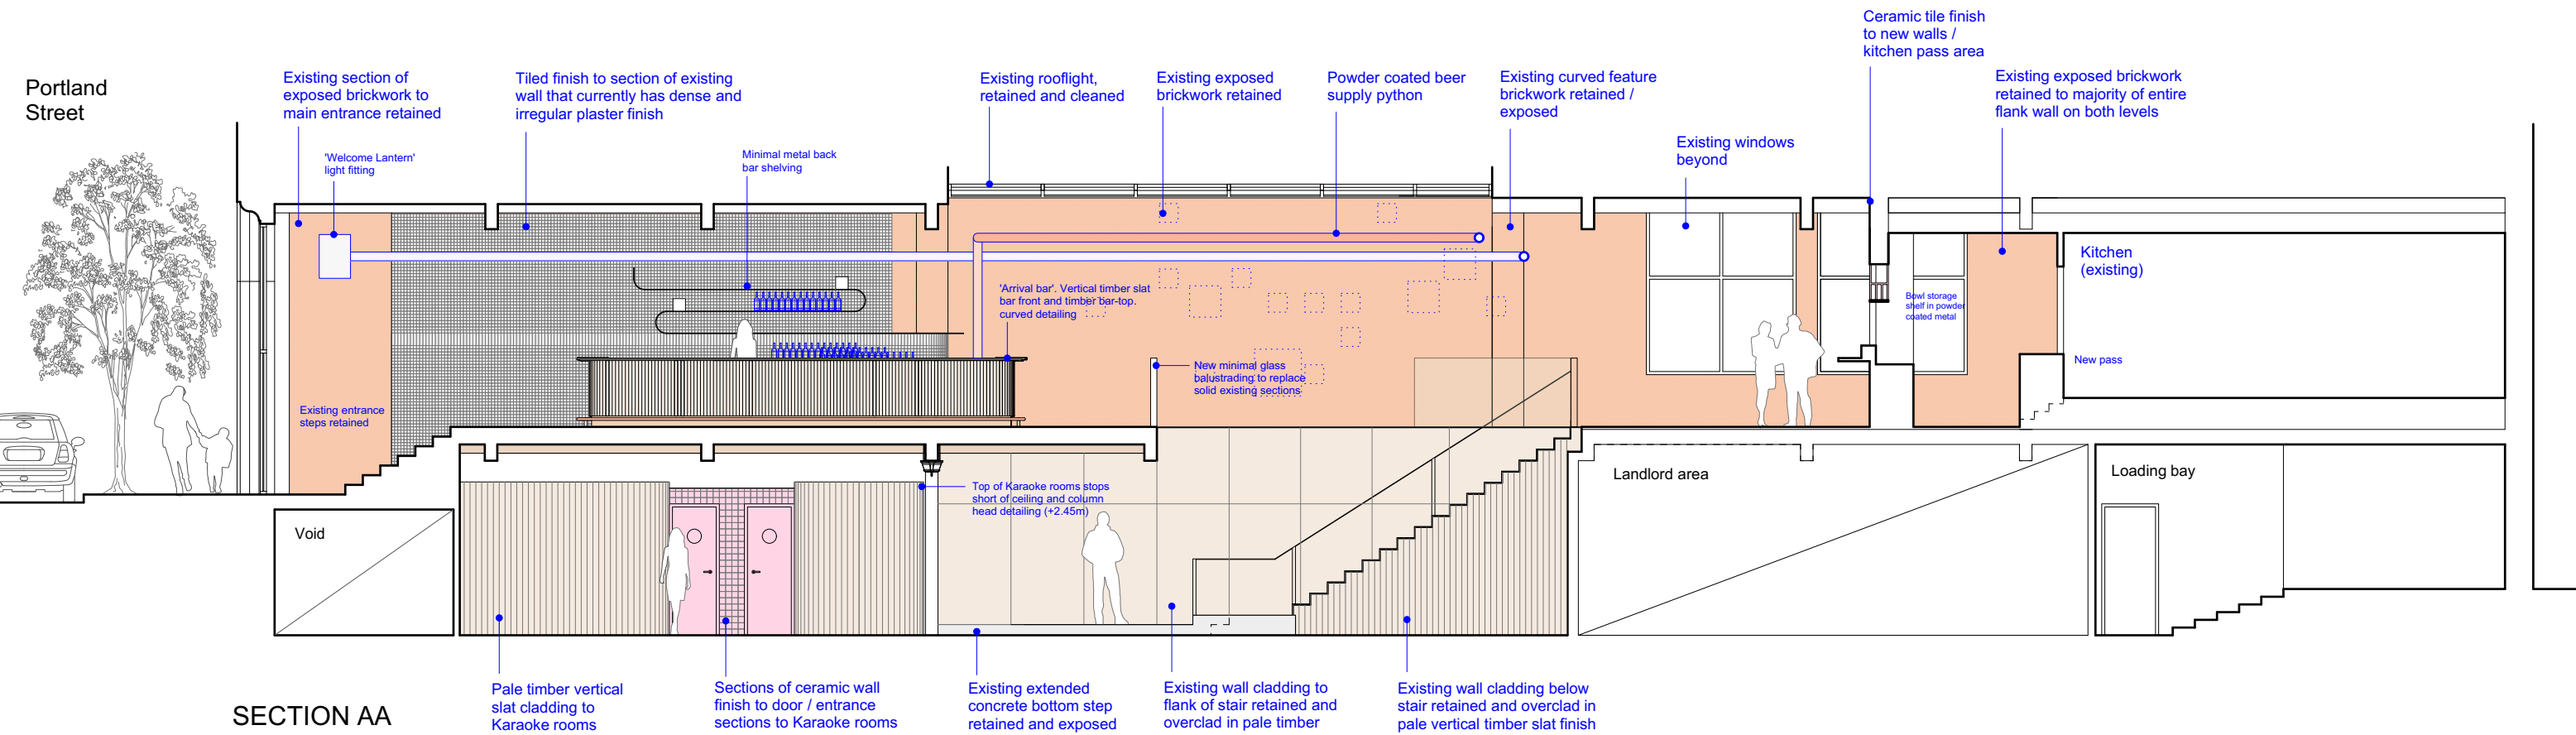

SECTION AA

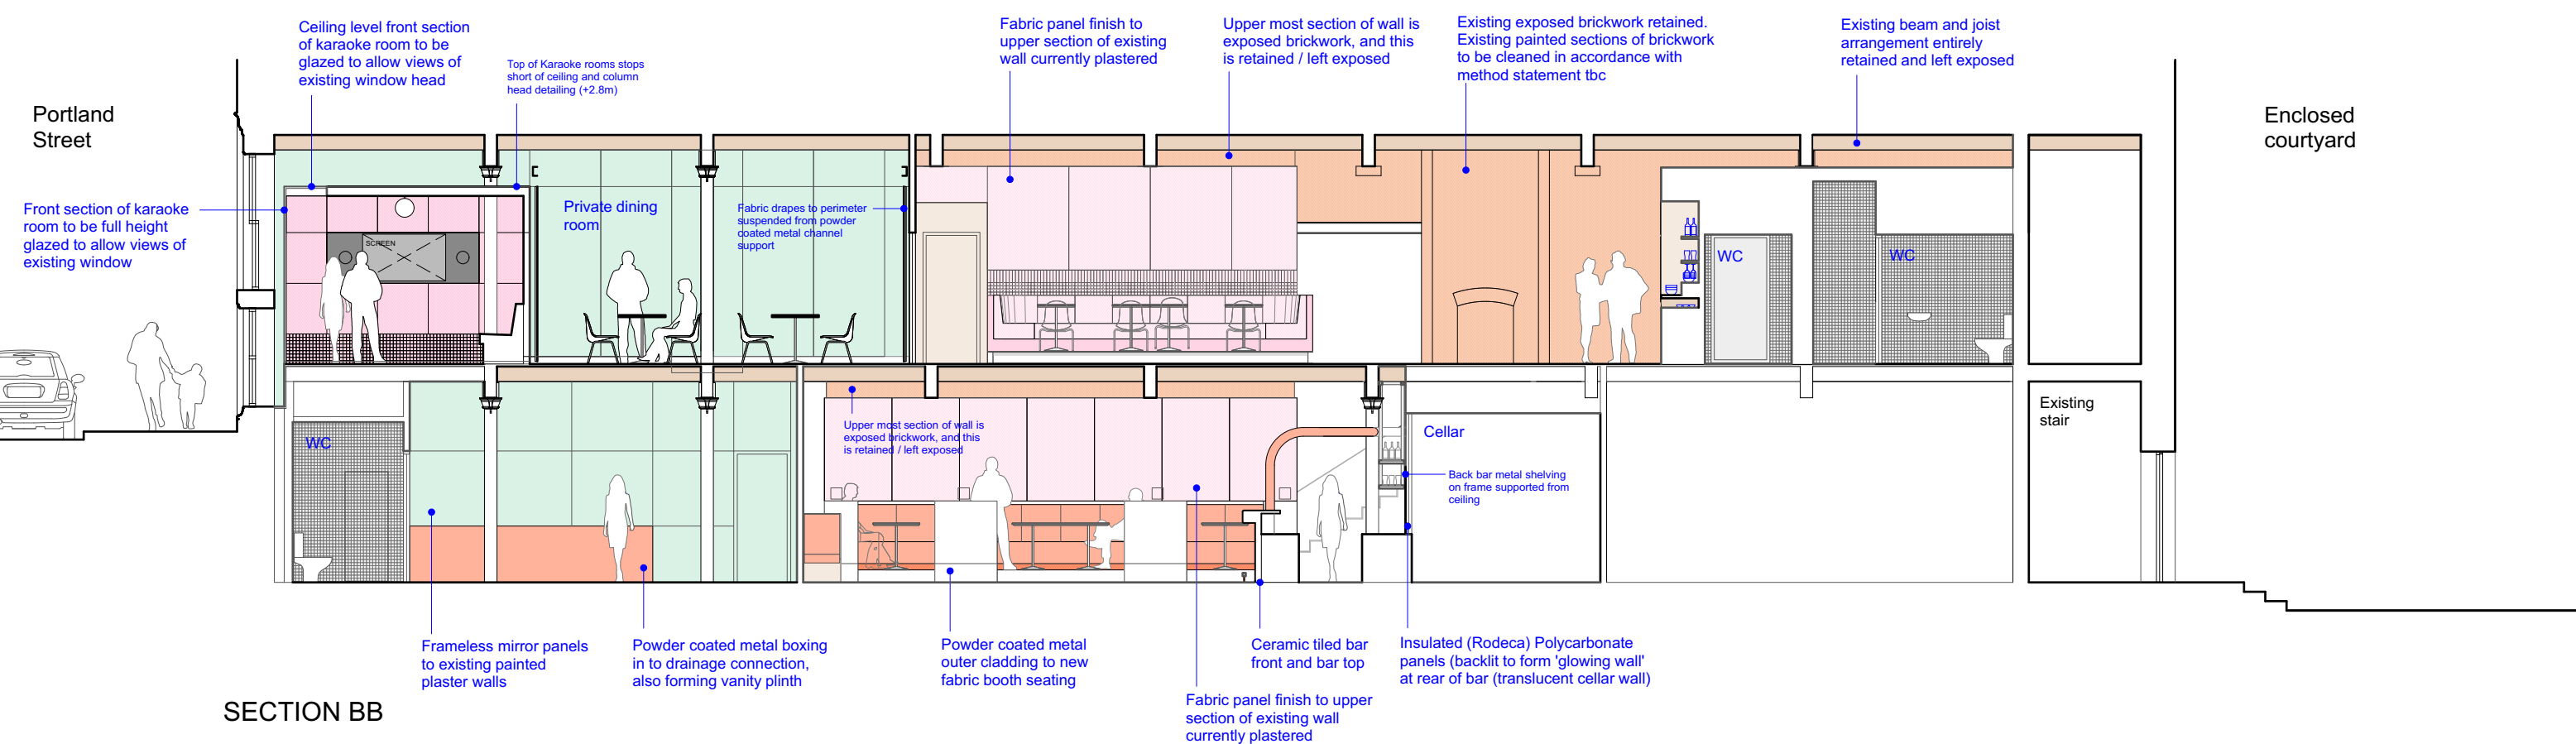

SECTION BB

All dimensions are to be checked on site, any discrepancies are to be reported to the Architect before work commences. Do not scale from this drawing.			Up North Architects Up North Architects Ltd. Holyoake House, Hanover Street, Manchester, M4 4AH Company No. 10437056 Tel: 0161 237 1871 E-MAIL: mail@upnortharchitects.com		Project, location 113-115 Portland Street		Client House of Fu		Drawing Title Proposed sections AA & BB							
			This drawing copyright 2020 by Up North Architects Ltd. and is licensed to the client for the purposes related to the RIBA work stage above only		RIBA Workstage 2 Concept design		Job No. M852		Drawing no. 90A		Revision		Scale 1:50 @ A3		Date 16.08.22	
					Drawing purpose Client comment											