


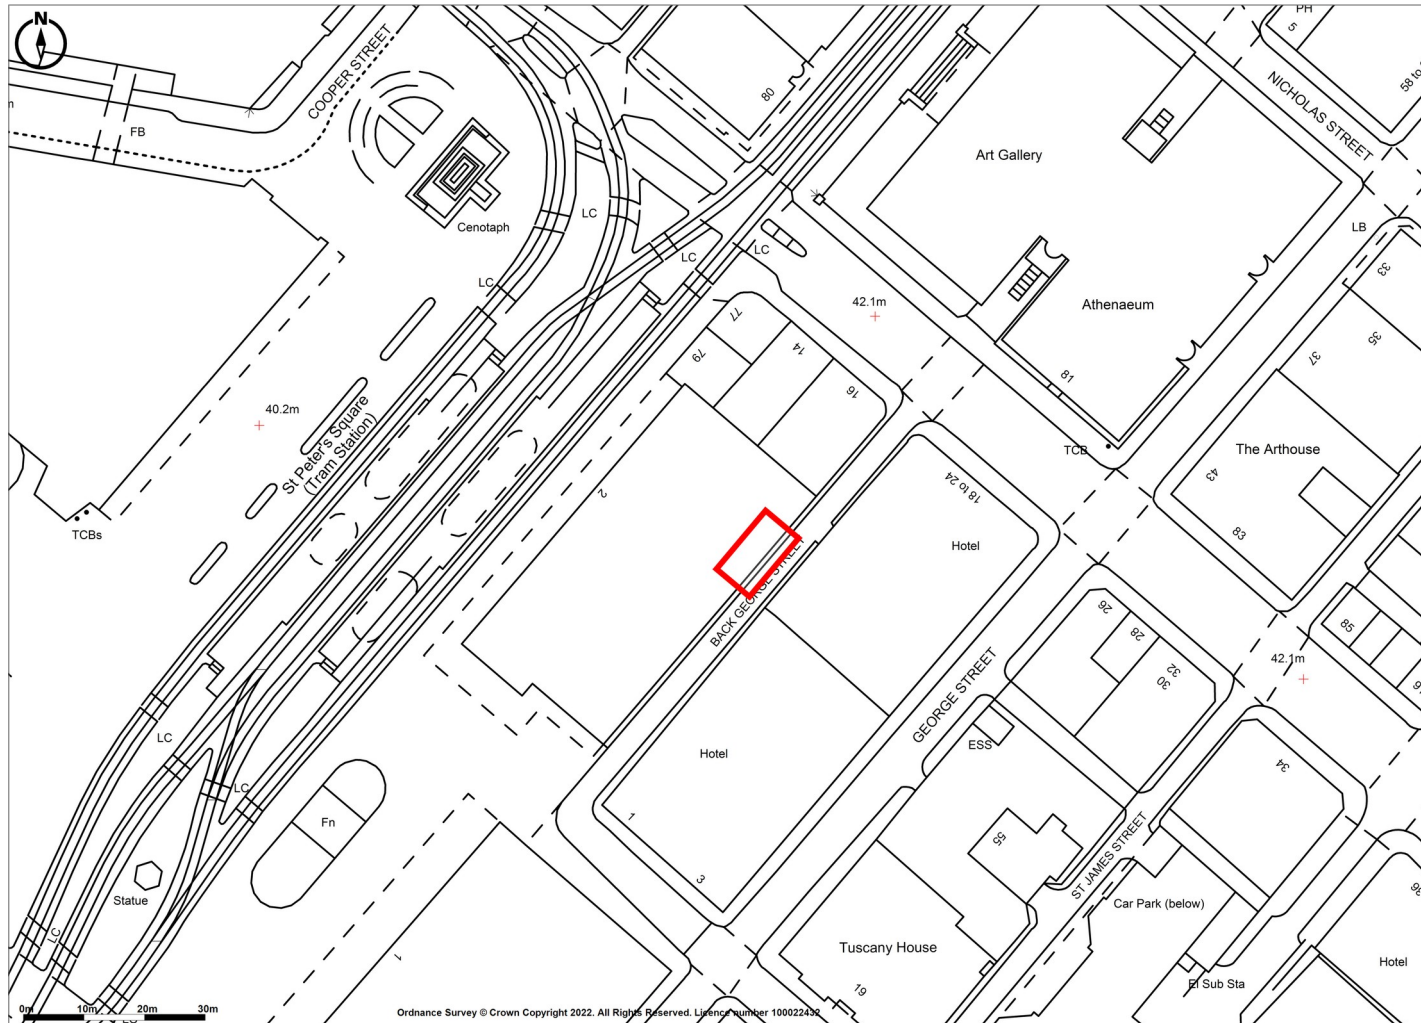

Promap
 LANDMARK INFORMATION

Ordnance Survey Crown Copyright 2022. All rights reserved.
 Licence number 100022432.
 Plotted Scale - 1:1250. Paper Size – A4

CBRE

Two St Peter's Square Generator Exhaust