



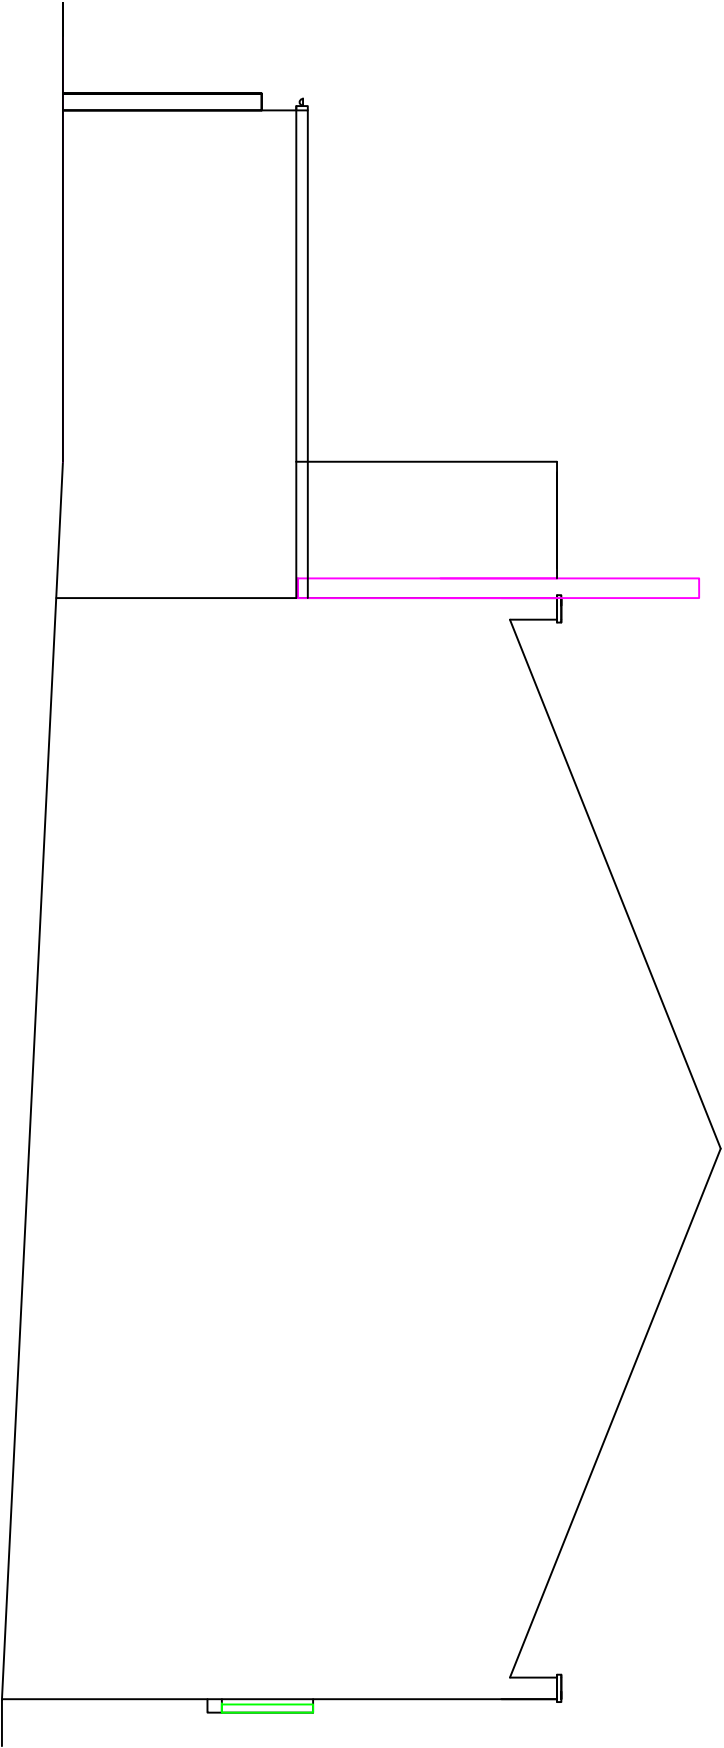

EXISTING SIDE
VIEW B
1:100

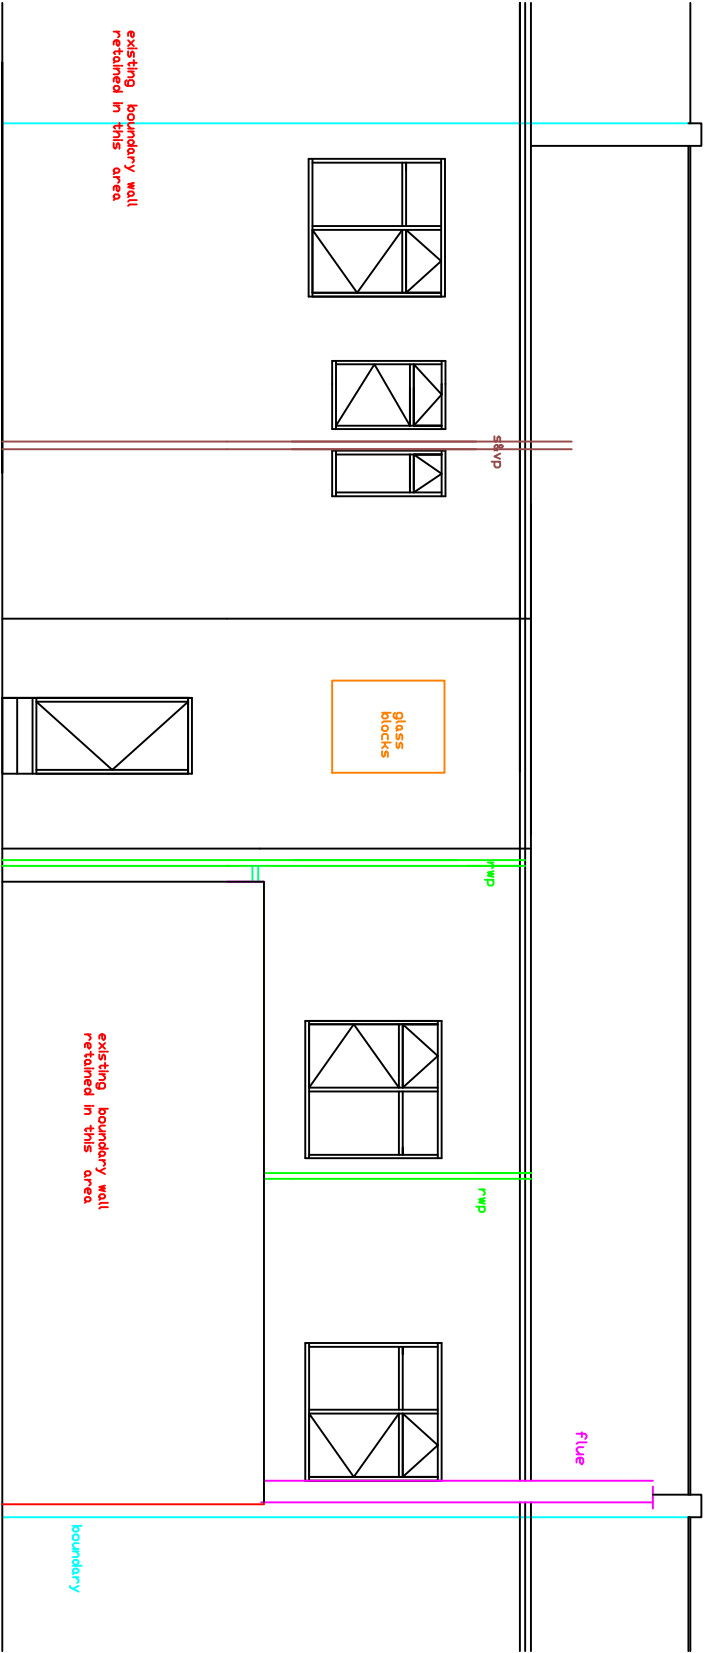

EXISTING REAR
VIEW
1:100

PLEASE DO NOT SCALE OF THIS
DRAWING TAKE ALL DIMENSIONS ON
SITE
(builders Note)
Do not start any works untill
all the approvals have been
obtained.
Any discrepancy to be reported
to Plans Drawn as soon as
possible.

Client:

BAHMAN SAMALL FARAJ ,
863-871,STOCKPORT ROAD,
LEVENSHULME,
M19
TFL07

drawing title:
CHANGE OF USE TO THE
GROUND FLOOR TO A
FOOD AND DRUGGIES
CONVENIENCE STORE

Project:
MANCHESTER CITY COUNCIL
PLANNING AND BUILDING
CONTROL APPLICATION

PLANS DRAWN
tel.no 07952934281
email Ba.winterbottom
@aol.com
07856609593

www.plansdrawn.org

date: OCTOBER, 2022 drawn: DRW

project no. 8R 863 drg. no. 22A A3 paper