

Notes:
The contractor must verify all dimensions on site before commencing any work on shop drawings, do not scale from this drawing
McBains Ltd copyright

BIM Transmittal Disclaimer
McBains Ltd makes no express or implied warranties with respect to the character, function, or capabilities of the data (inclusive of 3rd party data incorporated within), or the suitability of the data for any particular purpose beyond those originally intended by McBains Ltd. Please refer to our standard terms and conditions for further details.

HAZARDS LEADING TO UNUSUAL OR SIGNIFICANT RISKS DURING THE CONSTRUCTION PROCESS ARE IDENTIFIED ON THE DRAWING AS:



NOTE: THE LIST BELOW IDENTIFIES CERTAIN RISKS WHICH ARE DEEMED TO BE UNUSUAL, ABNORMAL, RESIDUAL OR UNEXPECTED TO A COMPETANT CONTRACTOR CARRYING OUT THE WORK OF THIS NATURE BUT DOES NOT COVER ALL POSSIBLE SITUATIONS WHICH MAY BE ENCOUNTERED DURING THE CONSTRUCTION OR DEMOLITION PROCESS. IT IS THEREFORE THE MAIN CONTRACTOR'S RESPONSIBILITY TO IDENTIFY ANY FURTHER RISKS / HAZARDS AND TAKE APPROPRIATE ACTION.

RISKS / HAZARDS SPECIFIC TO THIS DRAWING:

1. DEMOLITION OF EXISTING STRUCTURES & ASBESTOS RISK

PRIOR TO UNDERTAKING ANY WORKS CONTRACTOR TO UNDERTAKE ASBESTOS AND BUILDING SURVEY AND PROVIDE A DETAILED METHOD STATEMENT AND RISK ASSESSMENTS FOR ALL TEMPORARY WORKS, TO PROJECT TEAM FOR COMMENT.

2. EXISTING DRAINAGE

CONTRACTOR TO ACCURATELY SURVEY DRAINAGE PRIOR TO COMMENCING WORKS AND MAKE PROVISION FOR TEMPORARY PROTECTION OF RETAINED SW AND FW SYSTEMS AND DIVERSION OF ANY DRAINAGE CLASHING WITH PROPOSED WORKS AS ENABLING WORKS.

3. EXISTING SERVICES
CONTRACTOR TO SURVEY POSITIONS OF ALL ABOVE AND BELOW GROUND SERVICES AND MAKE PROVISION TO DIVERT OR PROTECT ALL LIVE SERVICES AS ENABLING WORKS IN ACCORDANCE WITH MEPH REQUIREMENTS.

4. EXCAVATING WITH BASEMENT
CONTRACTOR TO ENSURE THAT STABILITY IS MAINTAINED OF EXG SLAB AND STRUCTURES AT ALL TIMES. TEMPORARY WORKS MAY BE REQUIRED AND THESE ARE TO BE REVIEWED AND PROVIDED BY TEMPORARY WORKS SPECIALIST ORGANISED BY THE CONTRACTOR.

P2 STAIR POSITION ADJUSTED 28-09-22
P1 FOR INFORMATION 27-06-22

Revision	Amendment	Date
KL	LW	AM
Drawn by	Reviewed by	Approved by
61255CD	10 June 22	NT5@ A3
MCB Number	Date created	Scale

McBains

McBains Ltd
5th Fl, 26 Finsbury Square London EC2A 1DS
+44 (0)20 7786 7900 mcbains.co.uk



Client
THE ARCH COMPANY

Project
77 Whitworth Street

Drawing Title
Ground (Mezzanine)Plan - Shear Studs extent /details

STRUCTURES

Drawing / Document Reference										Status
ARCH80	MCB	XX	XX	SK	5	-	101	S4	-	P2
Project Idn	Originator	Zone	Level	Type	Discipline	Number	Suitability	Revision		

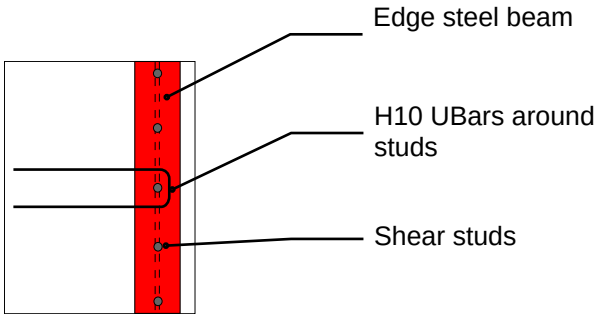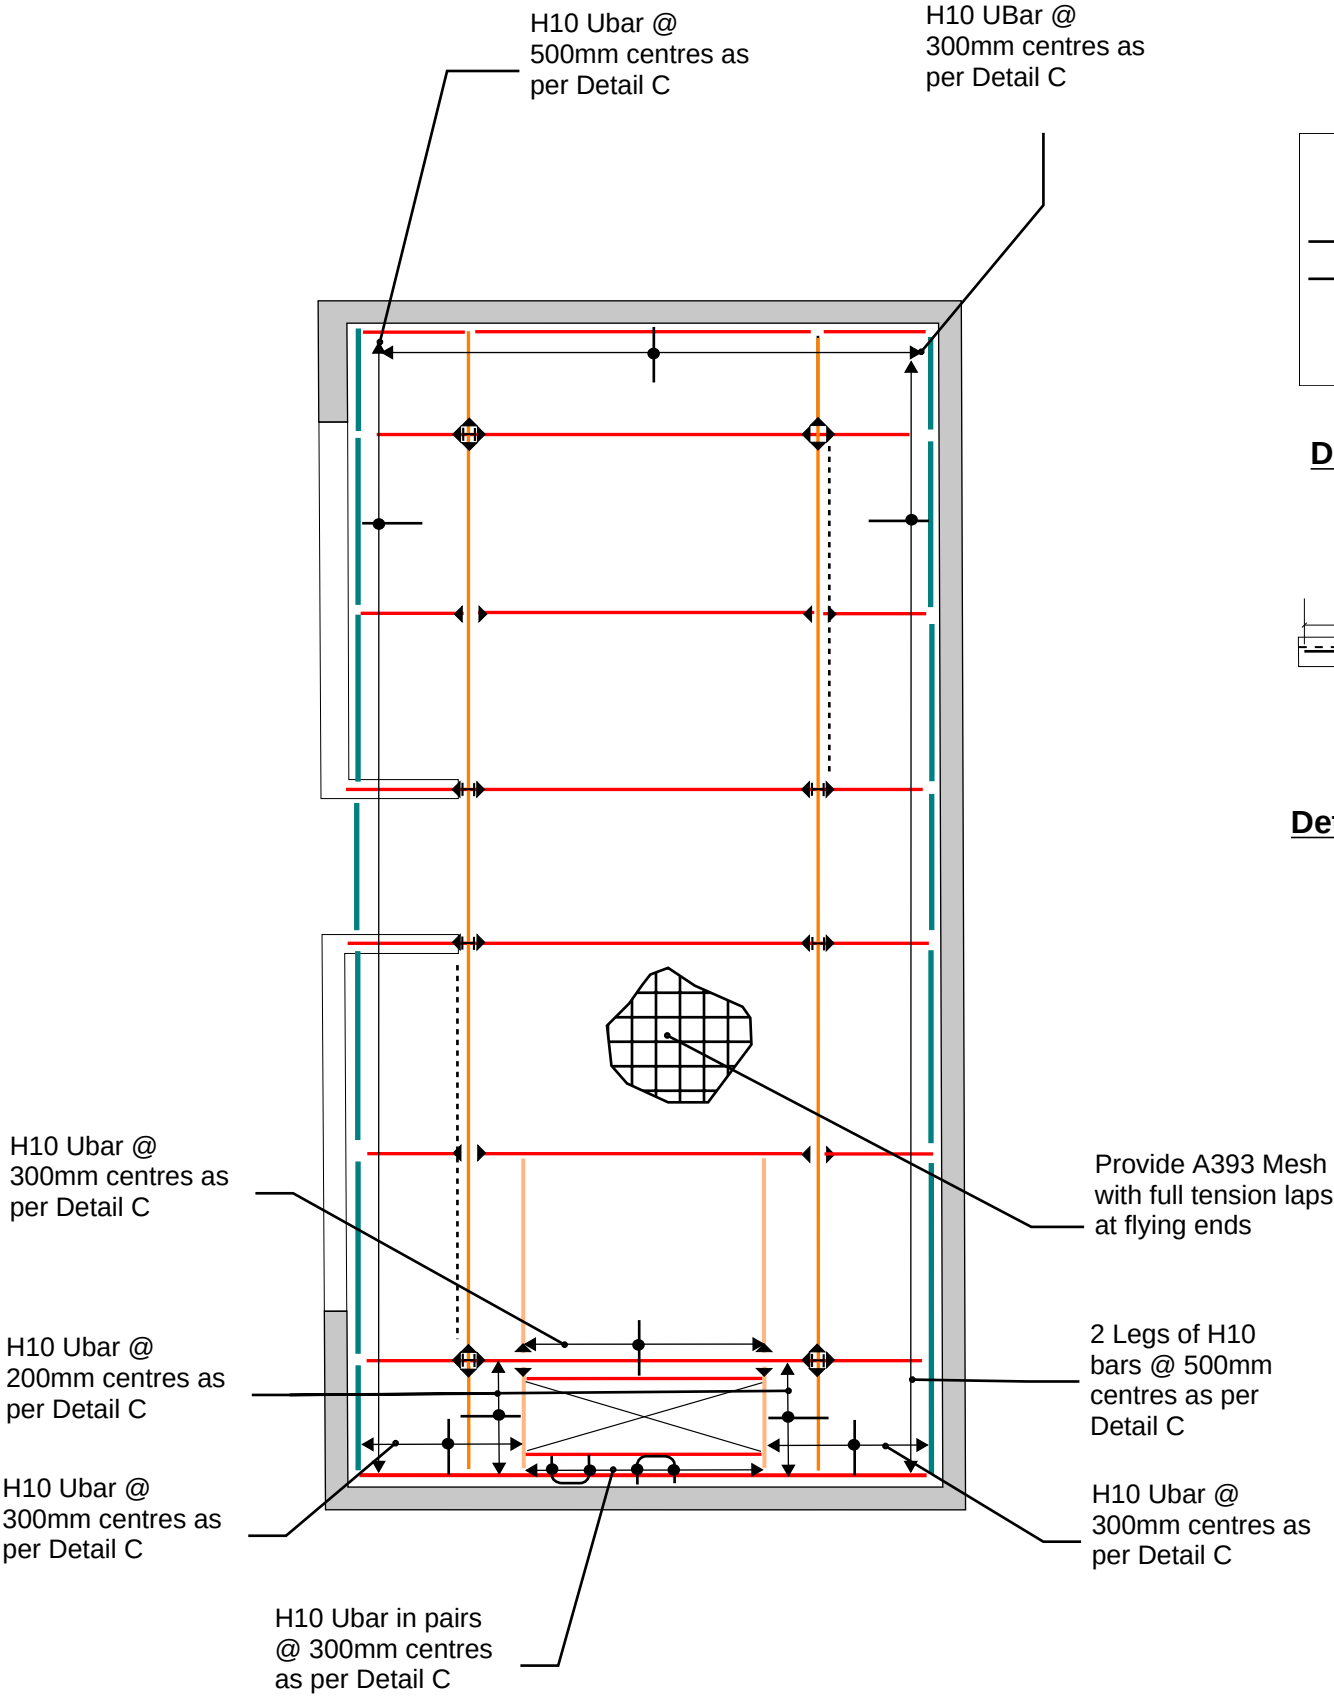

Detail C - Plan



Detail C - Section