




FRONT




SIDE




REAR

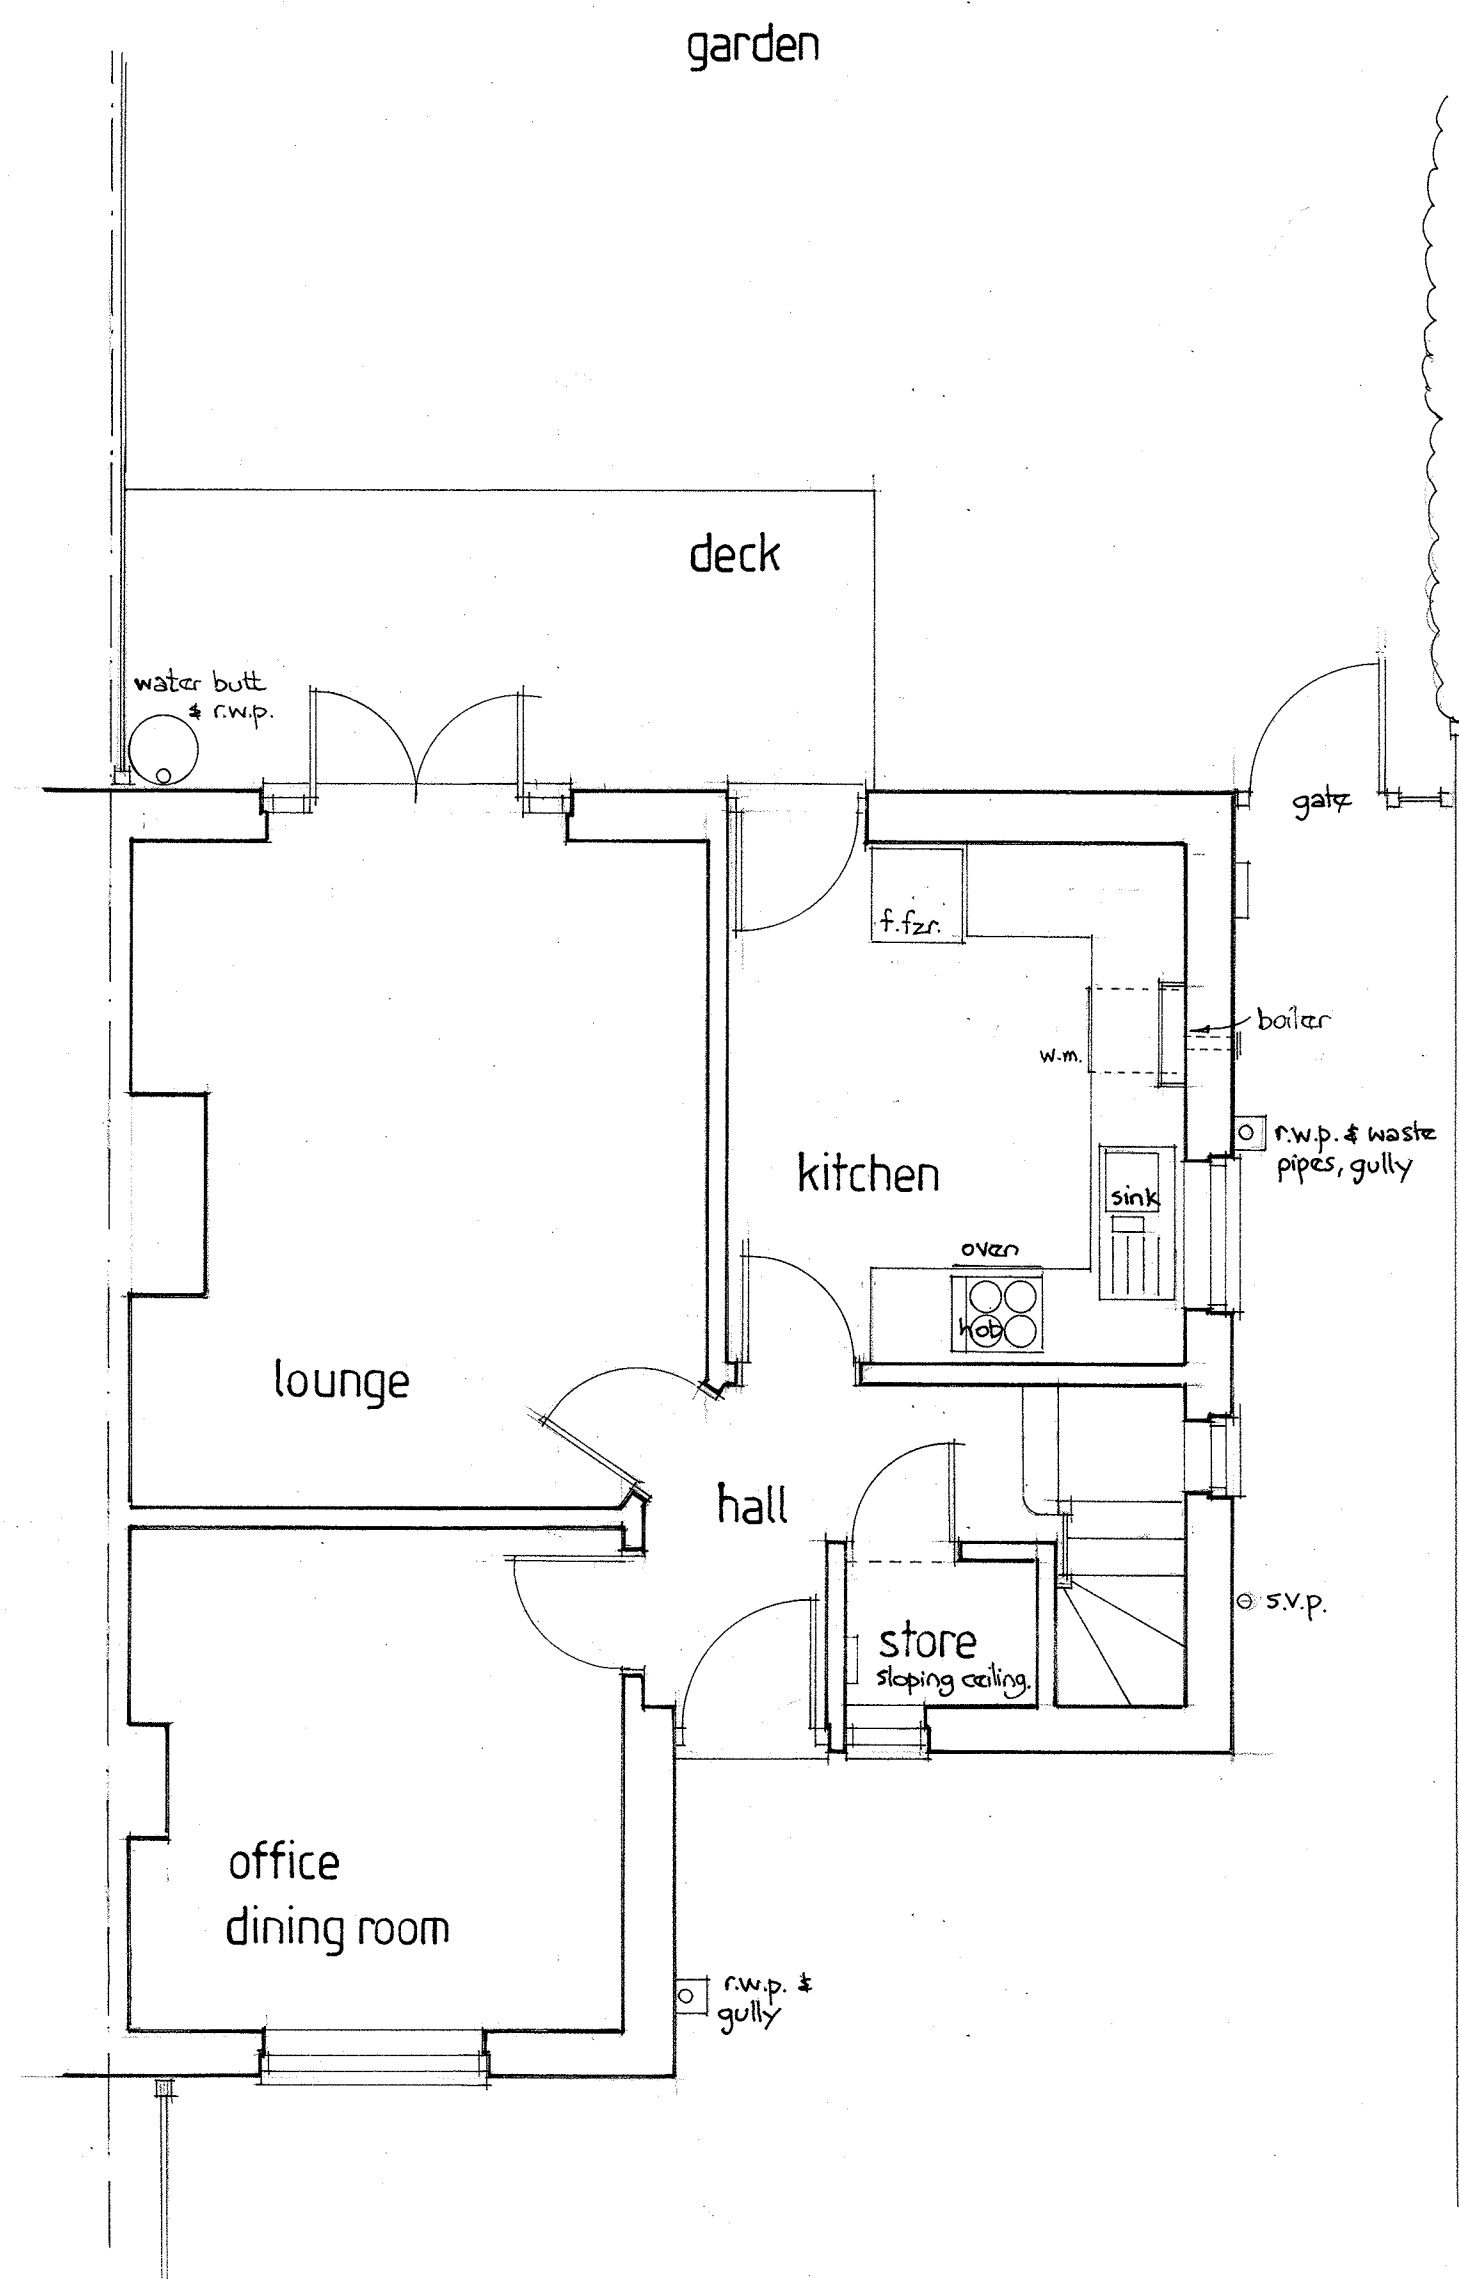

GROUND

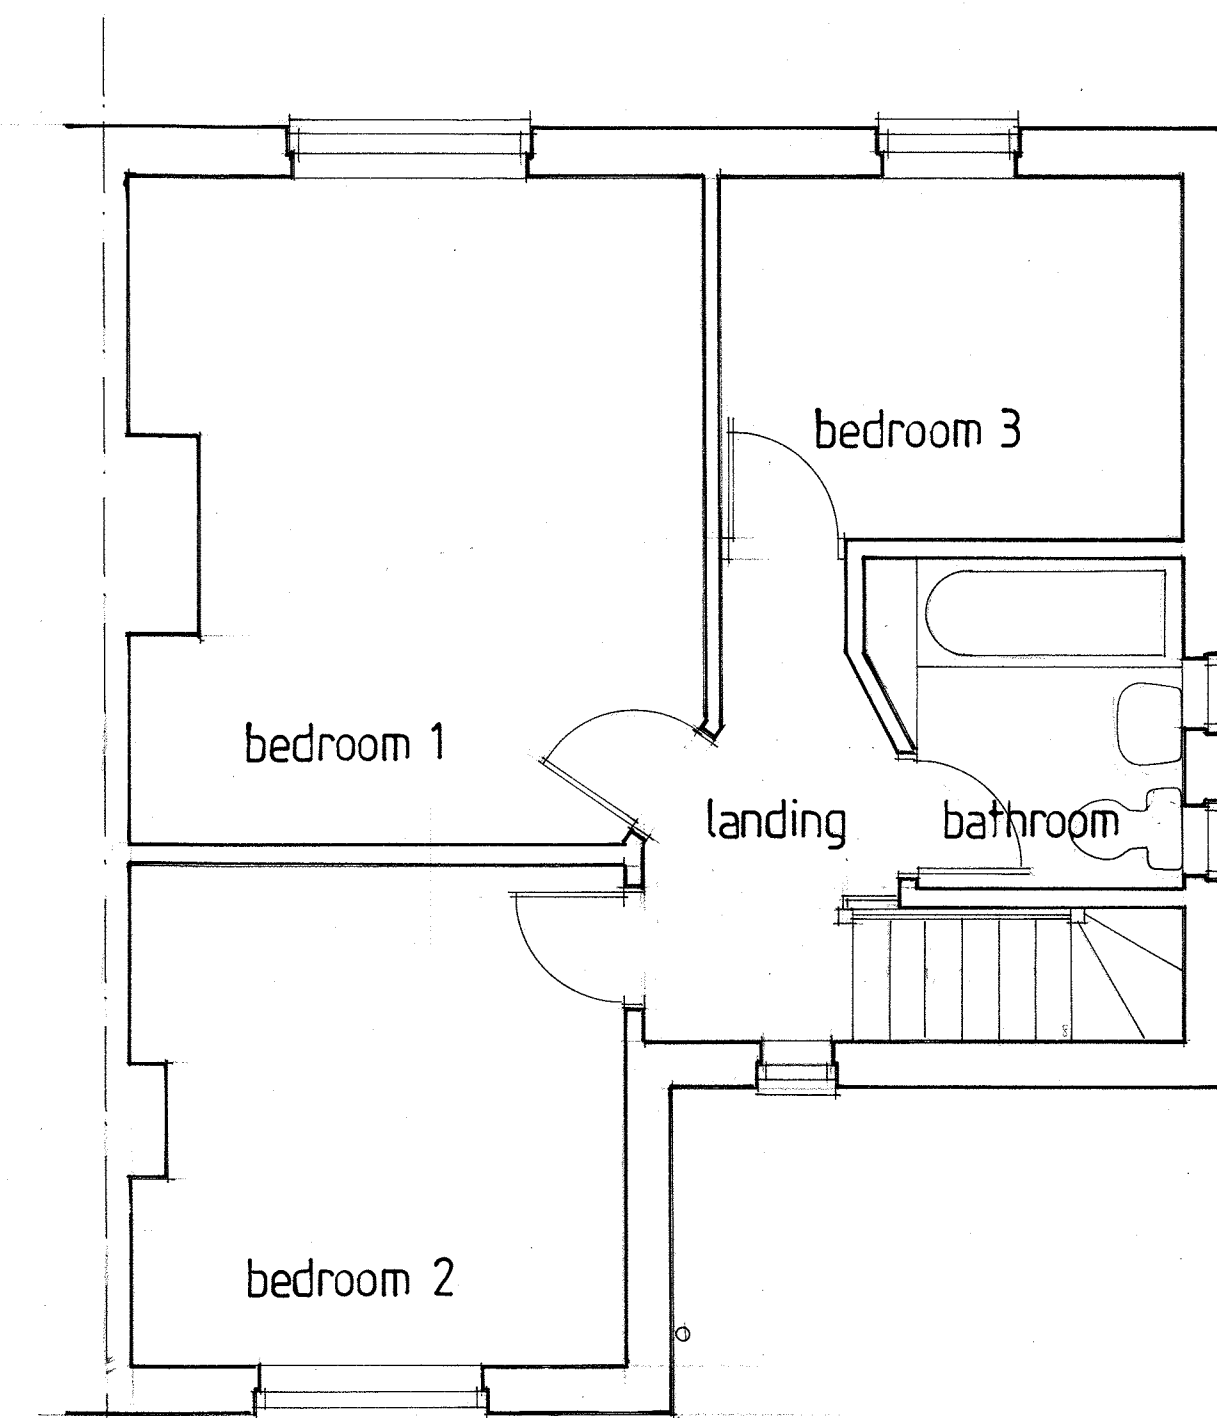

FIRST

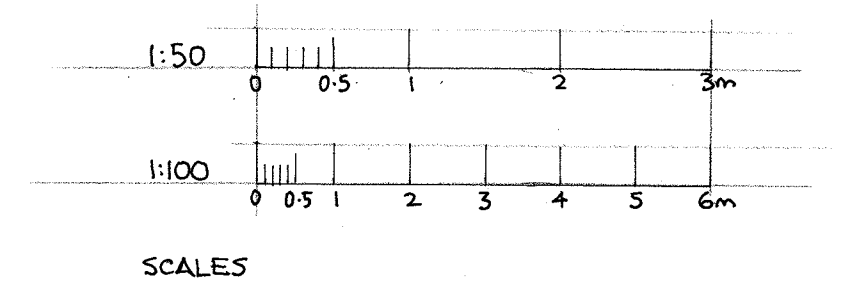

TEAL ESTATES ARCHITECTURAL DESIGN 01244 748843	
EXTENSION TO 22 TARPORLEY AVENUE MANCHESTER M14 7EQ	EXISTING PLANS & ELEVATIONS
date: JULY '22	scale: 1:50, 1:100
job no: 464	dwg. no: 1