

MOJO

Detailed Design

6 Holybourne Walk - Altringham




1:1250
0m 25 50 75 100



000-01 - Existing - Location Plan

All these drawings are for the purpose of achieving local authority planning and building regulations plans approval only and should not be used as a working drawings for building construction. These design drawings must be read in conjunction with structural engineers design, drawings and calculations. All rights reserved
© Copyright 2022. These plans & specifications are the property of Mojo Architecture Ltd and shall not be re-printed, reproduced, modified in whole or part without written consent, nor shall any building or structure be constructed in accordance with such plans or specifications thereof without written consent.


6 Holybourne Walk
MOJO
mojo-architecture.com
info@mojo-architecture.com
0161 818 8840

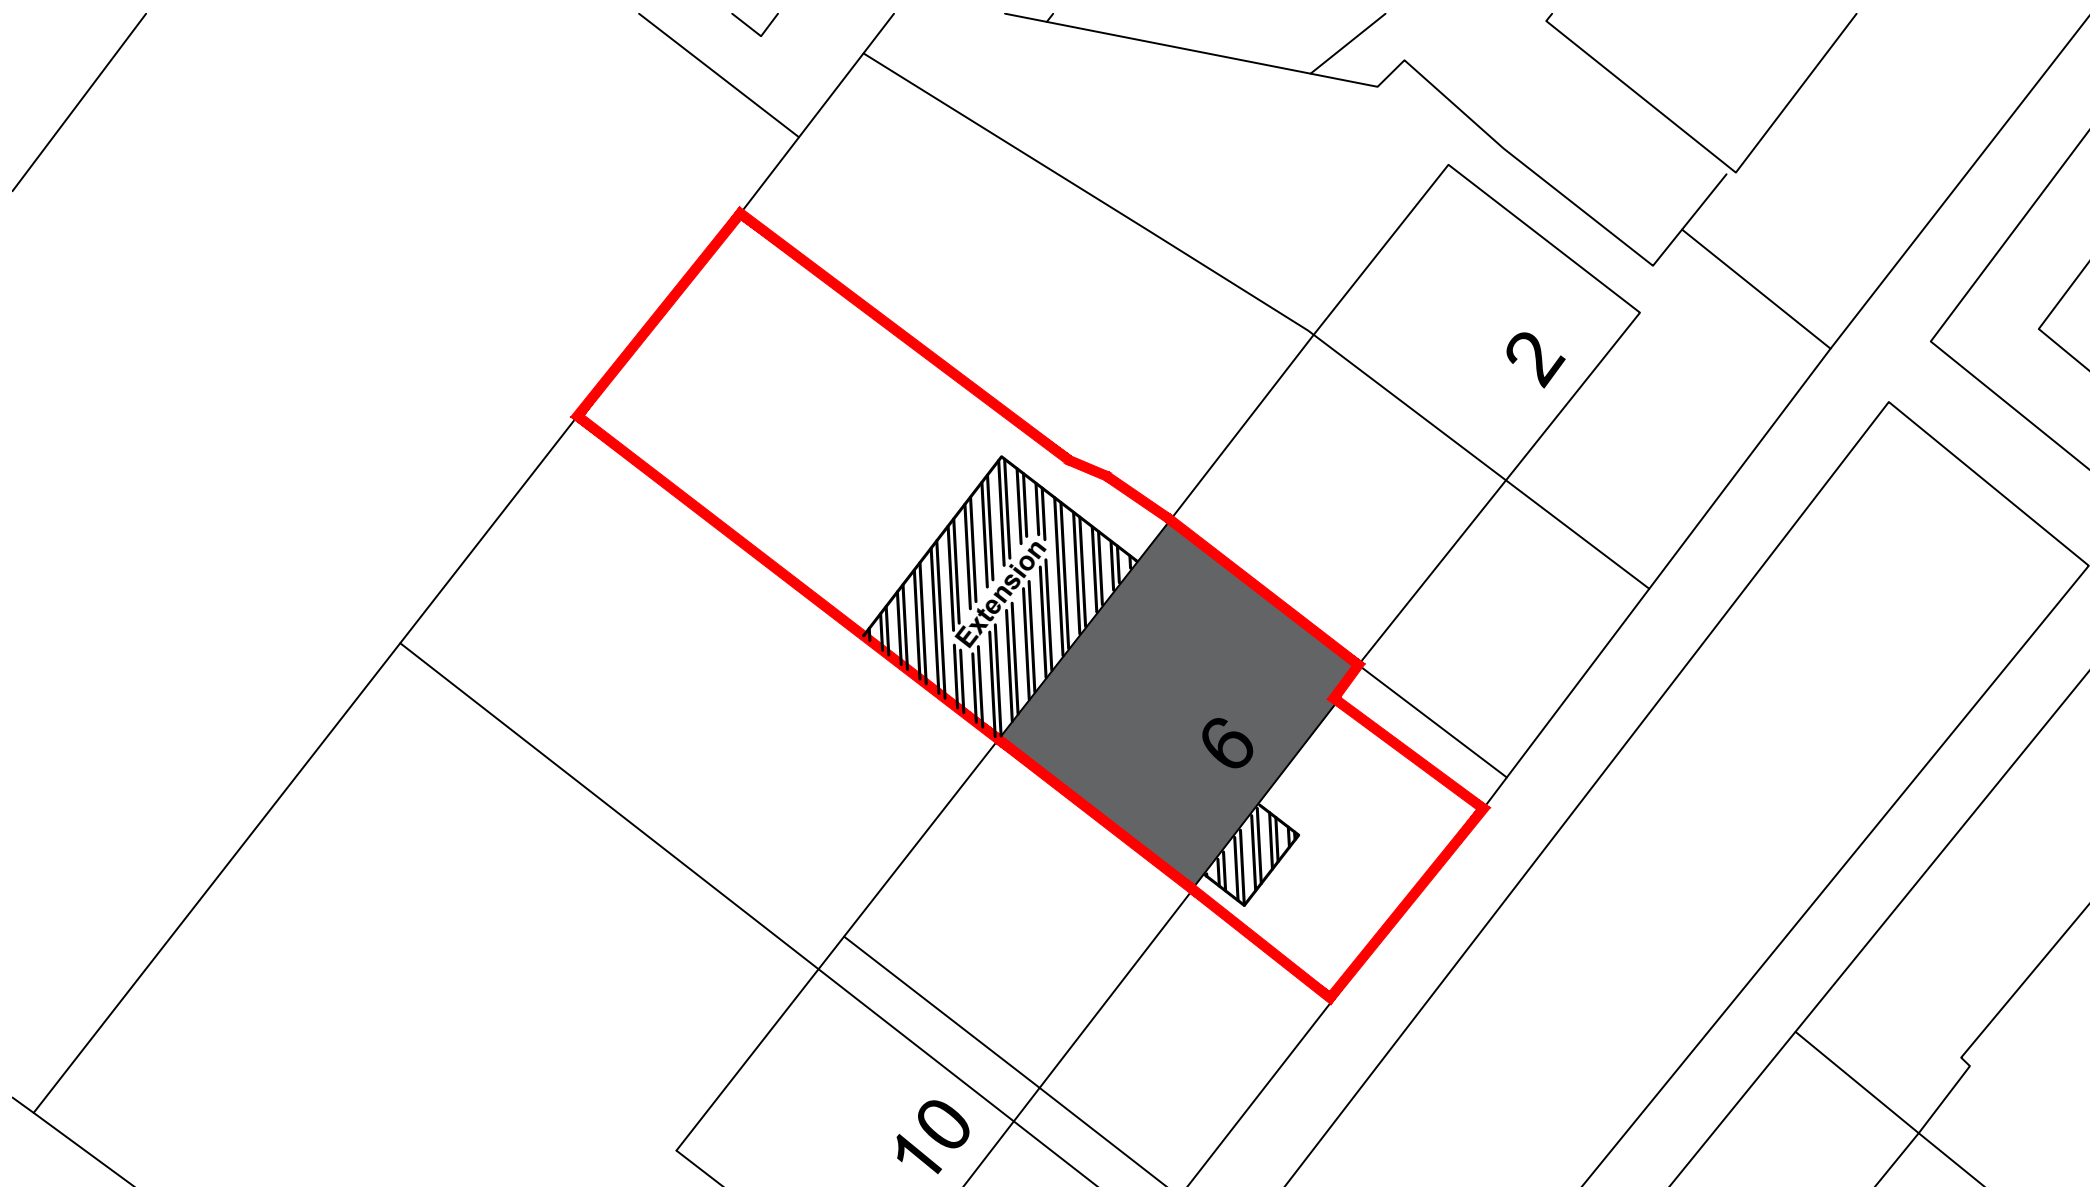

000-02 - Existing - Site Plan

6 Holybourne Walk
MOJO
mojo-architecture.com
info@mojo-architecture.com
0161 818 8840

NOTE:
All elements indicated in red
dash lines to be demolished
and make good surrounding
areas ready to receive new
construction

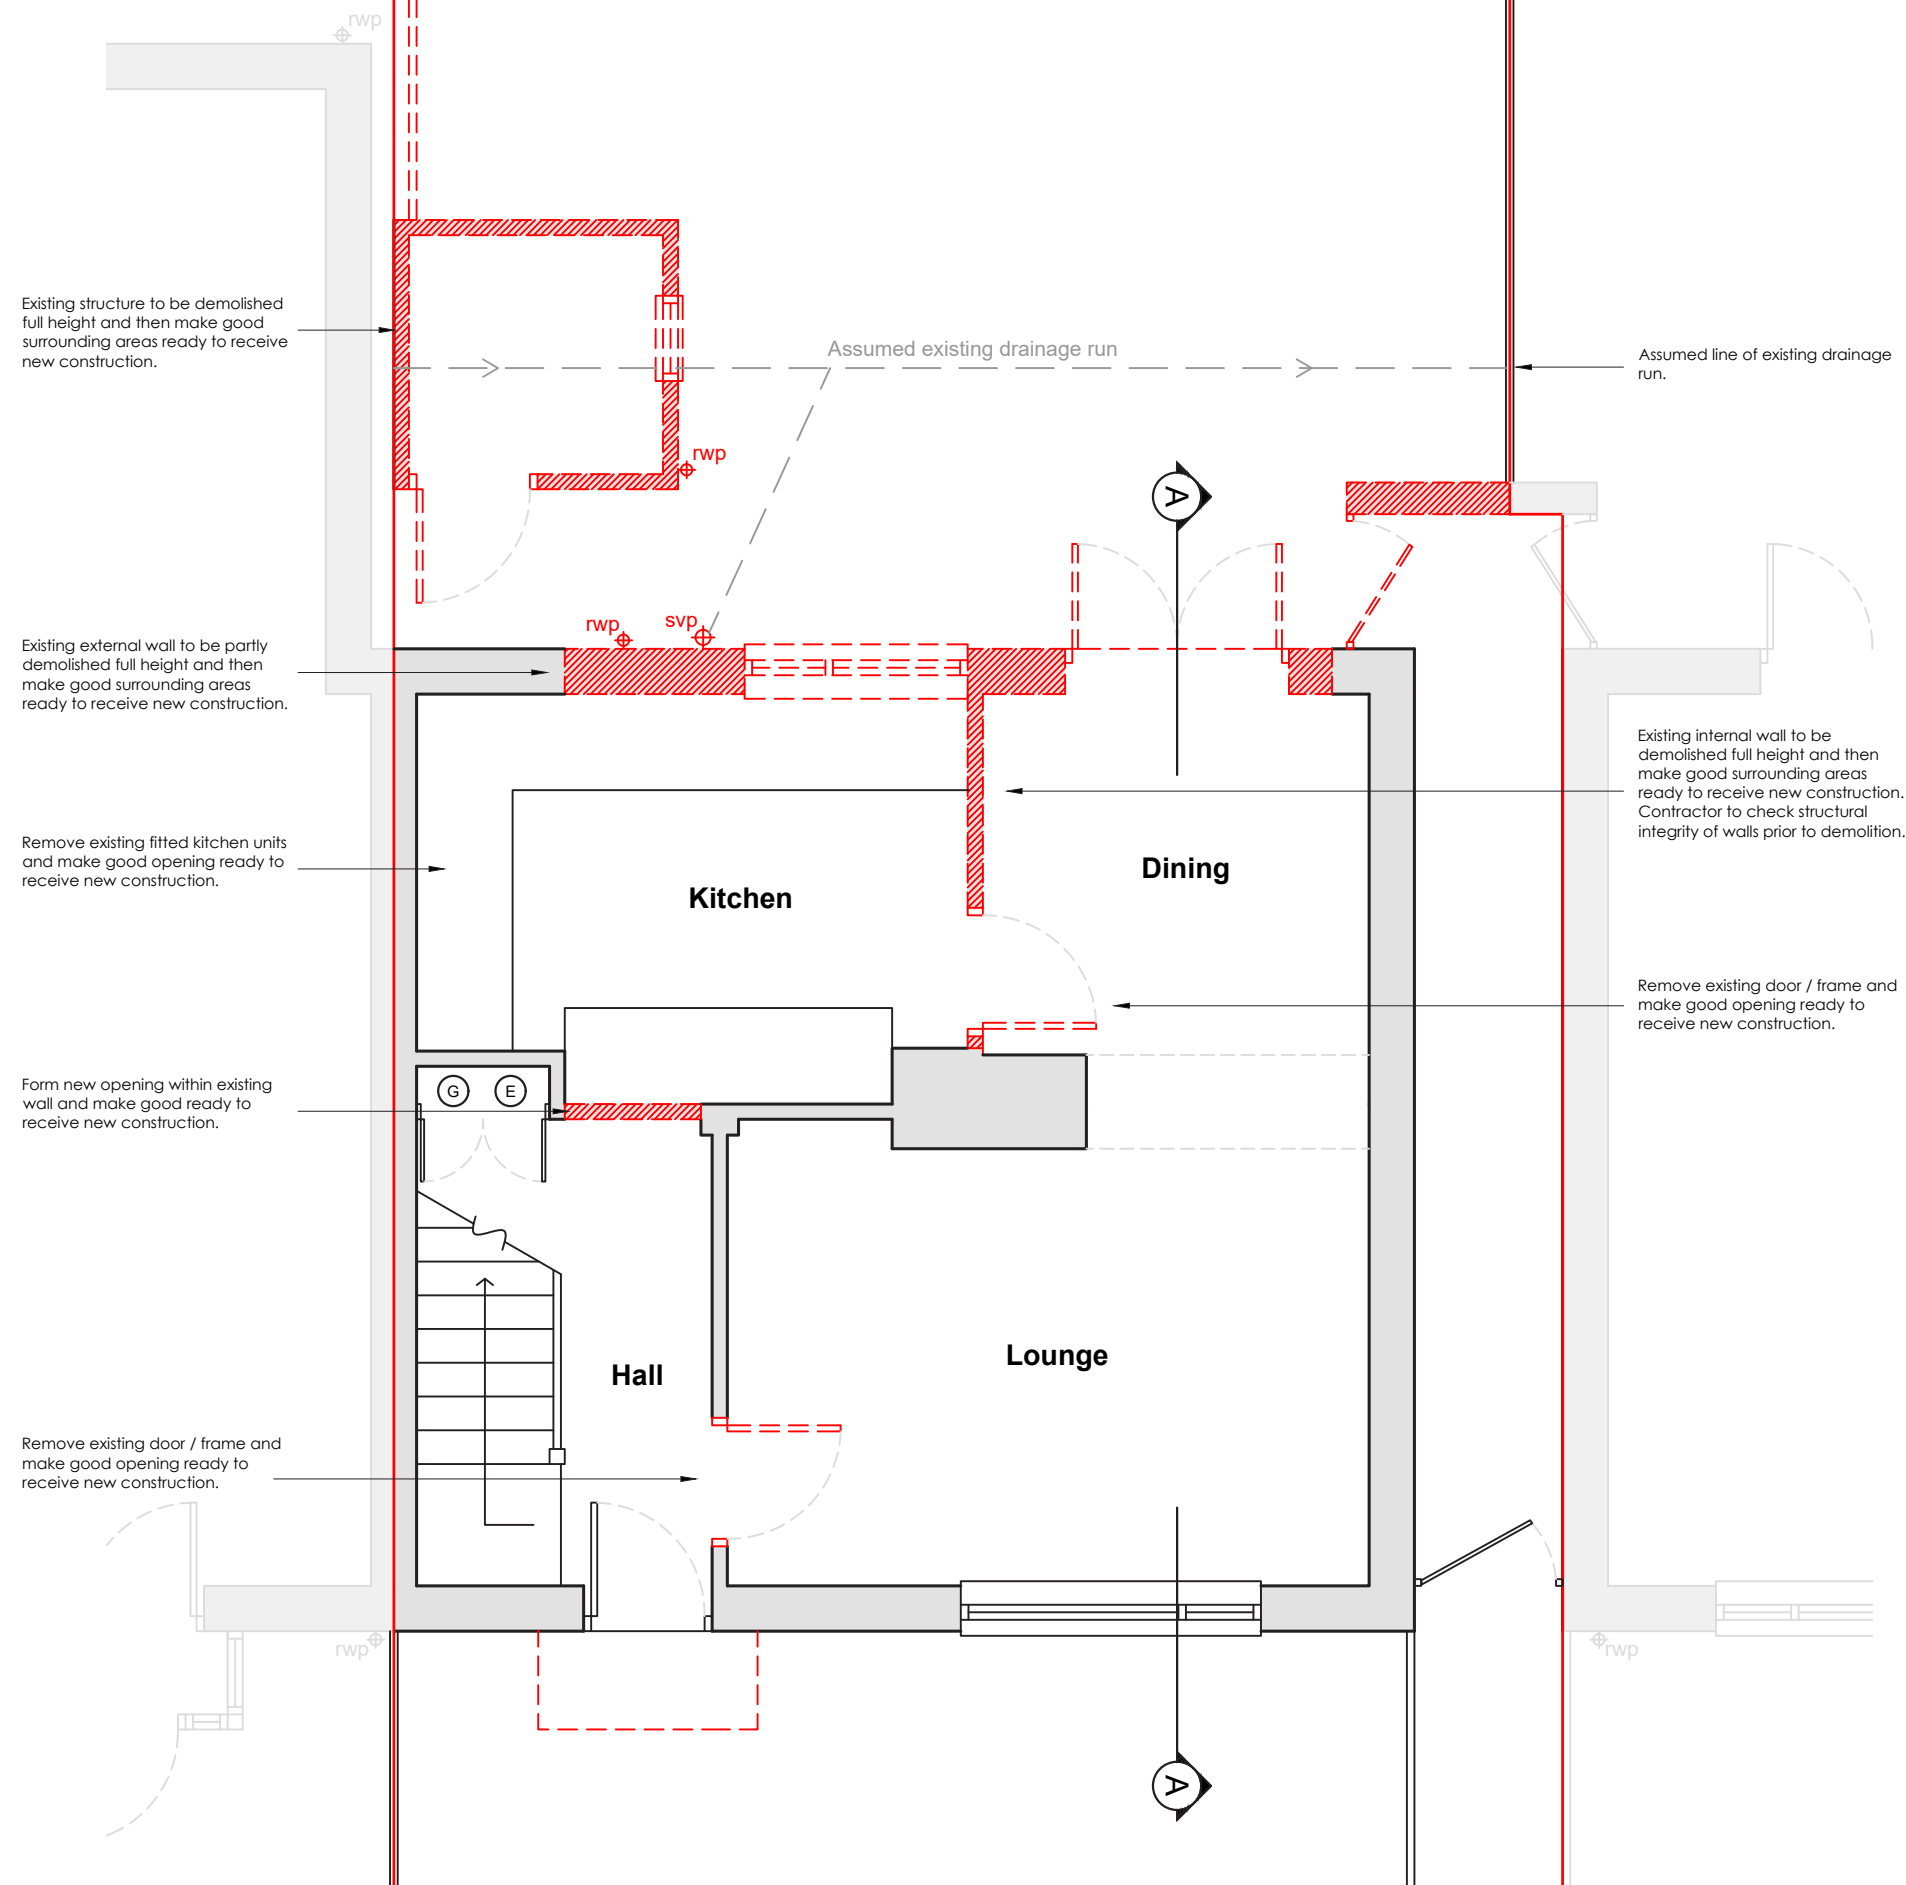



1:50
0m 0.5 1 1.5 2 2.5

001-01 - Existing - Level 0 - Plan

All these drawings are for the purpose of achieving local authority planning and building regulations plans approval only and should not be used as a working drawings for building construction. These design drawings must be read in conjunction with structural engineers design, drawings and calculations. All rights reserved
© Copyright 2022. These plans & specifications are the property of Mojo Architecture Ltd and shall not be re-printed, reproduced, modified in whole or part without written consent, nor shall any building or structure be constructed in accordance with such plans or specifications thereof without written consent.

6 Holybourne Walk
MOJO
mojo-architecture.com
info@mojo-architecture.com
0161 818 8840


NOTE:
All elements indicated in red
dash lines to be demolished
and make good surrounding
areas ready to receive new
construction

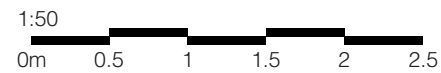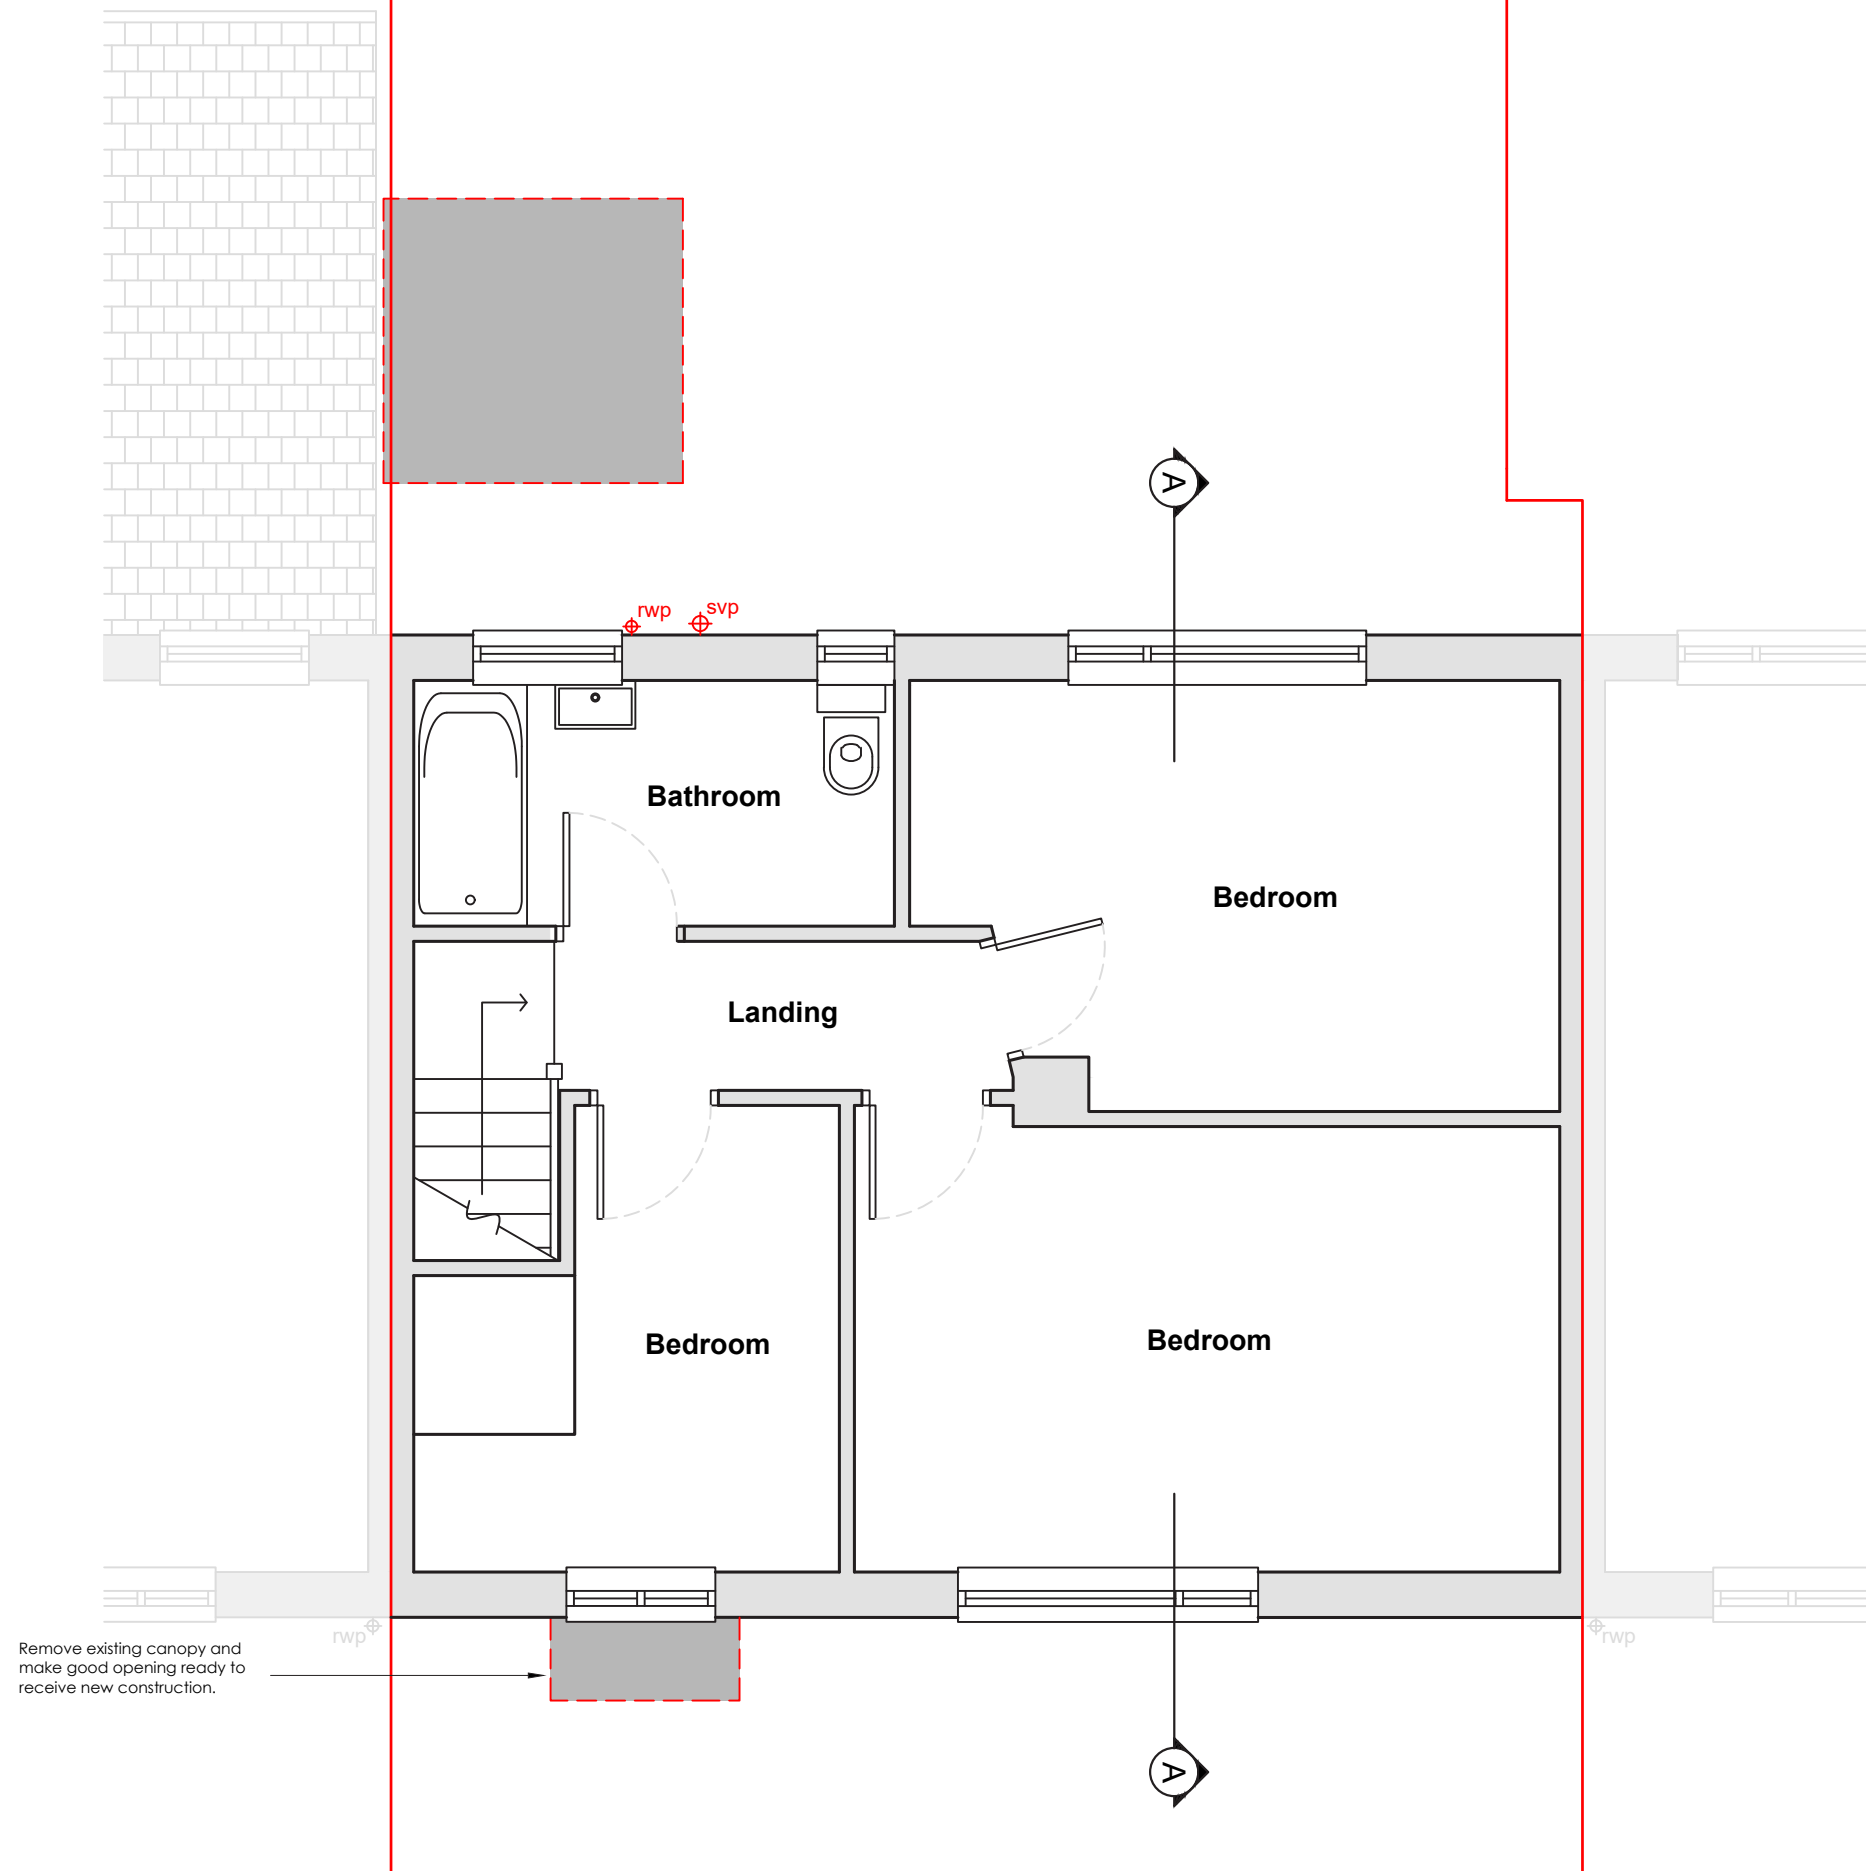

001-02 - Existing - Level 1 - Plan

All these drawings are for the purpose of achieving local authority planning and building regulations plans approval only and should not be used as a working drawings for building construction. These design drawings must be read in conjunction with structural engineers design, drawings and calculations. All rights reserved © Copyright 2022. These plans & specifications are the property of Mojo Architecture Ltd and shall not be re-printed, reproduced, modified in whole or part without written consent, nor shall any building or structure be constructed in accordance with such plans or specifications thereof without written consent.

NOTE:
All elements indicated in red
dash lines to be demolished
and make good surrounding
areas ready to receive new
construction

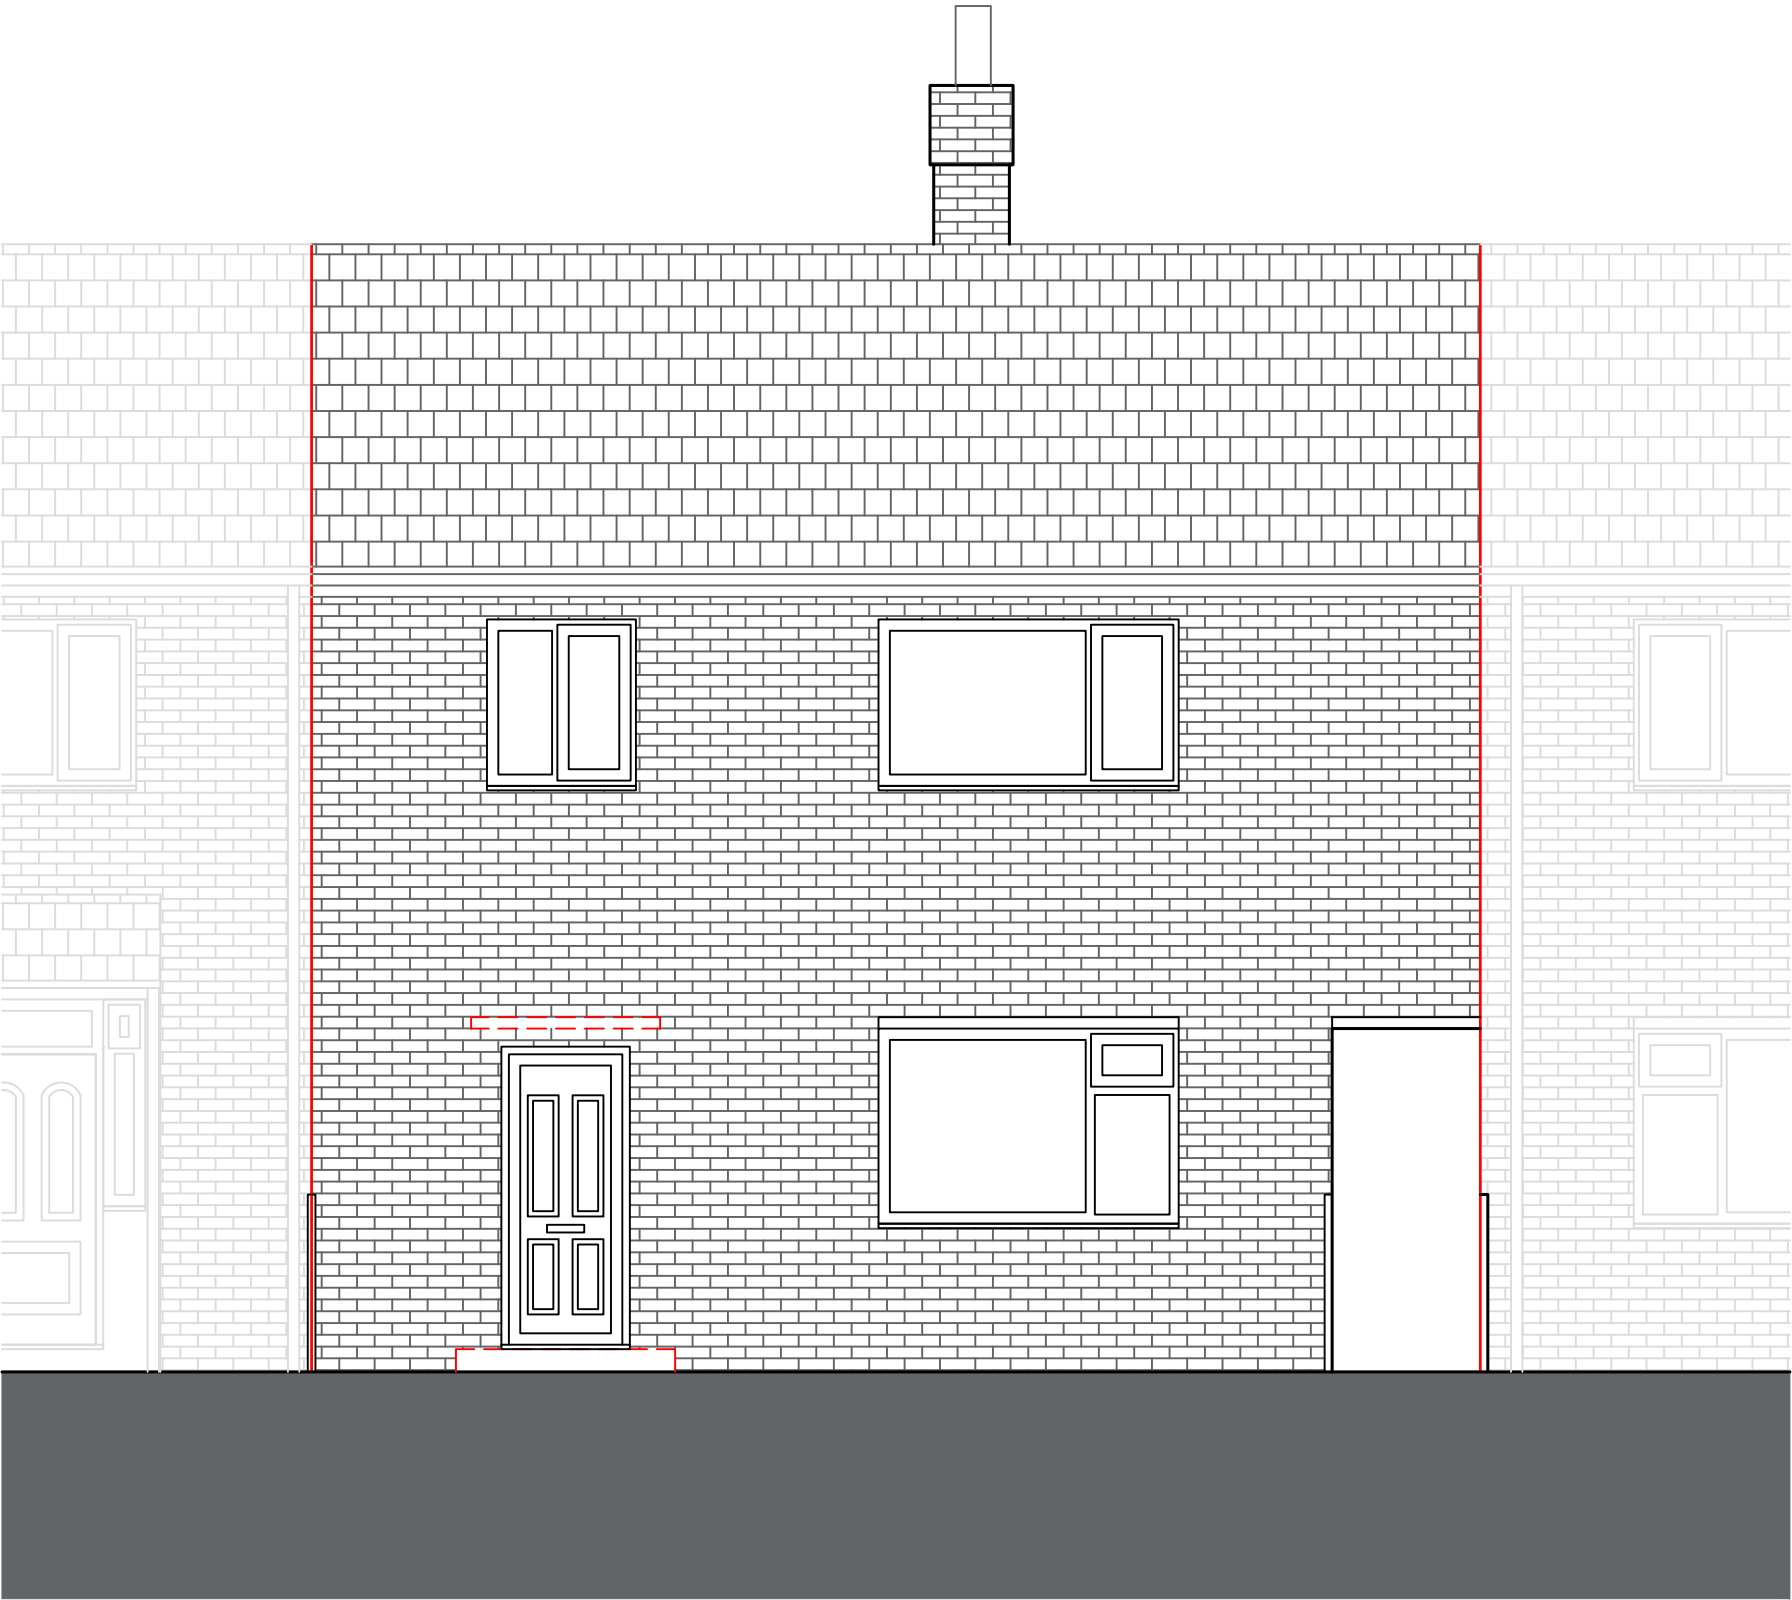


1:50
0m 0.5 1 1.5 2 2.5

001-03 - Existing - Front Elevation

All these drawings are for the purpose of achieving local authority planning and building regulations plans approval only and should not be used as a working drawings for building construction. These design drawings must be read in conjunction with structural engineers design, drawings and calculations. All rights reserved © Copyright 2022. These plans & specifications are the property of Mojo Architecture Ltd and shall not be re-printed, reproduced, modified in whole or part without written consent, nor shall any building or structure be constructed in accordance with such plans or specifications thereof without written consent.

6 Holybourne Walk
MOJO
mojo-architecture.com
info@mojo-architecture.com
0161 818 8840

NOTE:
All elements indicated in red
dash lines to be demolished
and make good surrounding
areas ready to receive new
construction

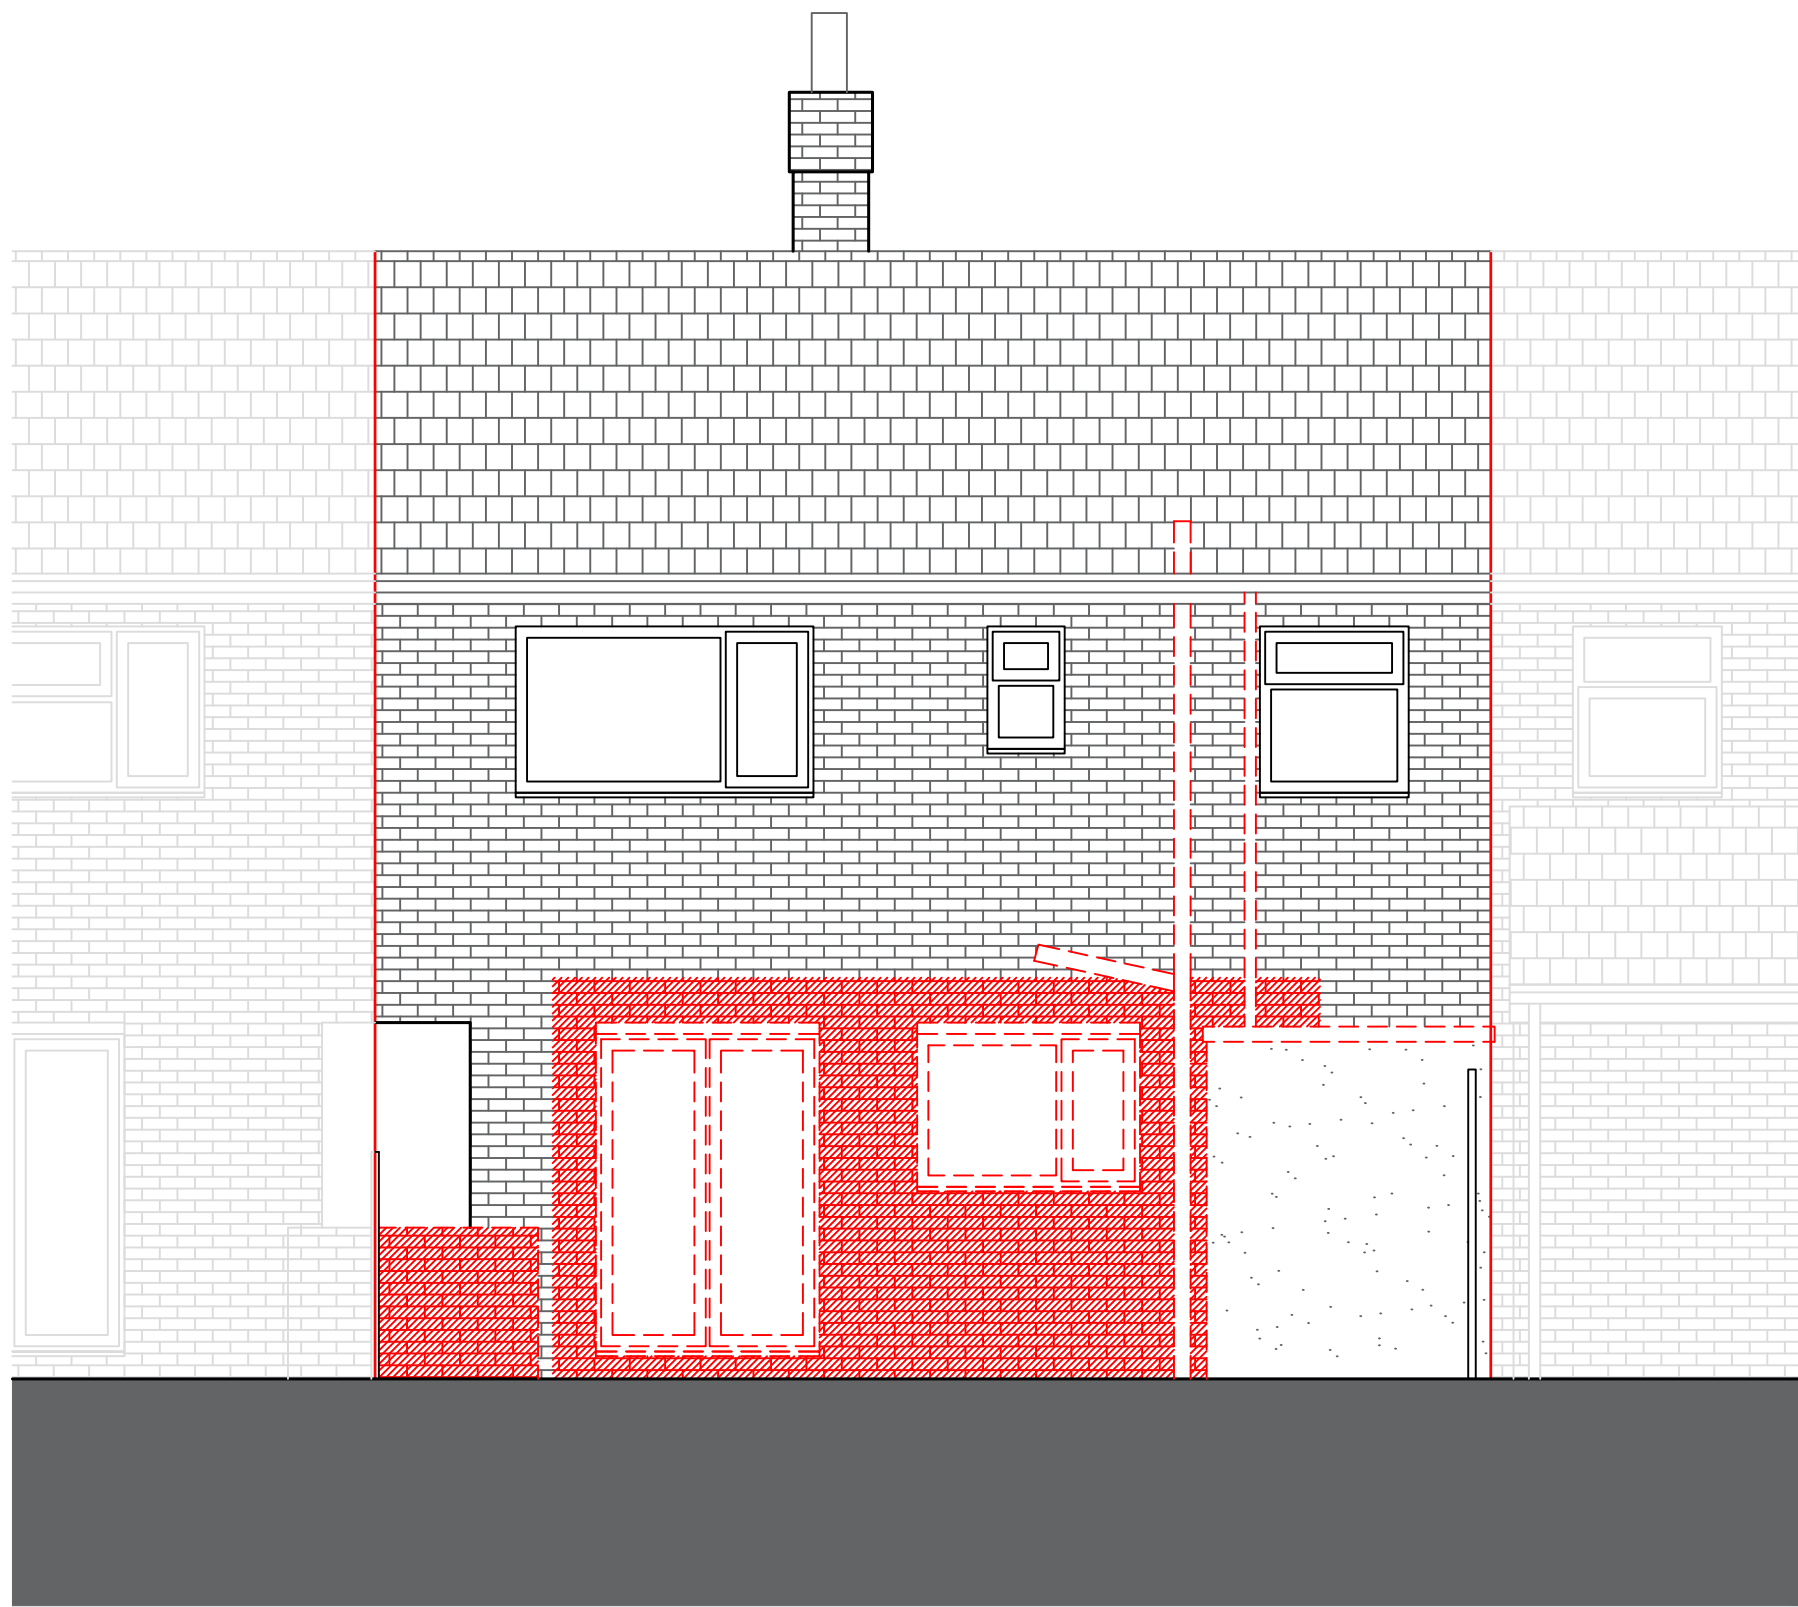


1:50
0m 0.5 1 1.5 2 2.5

001-04 - Existing - Rear Elevation

All these drawings are for the purpose of achieving local authority planning and building regulations plans approval only and should not be used as a working drawings for building construction. These design drawings must be read in conjunction with structural engineers design, drawings and calculations. All rights reserved
© Copyright 2022. These plans & specifications are the property of Mojo Architecture Ltd and shall not be re-printed, reproduced, modified in whole or part without written consent, nor shall any building or structure be constructed in accordance with such plans or specifications thereof without written consent.

6 Holybourne Walk
MOJO
mojo-architecture.com
info@mojo-architecture.com
0161 818 8840

NOTE:
All elements indicated in red
dash lines to be demolished
and make good surrounding
areas ready to receive new
construction

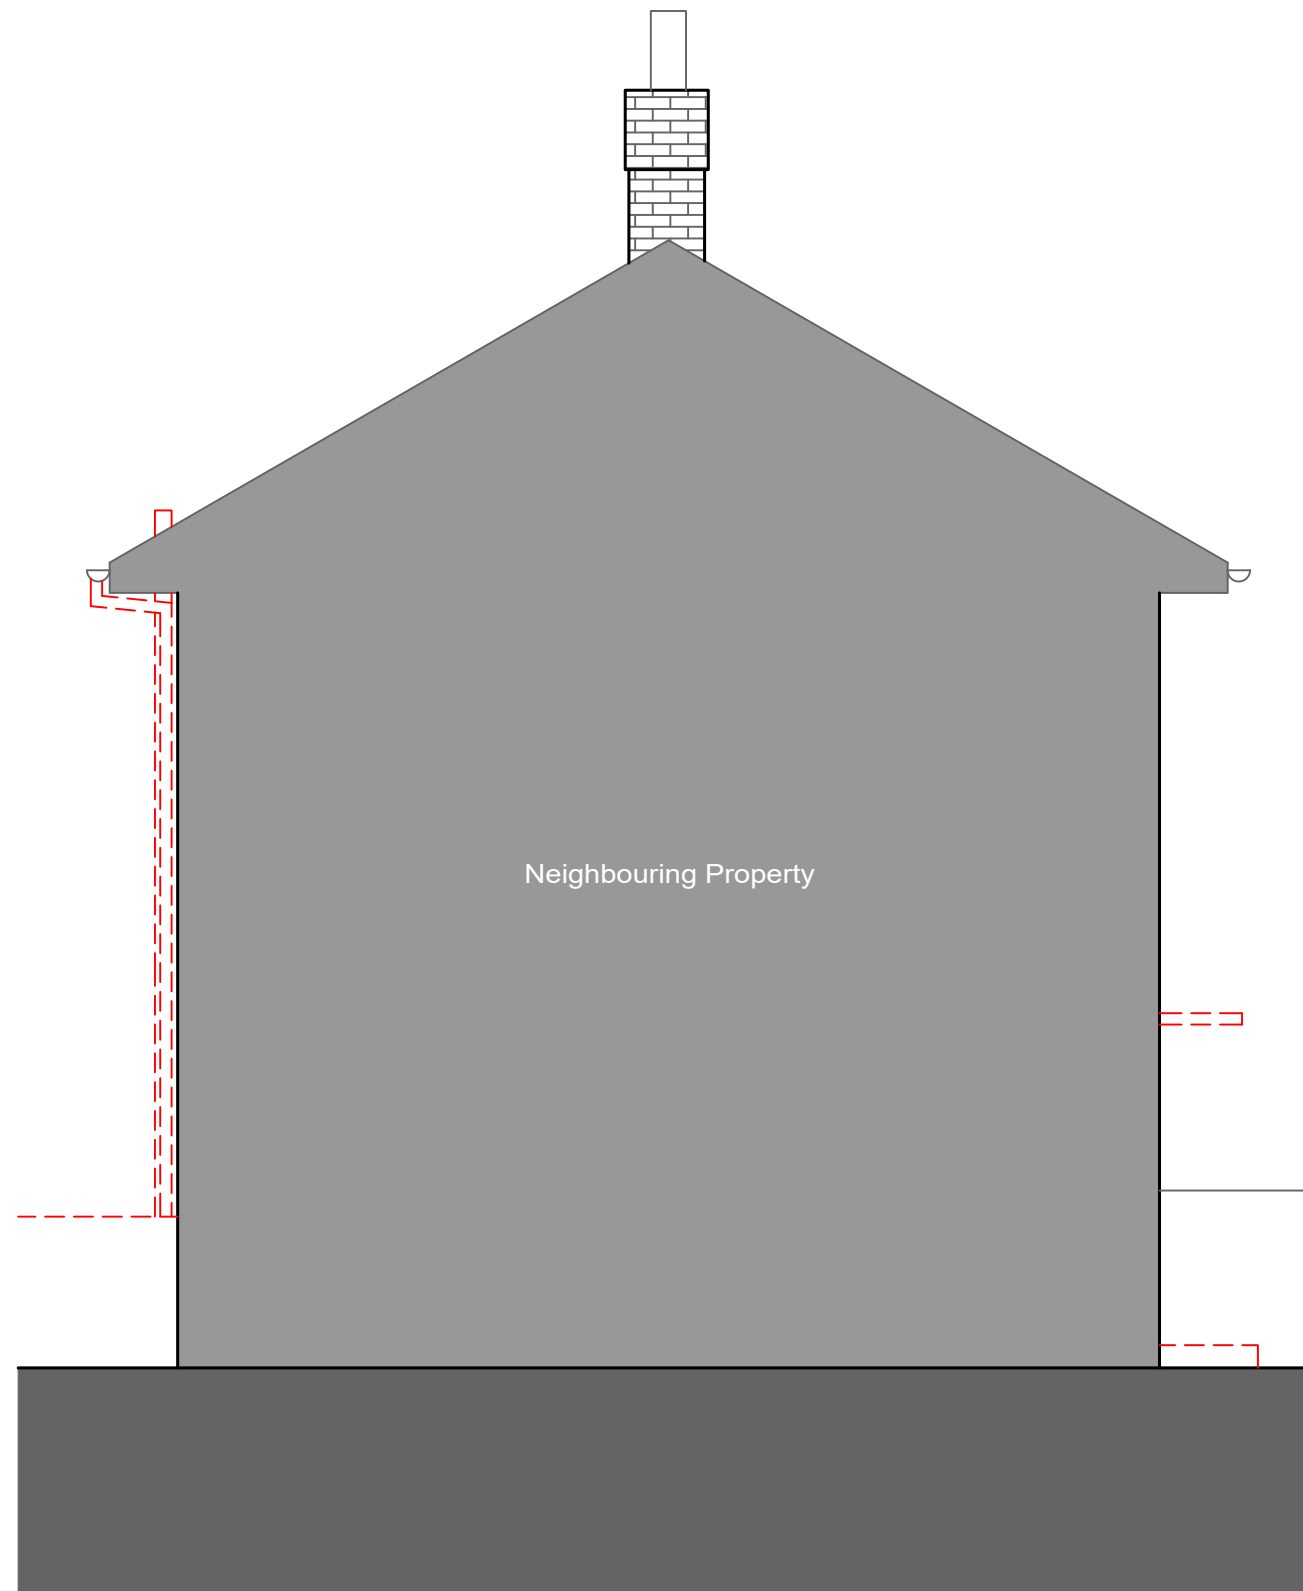


1:50
0m 0.5 1 1.5 2 2.5

001-05 - Existing - Side Elevation

All these drawings are for the purpose of achieving local authority planning and building regulations plans approval only and should not be used as a working drawings for building construction. These design drawings must be read in conjunction with structural engineers design, drawings and calculations. All rights reserved
© Copyright 2022. These plans & specifications are the property of Mojo Architecture Ltd and shall not be re-printed, reproduced, modified in whole or part without written consent, nor shall any building or structure be constructed in accordance with such plans or specifications thereof without written consent.

6 Holybourne Walk
MOJO
mojo-architecture.com
info@mojo-architecture.com
0161 818 8840

NOTE:
All elements indicated in red
dash lines to be demolished
and make good surrounding
areas ready to receive new
construction

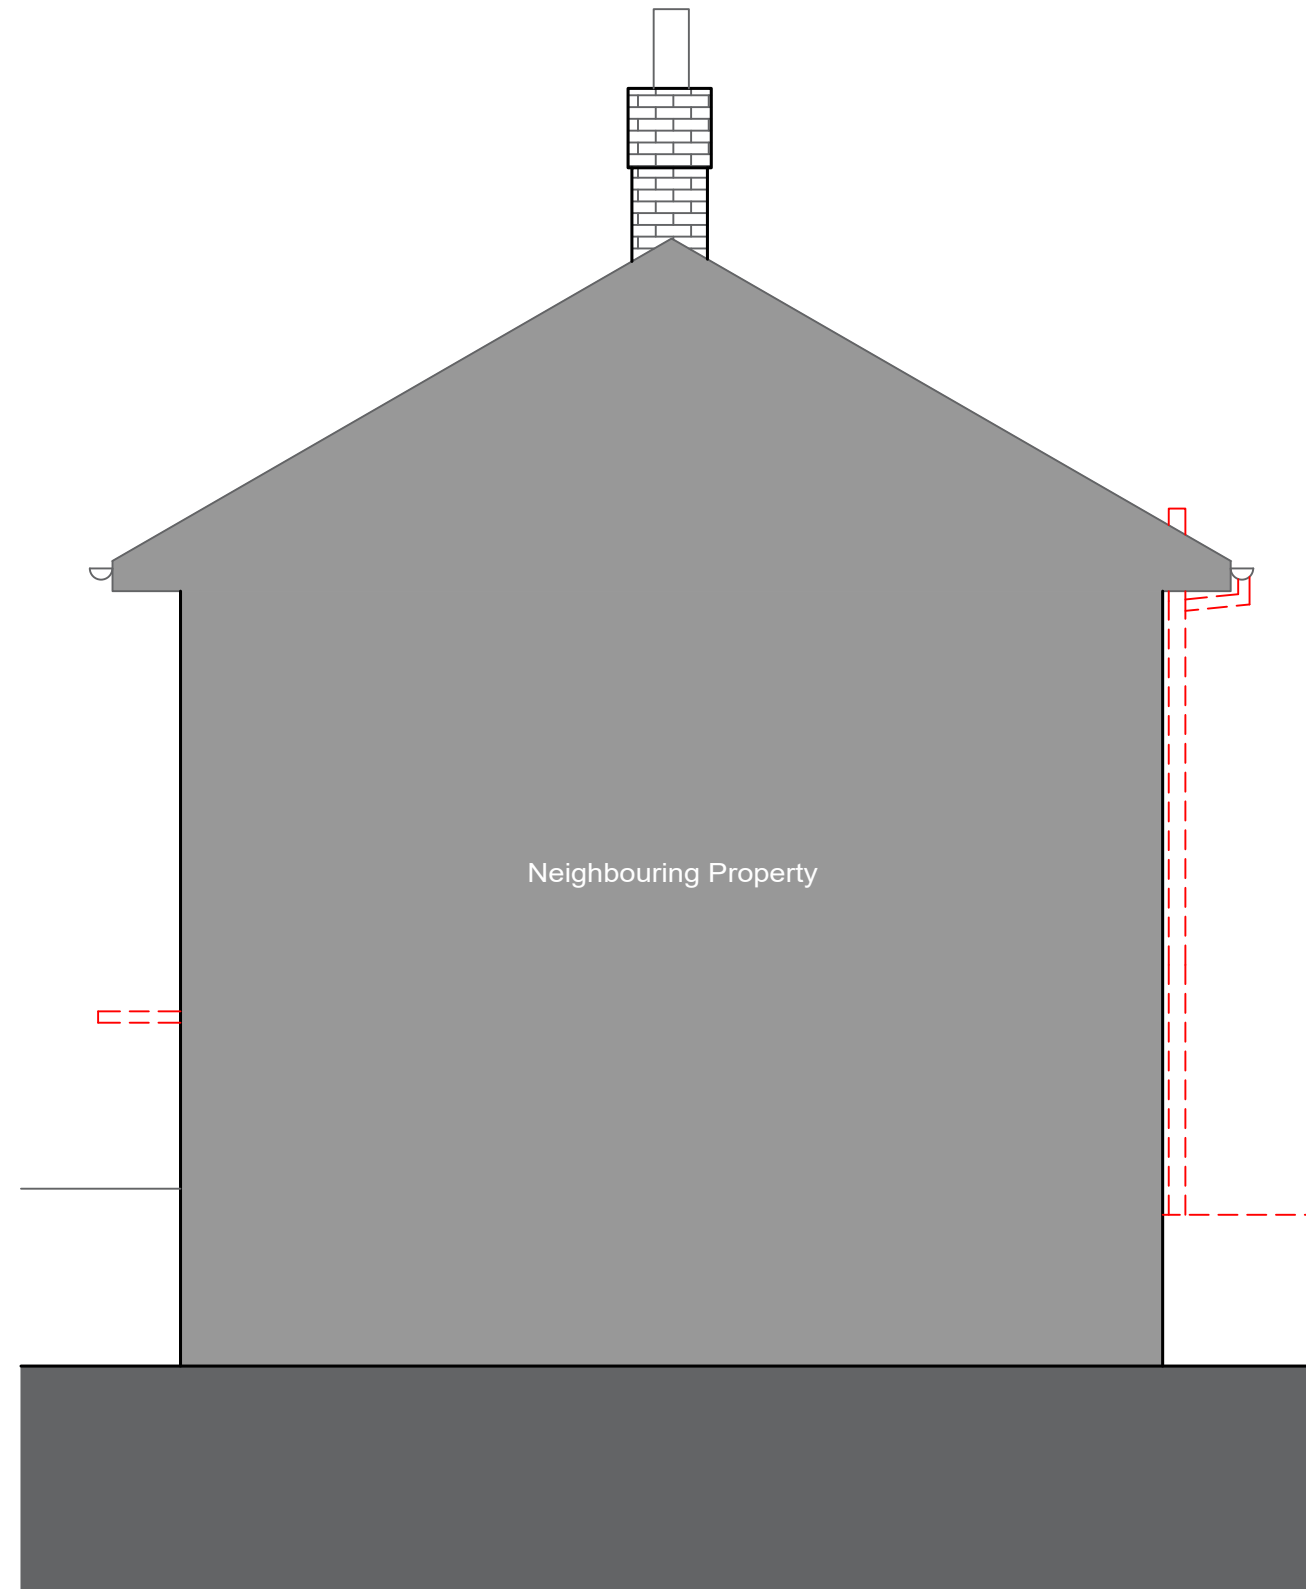


1:50
0m 0.5 1 1.5 2 2.5

001-06 - Existing - Side Elevation

All these drawings are for the purpose of achieving local authority planning and building regulations plans approval only and should not be used as a working drawings for building construction. These design drawings must be read in conjunction with structural engineers design, drawings and calculations. All rights reserved © Copyright 2022. These plans & specifications are the property of Mojo Architecture Ltd and shall not be re-printed, reproduced, modified in whole or part without written consent, nor shall any building or structure be constructed in accordance with such plans or specifications thereof without written consent.

6 Holybourne Walk
MOJO
mojo-architecture.com
info@mojo-architecture.com
0161 818 8840

NOTE:
All elements indicated in red
dash lines to be demolished
and make good surrounding
areas ready to receive new
construction

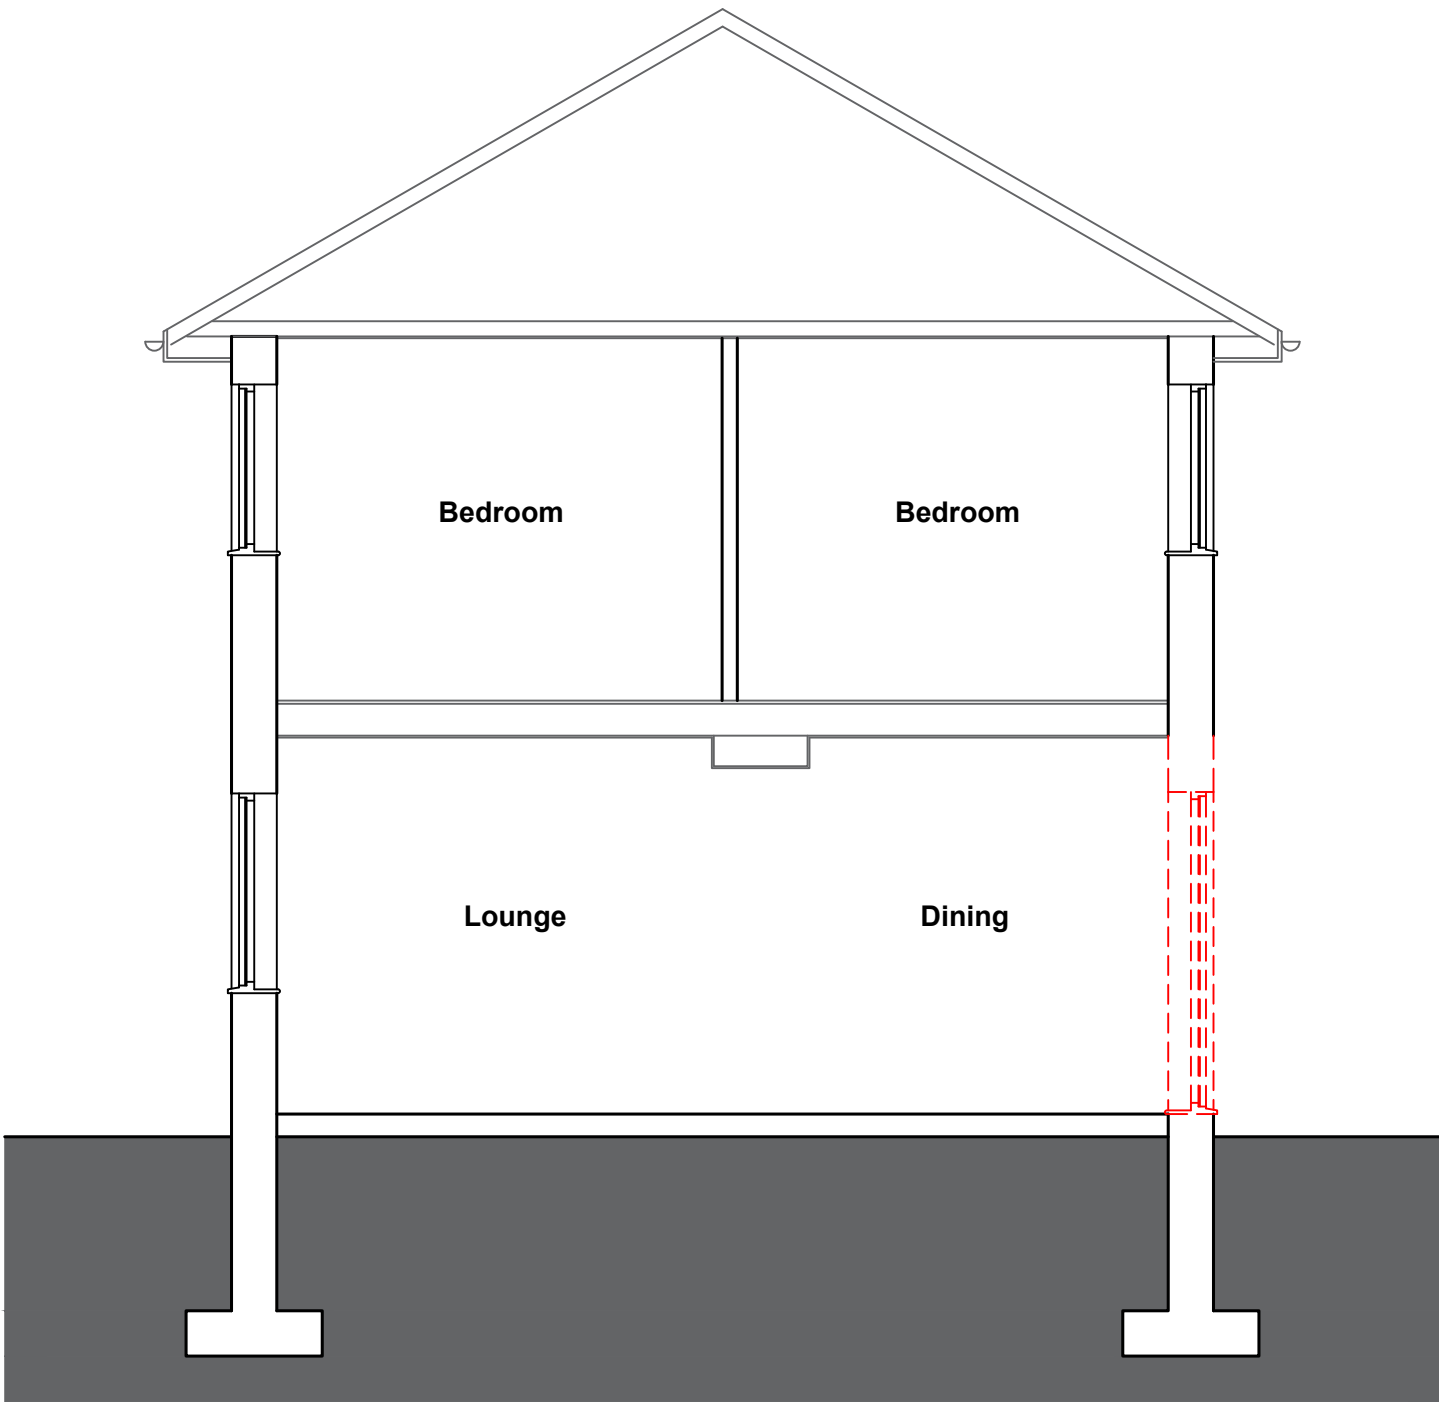


1:50
0m 0.5 1 1.5 2 2.5

001-07 - Existing - Section A-A

All these drawings are for the purpose of achieving local authority planning and building regulations plans approval only and should not be used as a working drawings for building construction. These design drawings must be read in conjunction with structural engineers design, drawings and calculations. All rights reserved © Copyright 2022. These plans & specifications are the property of Mojo Architecture Ltd and shall not be re-printed, reproduced, modified in whole or part without written consent, nor shall any building or structure be constructed in accordance with such plans or specifications thereof without written consent.

6 Holybourne Walk
MOJO
mojo-architecture.com
info@mojo-architecture.com
0161 818 8840


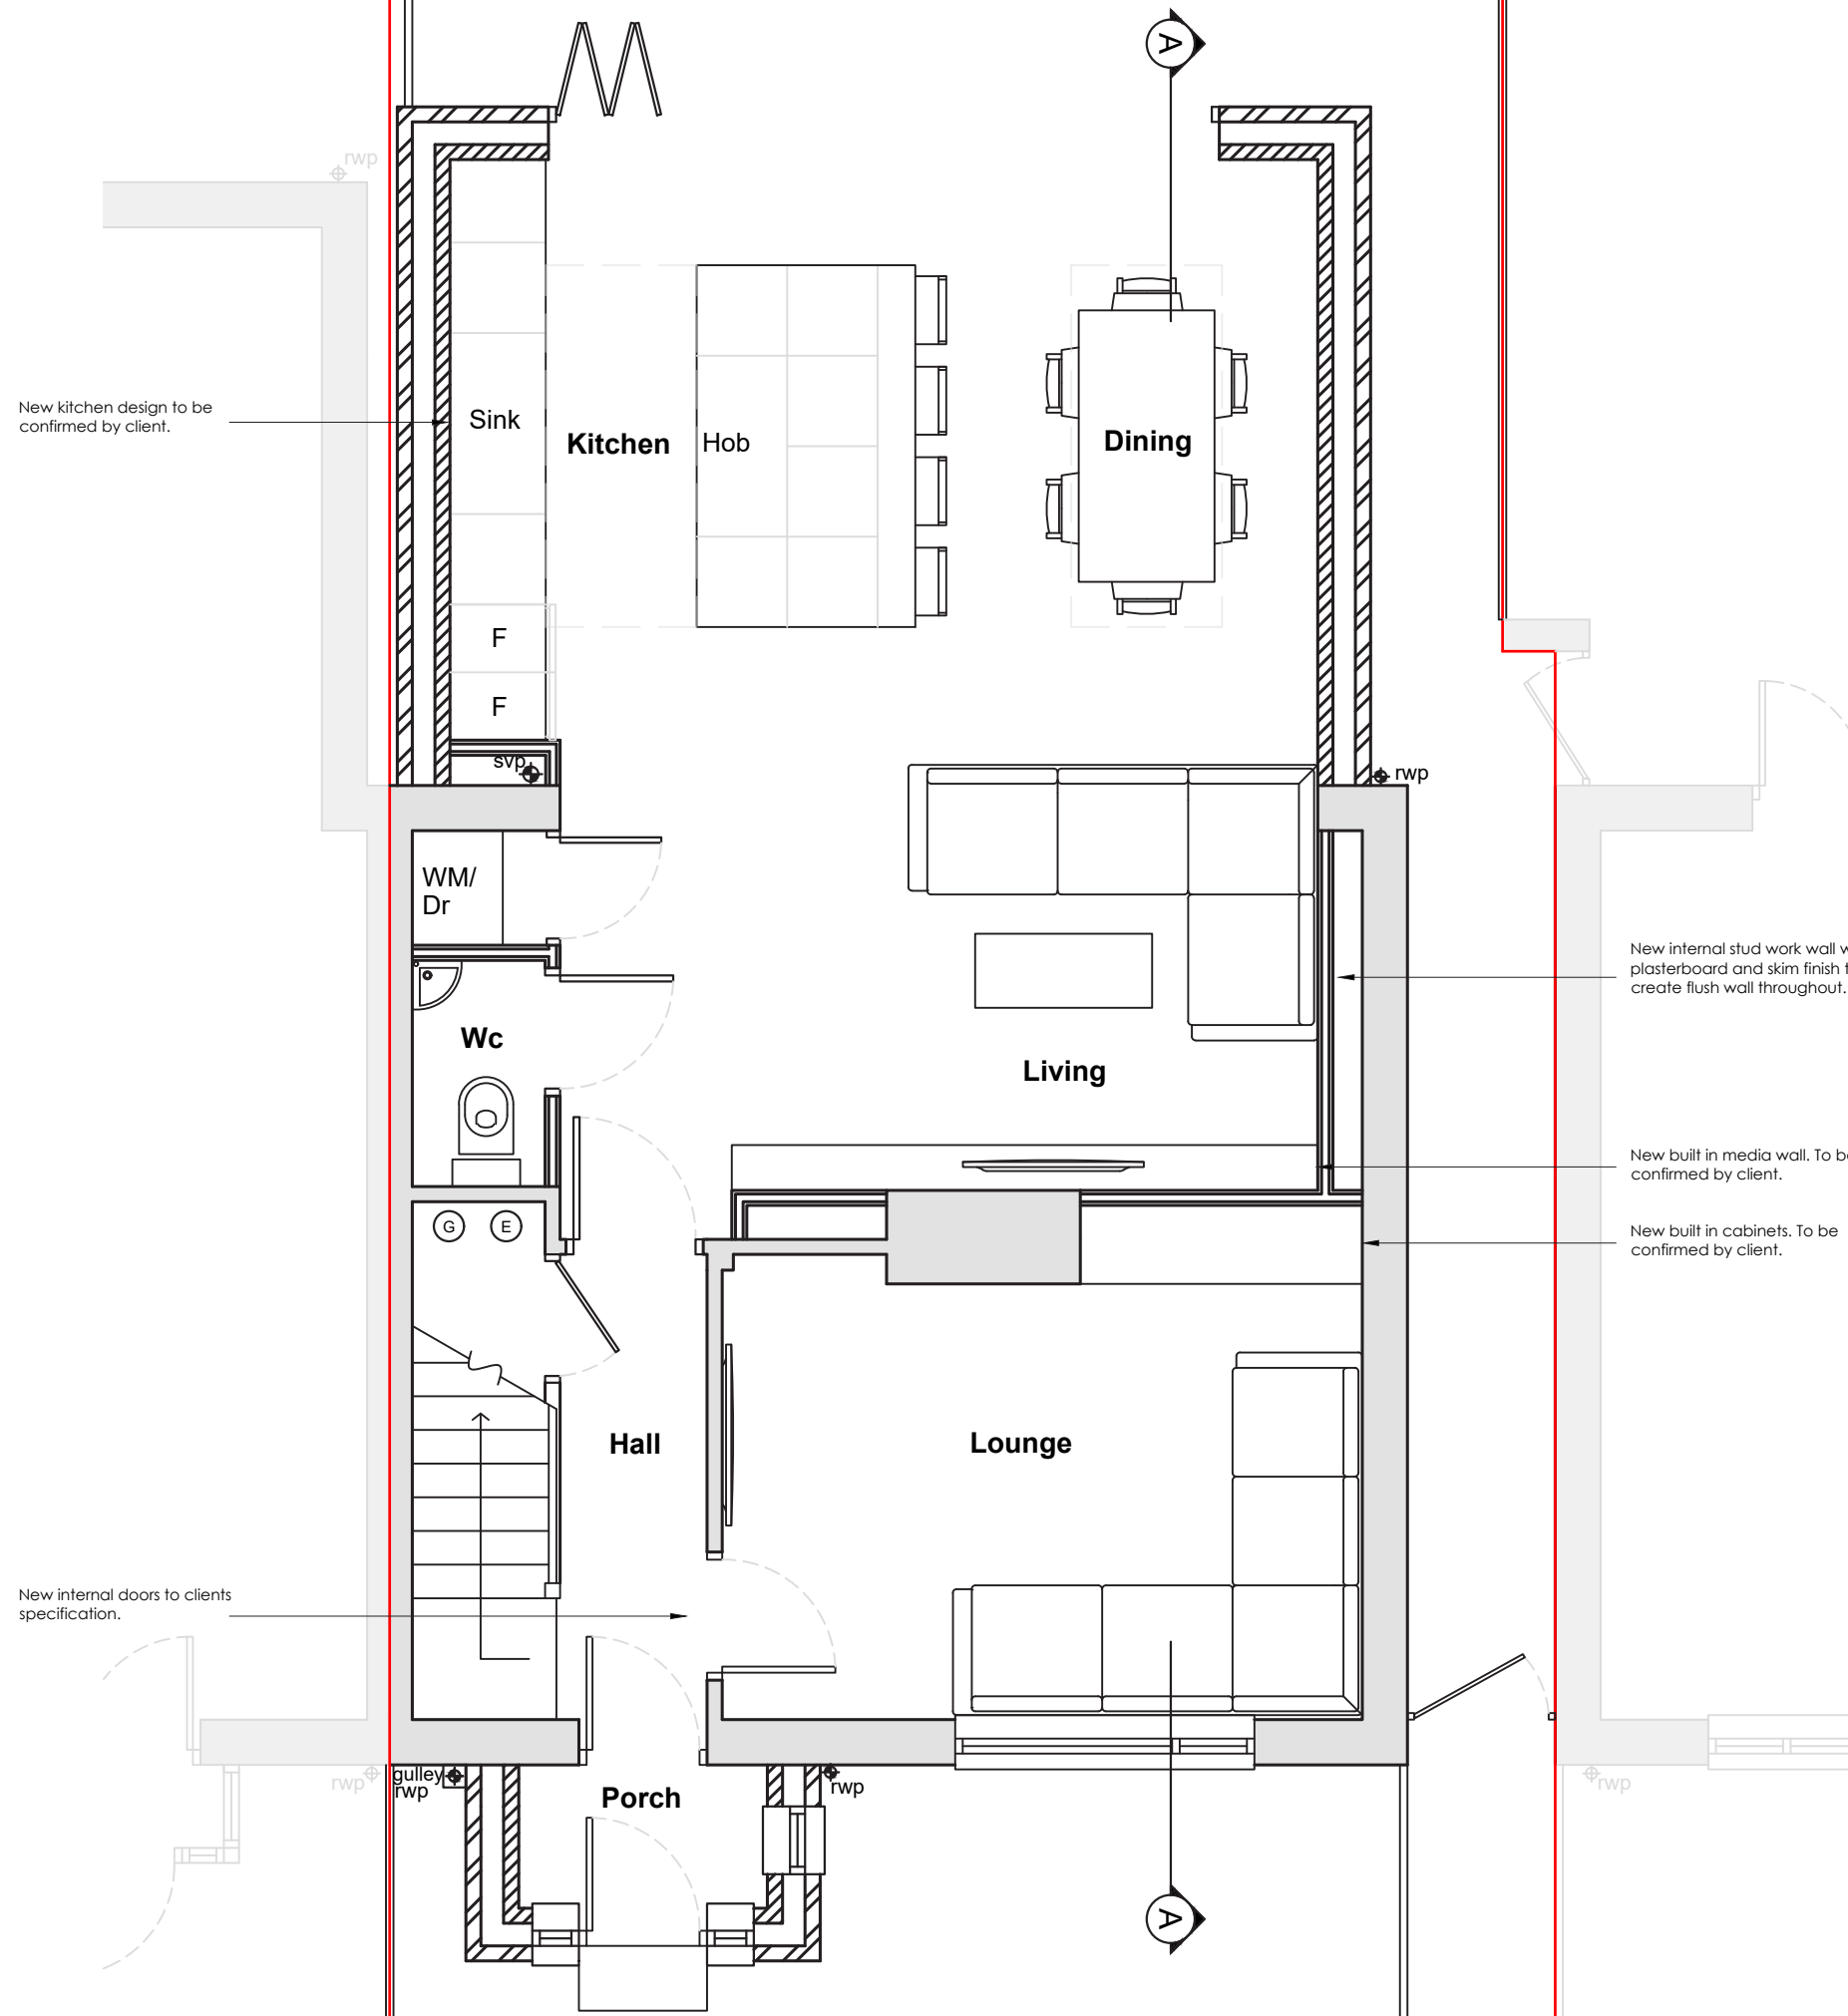


1:50
0m 0.5 1 1.5 2 2.5

002-01 - Proposed - Level 0 - Plan

All these drawings are for the purpose of achieving local authority planning and building regulations plans approval only and should not be used as a working drawings for building construction. These design drawings must be read in conjunction with structural engineers design, drawings and calculations. All rights reserved © Copyright 2022. These plans & specifications are the property of Mojo Architecture Ltd and shall not be re-printed, reproduced, modified in whole or part without written consent, nor shall any building or structure be constructed in accordance with such plans or specifications thereof without written consent.


6 Holybourne Walk
MOJO
mojo-architecture.com
info@mojo-architecture.com
0161 818 8840

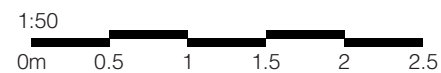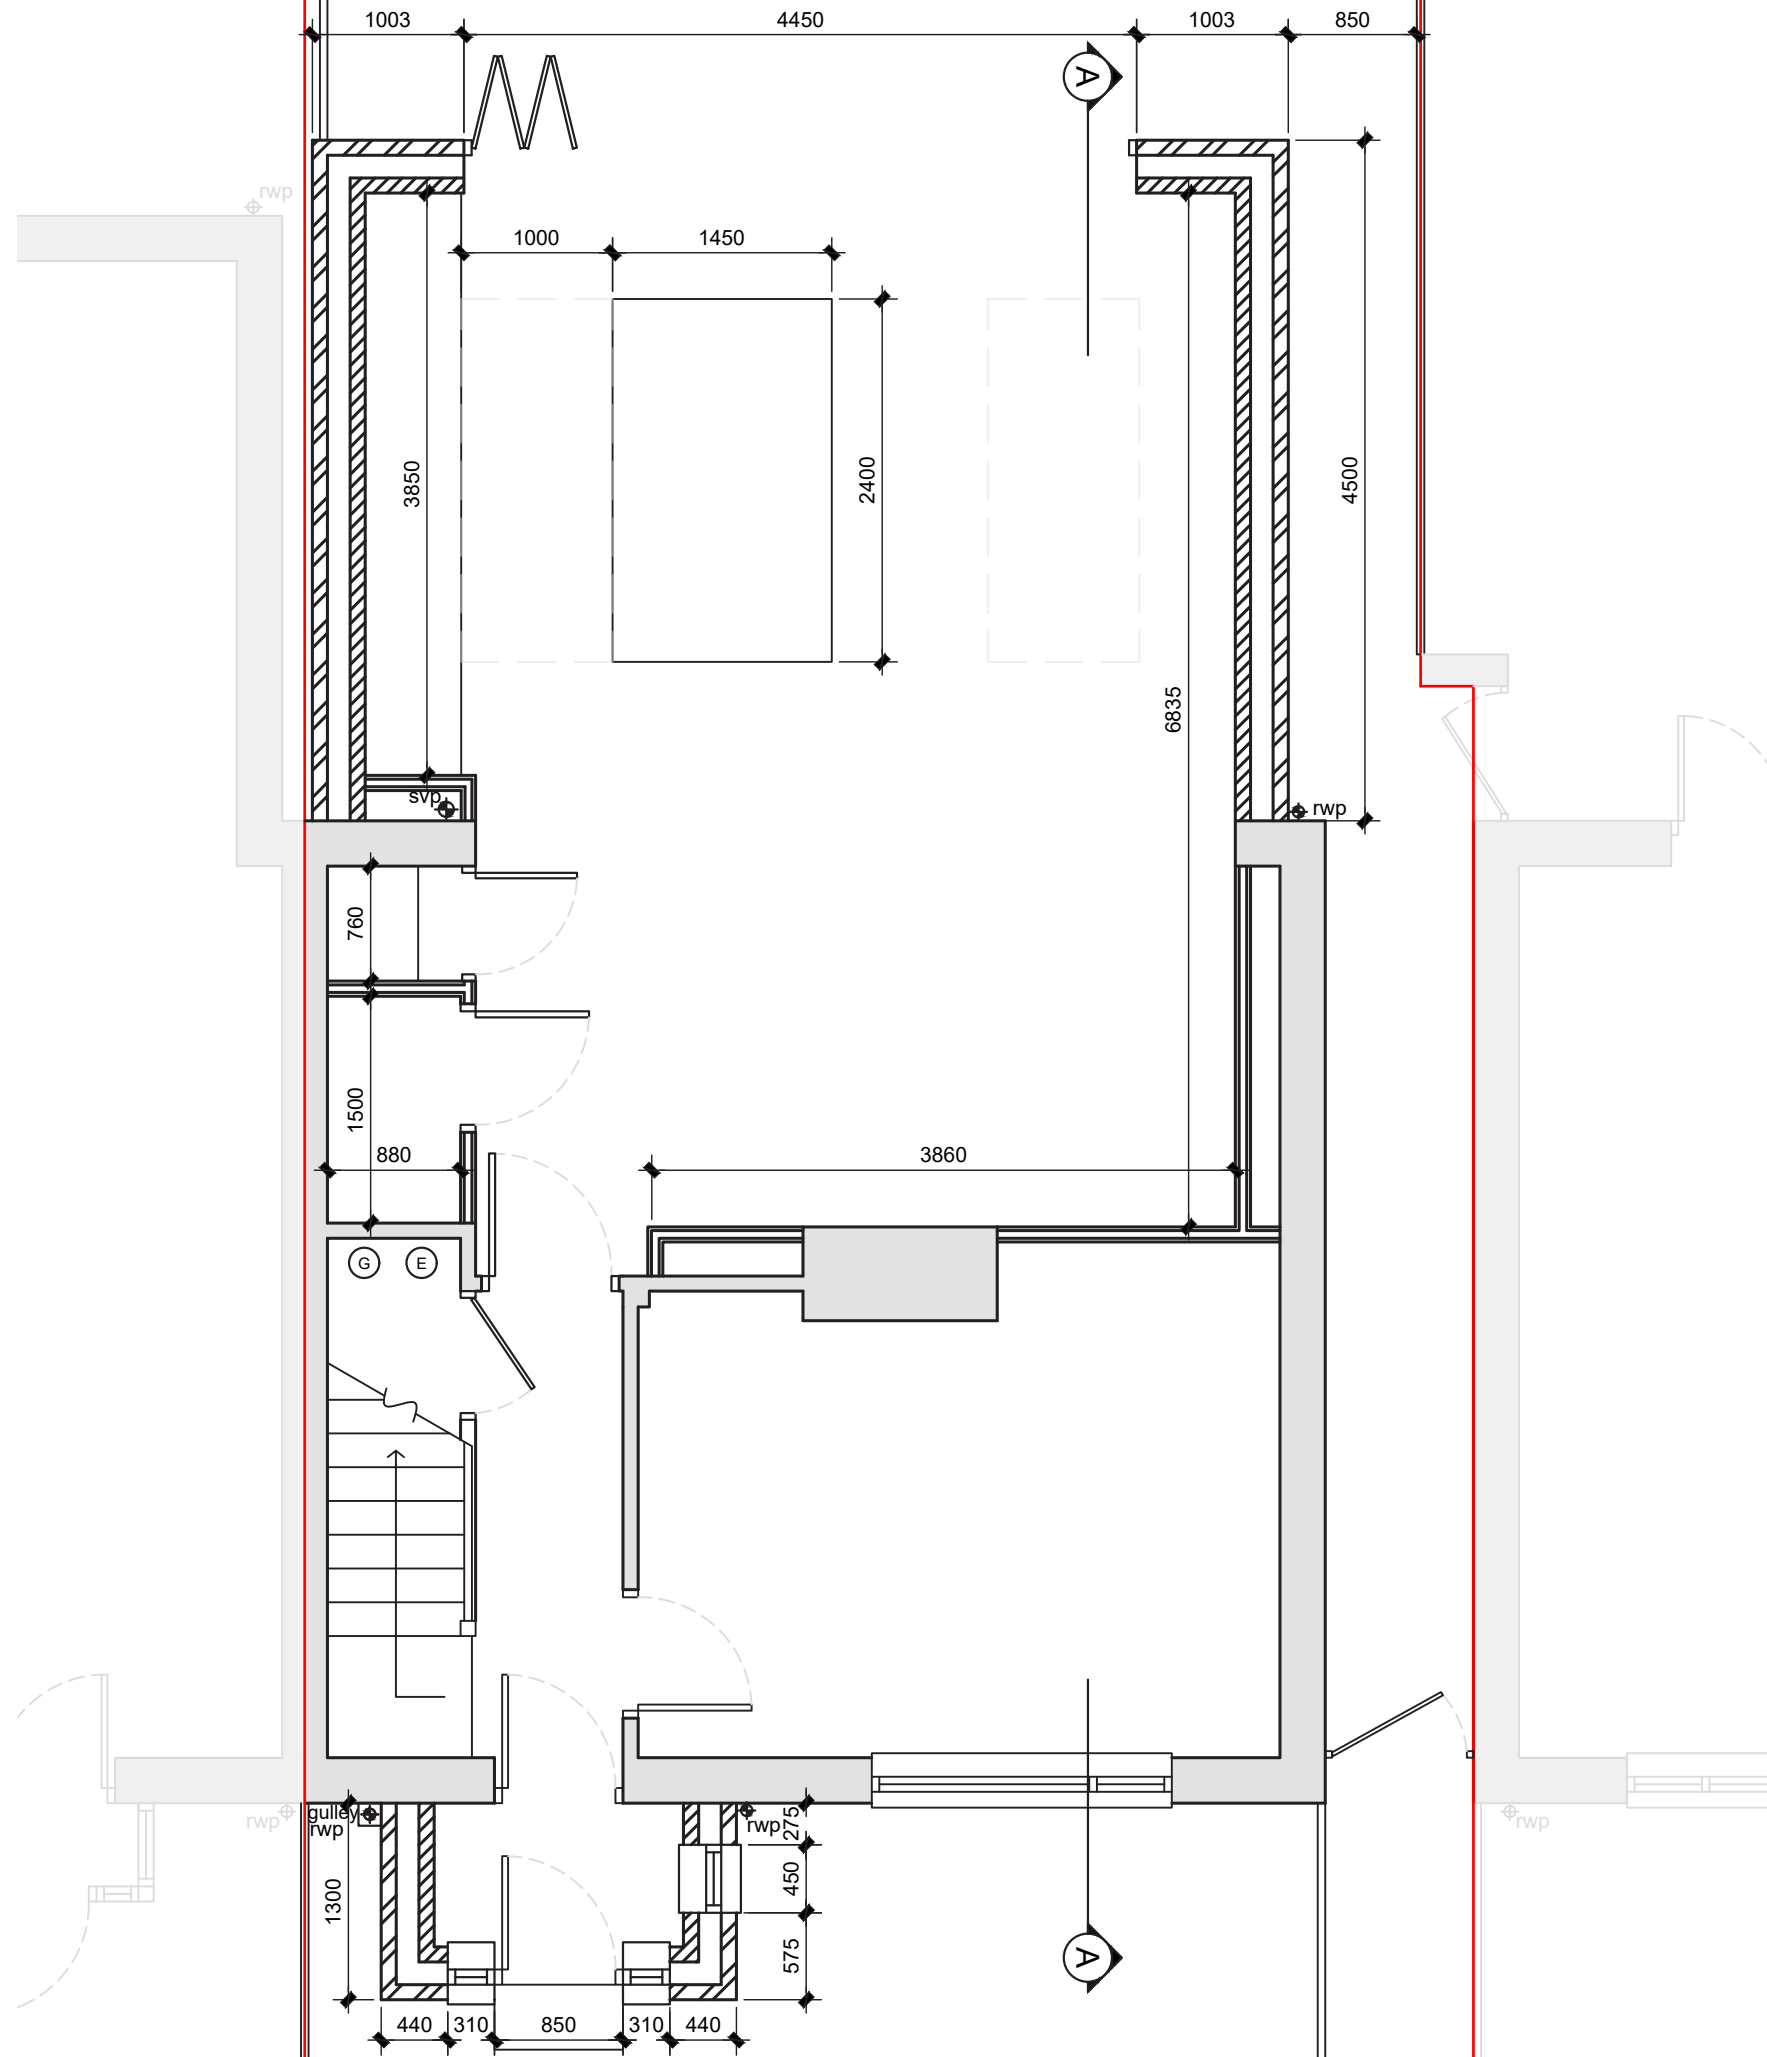

002-02 - Proposed - Level 0 - GA

All these drawings are for the purpose of achieving local authority planning and building regulations plans approval only and should not be used as a working drawings for building construction. These design drawings must be read in conjunction with structural engineers design, drawings and calculations. All rights reserved © Copyright 2022. These plans & specifications are the property of Mojo Architecture Ltd and shall not be re-printed, reproduced, modified in whole or part without written consent, nor shall any building or structure be constructed in accordance with such plans or specifications thereof without written consent.

6 Holybourne Walk
MOJO
mojo-architecture.com
info@mojo-architecture.com
0161 818 8840

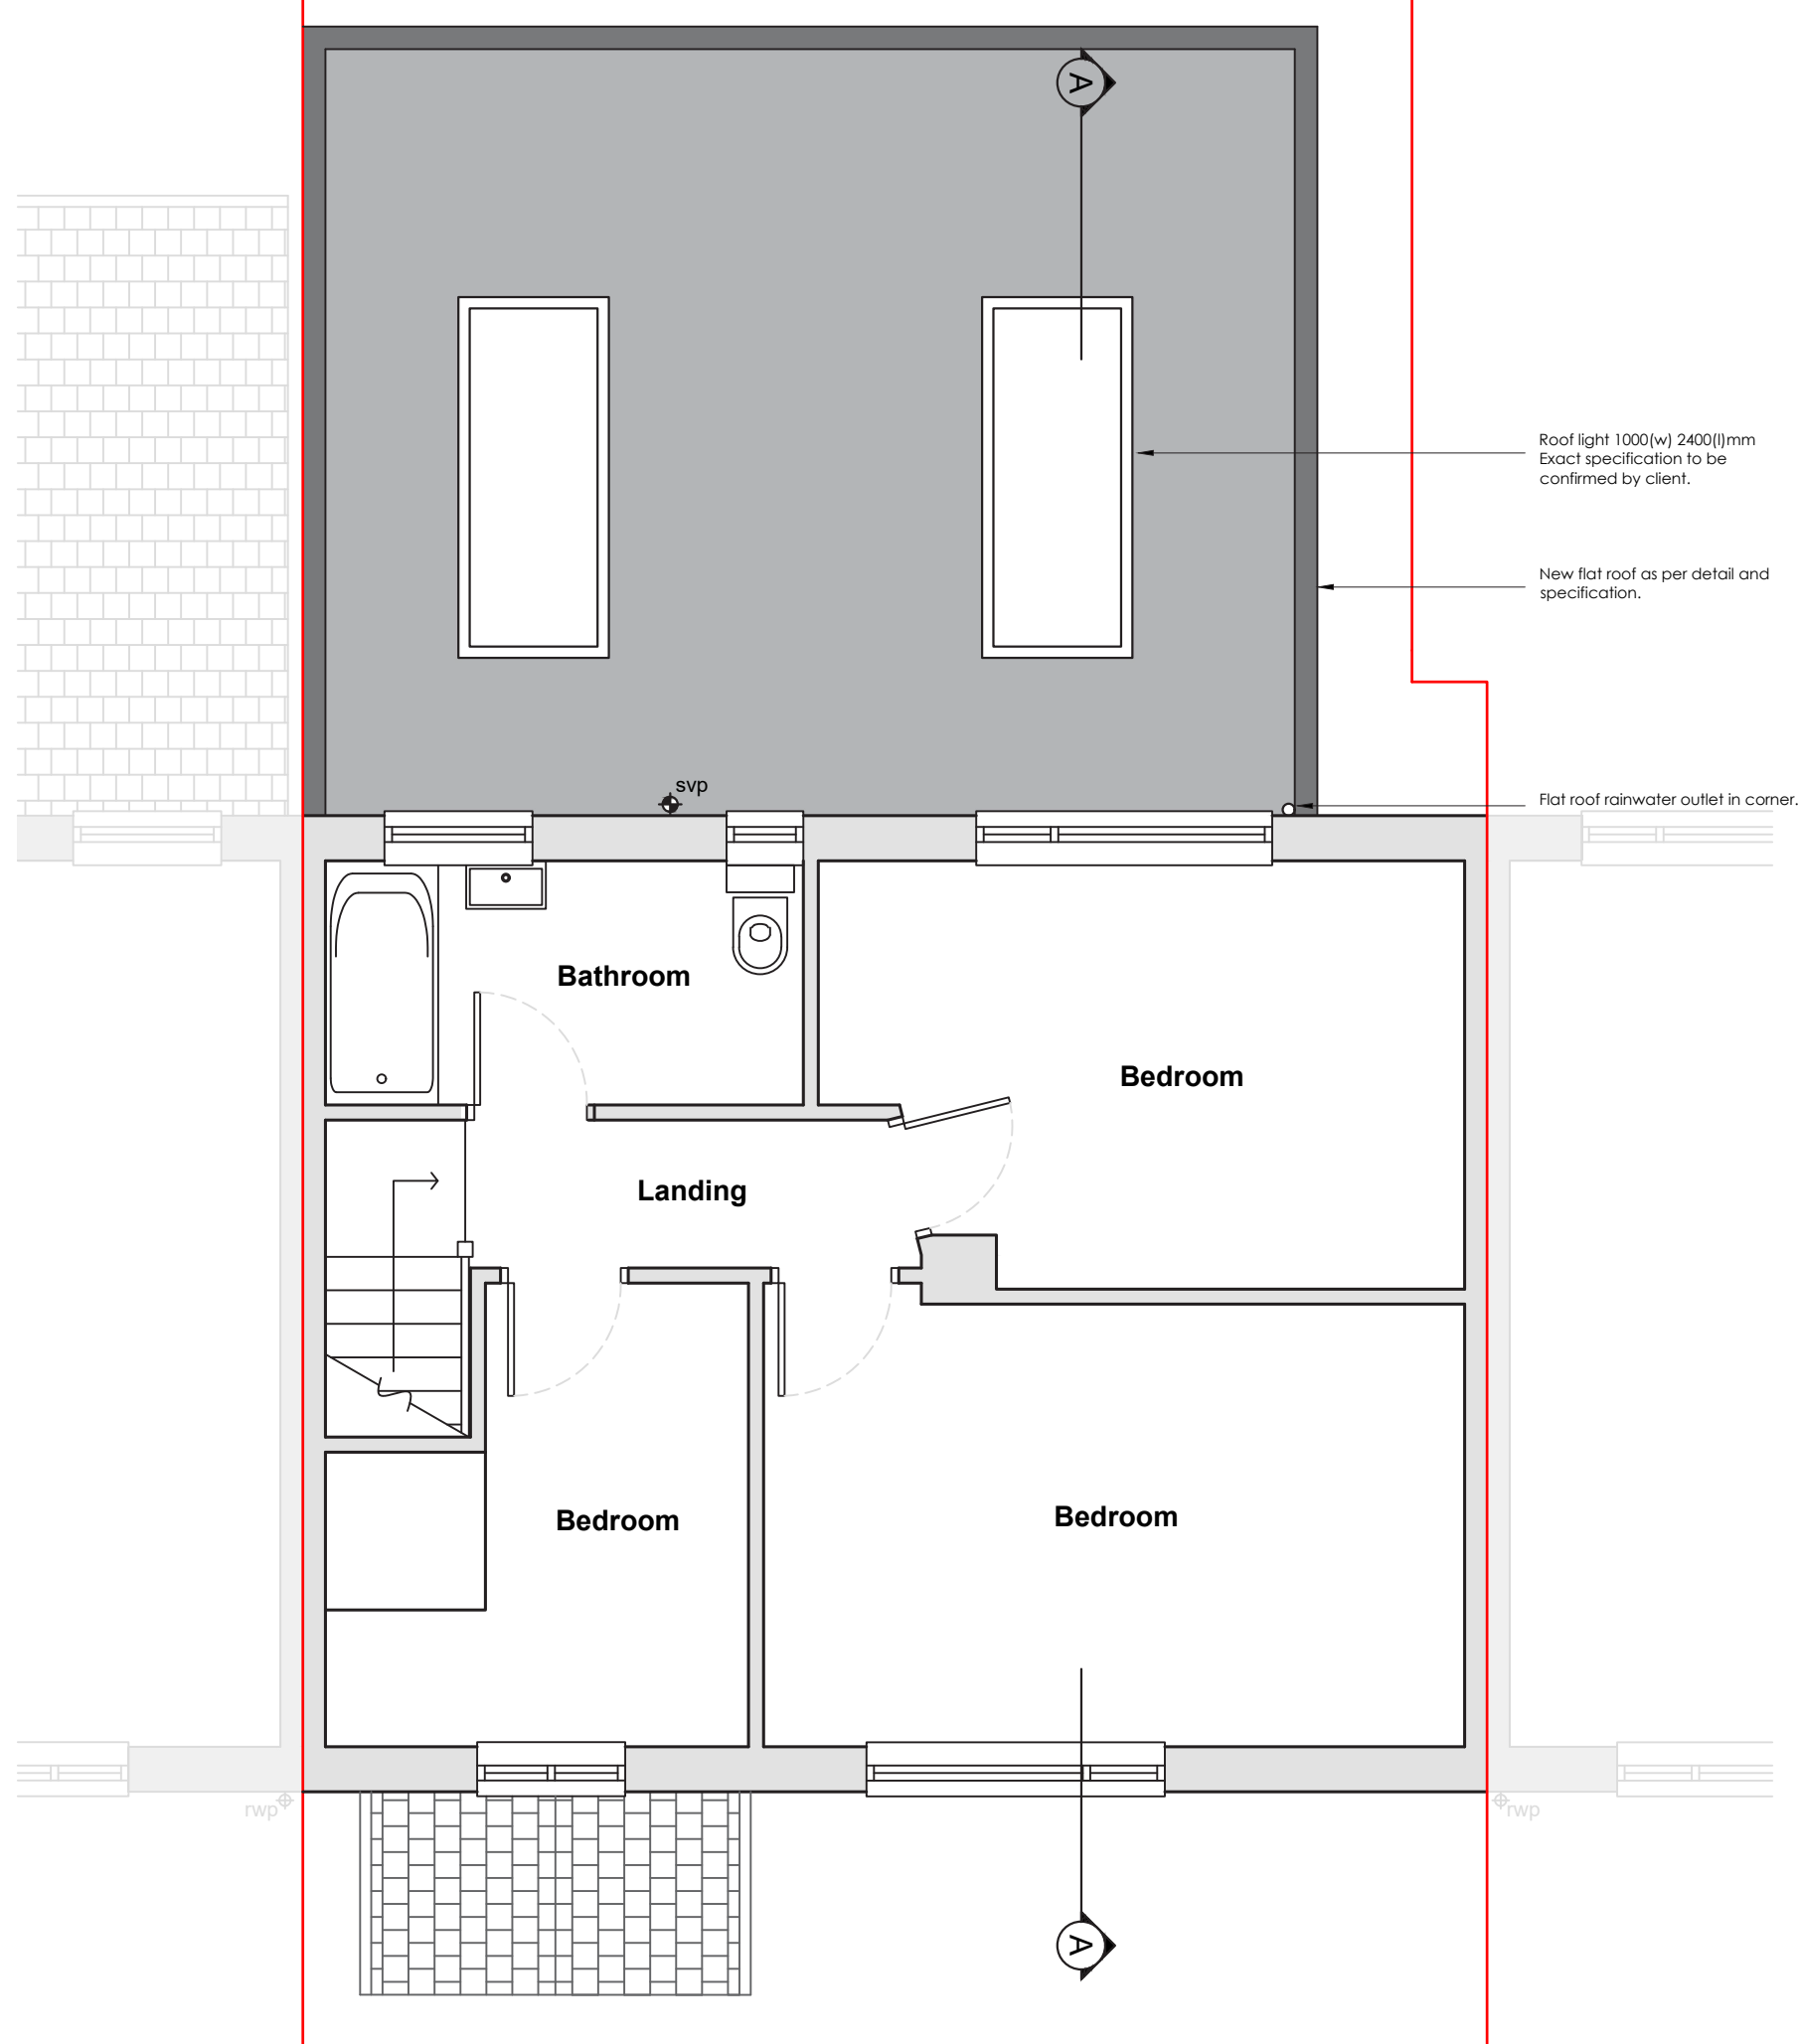


1:50
 0m 0.5 1 1.5 2 2.5

002-06 - Proposed - Level 1 - Plan

All these drawings are for the purpose of achieving local authority planning and building regulations plans approval only and should not be used as a working drawings for building construction. These design drawings must be read in conjunction with structural engineers design, drawings and calculations. All rights reserved © Copyright 2022. These plans & specifications are the property of Mojo Architecture Ltd and shall not be re-printed, reproduced, modified in whole or part without written consent, nor shall any building or structure be constructed in accordance with such plans or specifications thereof without written consent.


6 Holybourne Walk
MOJO
 mojo-architecture.com
 info@mojo-architecture.com
 0161 818 8840

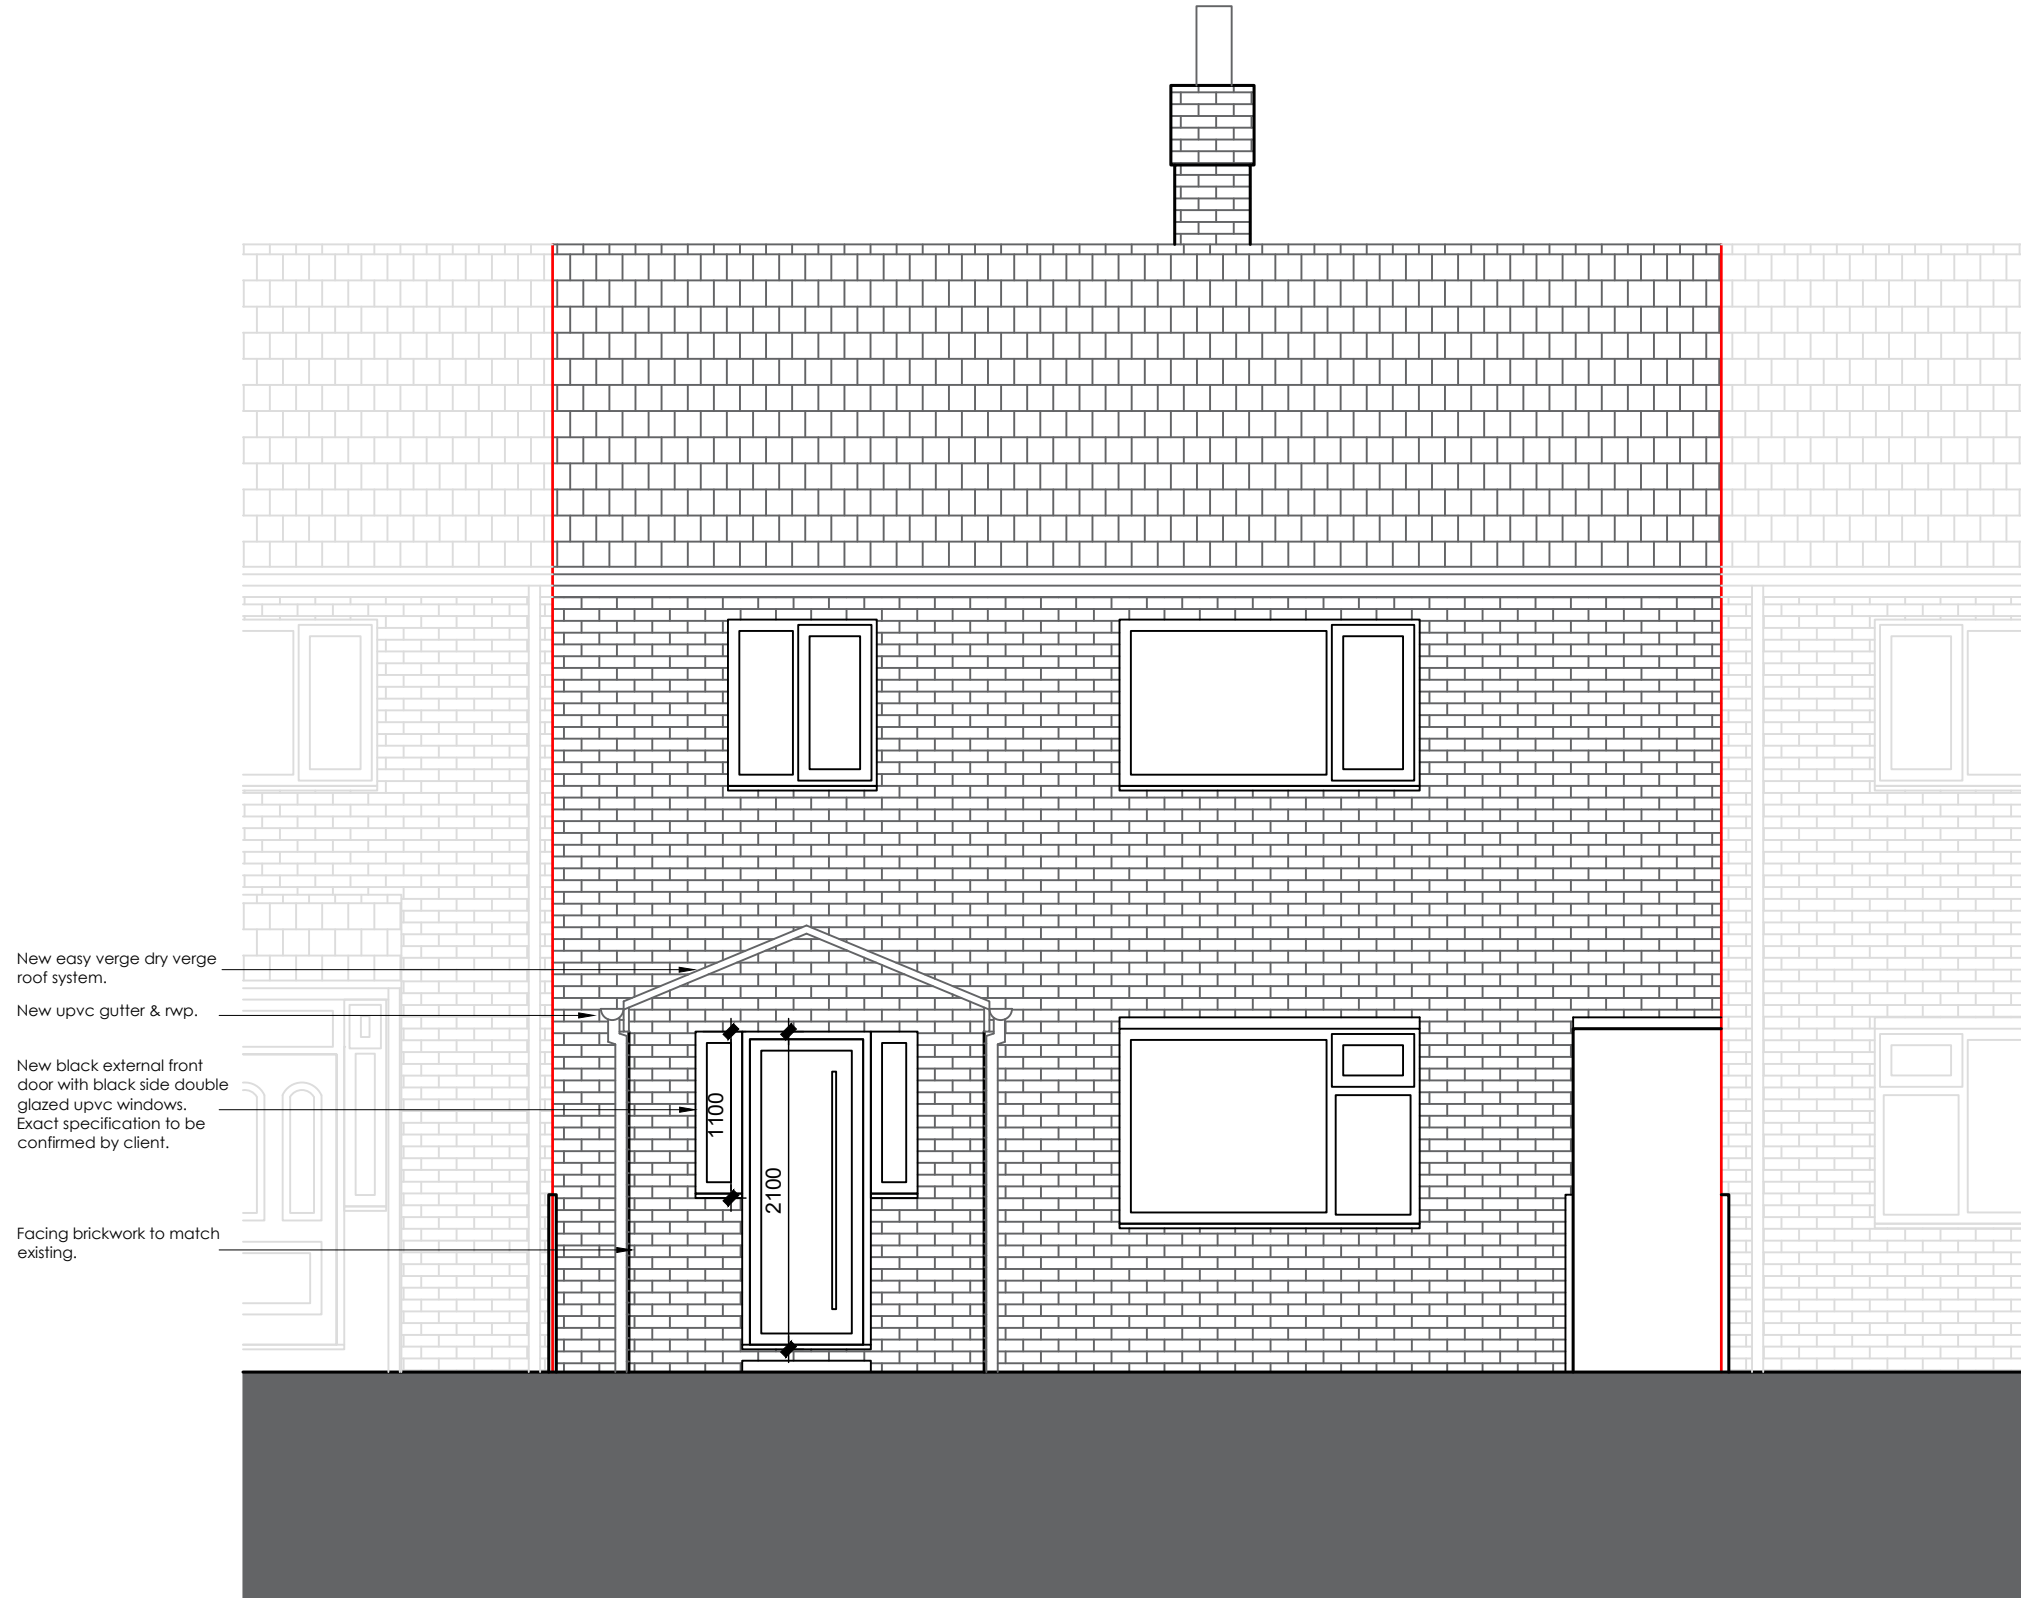

002-08 - Proposed - Front Elevation

All these drawings are for the purpose of achieving local authority planning and building regulations plans approval only and should not be used as a working drawings for building construction. These design drawings must be read in conjunction with structural engineers design, drawings and calculations. All rights reserved © Copyright 2022. These plans & specifications are the property of Mojo Architecture Ltd and shall not be re-printed, reproduced, modified in whole or part without written consent, nor shall any building or structure be constructed in accordance with such plans or specifications thereof without written consent.

6 Holybourne Walk
MOJO
 mojo-architecture.com
 info@mojo-architecture.com
 0161 818 8840

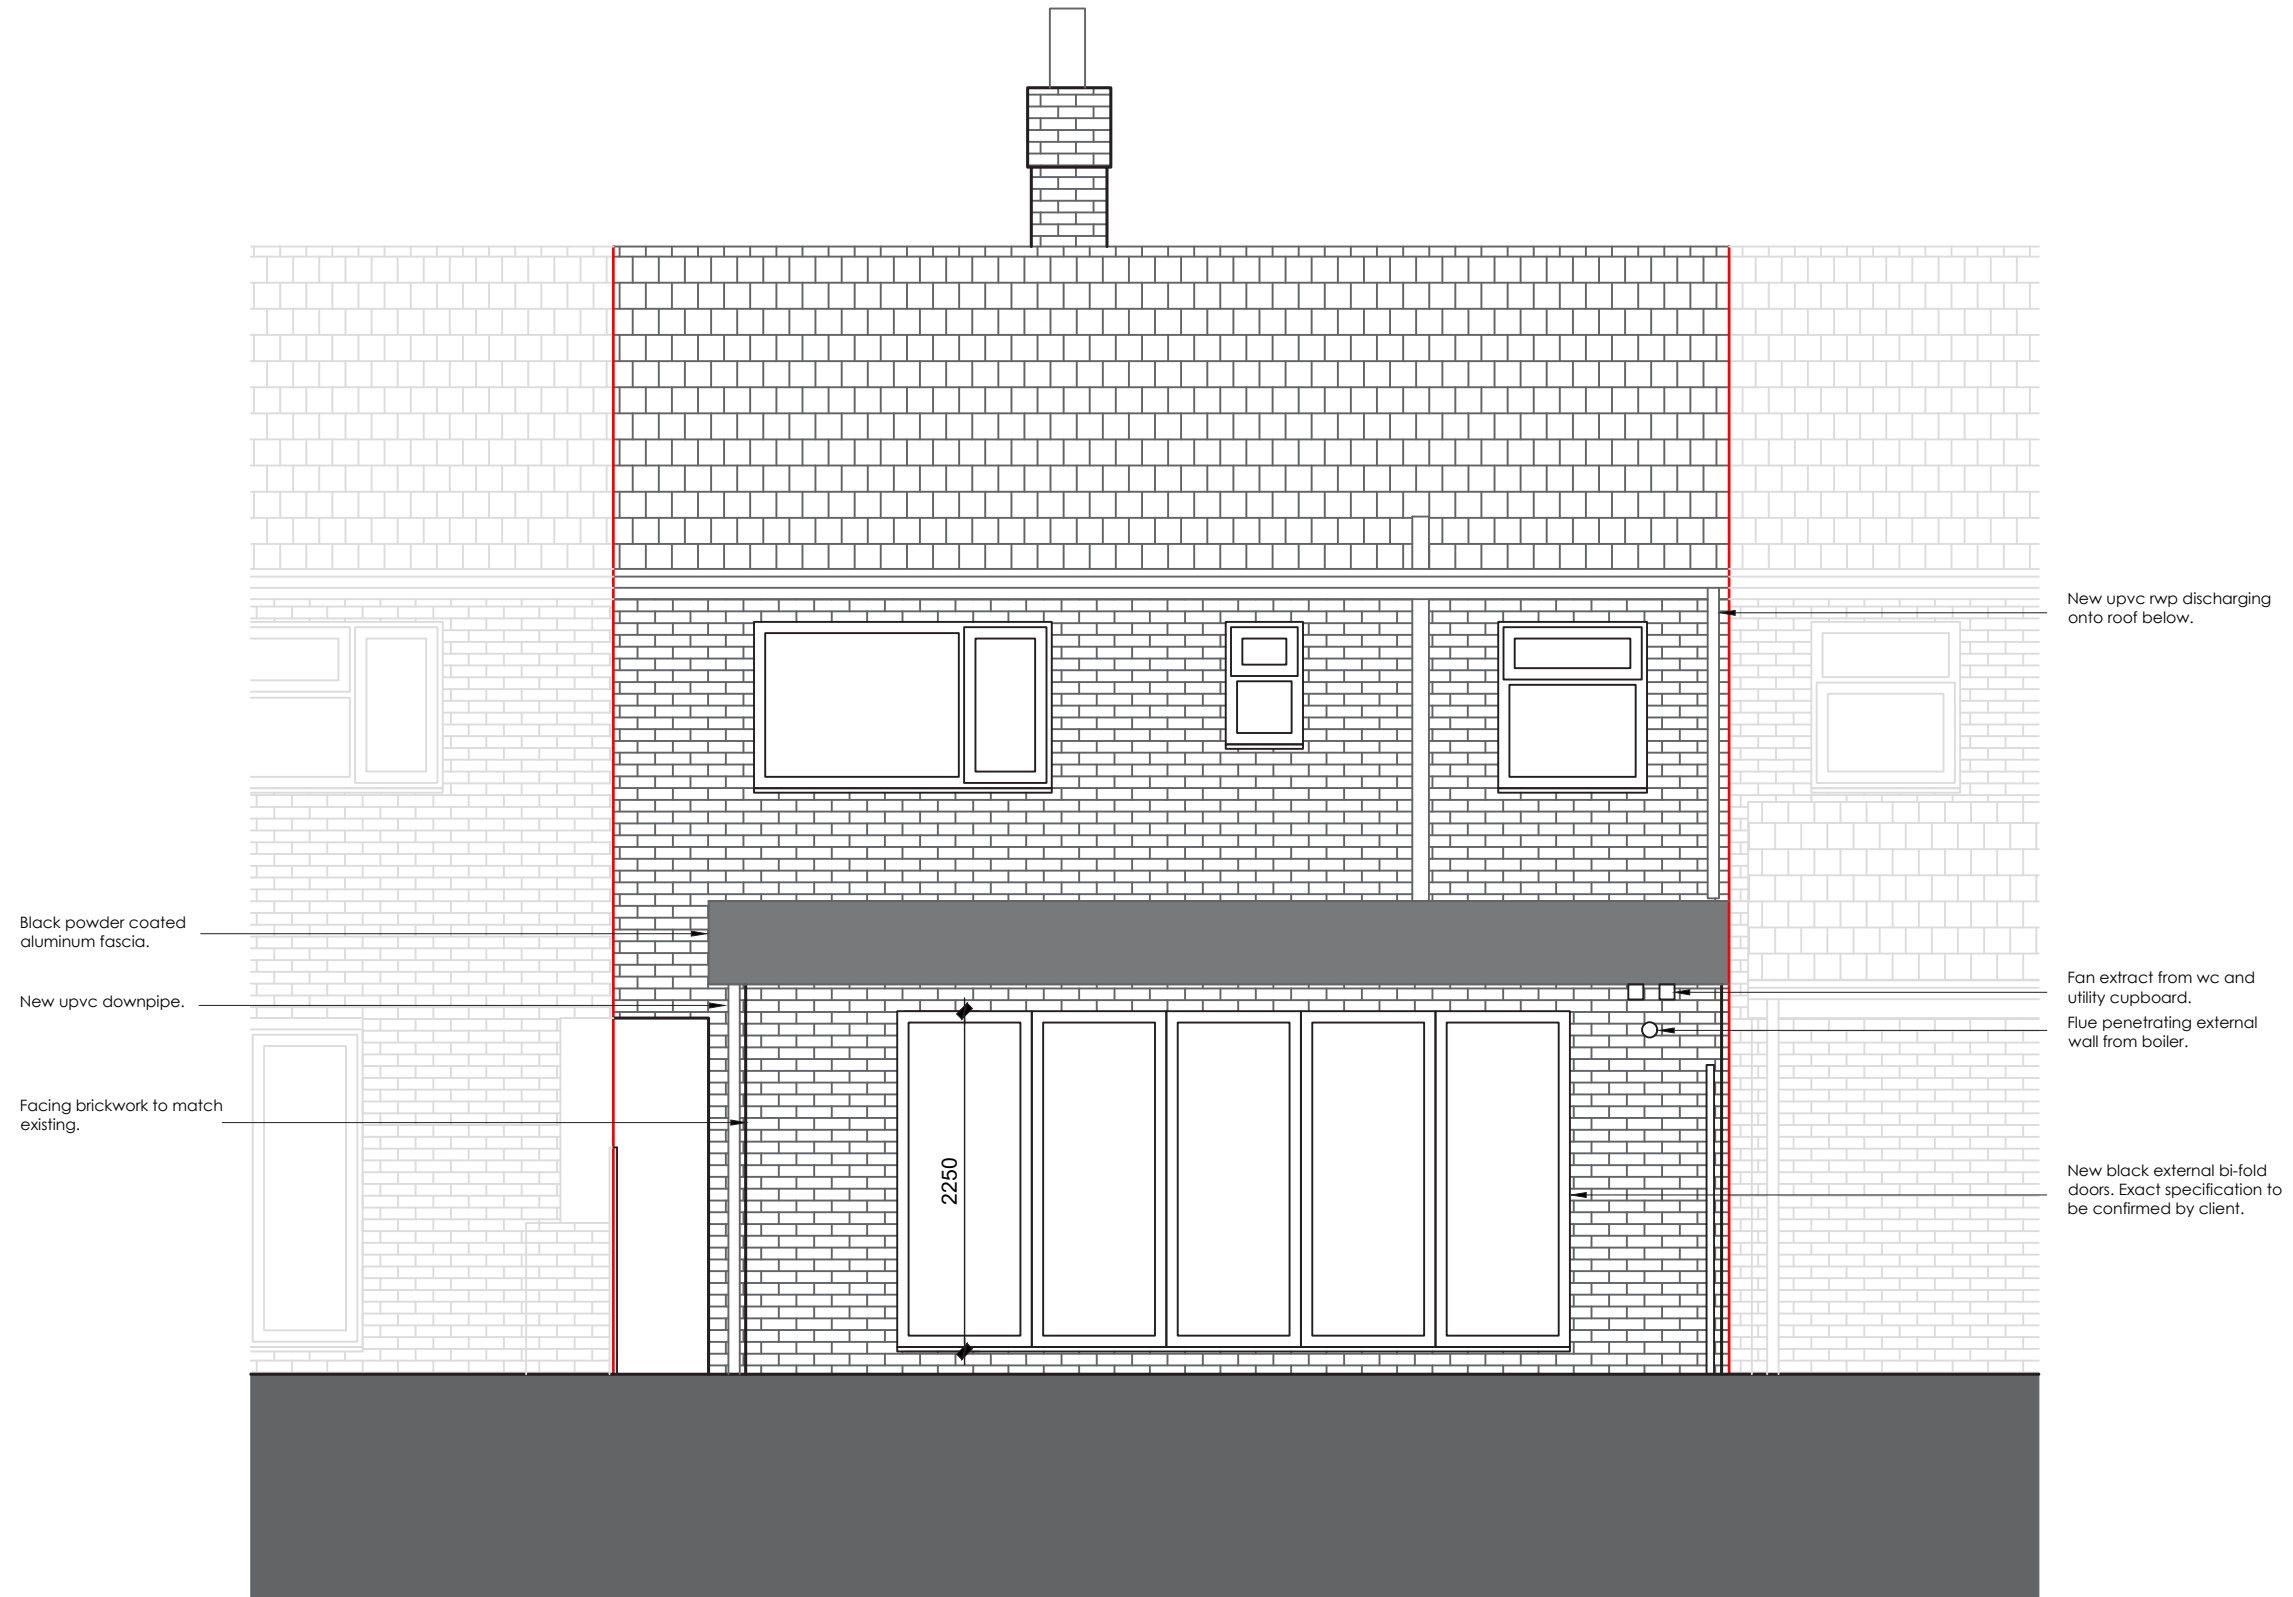


1:50
0m 0.5 1 1.5 2 2.5

002-09 - Proposed - Rear Elevation

All these drawings are for the purpose of achieving local authority planning and building regulations plans approval only and should not be used as a working drawings for building construction. These design drawings must be read in conjunction with structural engineers design, drawings and calculations. All rights reserved © Copyright 2022. These plans & specifications are the property of Mojo Architecture Ltd and shall not be re-printed, reproduced, modified in whole or part without written consent, nor shall any building or structure be constructed in accordance with such plans or specifications thereof without written consent.

6 Holybourne Walk
MOJO
mojo-architecture.com
info@mojo-architecture.com
0161 818 8840

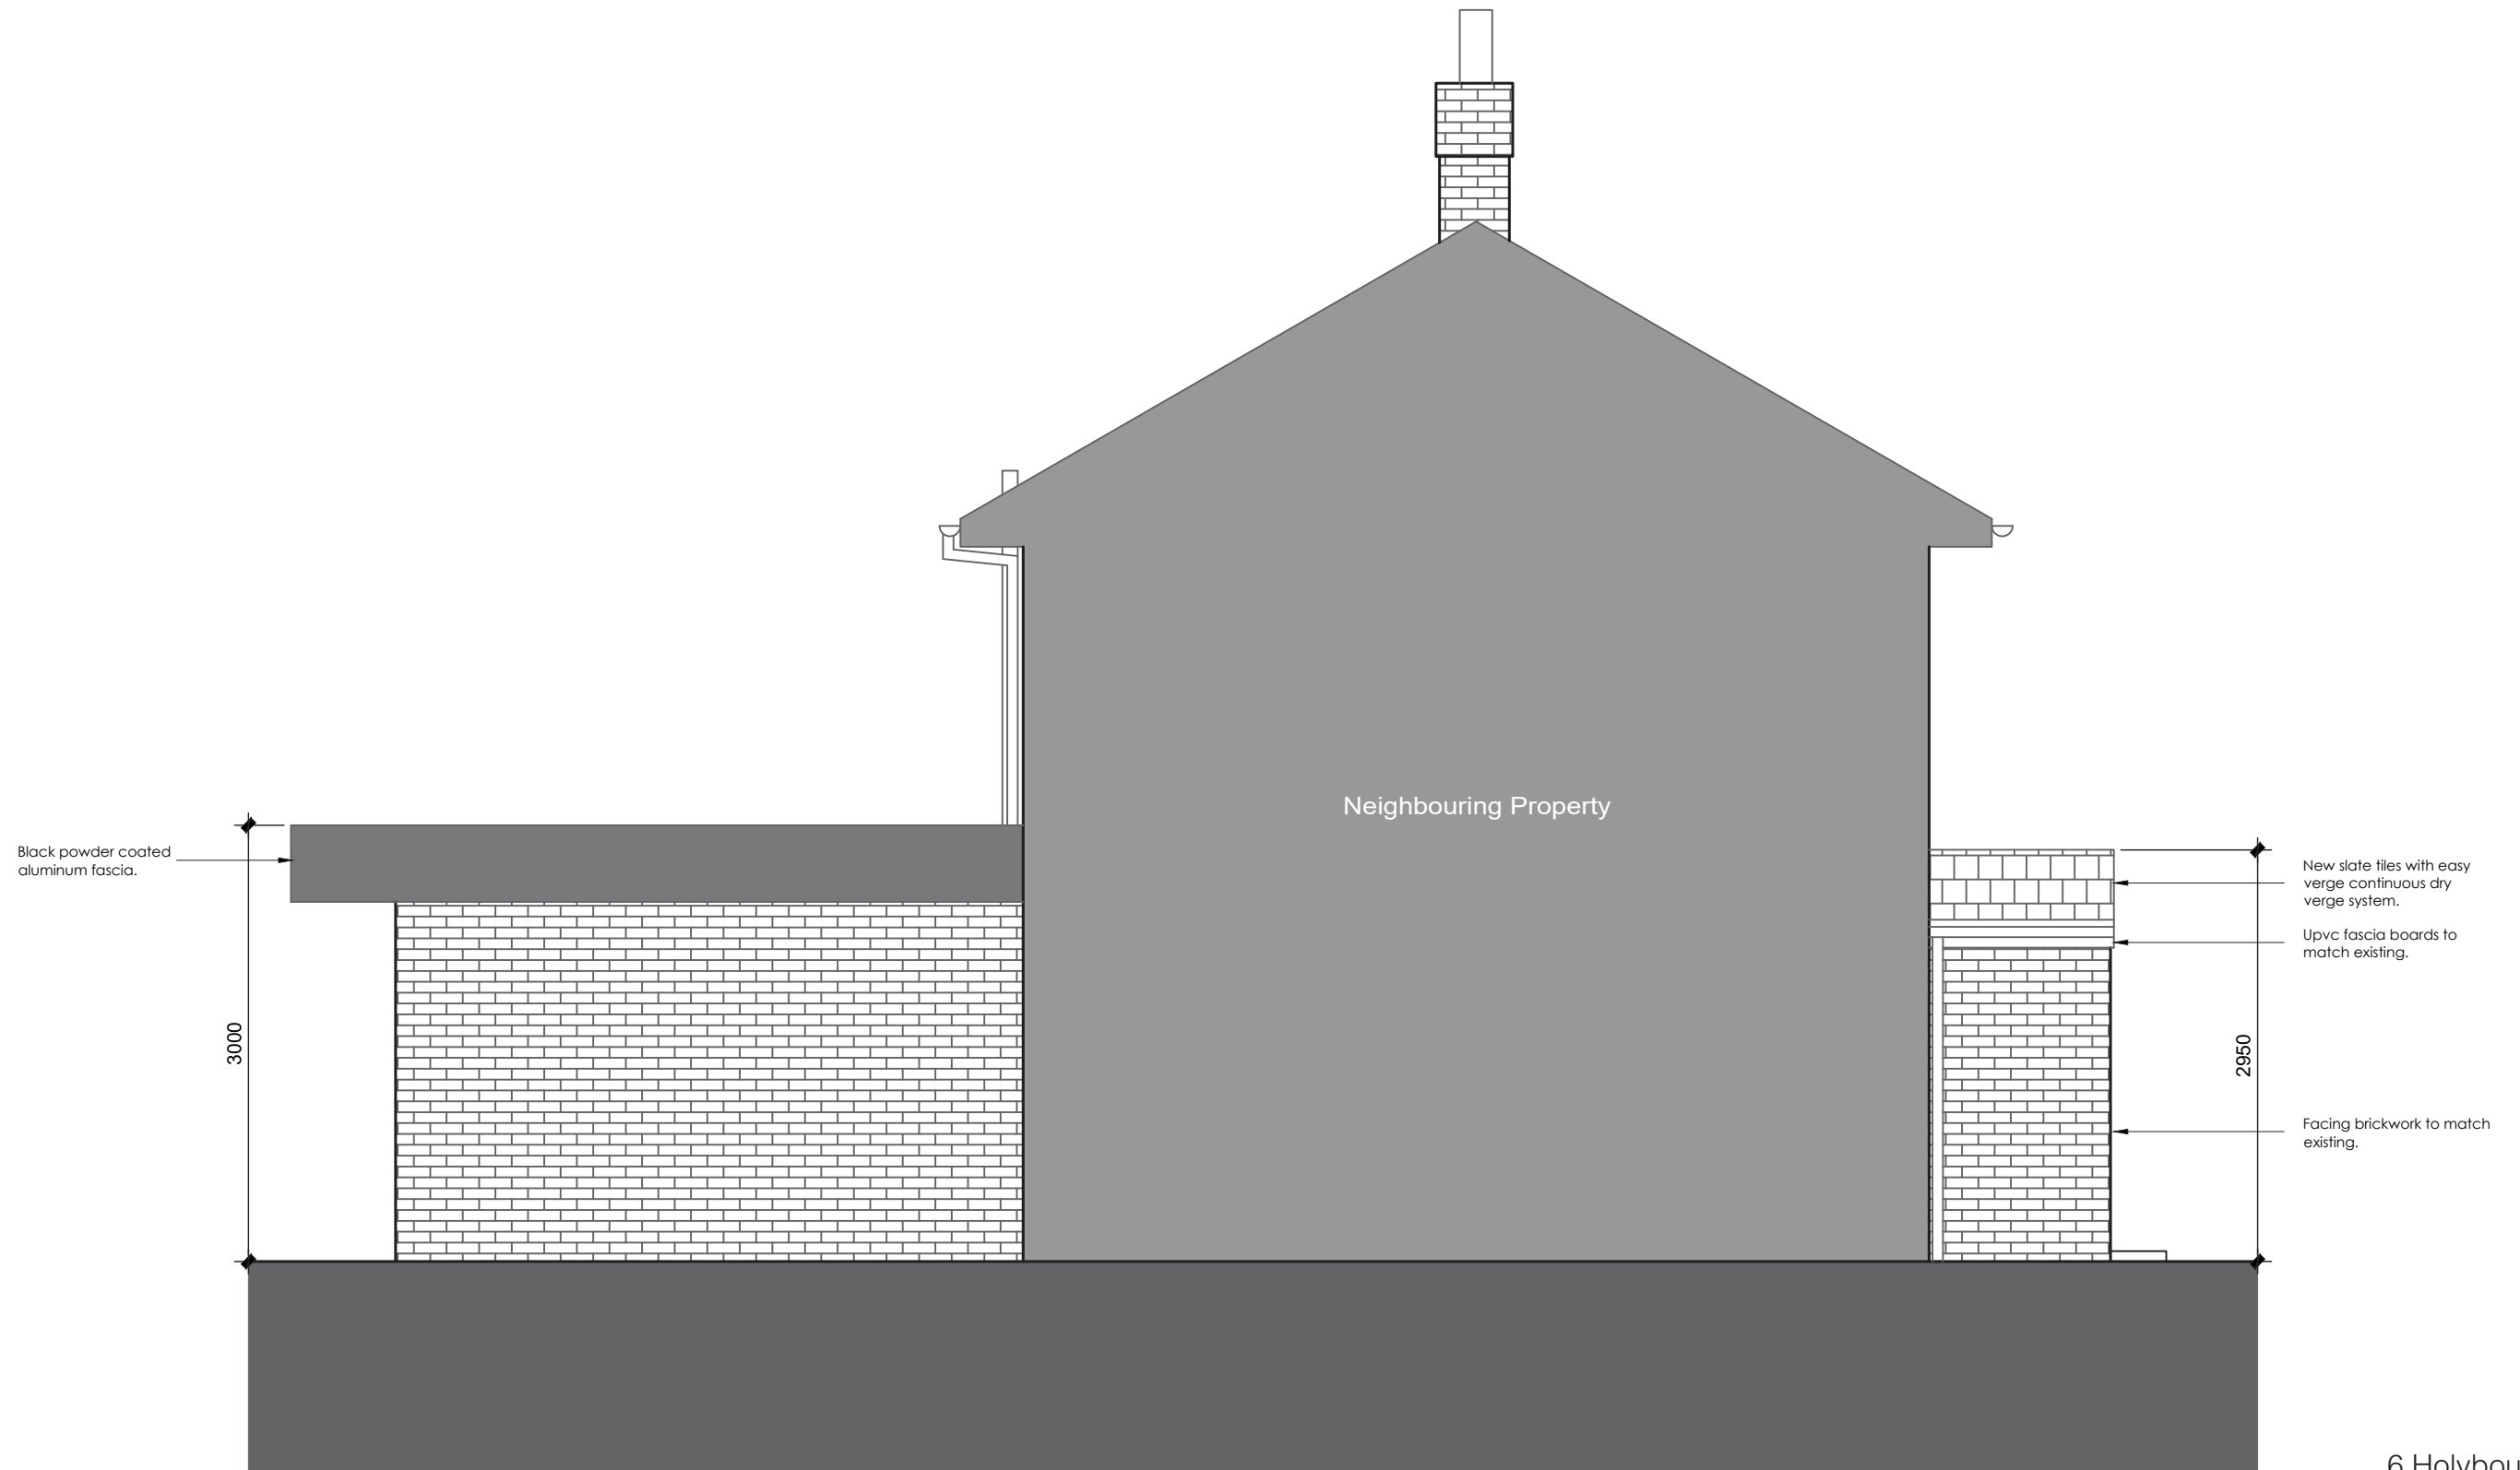


1:50
0m 0.5 1 1.5 2 2.5

002-10 - Proposed - Side Elevation

All these drawings are for the purpose of achieving local authority planning and building regulations plans approval only and should not be used as a working drawings for building construction. These design drawings must be read in conjunction with structural engineers design, drawings and calculations. All rights reserved © Copyright 2022. These plans & specifications are the property of Mojo Architecture Ltd and shall not be re-printed, reproduced, modified in whole or part without written consent, nor shall any building or structure be constructed in accordance with such plans or specifications thereof without written consent.

6 Holybourne Walk
MOJO
mojo-architecture.com
info@mojo-architecture.com
0161 818 8840

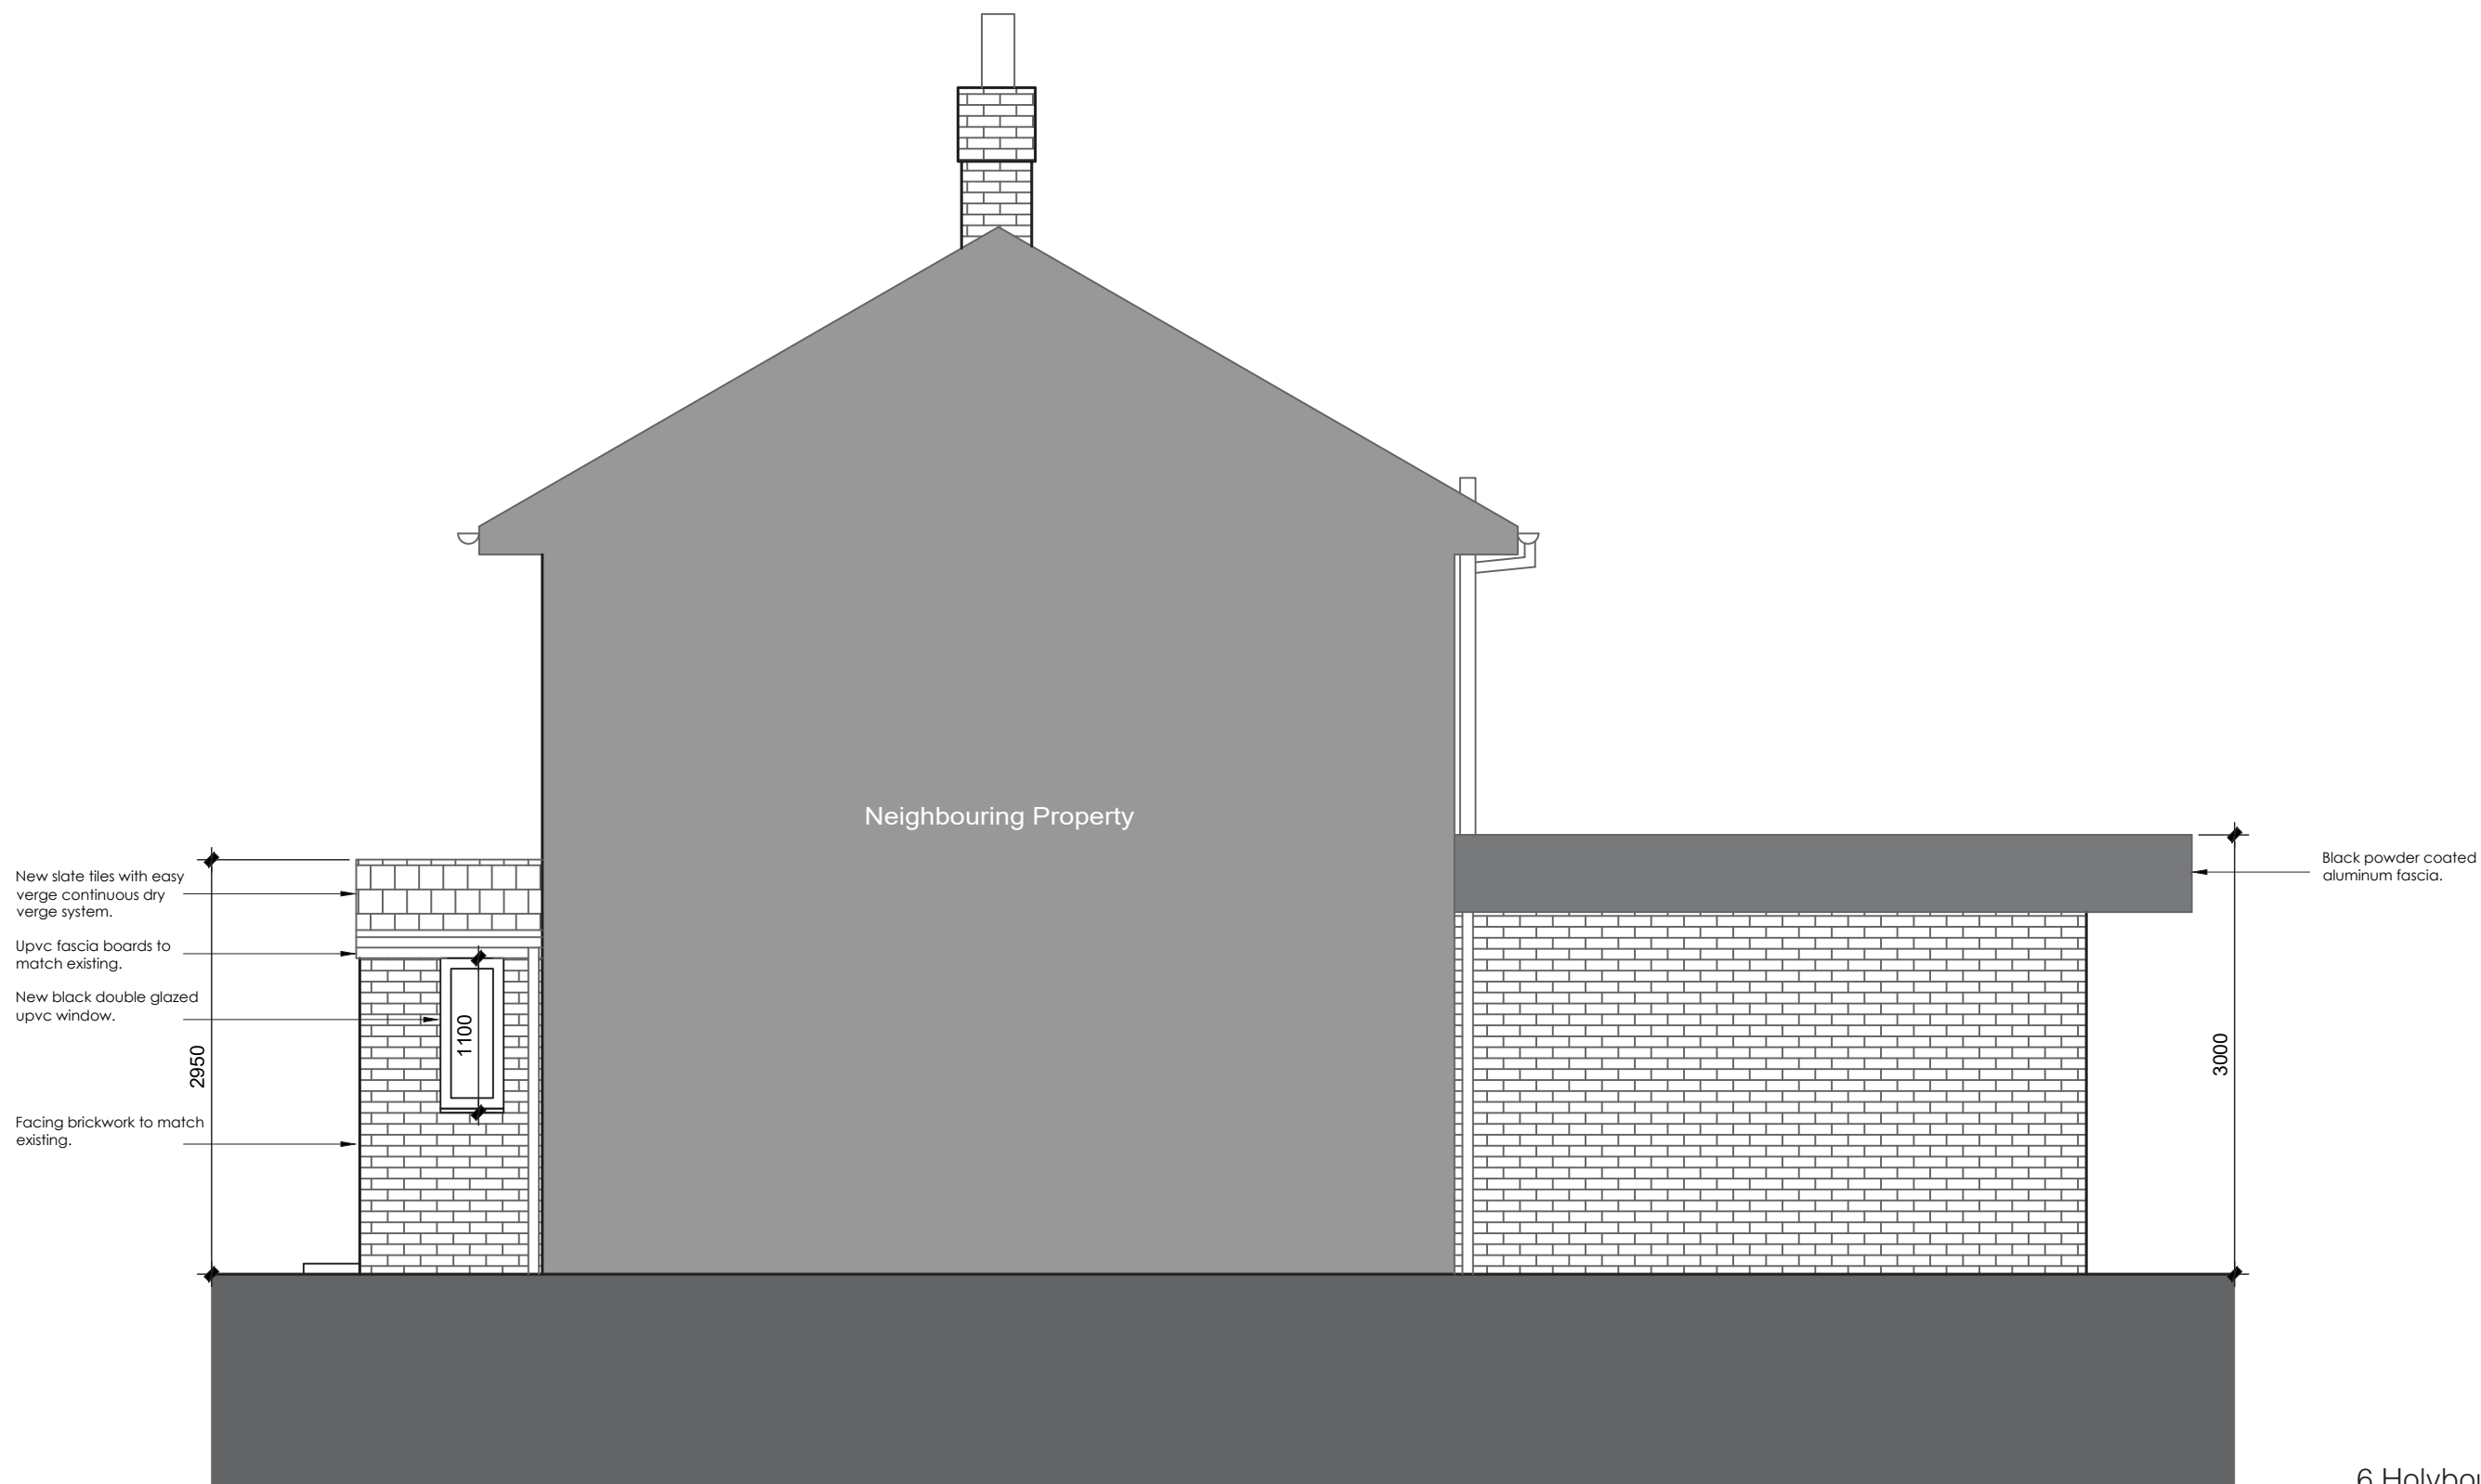


1:50
0m 0.5 1 1.5 2 2.5

002-11 - Proposed - Side Elevation

All these drawings are for the purpose of achieving local authority planning and building regulations plans approval only and should not be used as a working drawings for building construction. These design drawings must be read in conjunction with structural engineers design, drawings and calculations. All rights reserved © Copyright 2022. These plans & specifications are the property of Mojo Architecture Ltd and shall not be re-printed, reproduced, modified in whole or part without written consent, nor shall any building or structure be constructed in accordance with such plans or specifications thereof without written consent.

6 Holybourne Walk
MOJO

mojo-architecture.com
info@mojo-architecture.com
0161 818 8840

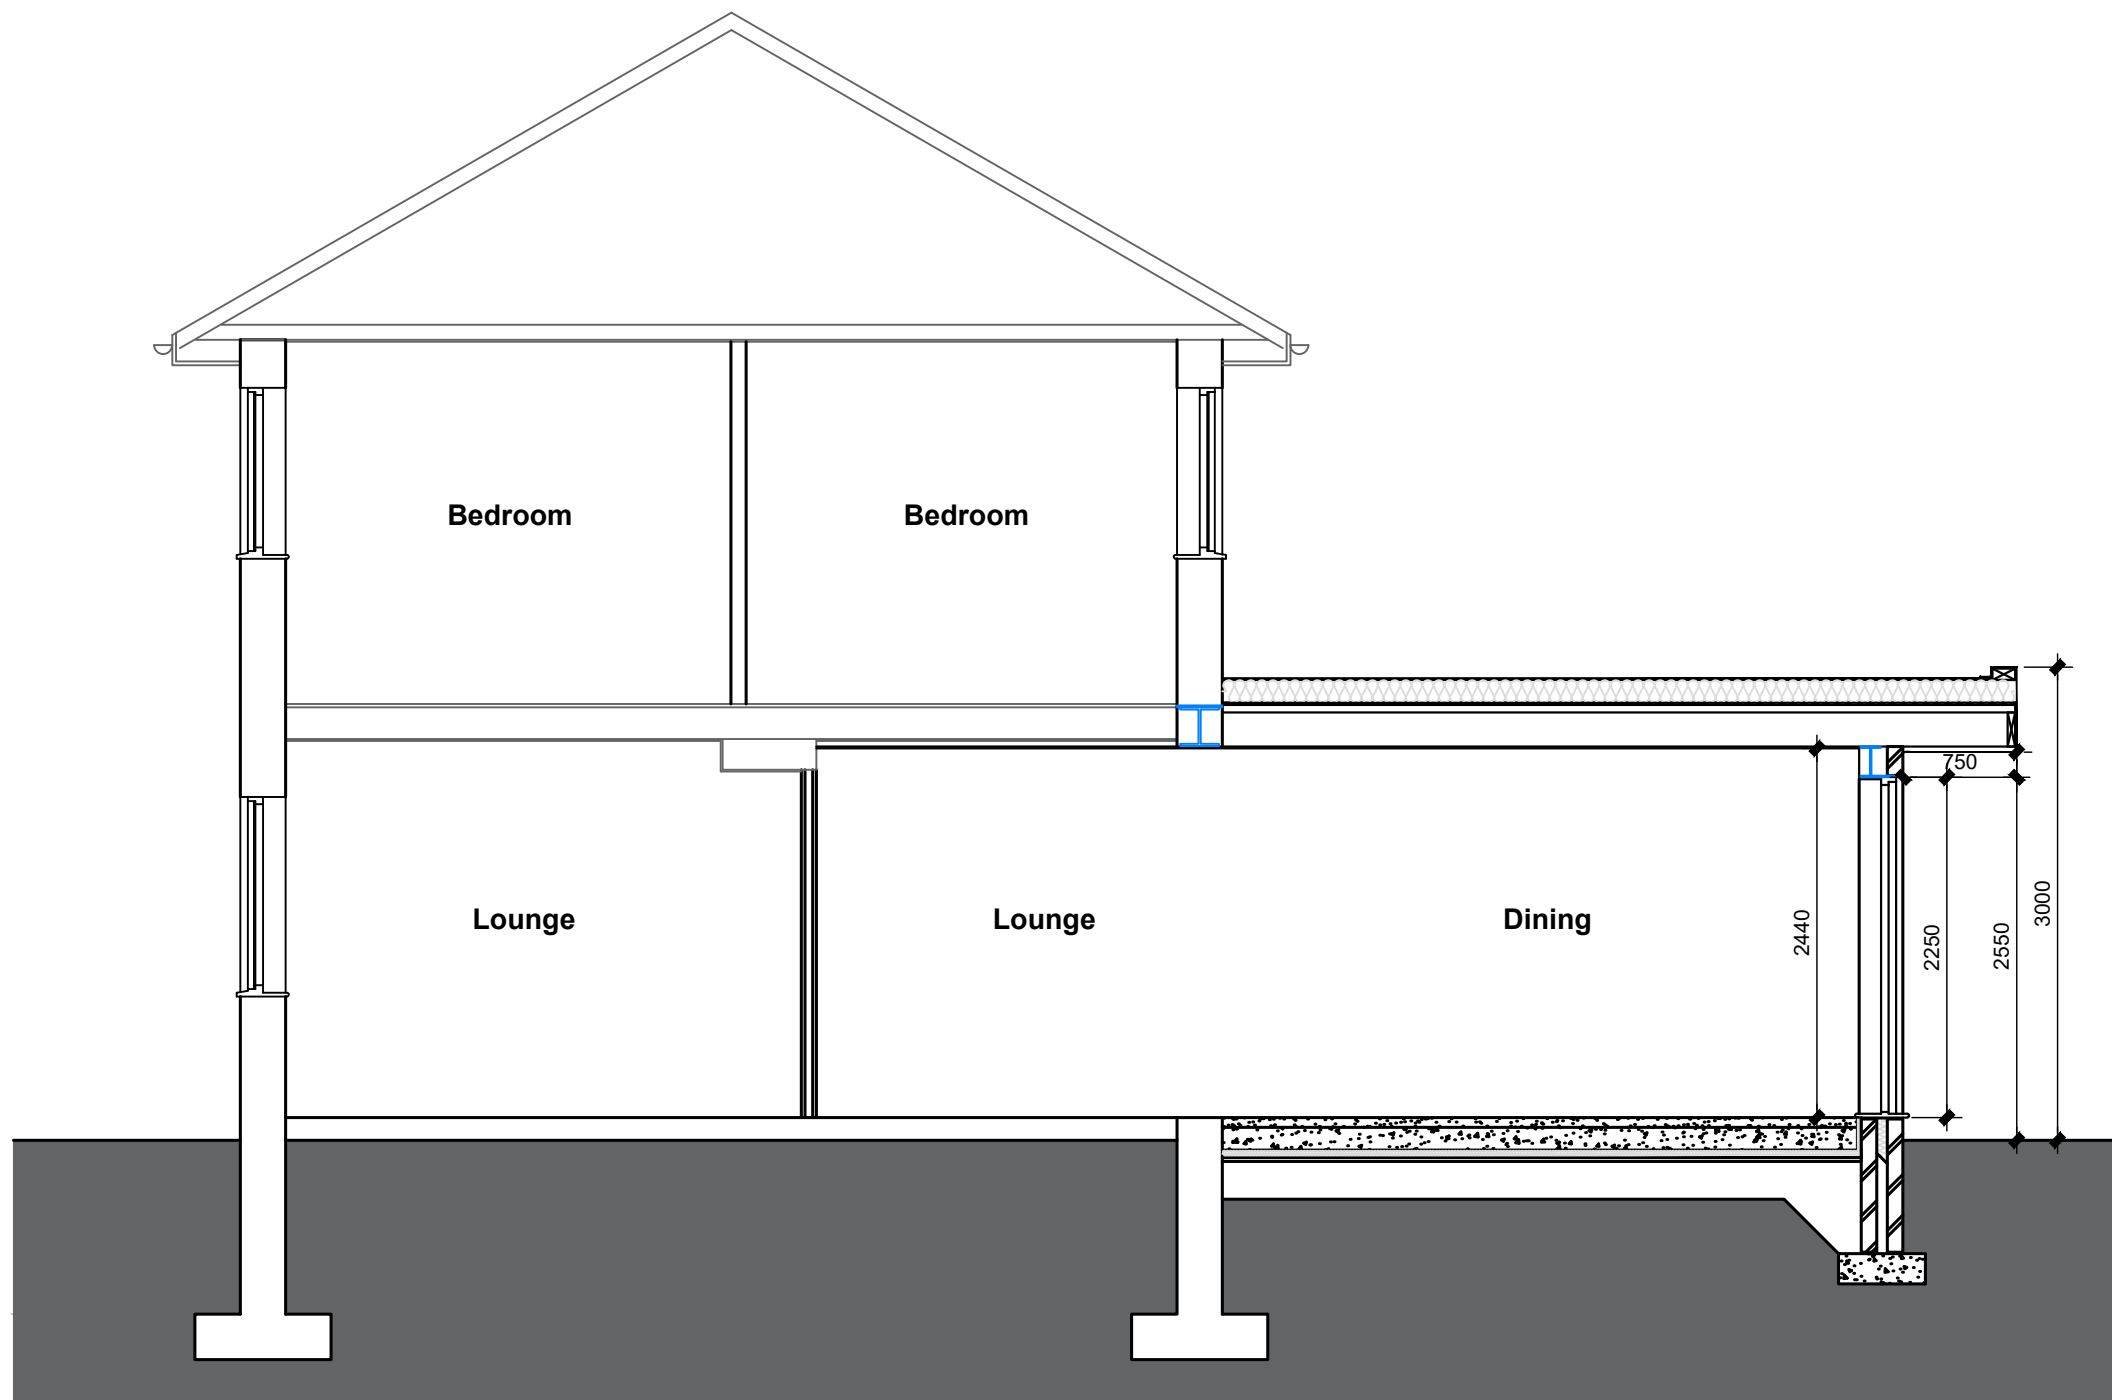

1:50
0m 0.5 1 1.5 2 2.5

002-12 - Proposed - Section A-A

All these drawings are for the purpose of achieving local authority planning and building regulations plans approval only and should not be used as a working drawings for building construction. These design drawings must be read in conjunction with structural engineers design, drawings and calculations. All rights reserved © Copyright 2022. These plans & specifications are the property of Mojo Architecture Ltd and shall not be re-printed, reproduced, modified in whole or part without written consent, nor shall any building or structure be constructed in accordance with such plans or specifications thereof without written consent.

6 Holybourne Walk
MOJO
mojo-architecture.com
info@mojo-architecture.com
0161 818 8840

