
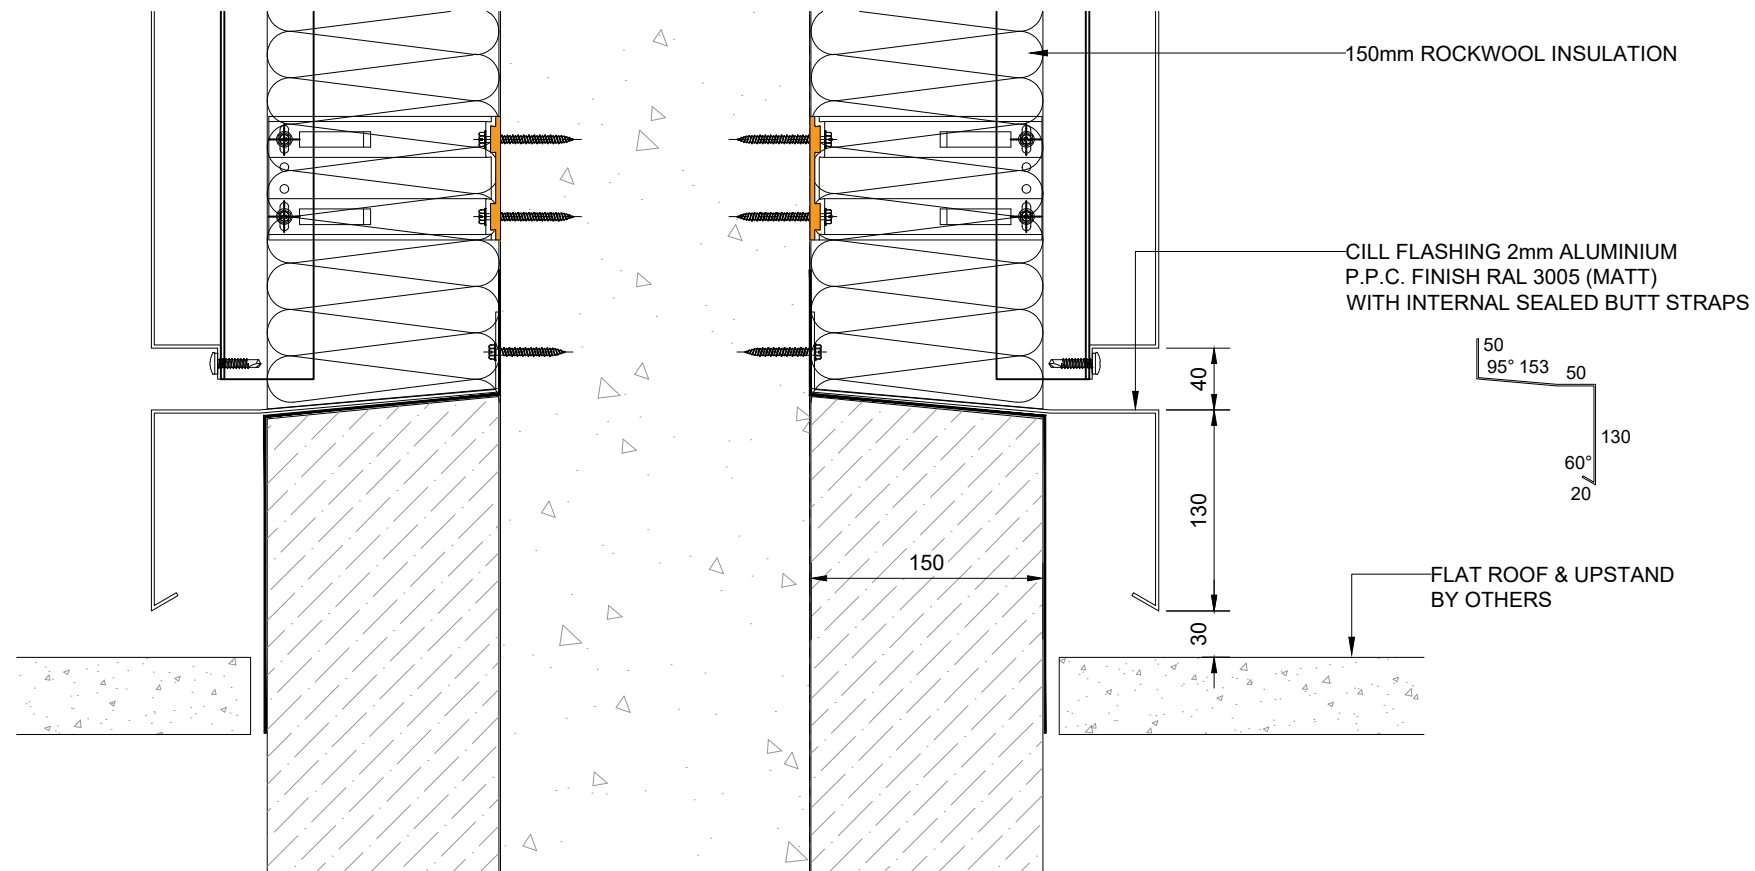
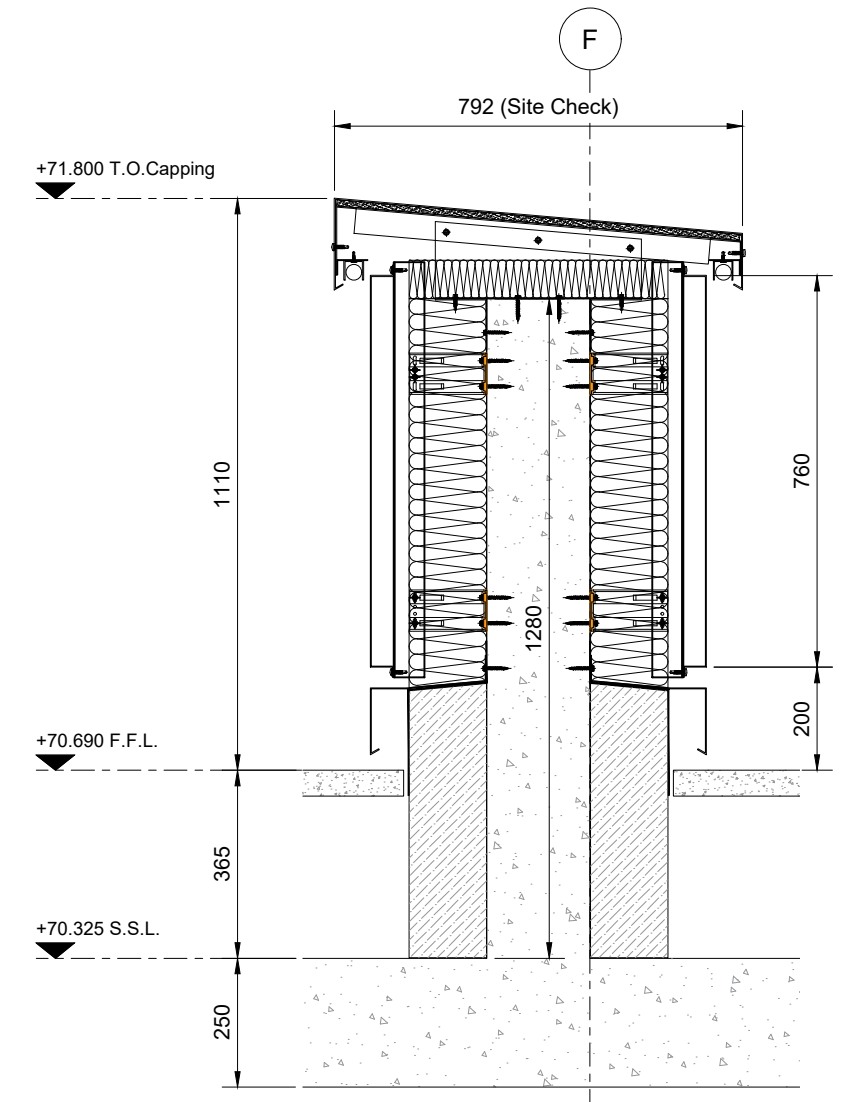


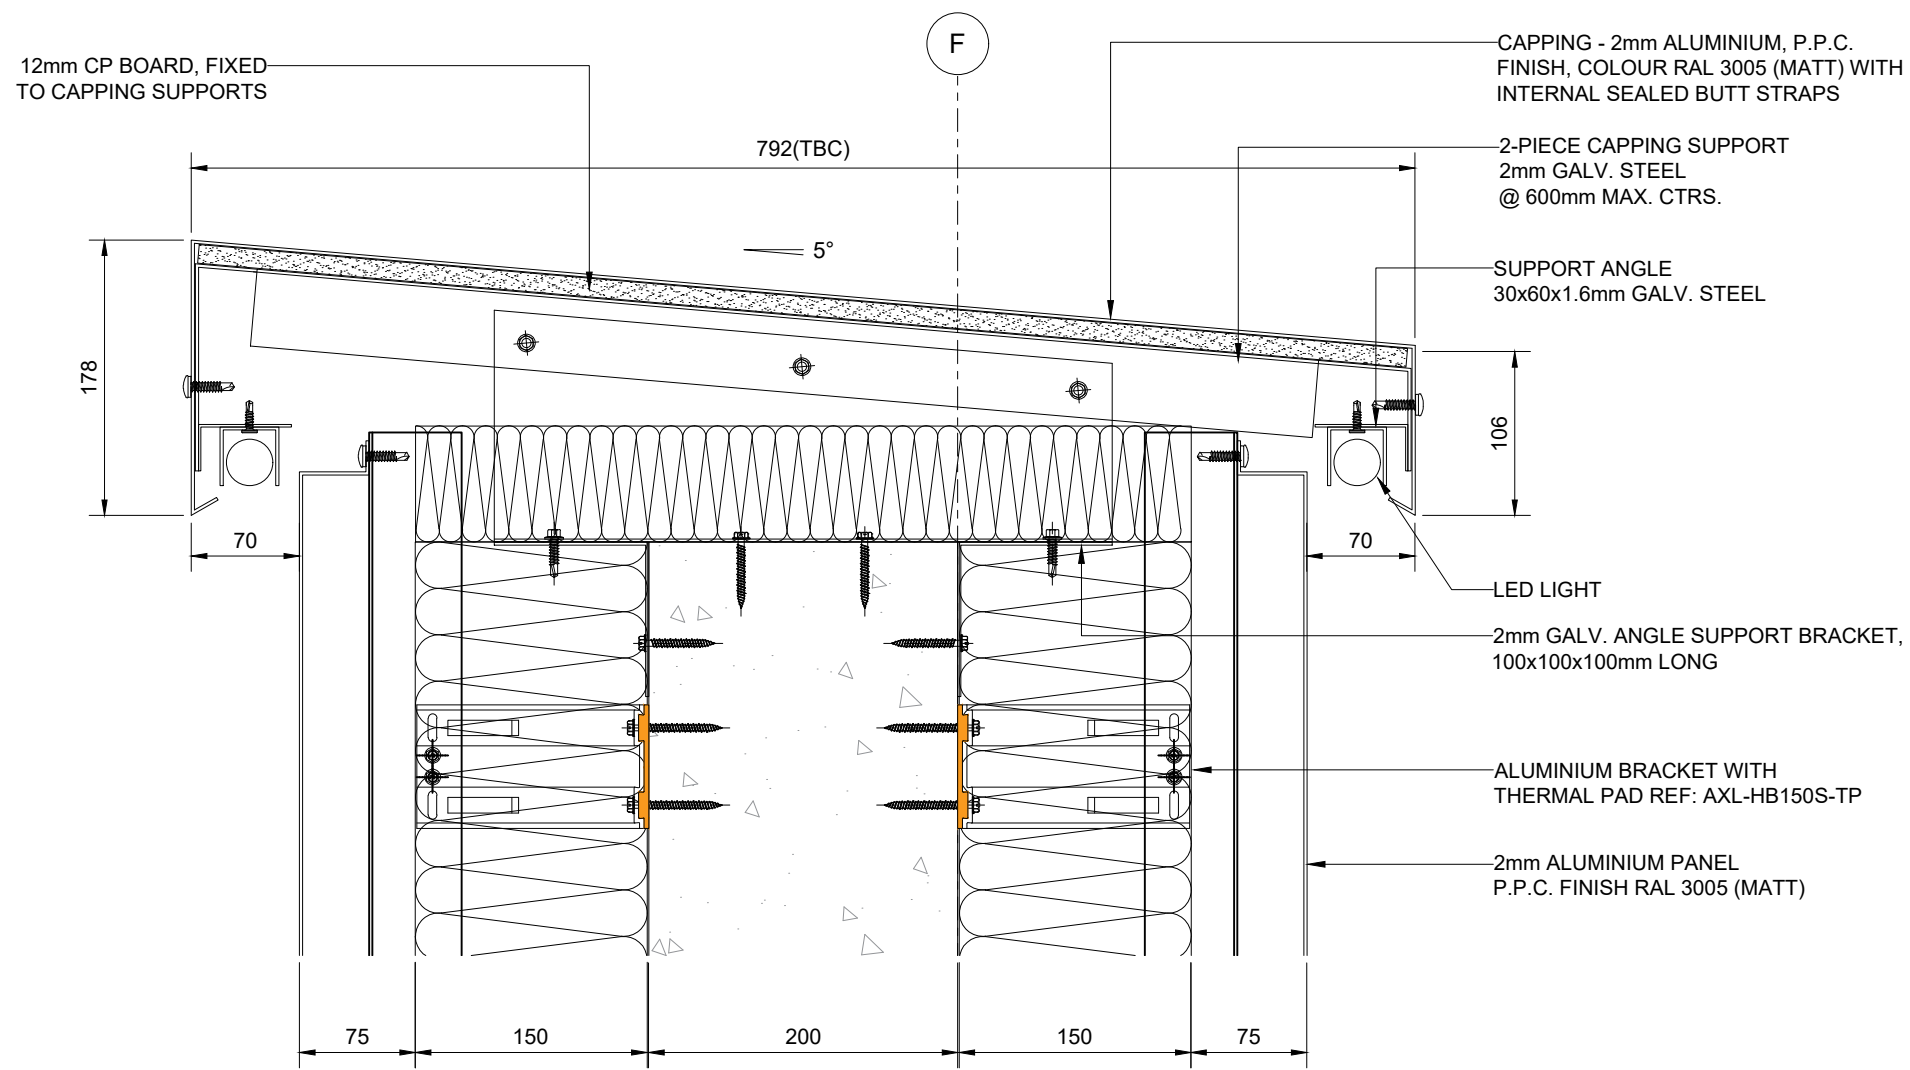

NOTE:
ALL CONTACT SURFACES BETWEEN
DISSIMILAR METALS TO BE ISOLATED
WITH PVC ISOLATING TAPE.

C02	17.10.22	Detail updated to Architect's comments - CONSTRUUCTION	SM
C01	13.09.22	CONSTRUCTION ISSUE	SM
P01	10.08.22	FIRST ISSUE	SM
REV	DATE	REVISION	CHKD
Status: CONSTRUCTION			
IMS FAÇADES LTD UNIT 3, PRIORY MEWS MONKS FERRY BIRKENHEAD WIRRAL CH41 5AZ			
Client:			
Project: ADDINGTON STREET			
Drawing title: CAPPING & INTERNAL PARAPET DETAIL GRID LINE F, LEVEL 6			
Date:	Drawn:	Checked:	Scale:
AUG 22	WDL	SJM	1:5
Drg No:			Rev:
AS01-IMS-00-ZZ-DR-X-0130			C02