





1 North EXISTING
1 : 50

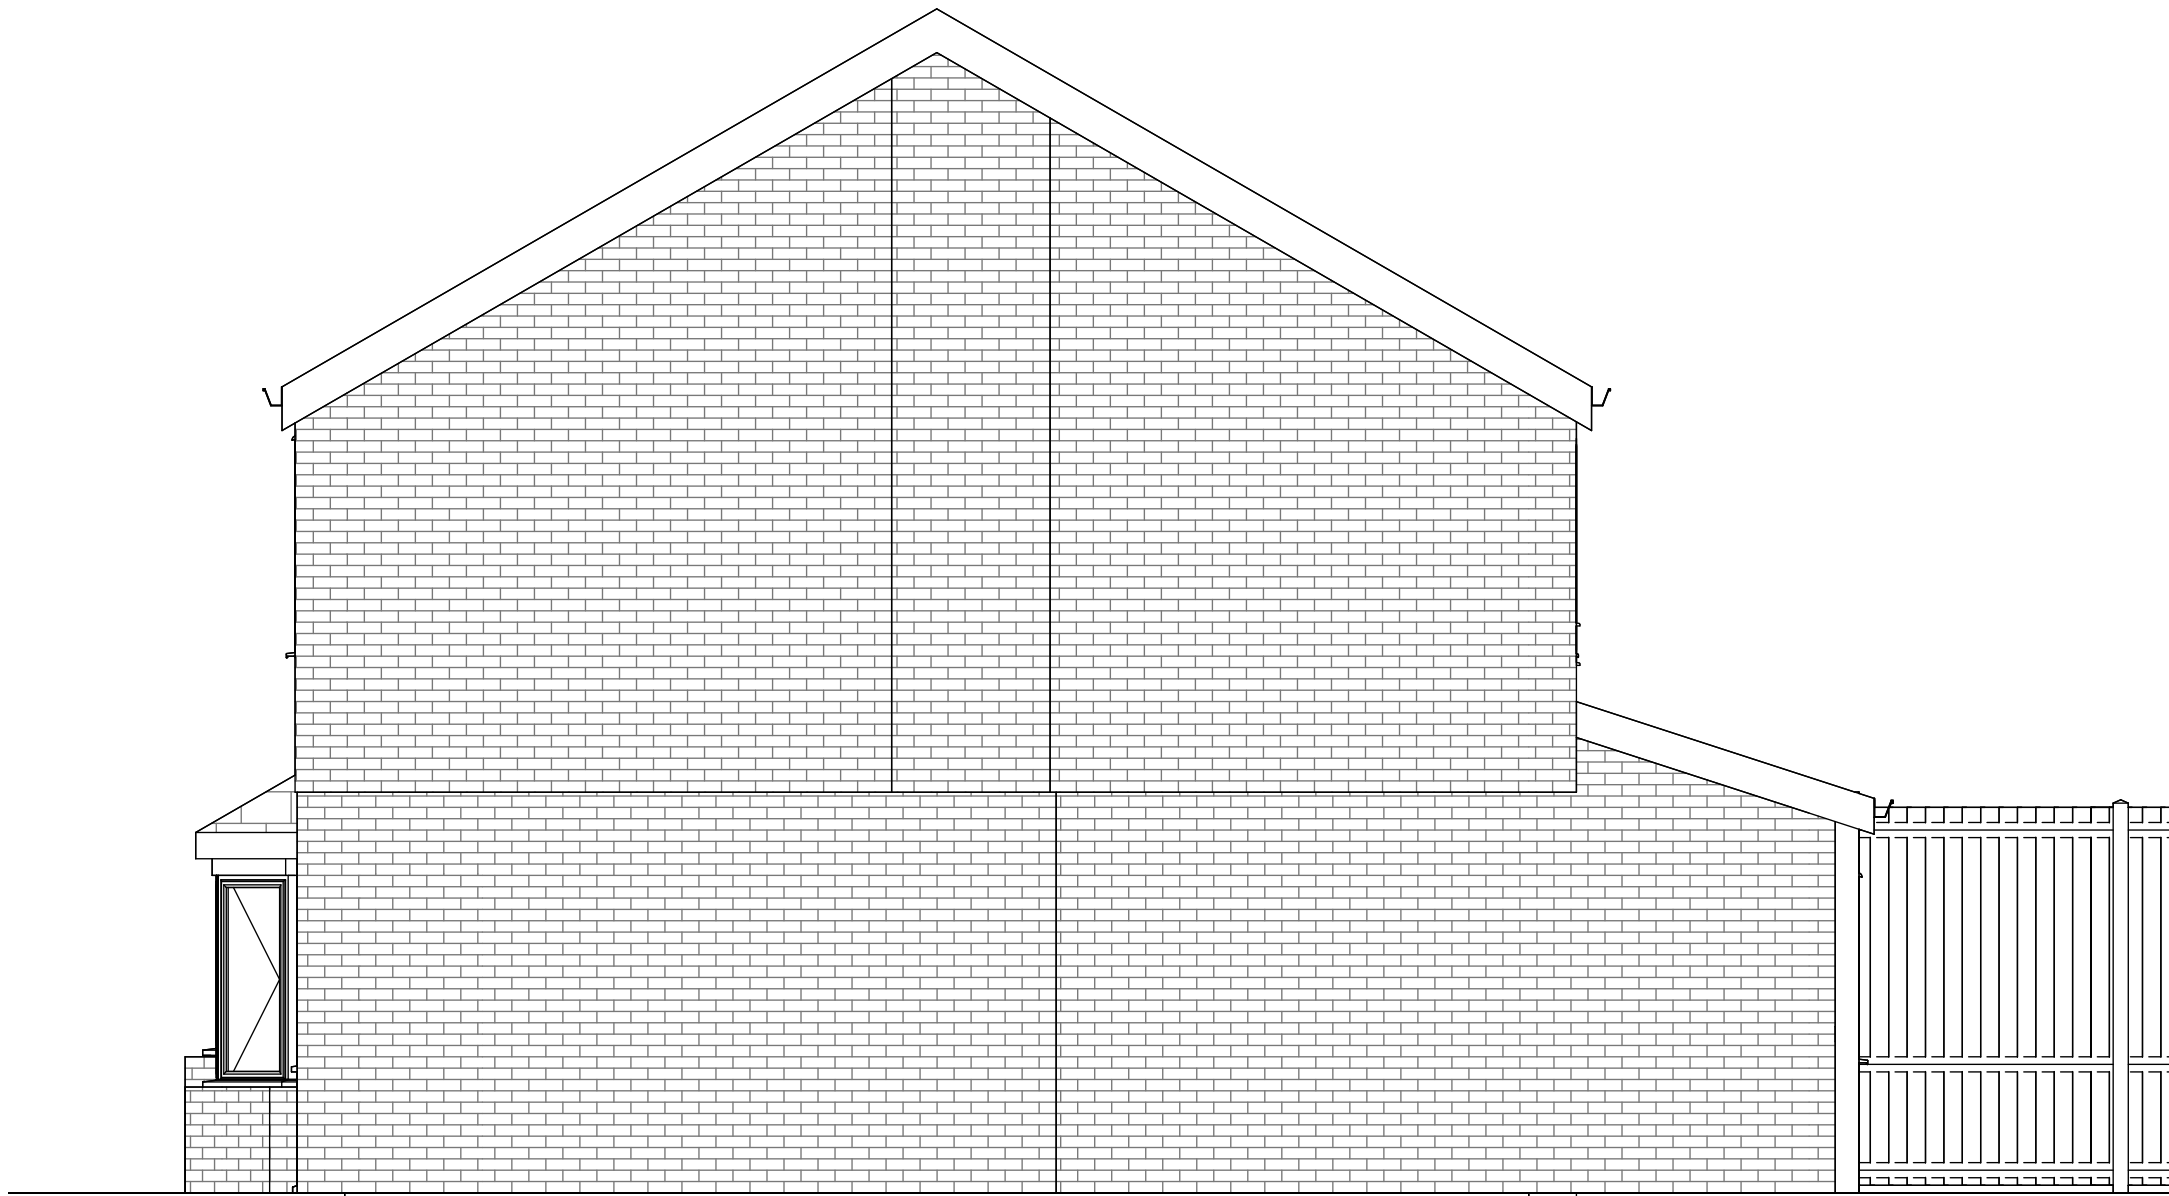

2 East EXISTING
1 : 50



4 South EXISTING 01
1 : 50

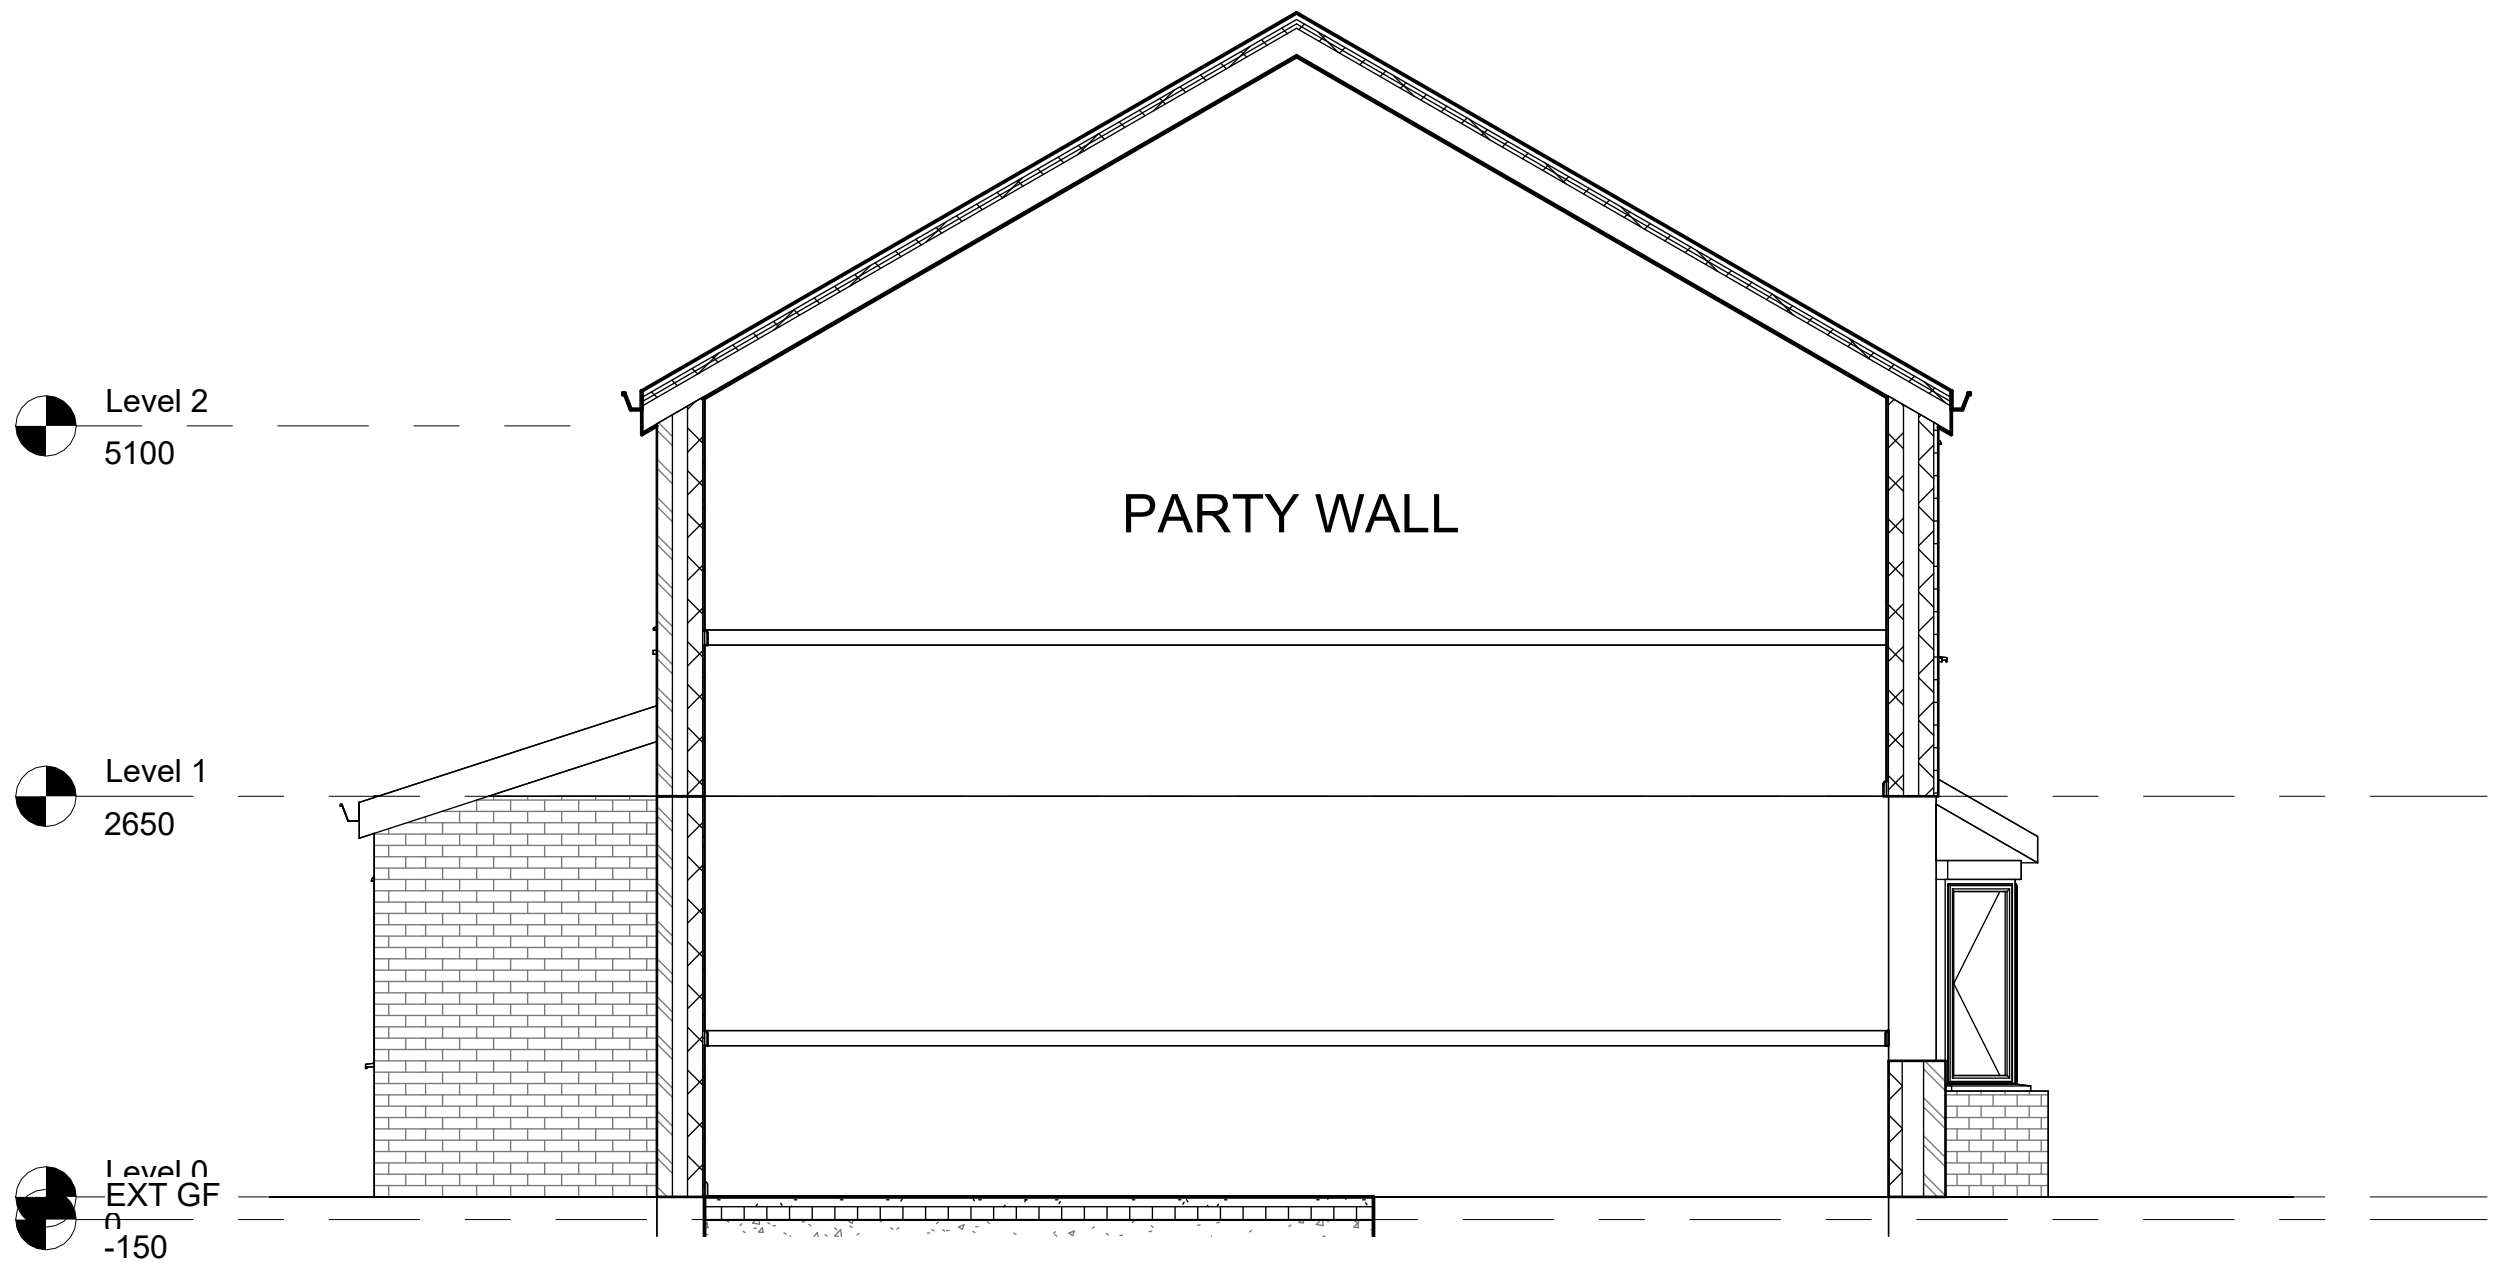

3 West Existing 01
1 : 50

Rev	Description	Date	Dr by	App by
original by		date created		
NK		04/10/22	NK	



Enquiries@nkarchitectural.co.uk
T : 0161 818 7185
www.nkarchitectural.co.uk

19 HEXAGON CLOSE, MANCHESTER, M19 1BN

client name			
MR MASOOD - 14 HEMBURY AVENUE, BURNAGE, MANCHESTER, M19 1FH			
project			
- REAR SINGLE STOREY EXTENSION			
drawing			
EXISTING ELEVATIONS			
computer file		plot date	
C:\Users\TRADE\Desktop\NAG014 Hembury Avenue - Serial14 HEMBURY AVENUE.dwg			
project number		scale	
2021.0042.2247		1 : 50 @A1	
drawing number		rev	
A102		issue status	
		BUILDING REGS	

This drawing is to be read in conjunction with all related drawings. All dimensions must be checked and verified on site before commencing any work or producing shop drawings. The originator should be notified immediately of any discrepancy. This drawing is copyright and remains the property of NK Architectural.