



Site Boundary


Proposal is subject to structural input from a structural engineer. This includes sizes of beams and location of columns.

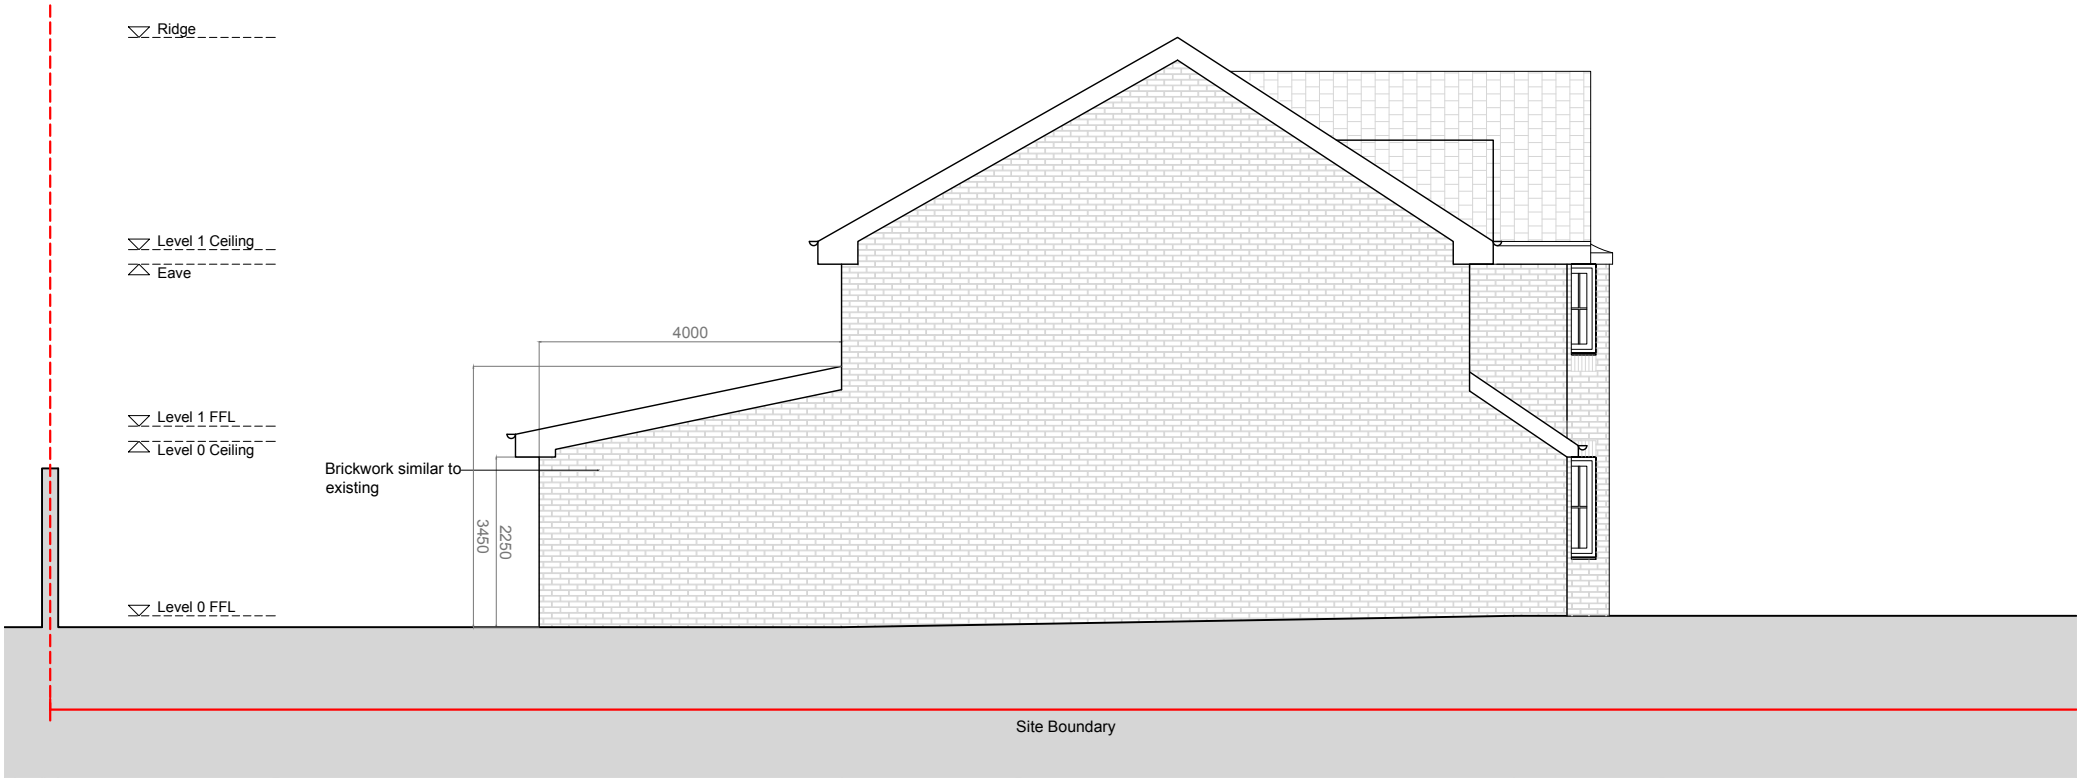

Elevation CC

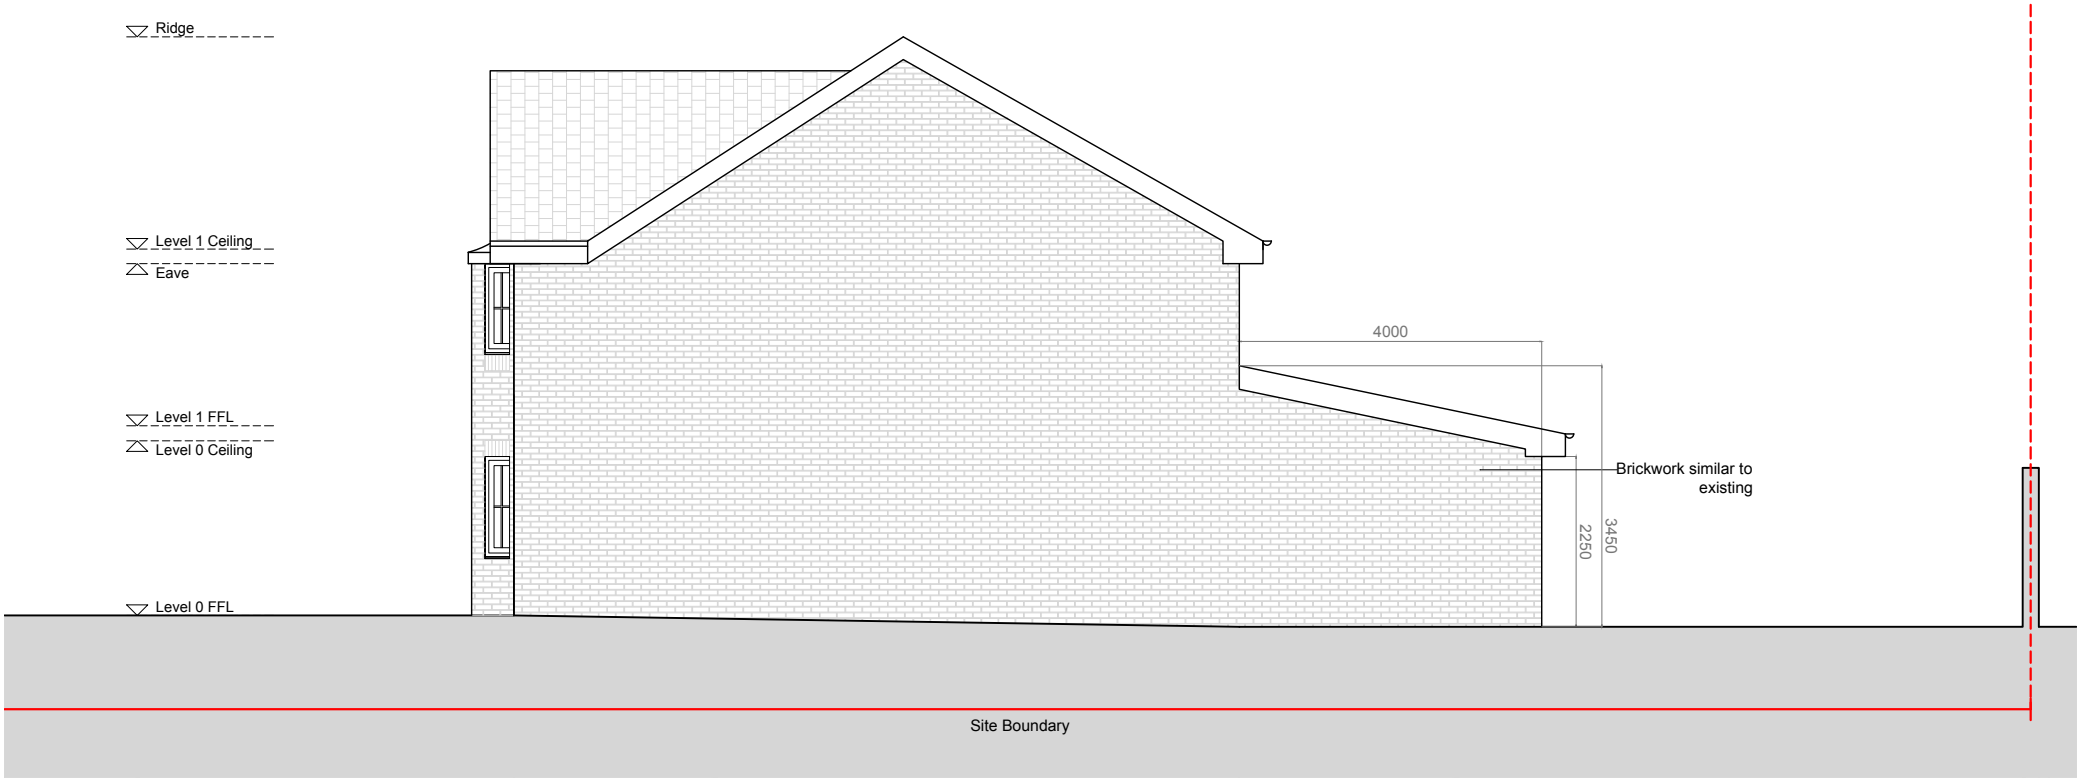

Elevation DD

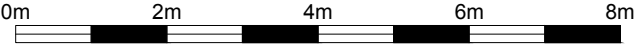

Project:
53 KILMAINE AVENUE

Client:
MR & MRS CHU

Title:
PROPOSED SIDE ELEVATIONS

Status:
FOR INFORMATION

Date:
01.08.2022

Scale:
1:50 @ A1 1:100 @A3

Drawn by:
SK