


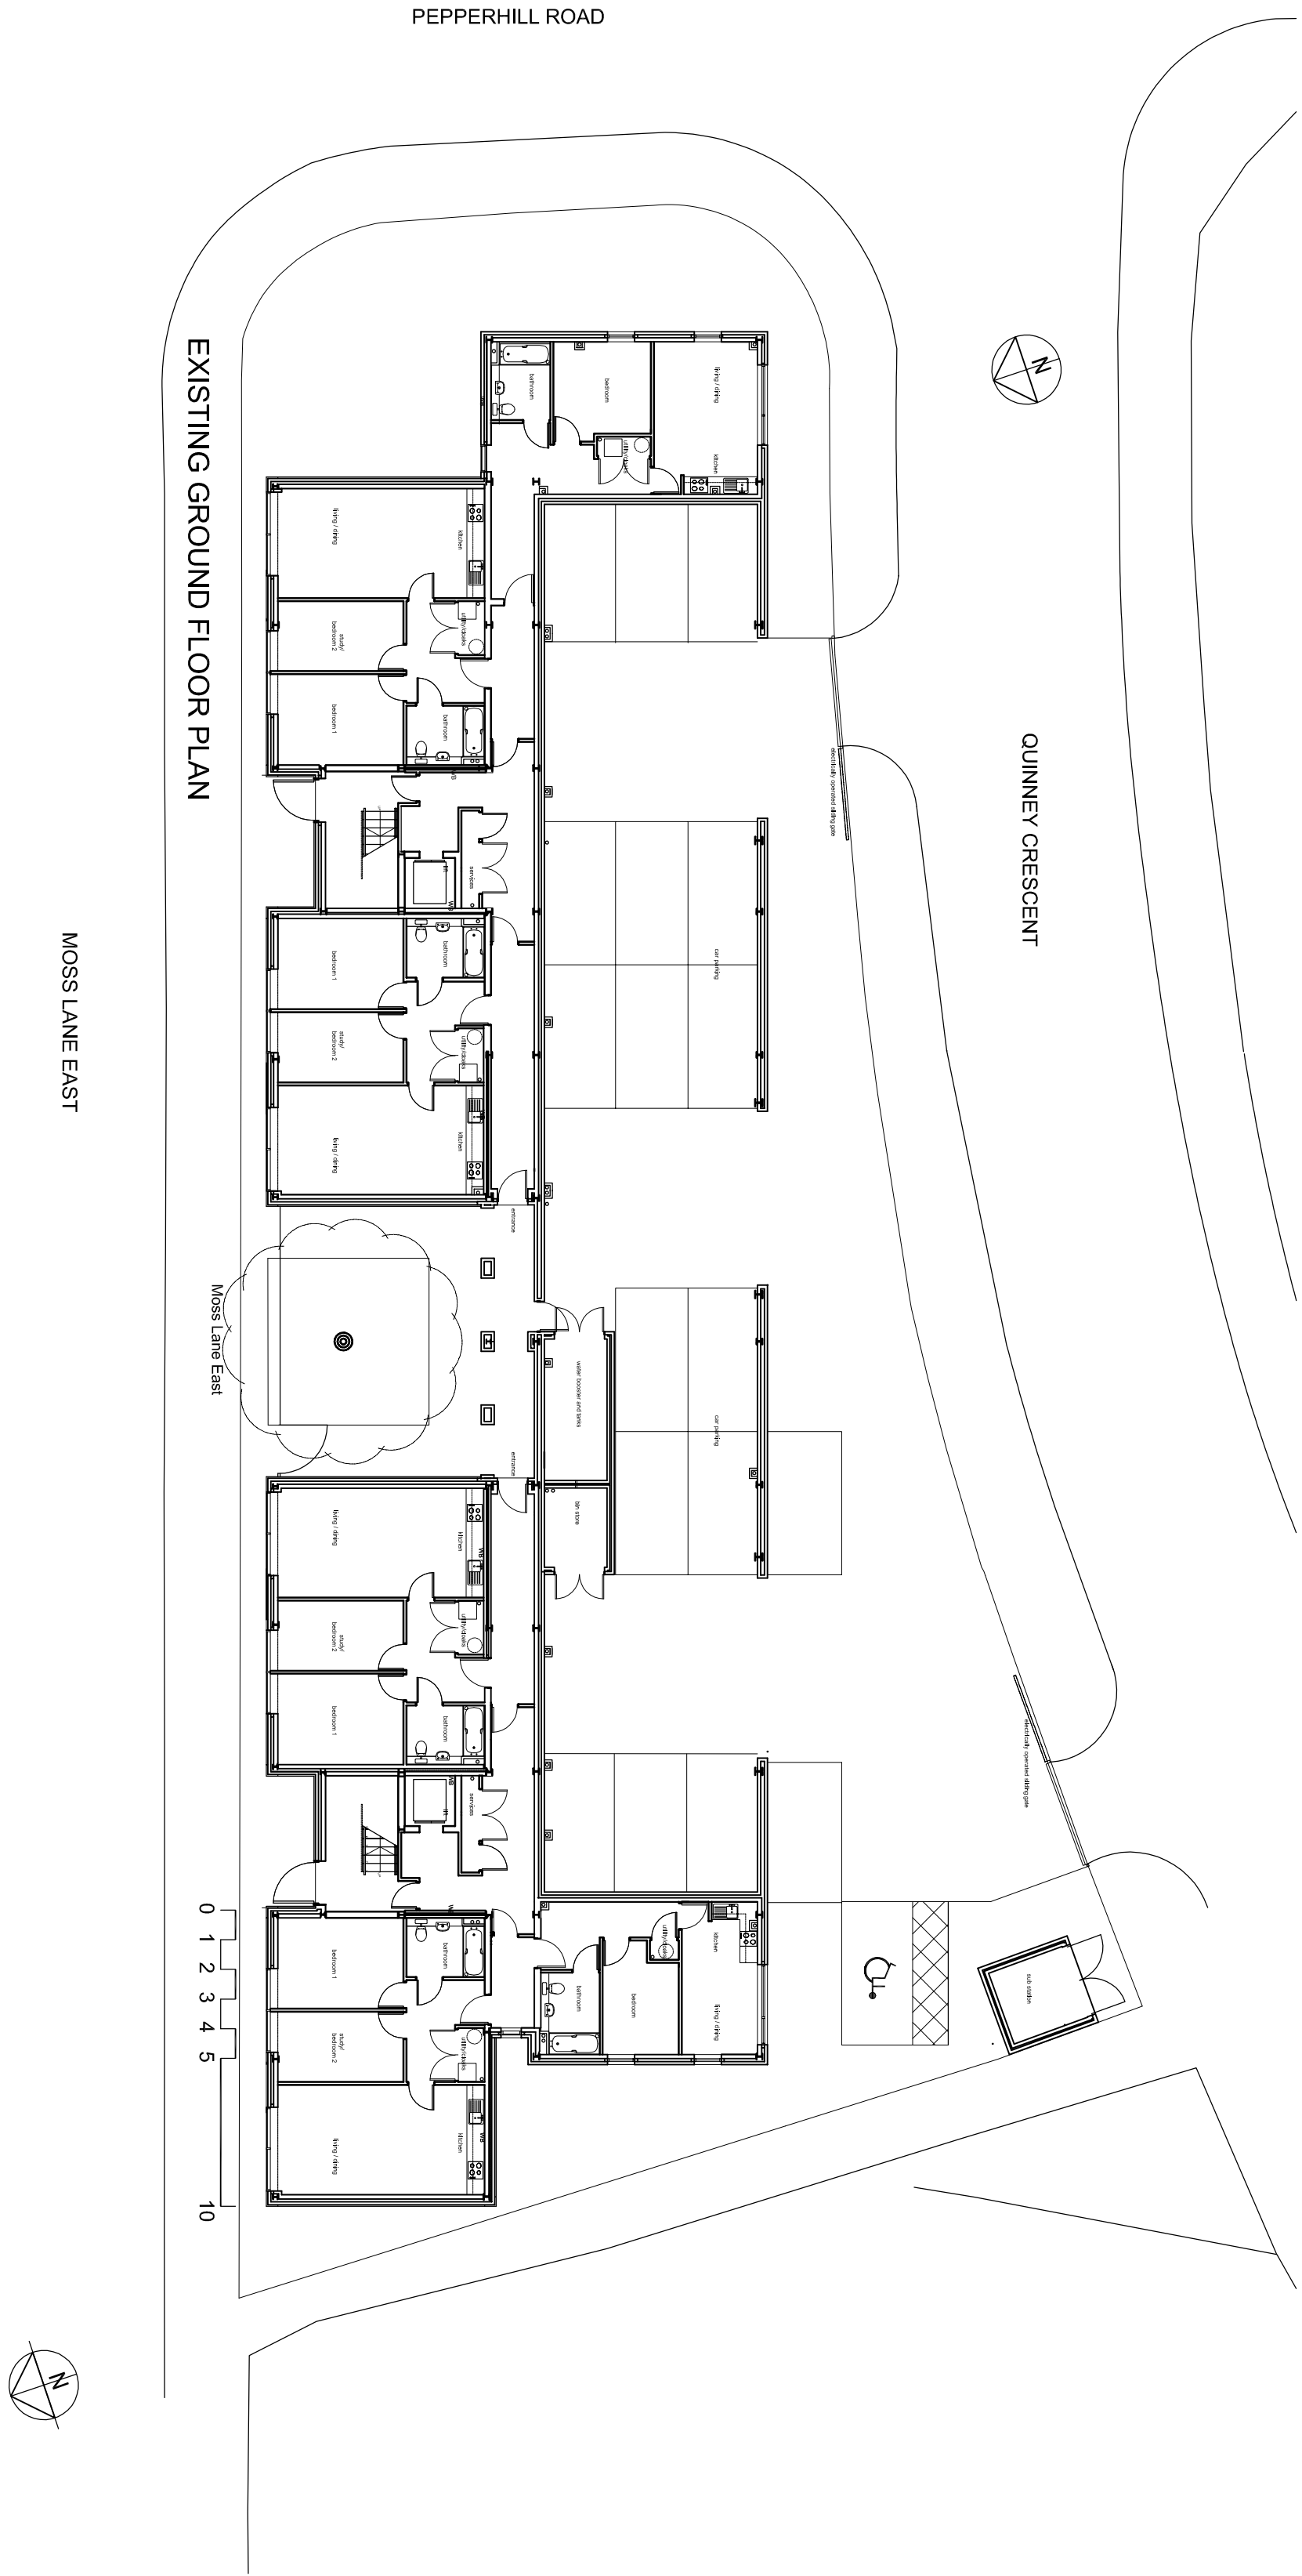

PRELIMINARY

space
architecture and design limited

The Studio
100-11000
Baker Street Road
H20 7TB
London
T: 020 844 4455
E: info@spacearchitect.com
W: www.spacearchitect.com

Irish Anglo Properties (Hulme) Ltd

Pepperhill Road Extension of Existing Apartment Building
Pepper Court, Moss Lane East
M16 7DH

Existing Ground Floor Plan

Scale	Date	Author	Checker	Project	Revision
1:500	17/05/16	SA/11/14/10	MP	21/04/16-2016	01/01/16