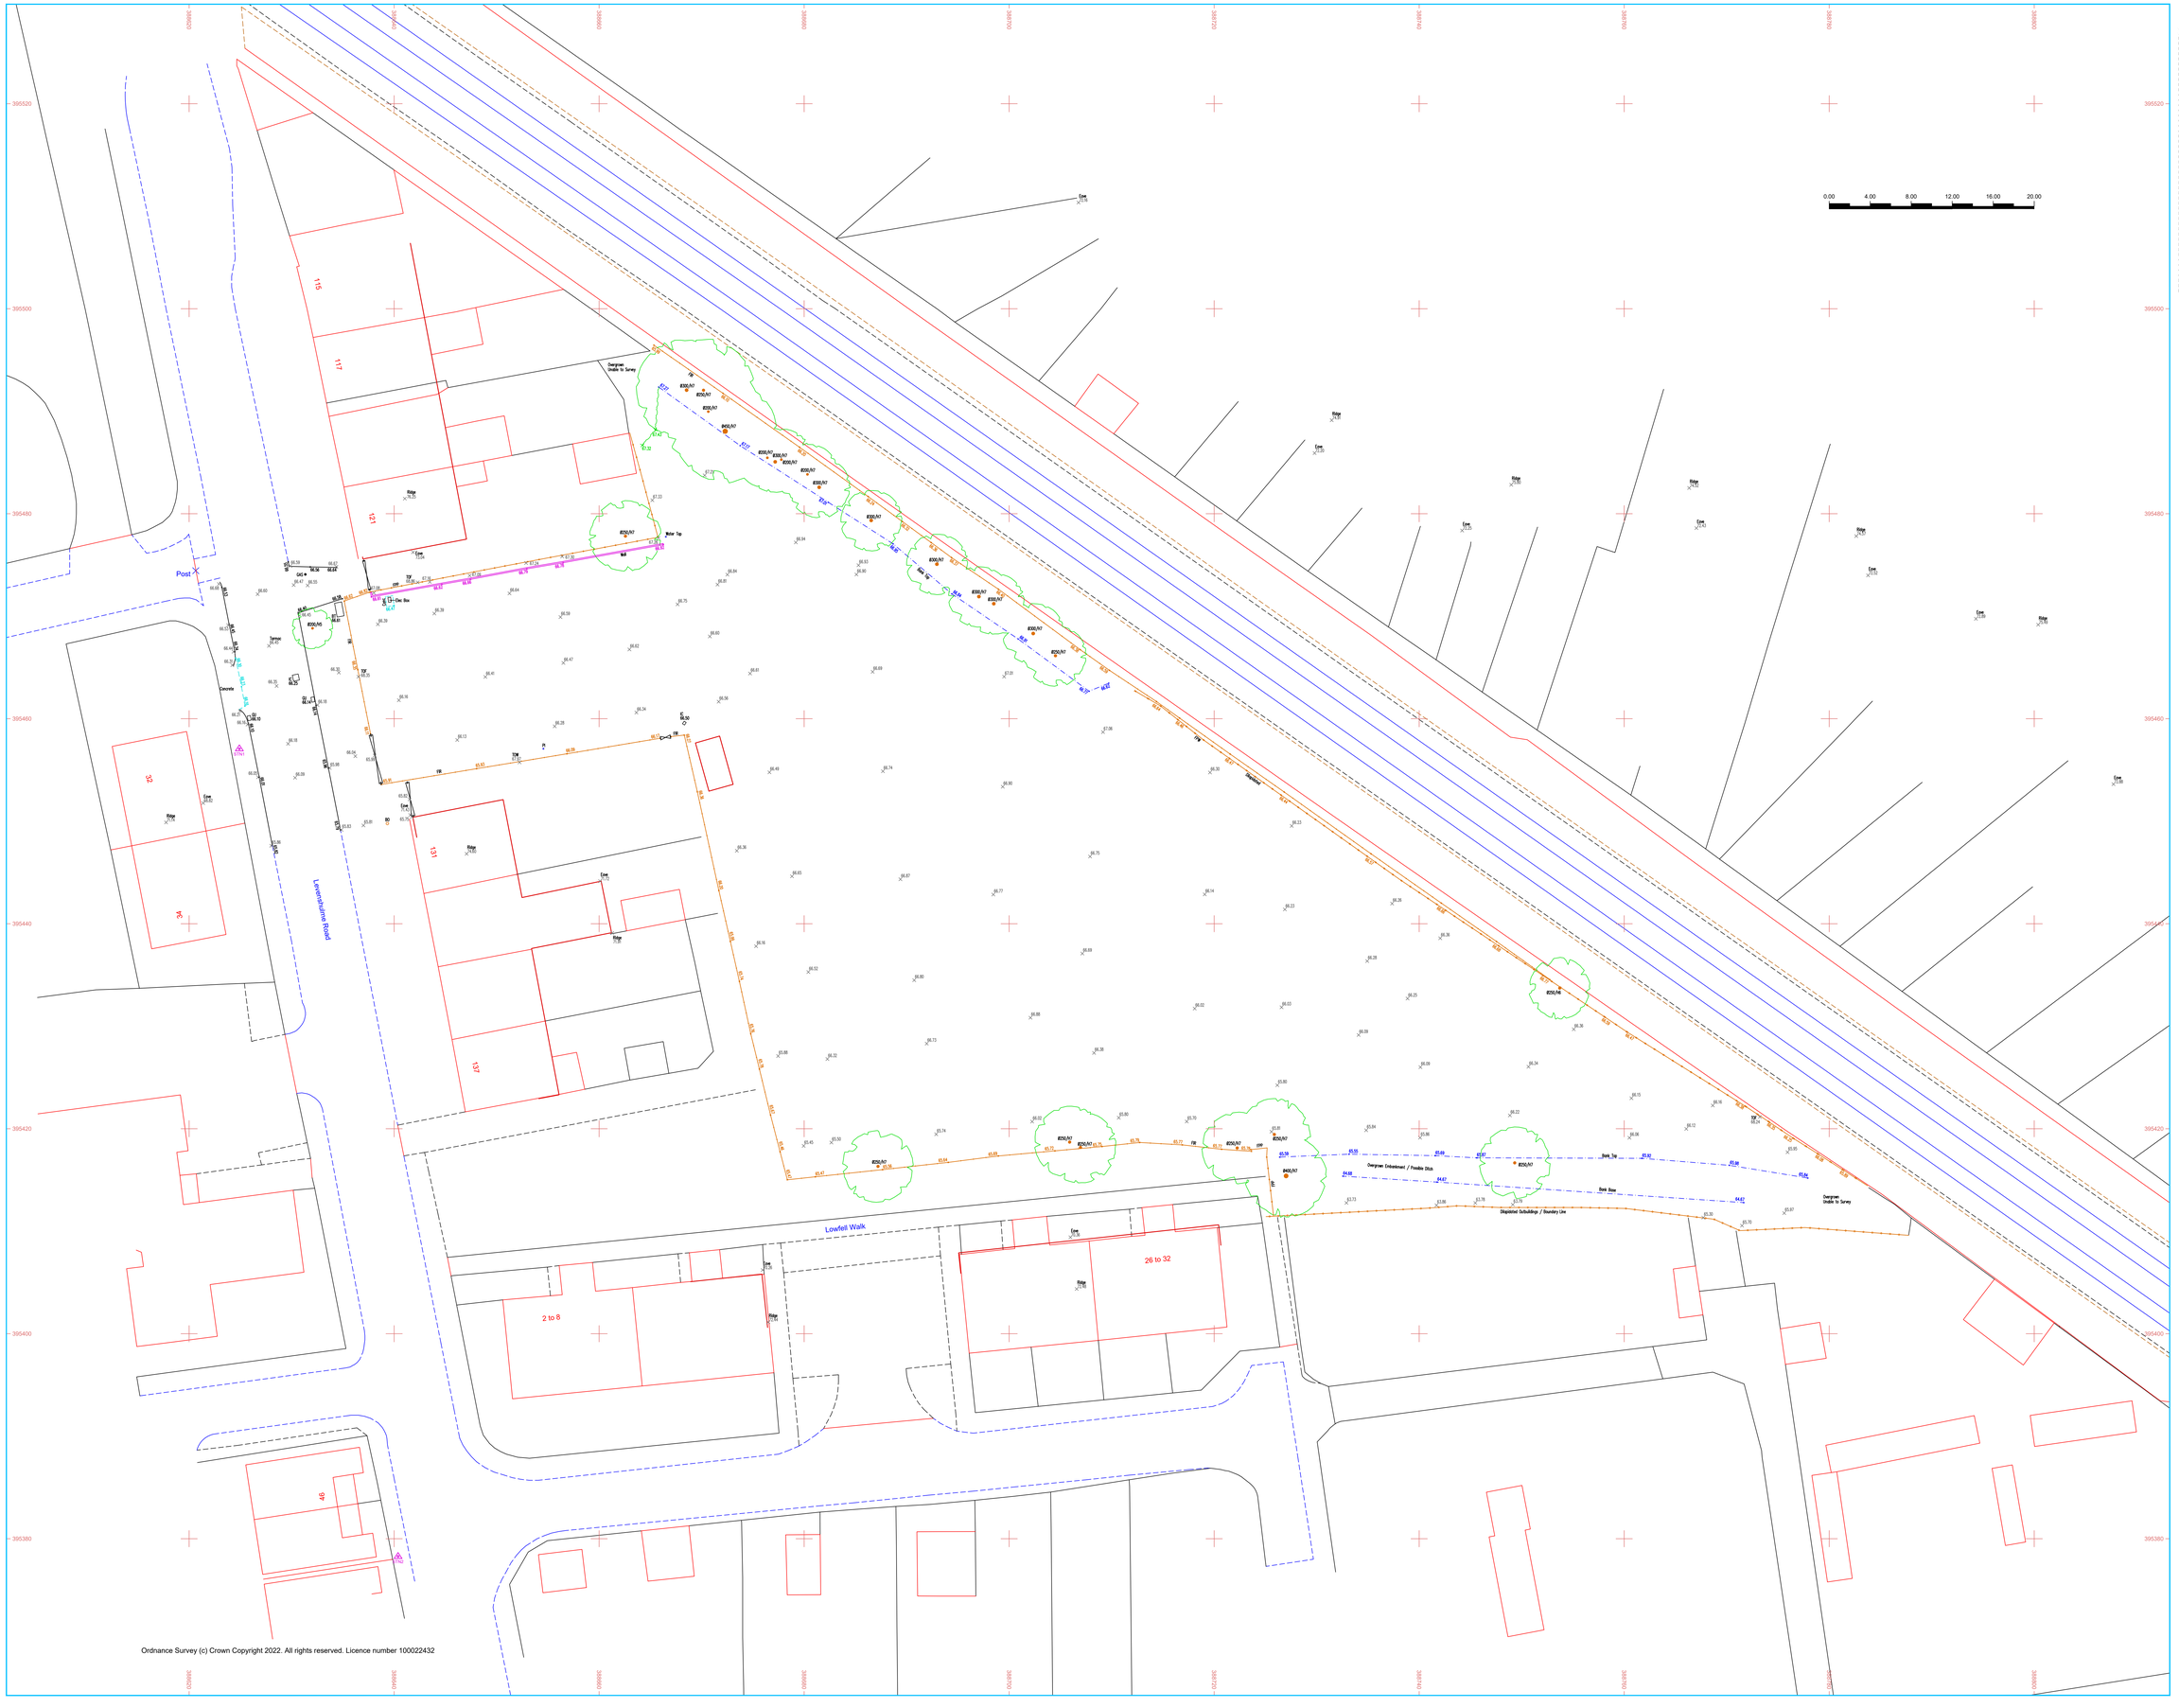

Abbreviations where applicable:

AB	Air Brick	JTN	Junction Box
AV	Air Valve	KL	Keep Left
BB	Bellaha Beacon	KO	Kerb Gulley
BC	Bellaha Canopy	KR	Kerb Right
BH	Borehole	LP	Lamp Post
BL	Bed Level	MB	Mooring Bollard
BM	Bench Mark	ME	Meter Manhole
BNDY	Boundary	MH	Manhole
BO	Box (Other)	MT	Mast Arm
BS	Bollard (Tree)	MS	Multi-Stem (Tree)
BST	Bus Stop	MY	Mercury Manhole
BTM	Box (Telecom Manhole	NG	Natural Ground
BW	Brick Wall	NP	Road Name Plate
C	Crown	OB	Out Building
CCTV	Closed Circuit Television	OS	Ordnance Survey
CL	Ceiling Level	PB	Pillar Box
CONC	Concrete	PED	Perambulator Pad
CP	Concrete Post	PI	Pipe
CR	Cycle Rack	PM	Parking Meter
CTV	Cable Television Manhole	PO	Post Office Manhole
CUL	Culvert	PP	Power Point
DP	Down Pipe	PG	Pedestrian Guard
DP	Drain Pipe	RS	Road Sign
DPC	Damp Proof Course	RTW	Retaining Wall
DR	Drain	RWP	Rainwater Pipe
DWB	Dog Waste Bin	SDP	Stand Pipe
EB	Electricity Box	SL	Soffit Level
EL	Electricity Manhole	SOF	Soffit Level
EP	Electricity Pole	SMH	Surface Water Manhole
EP	Parking Bay	ST	Stop Tap
FB	Fence Panel	SU	Stump (Tree)
FBR	Foot Bridge	SV	Sluice Valve
FCL	False Ceiling Level	SVP	Soil Vent Pipe
FFL	Finished Floor Level	SW	Surface Water
FL	Flood Lighting	TP	Traffic Light (Ped. TP)
FL	Floor Level	TBM	Temporary Benchmark
FMH	Foul Water Manhole	TCB	Telephone Cell Box
FP	Flag Pole	TH	Threshold Level
FPC	Fence Post & Chain	TL	Traffic Light
FPM	Fence Post & Mesh	TPW	Telegraph Pole
FPR	Fence Post & Rail	TP	Telegraph Pole
FPW	Fence Post & Wire	TPT	Trial Pit
FSB	Fence Safety Barrier	TS	Tri-Stem (Tree)
FW	Foul Water	TSI	Traffic Signal Manhole
FWM	Fence Wire Mesh	UTS	Unable To Survey
GAS	Gas Valve	UTR	Unable To Raise
GL	Ground Level	VP	Vent Pipe
GP	Gate Post	WB	Water (BOT)
GU	Gulley	WCL	Window Cill Level
H	Hedge	WHL	Window Head Level
HY	Hydrant	WL	Wall Level
IS	Information Sign	WM	Water Meter

General Legend:

Tree (ID SU/E/N/H) · Survey Station (STN) · OSBM/TBM · Gate · Hedge · Borehole · Trial Pit

Survey Control:

	-E/X-	-N/Y-	-H/Z-
STN1	388624.902	395457.070	66.149
STN2	388640.383	395378.273	64.956

Relative to Ordnance Survey grid via Active Network RTK GPS Plane Table Grid

Sheet Layout:

A0

Disclaimer - West Coast Geomatics Limited 2022:

This survey has been produced with its accuracy compromise with the indicated scale and should only be used for its original intended purpose. Any scaling should only be undertaken for the purpose of obtaining approximate figures. No liability or responsibility is accepted to any third party for the whole or part of its contents. All data remains in the ownership of West Coast Geomatics Limited. Any discrepancies between this survey and any other information should be reported to West Coast Geomatics Limited.

Additional Notes:

Amendments:

WEST COAST GEOMATICS
LAND & MEASURED BUILDING SURVEYORS

Address:
Suites 3 & 4 Orchard House
Halsall Business Centre
Lancashire
L39 8RG

Contact details:
Tel: +44 (0) 1704 840 938
Email: info@wcgeo.co.uk
Web: www.wcgeo.co.uk

Client:
Watson Homes

Drawing Title:
Topographical Survey

Rev: -

Site Address / Project Reference:
123 - 129 Levenshulme Road
Manchester
M18 7NF

Surveyed:	NF	Document No.	WCG 22-1743-T-1-1
Processed:	JD	Plotted Scale:	ISO_A0_@_1:200
Checked & QA:	SN	Date of Issue	March 2022