




0 50
Metres

PROPOSED SINGLE
STOREY EXTENSION
35 MALTBY ROAD
WYTHENSHAW
M23 1EW

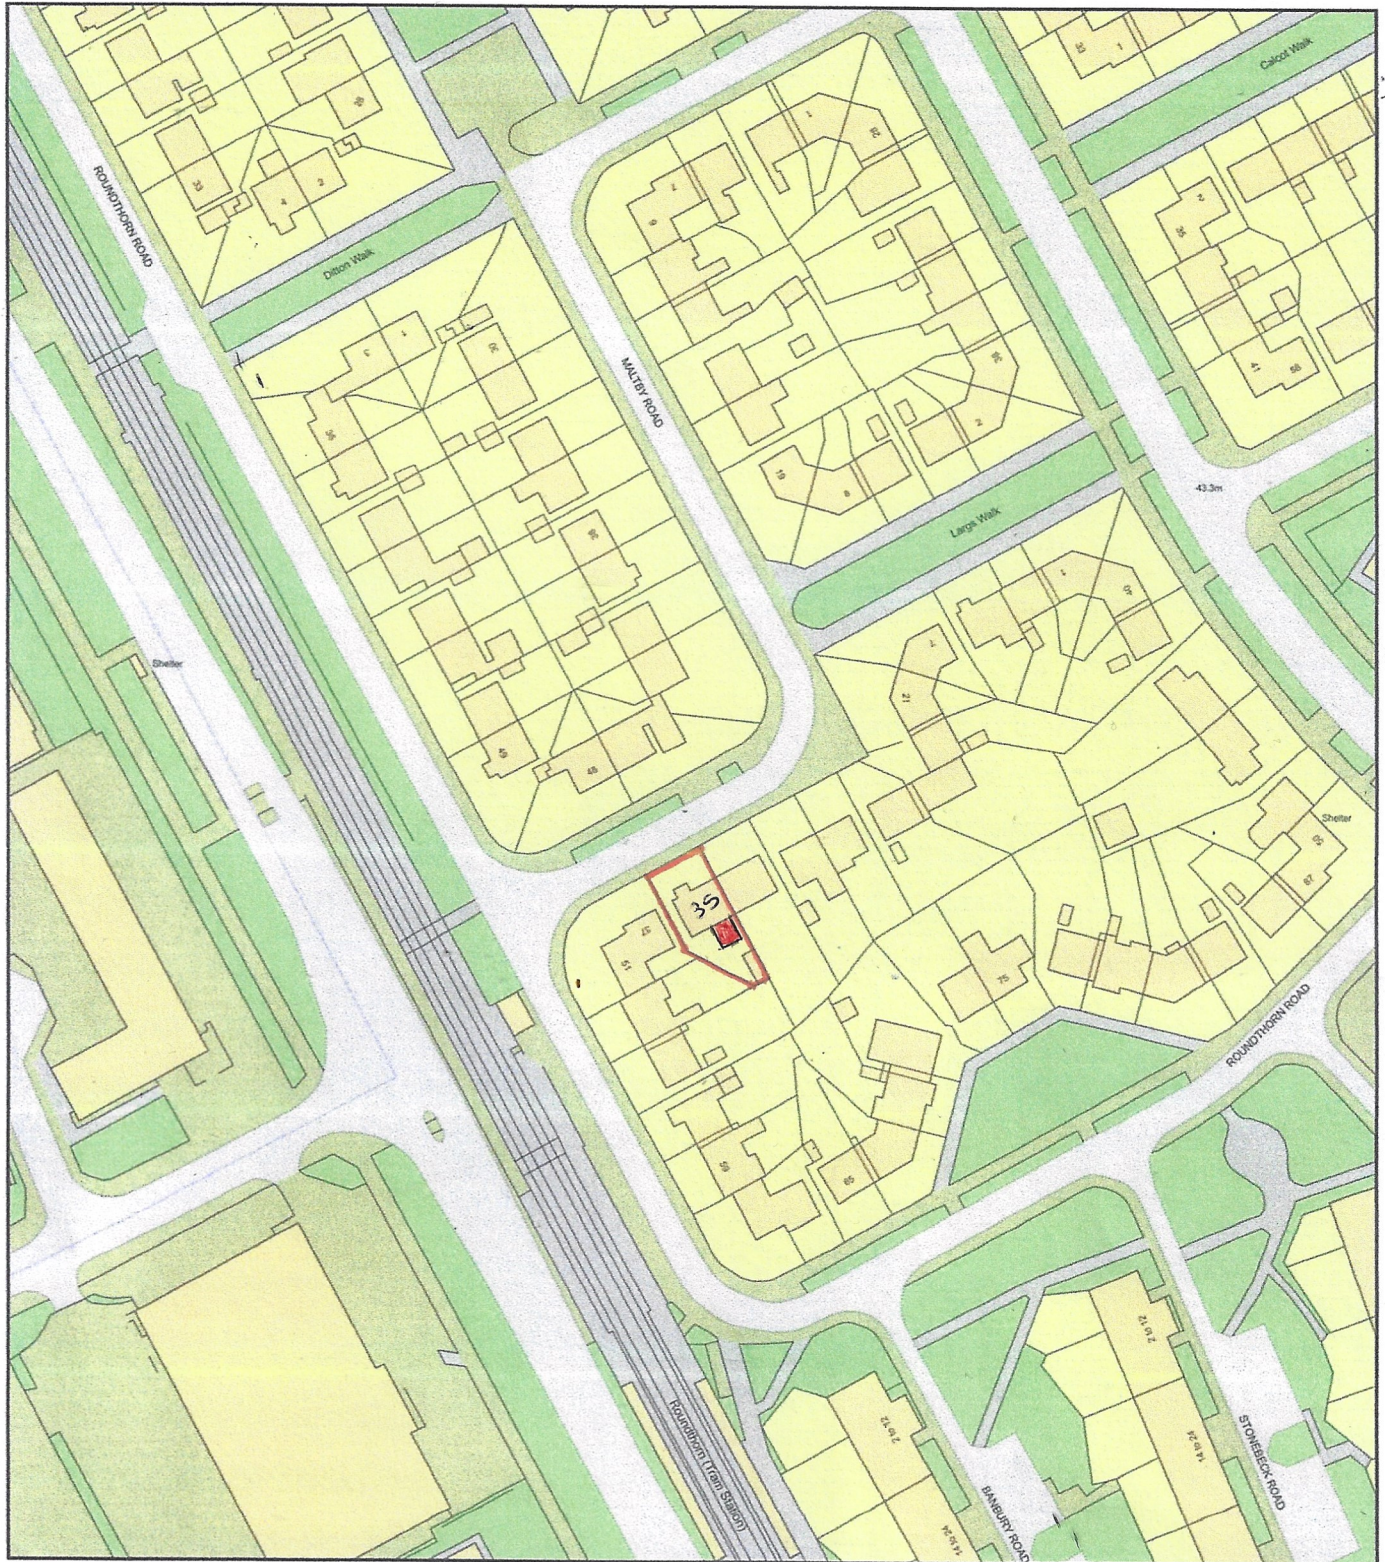

Plan Produced for: Clearview Home Improvements

Date Produced: 28 Sep 2022

Plan Reference Number: TQRQM22271103207152

Scale: 1:1250 @ A4