


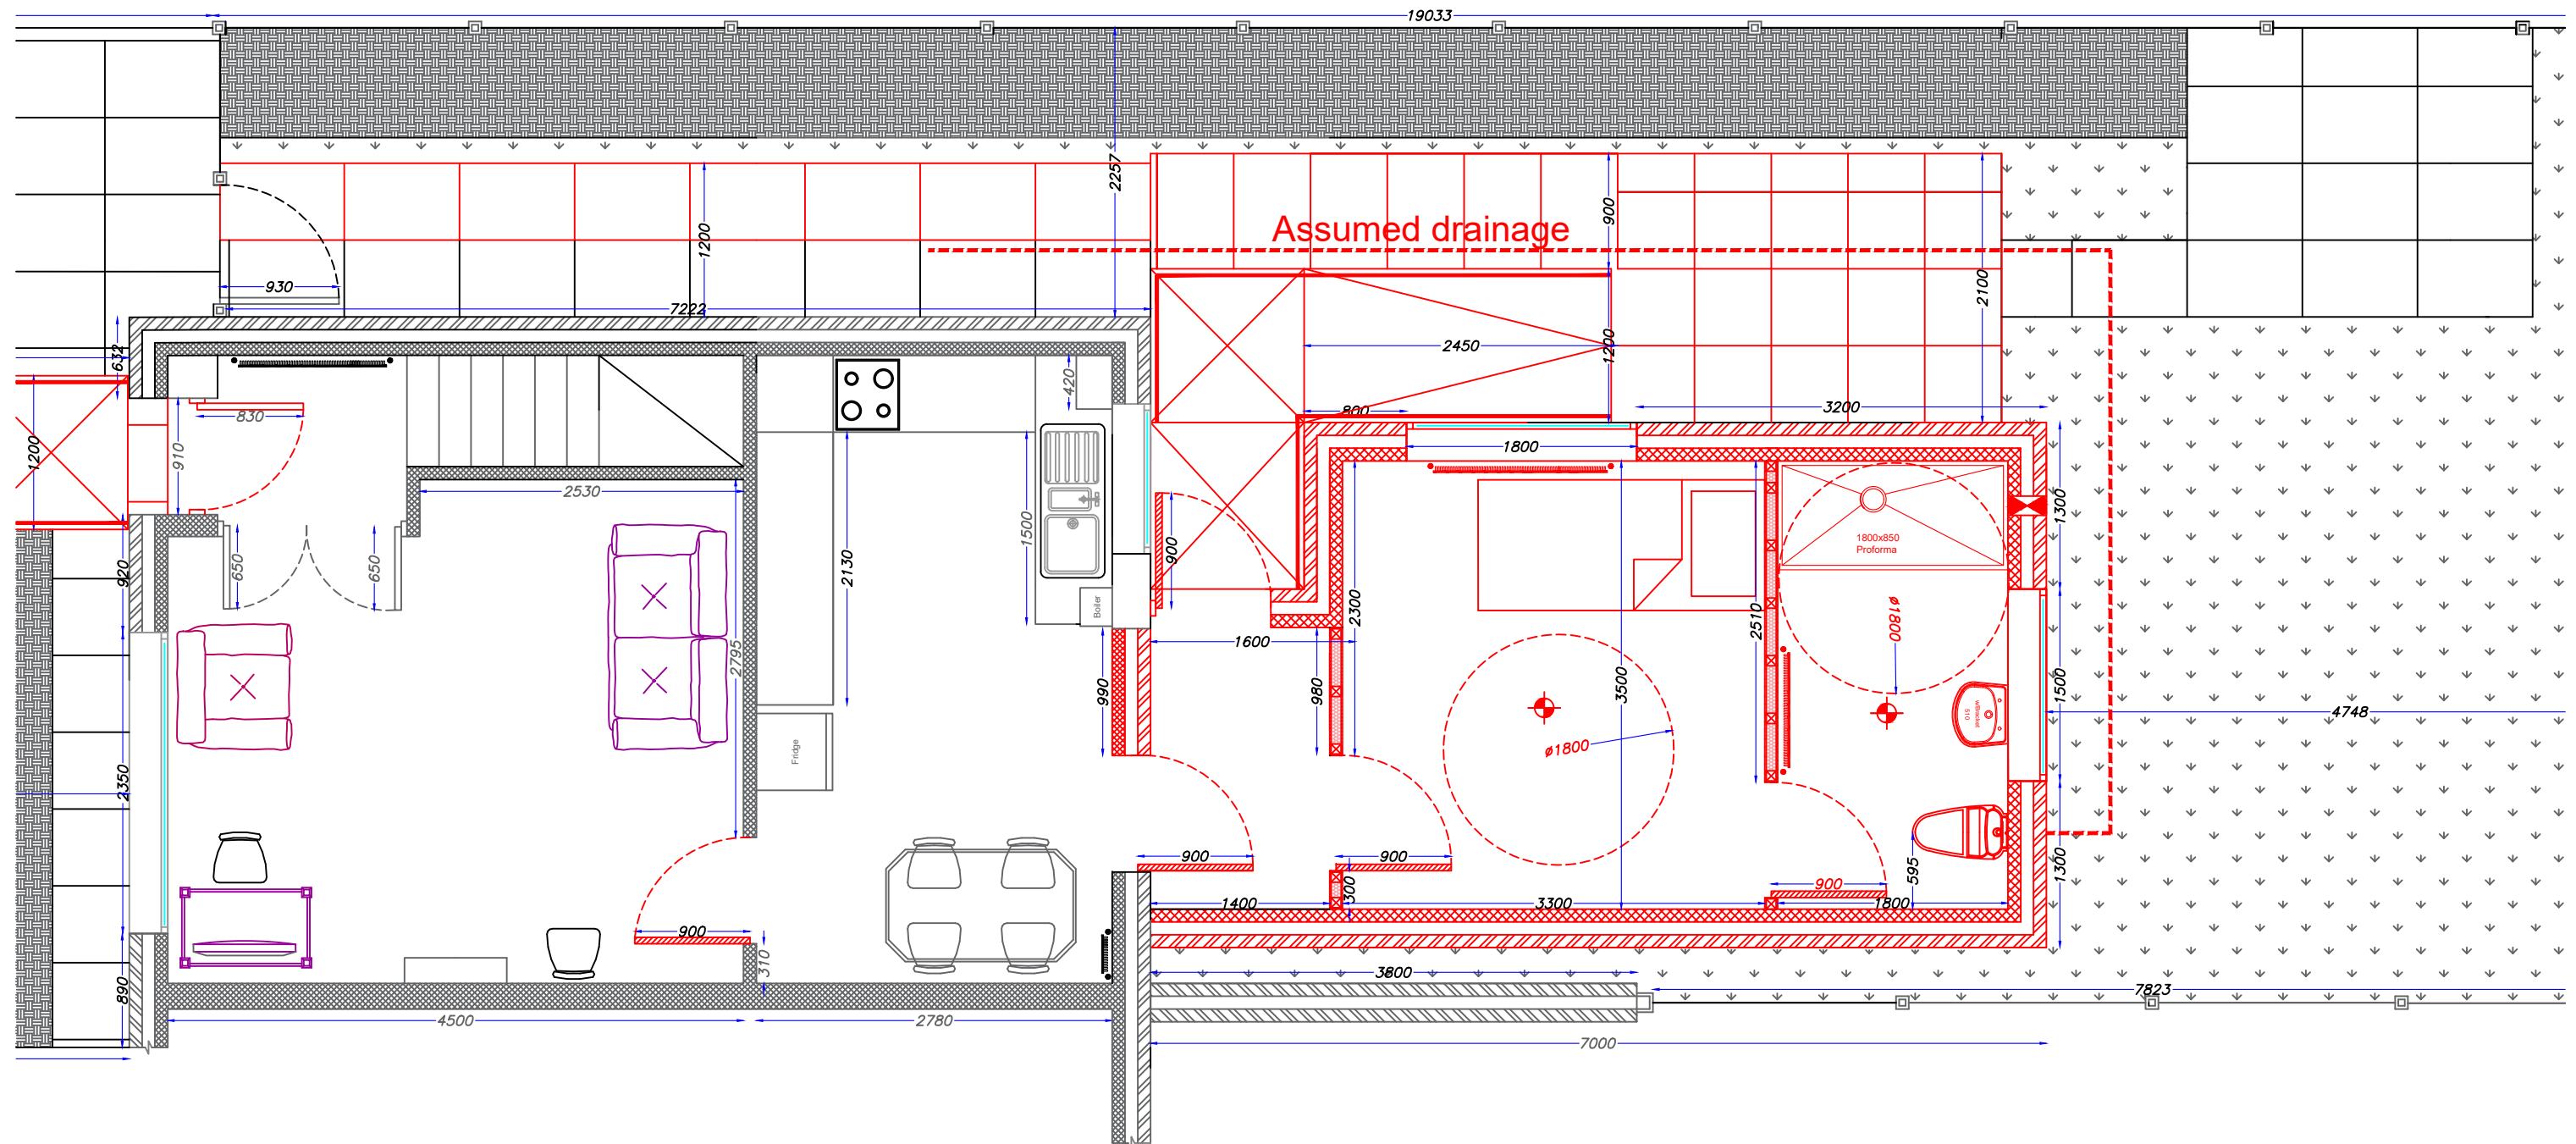

Plans agreed

Proposed Layout

Clients Signature.....

Date.....

Manchester's Local Care Organisation

Technical Officer Service

29 Poland St, Unit 1
Ancoats,
Manchester,
M4 6AZ

Applicants Name:
Mr Choudery Riaz

Property Address:
9 Lingcrest Close
Levenshulme
Manchester
M19 2WJ

REVISIONS -

Date: 19/07/2022

Paper Size: A3

Scale: 1:100

Drawn By:
Emma Berry



Manchester
Equipment &
Adaptations
Partnership