


5




Location 5 Photomontage
not to scale

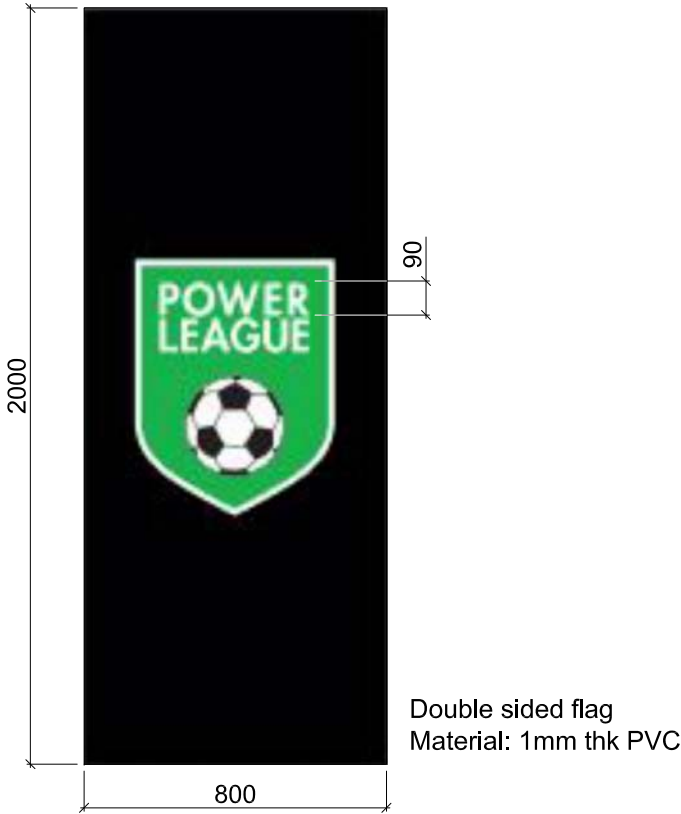

Location 5 Flag (4no.)
(non-illuminated)
Scale 1:20 @ A3



Location 5 Signs
(non-illuminated)
Scale 1:20 @ A3

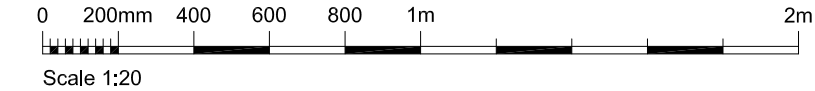

Drawing Title SIGNAGE LOCATION 5			Project NICHOLLS COMMUNITY FOOTBALL CENTRE, DALBERG ST, MANCHESTER M12 6BN SIGNAGE PROPOSALS	Notes	Drawing No. S5	
Scale 1:20 @ A3	Date JULY 2022	Rev. A				