

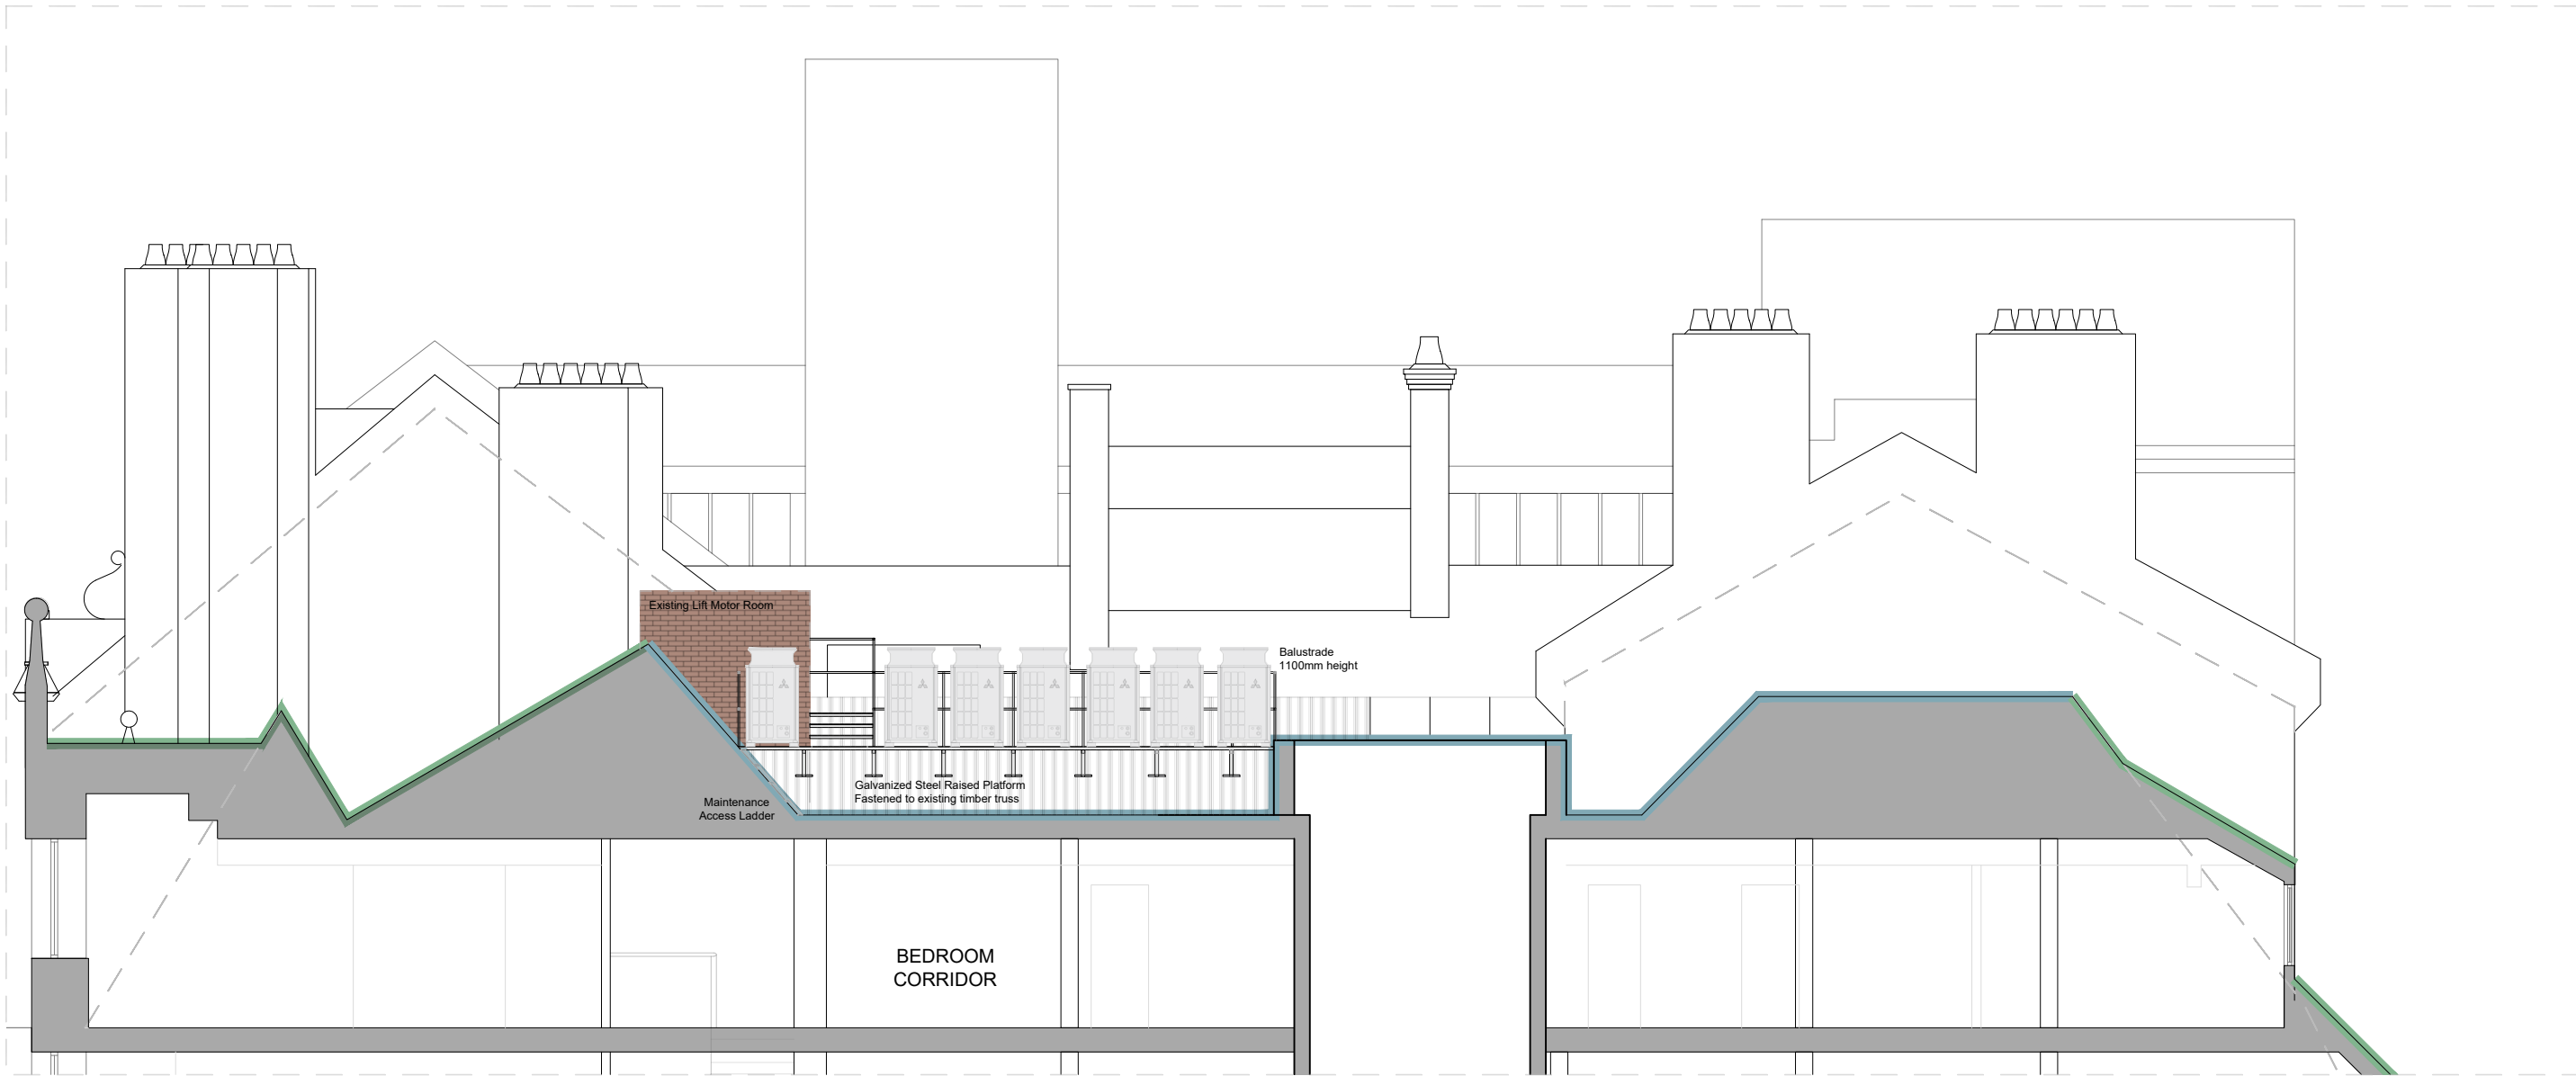



PROPOSED ROOFTOP PLANT DECK

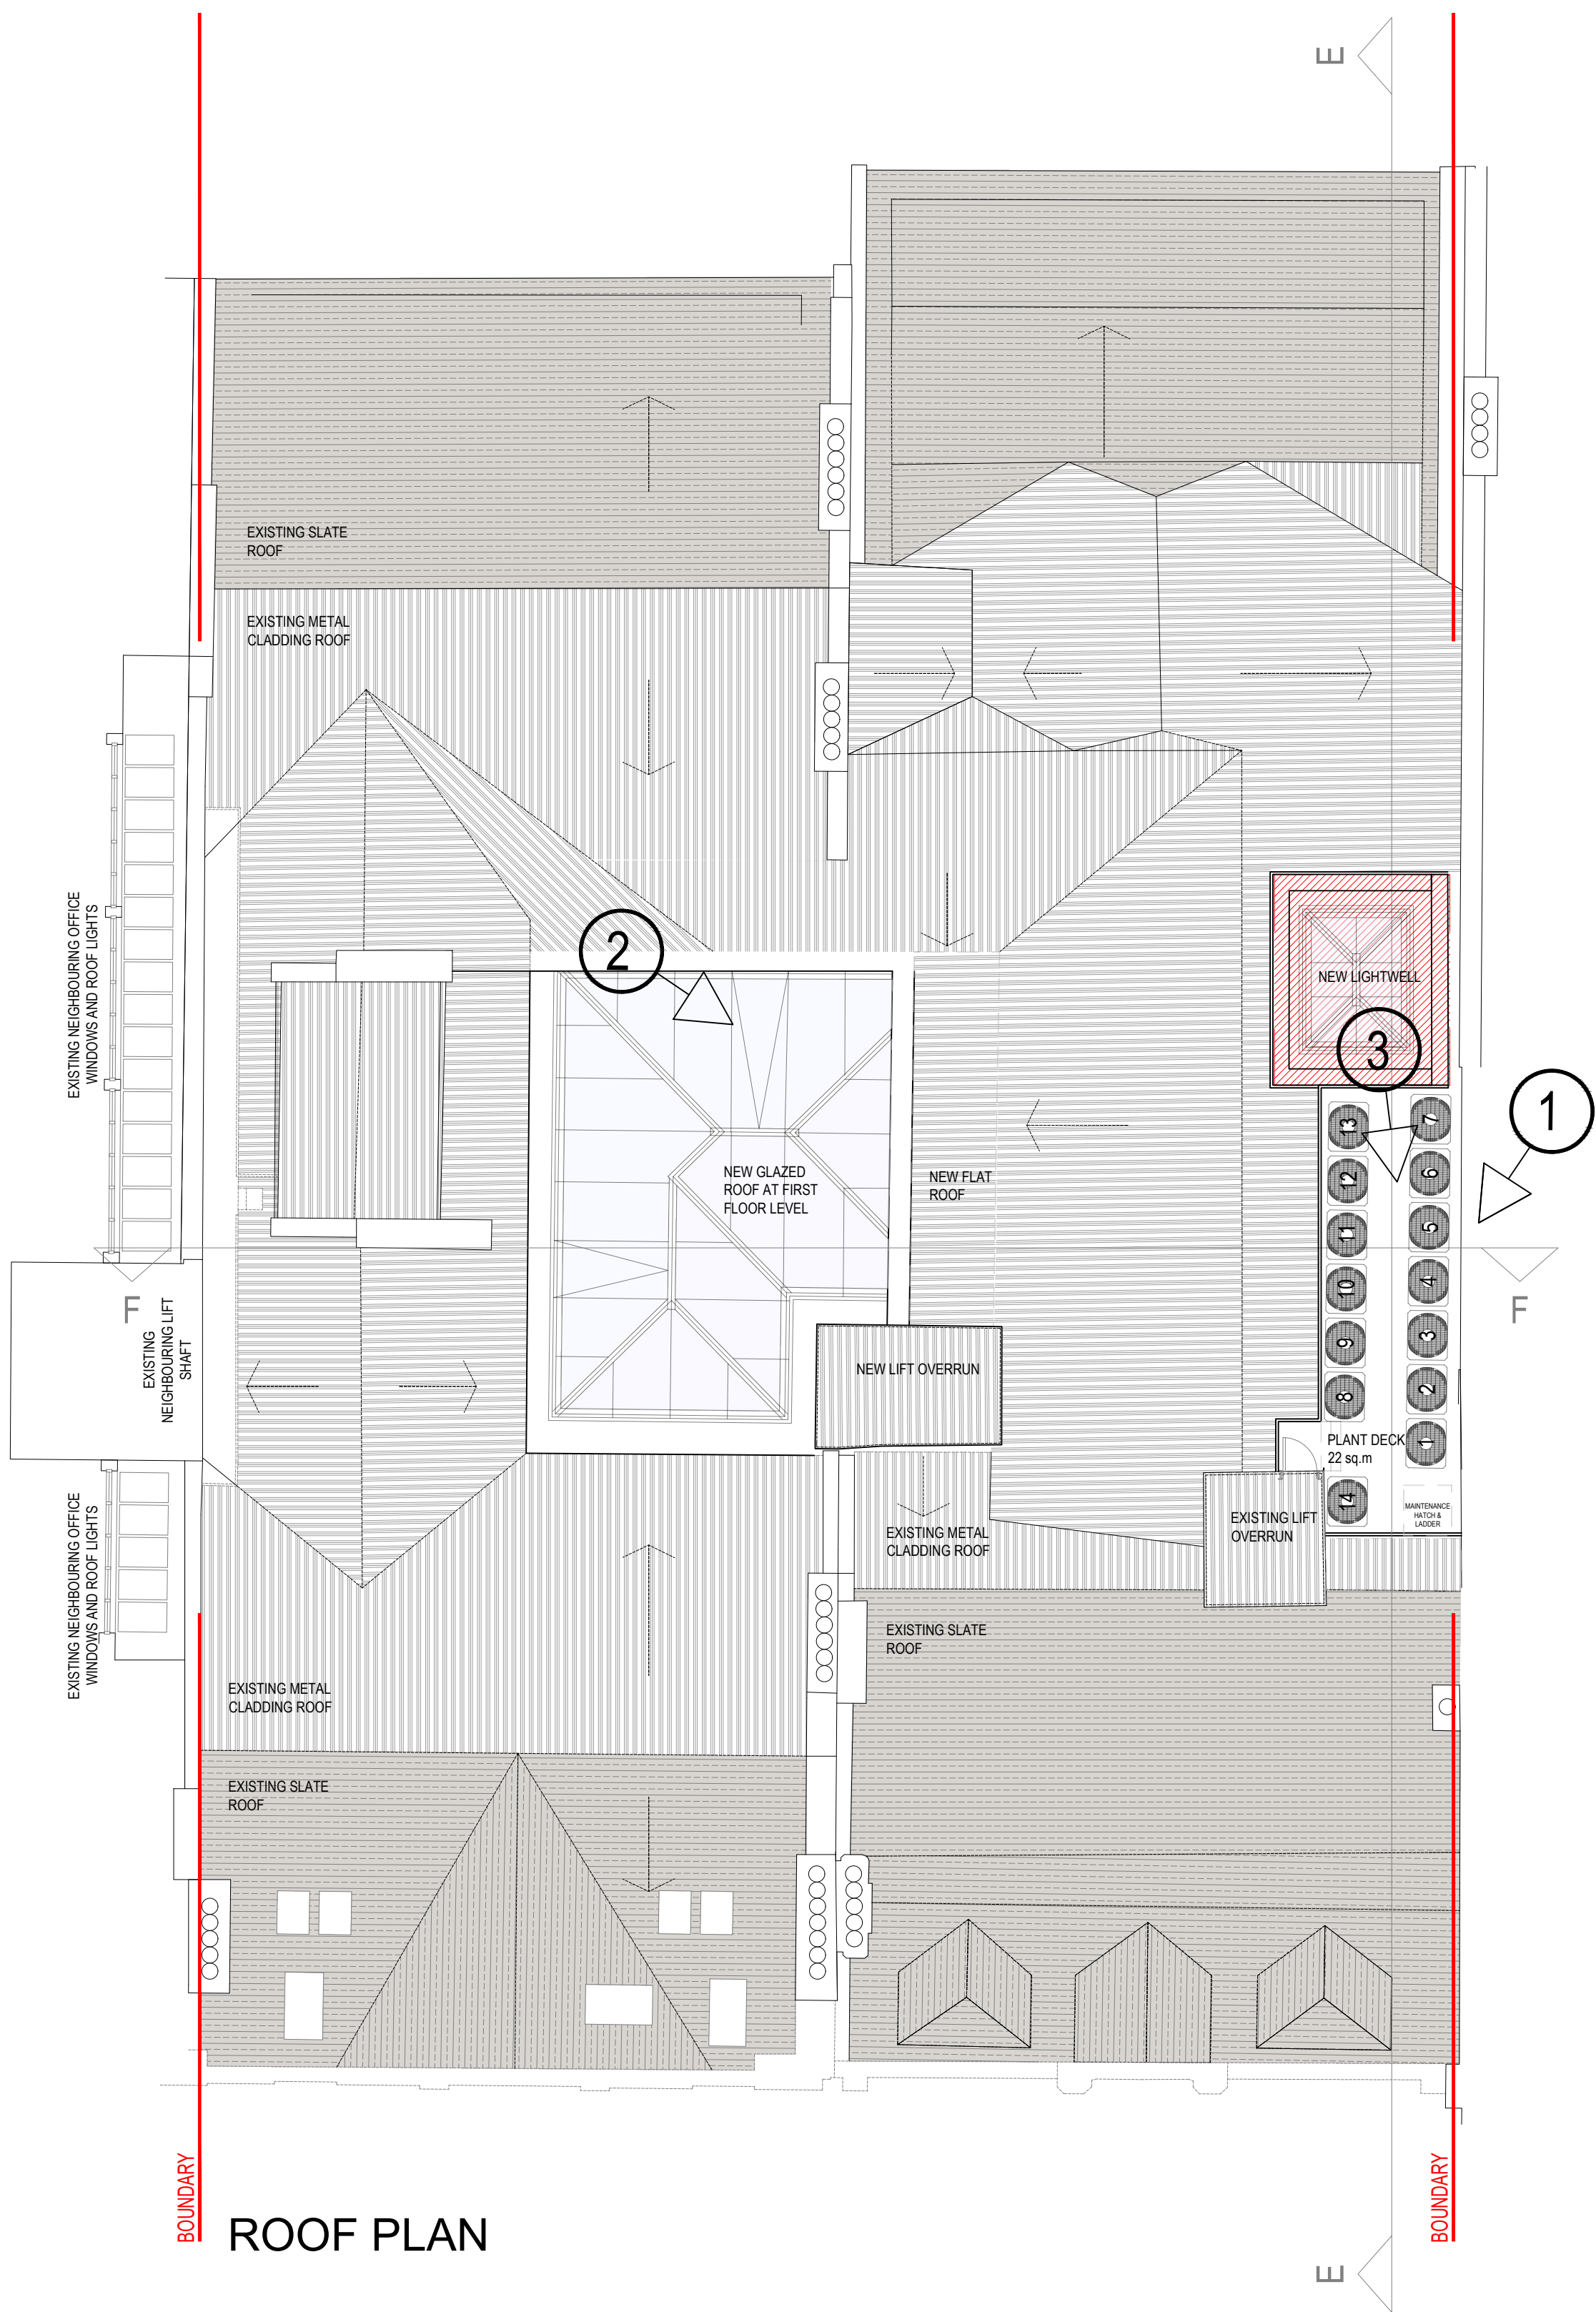

Proposed Rooftop
Section E

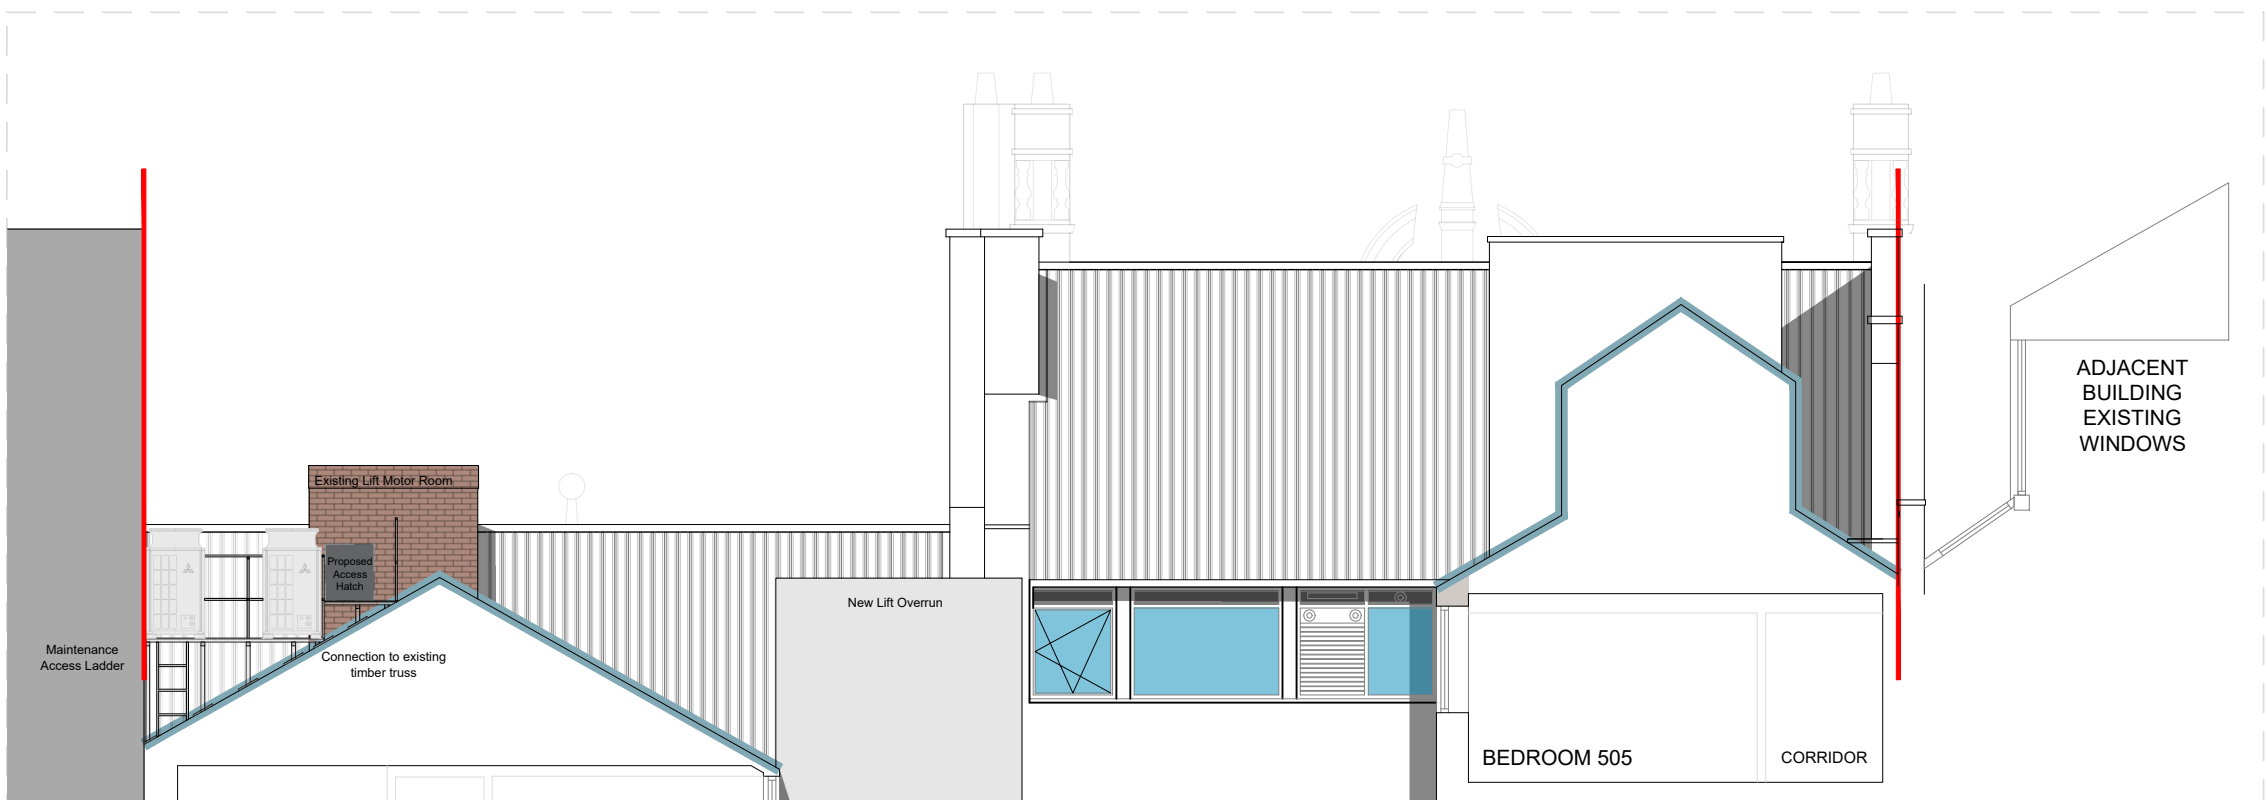


Proposed Rooftop
Section F

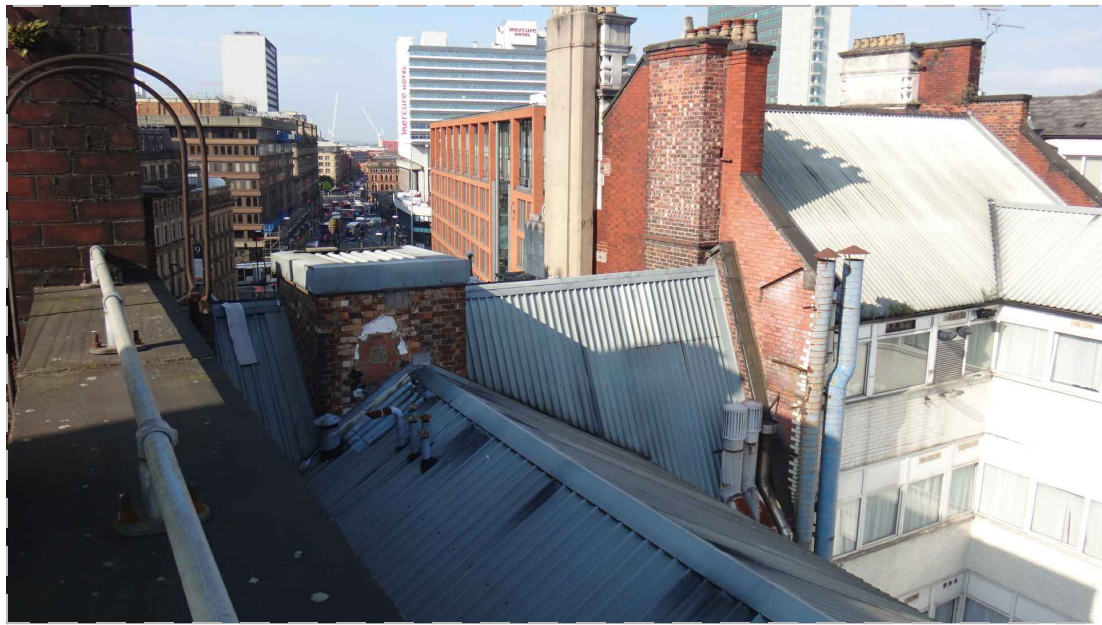

Site Photo 1



Site Photo 2

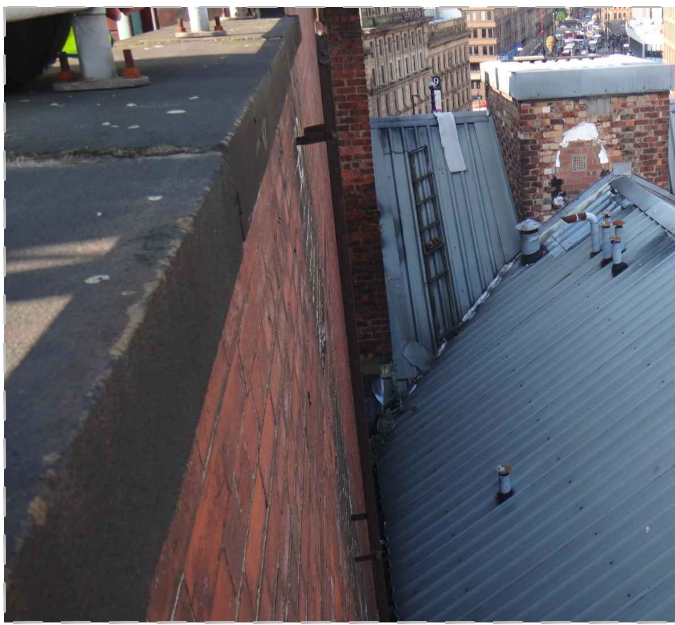

Site Photo 3

PLANNING DRAWINGS	client:	project:	drawing:
	CAIRN HOTEL GROUP	THE GARDENS HOTEL 55 PICCADILLY MANCHESTER M1 2AP	PROPOSED ROOFTOP DECK SECTIONS & PLAN
	project no:	drawing no:	revision: drawn: checked: date: scale @ A1
	7426	PS.19	SK 01.08.22 1:100