




Side View

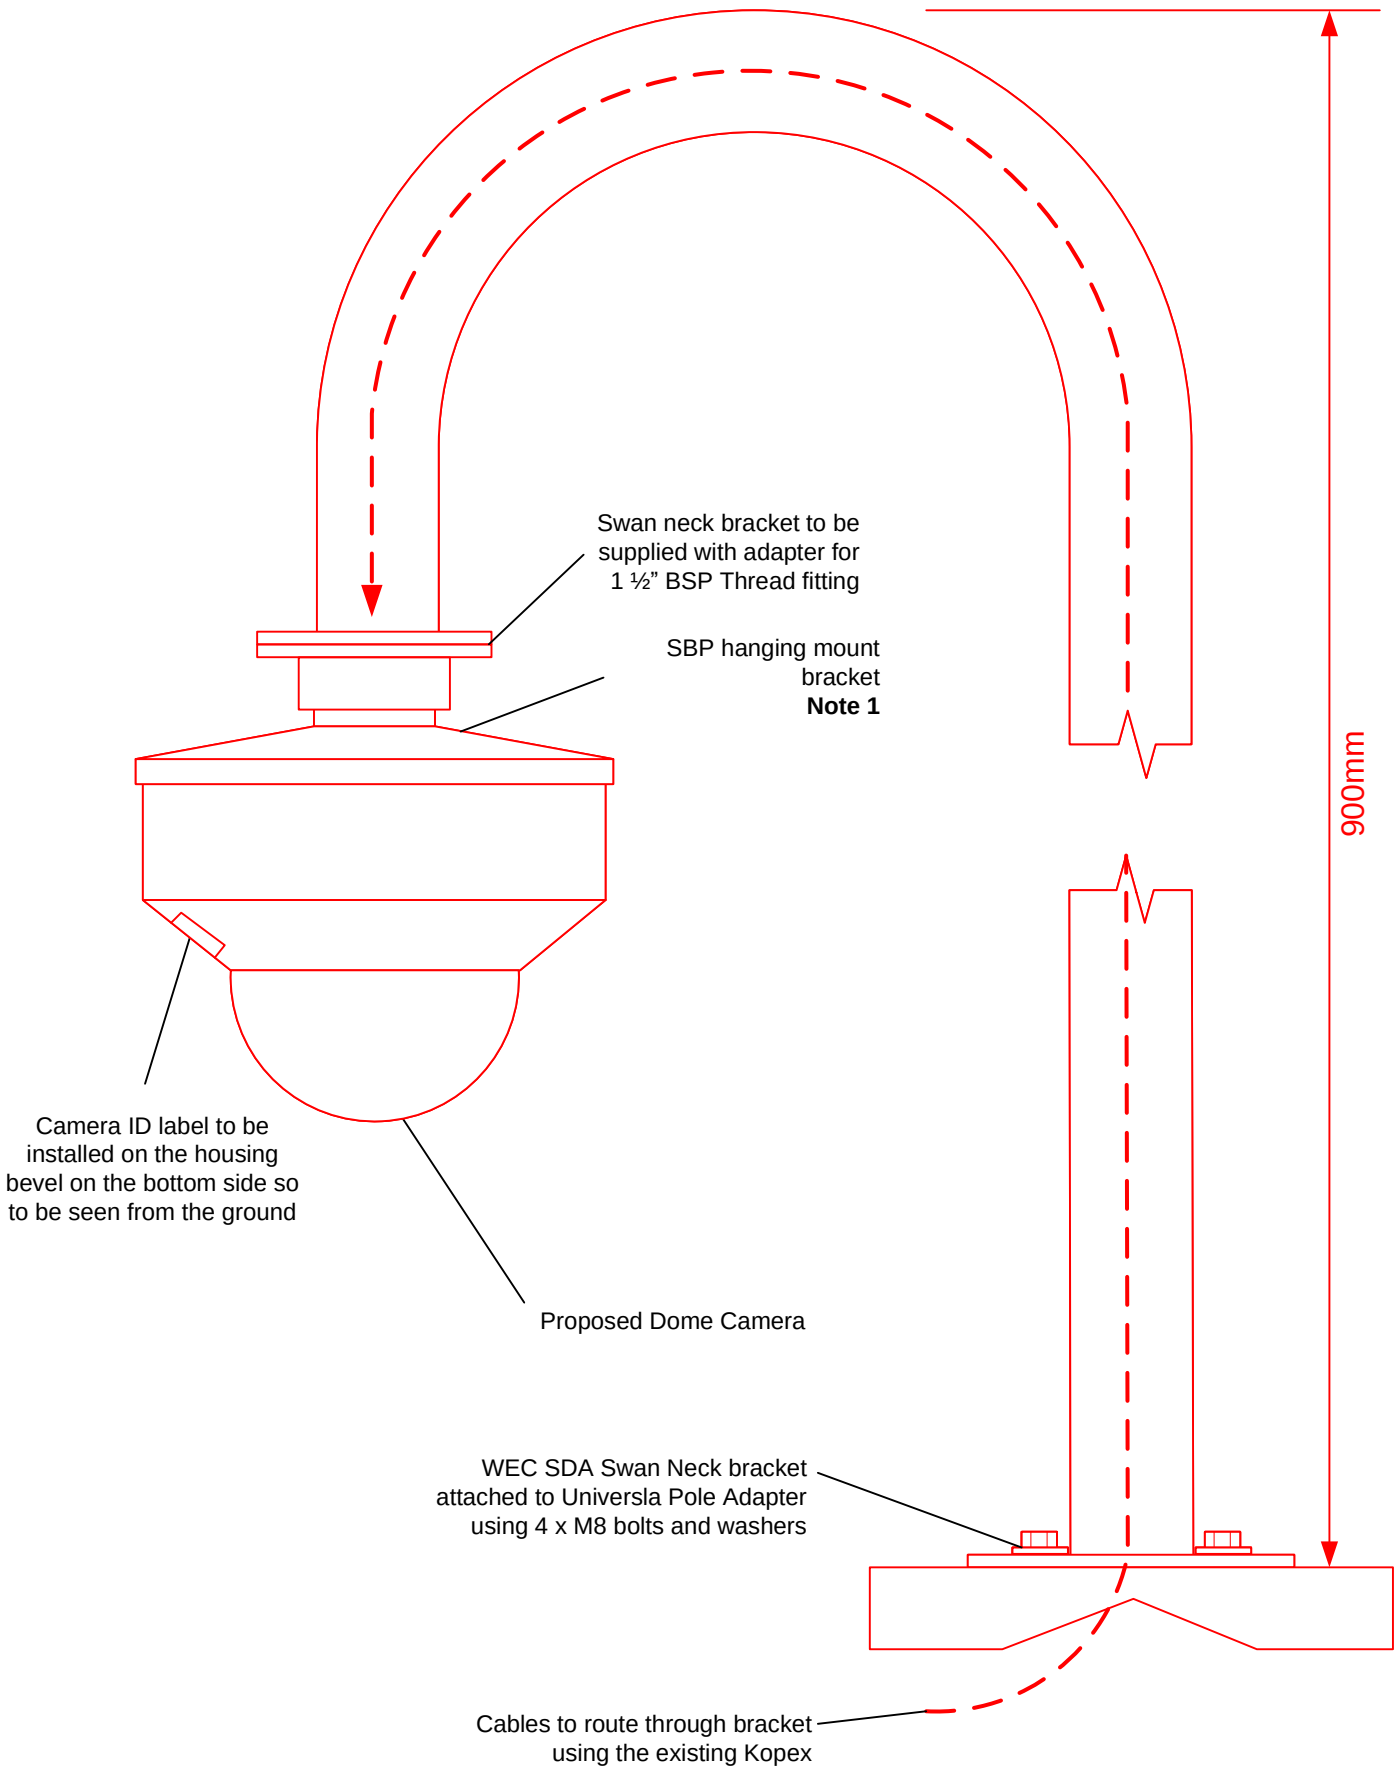

Top View

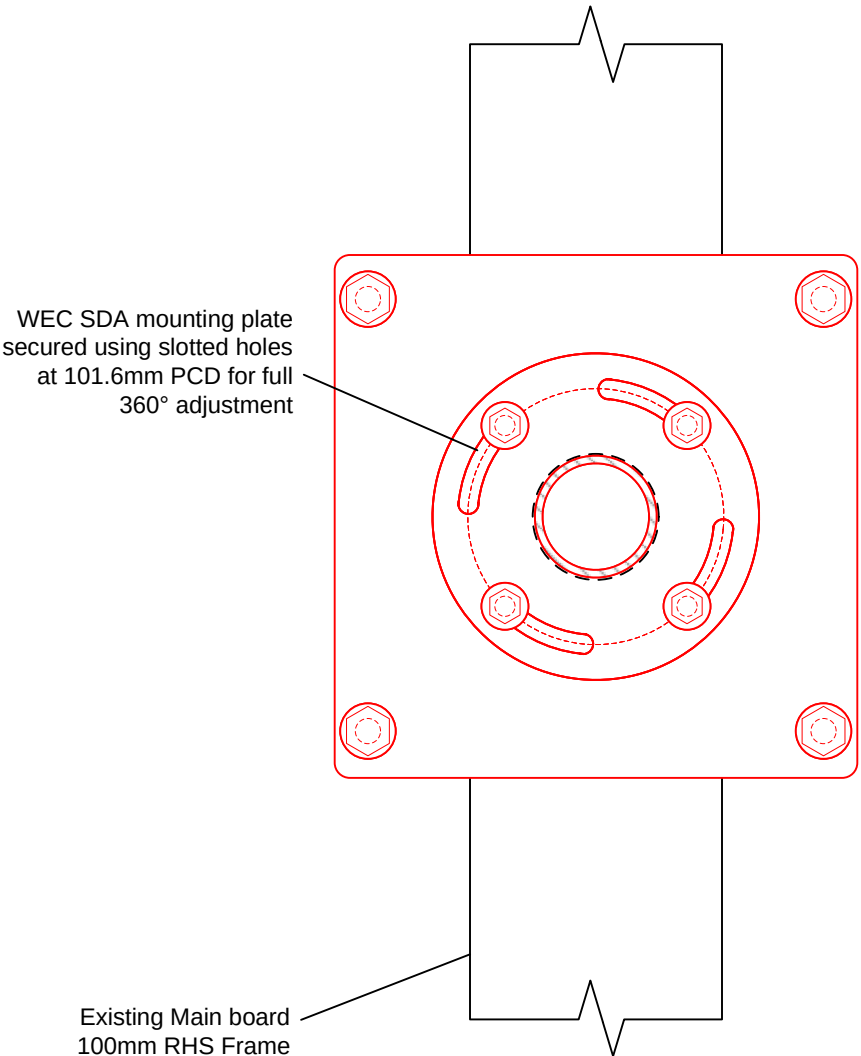

Section View

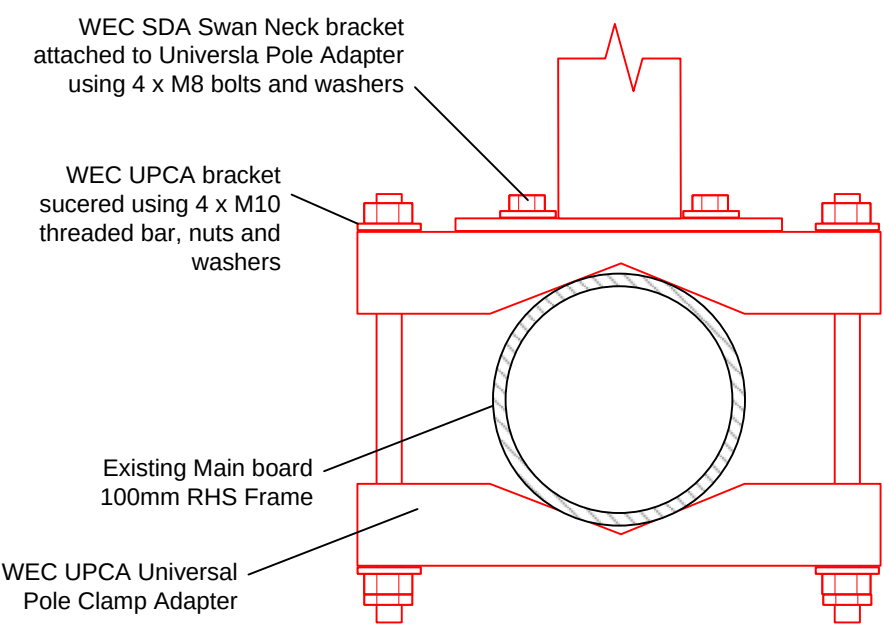

Notes:

1. SBP hanging mount camera brackets will be finished in white to match the proposed CCTV cameras. The hanging mount bracket is to be specific to camera type refer to table 1.

Table 1

Camera	Bracket
XNV-6081Z	SBP-187HMM
XNP-6120H	SBP-168HM
XNV-6120	SBP-300HM6
XNV-8080	

KEY:

BLACK – Existing
RED – Proposed
BLUE – Modify
GREEN – Remove

P01	13/11/19	For Information	JAG	DGF	MS
Rev	Date	Description of Revisions	Drawn	Chkd	Appr

Status

FOR INFORMATION

Contractor

 **Linbrooke**
People • Technology • Connectivity

Address

Unit 2,3 & 4 Churchill Way
Chapelton
Sheffield
S35 2PY

Project

LINBROOKE GENERIC DRAWINGS

Drawing Title

DOME CAMERA CIS MAINBOARD
SWAN NECK MOUNT

Designed	J. GATLEY	Sig	Date	13/11/19
Drawn	J. GATLEY	Sig	Date	13/11/19
Checked	D. FERGUSON	Sig	Date	13/11/19
Approved	M. SIDDALL	Sig	Date	13/11/19
Scale	N.T.S.	ELR & Mileage	N/A	
Alternative Reference				Sheet 1 of 1
Drawing Number LBR-GEN-CCTV-023				Revision P01