



This drawing is the copyright of LDM Design.
All dimensions to be checked on site.
Do not scale.
All levels to be checked on site and refer to Ordnance Survey Datum Newlyn unless alternative datum given.
All errors and omissions to be reported to the Architect prior to commencement.
This drawing must be read in conjunction with the relevant specification clauses.
This drawing must not be used on site unless issued for construction.

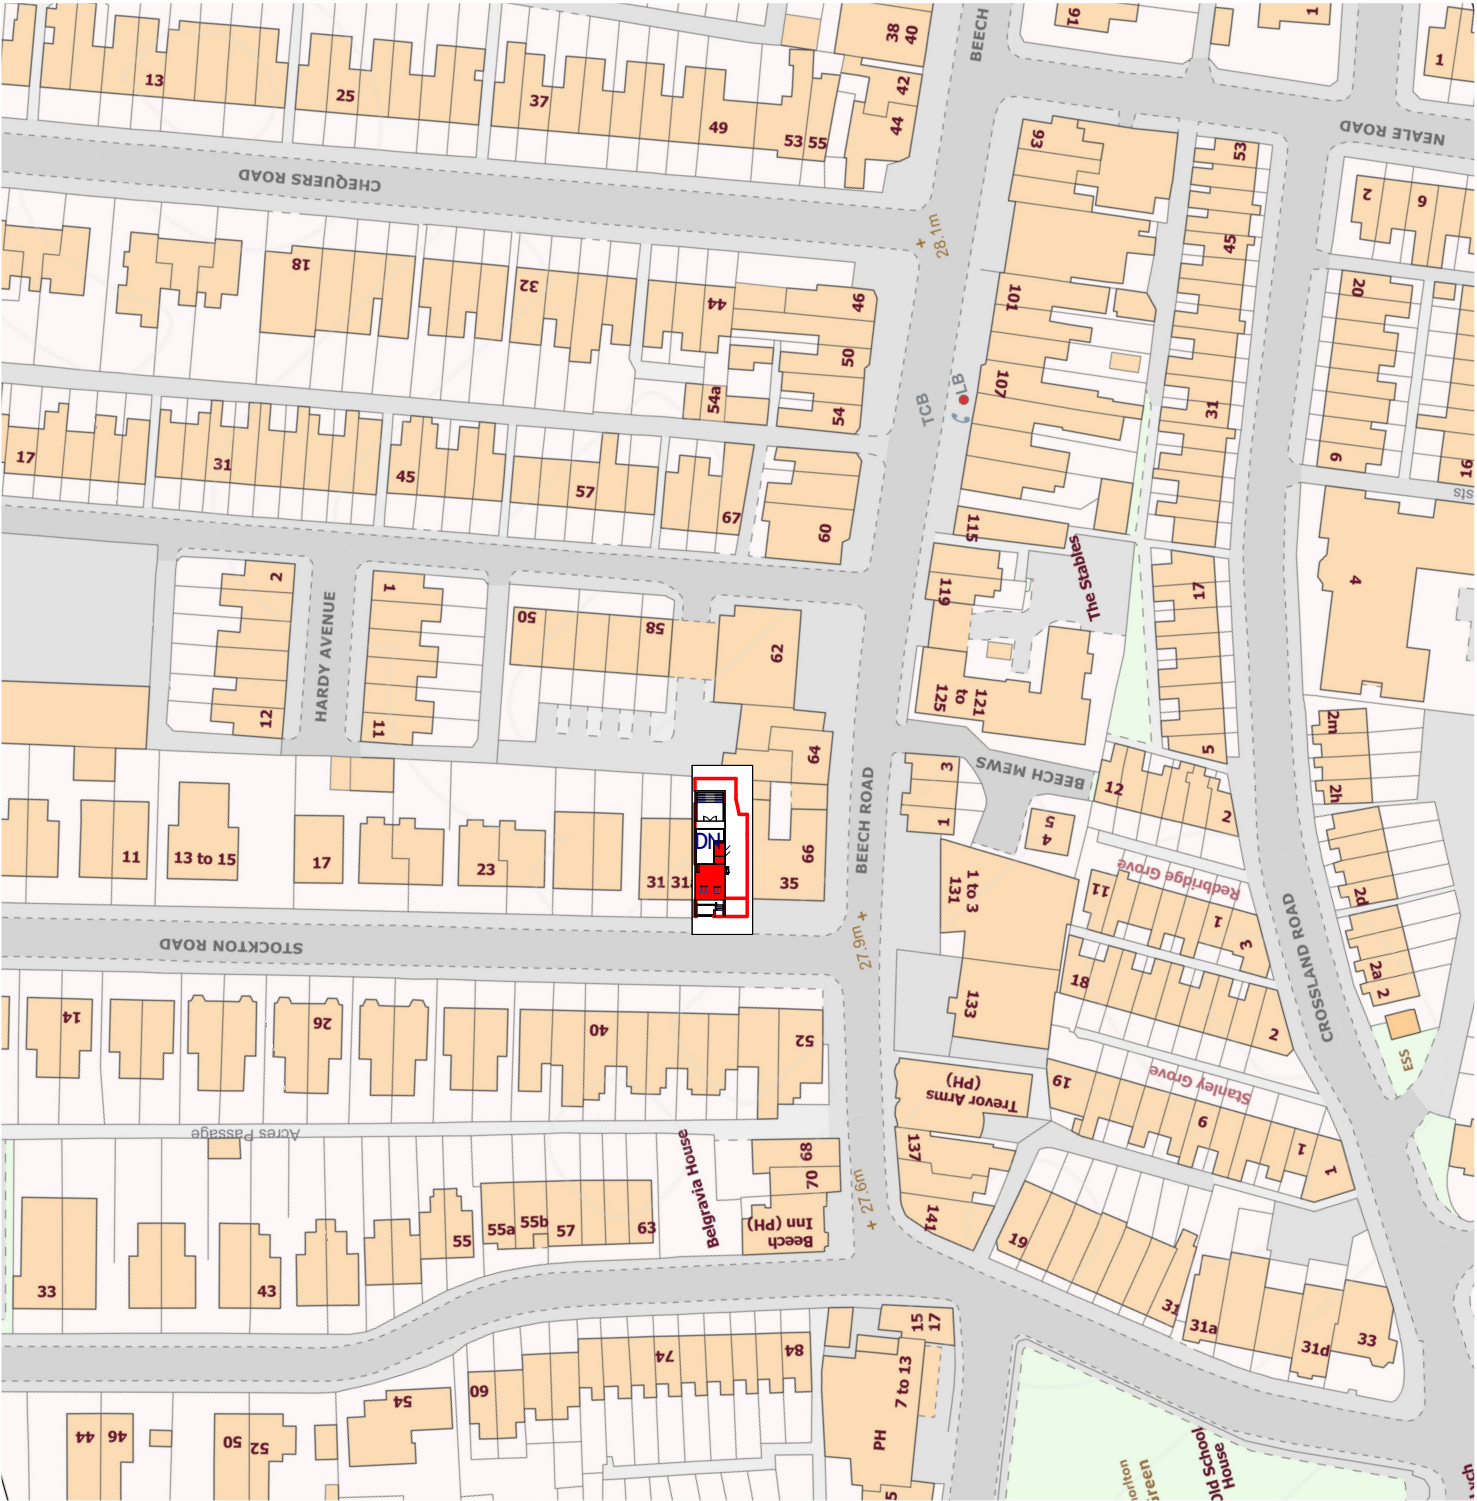

1

Existing Block Plan

1 : 1250

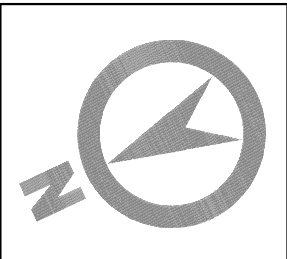

LDM Design

PROJECT	CLIENT		
	Patrick Cai		
SHEET	Scale (@ A3)		1 : 1250
	Drawn by	JG	DRAWING NUMBER
	Checked by	LG	
Existing Block Plan		A011	REV
			N