




Proposed Generator

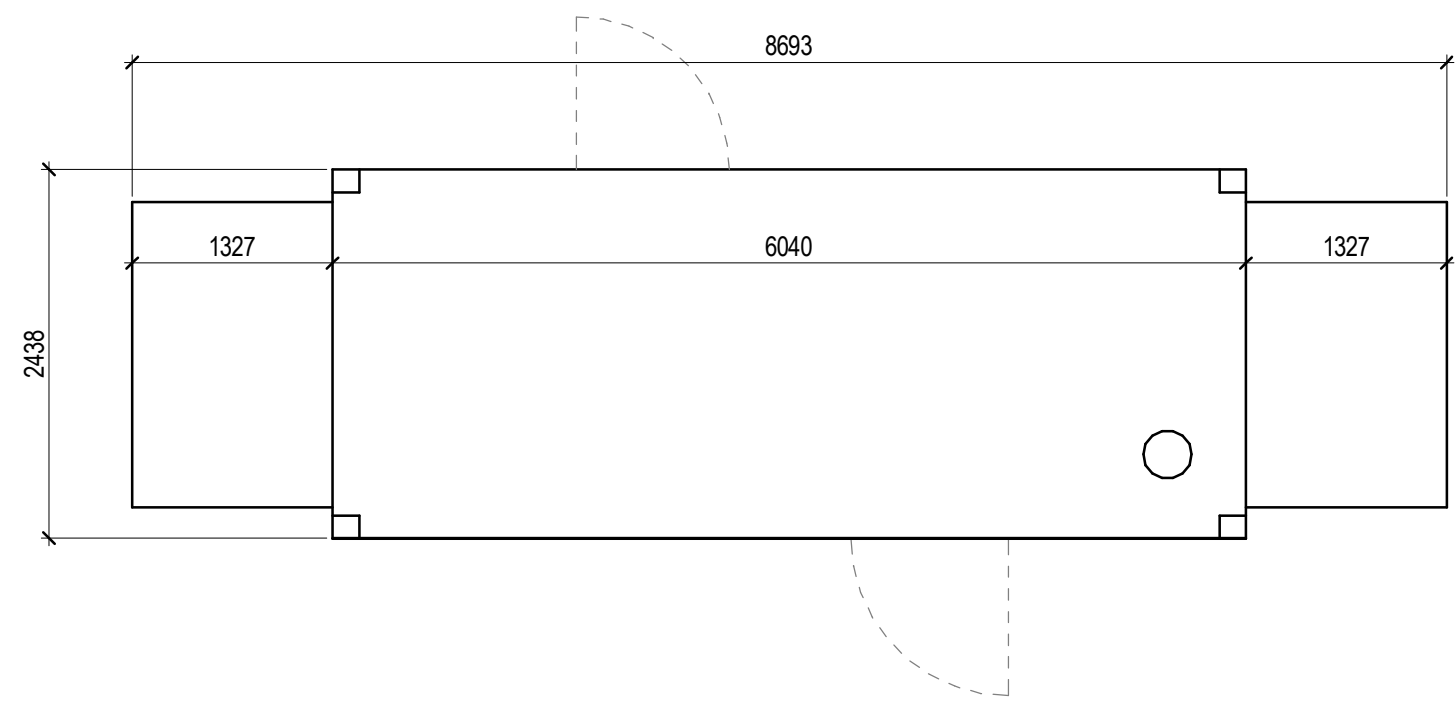


Plan View

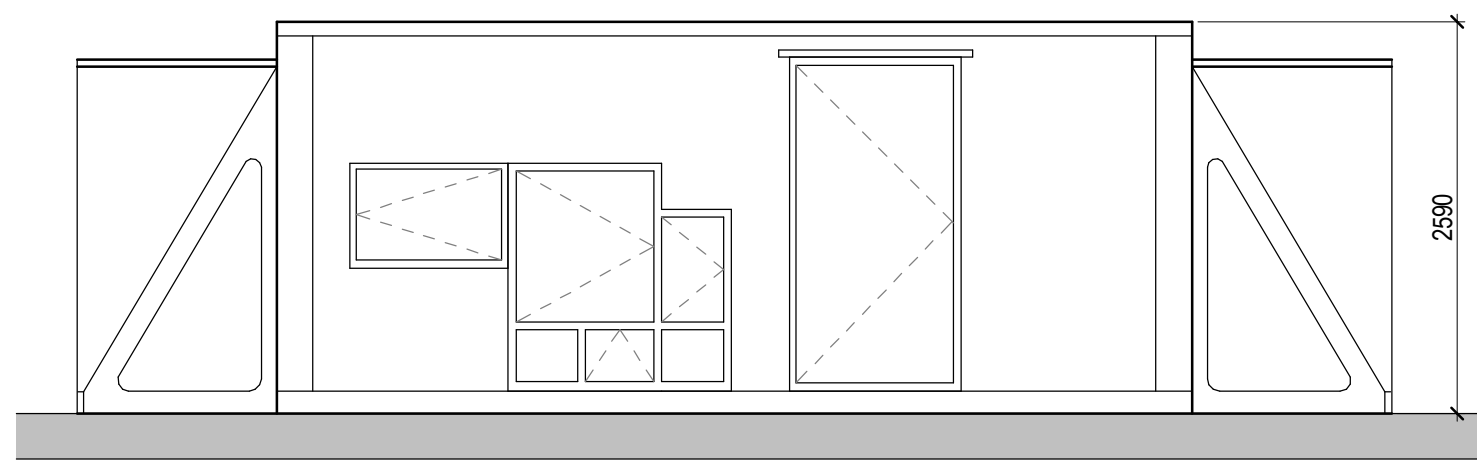


North East Elevation

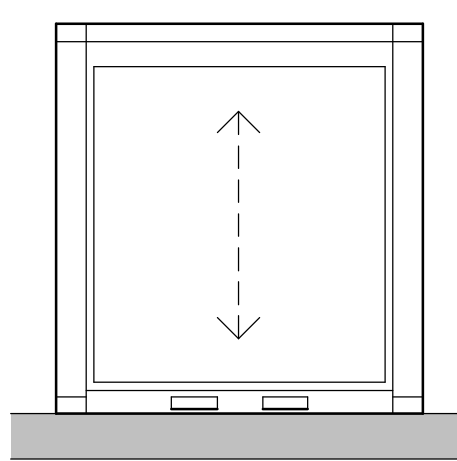


South East Elevation

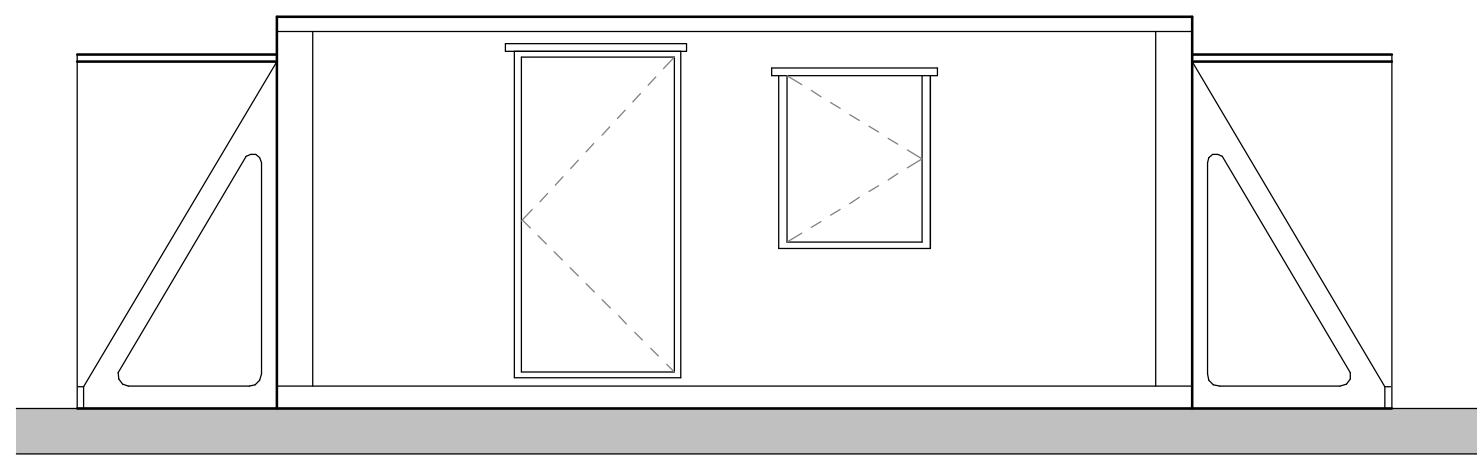


South West Elevation

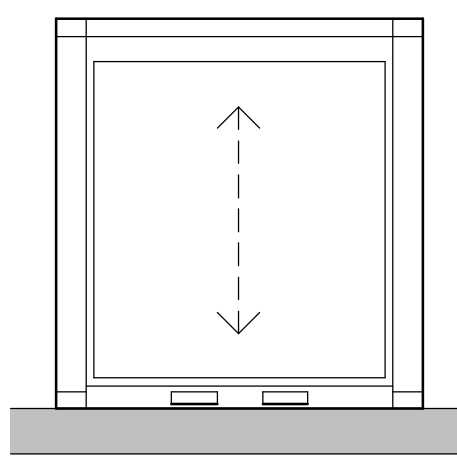


North West Elevation

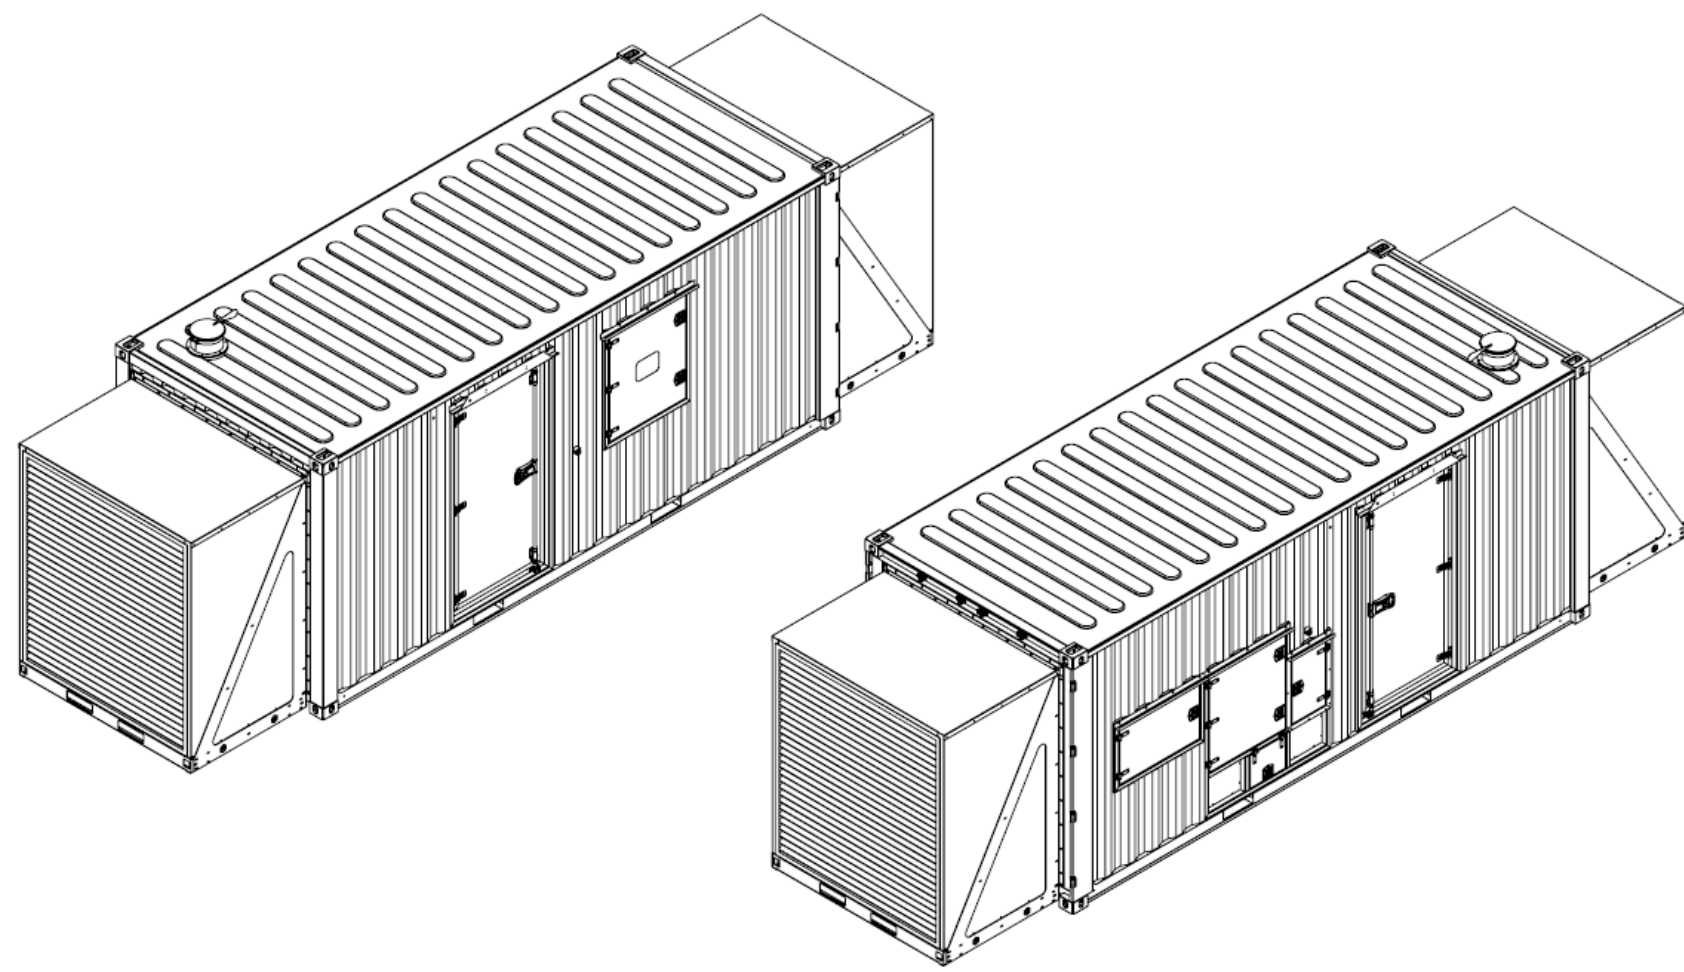


Proposed Secure Enclosure

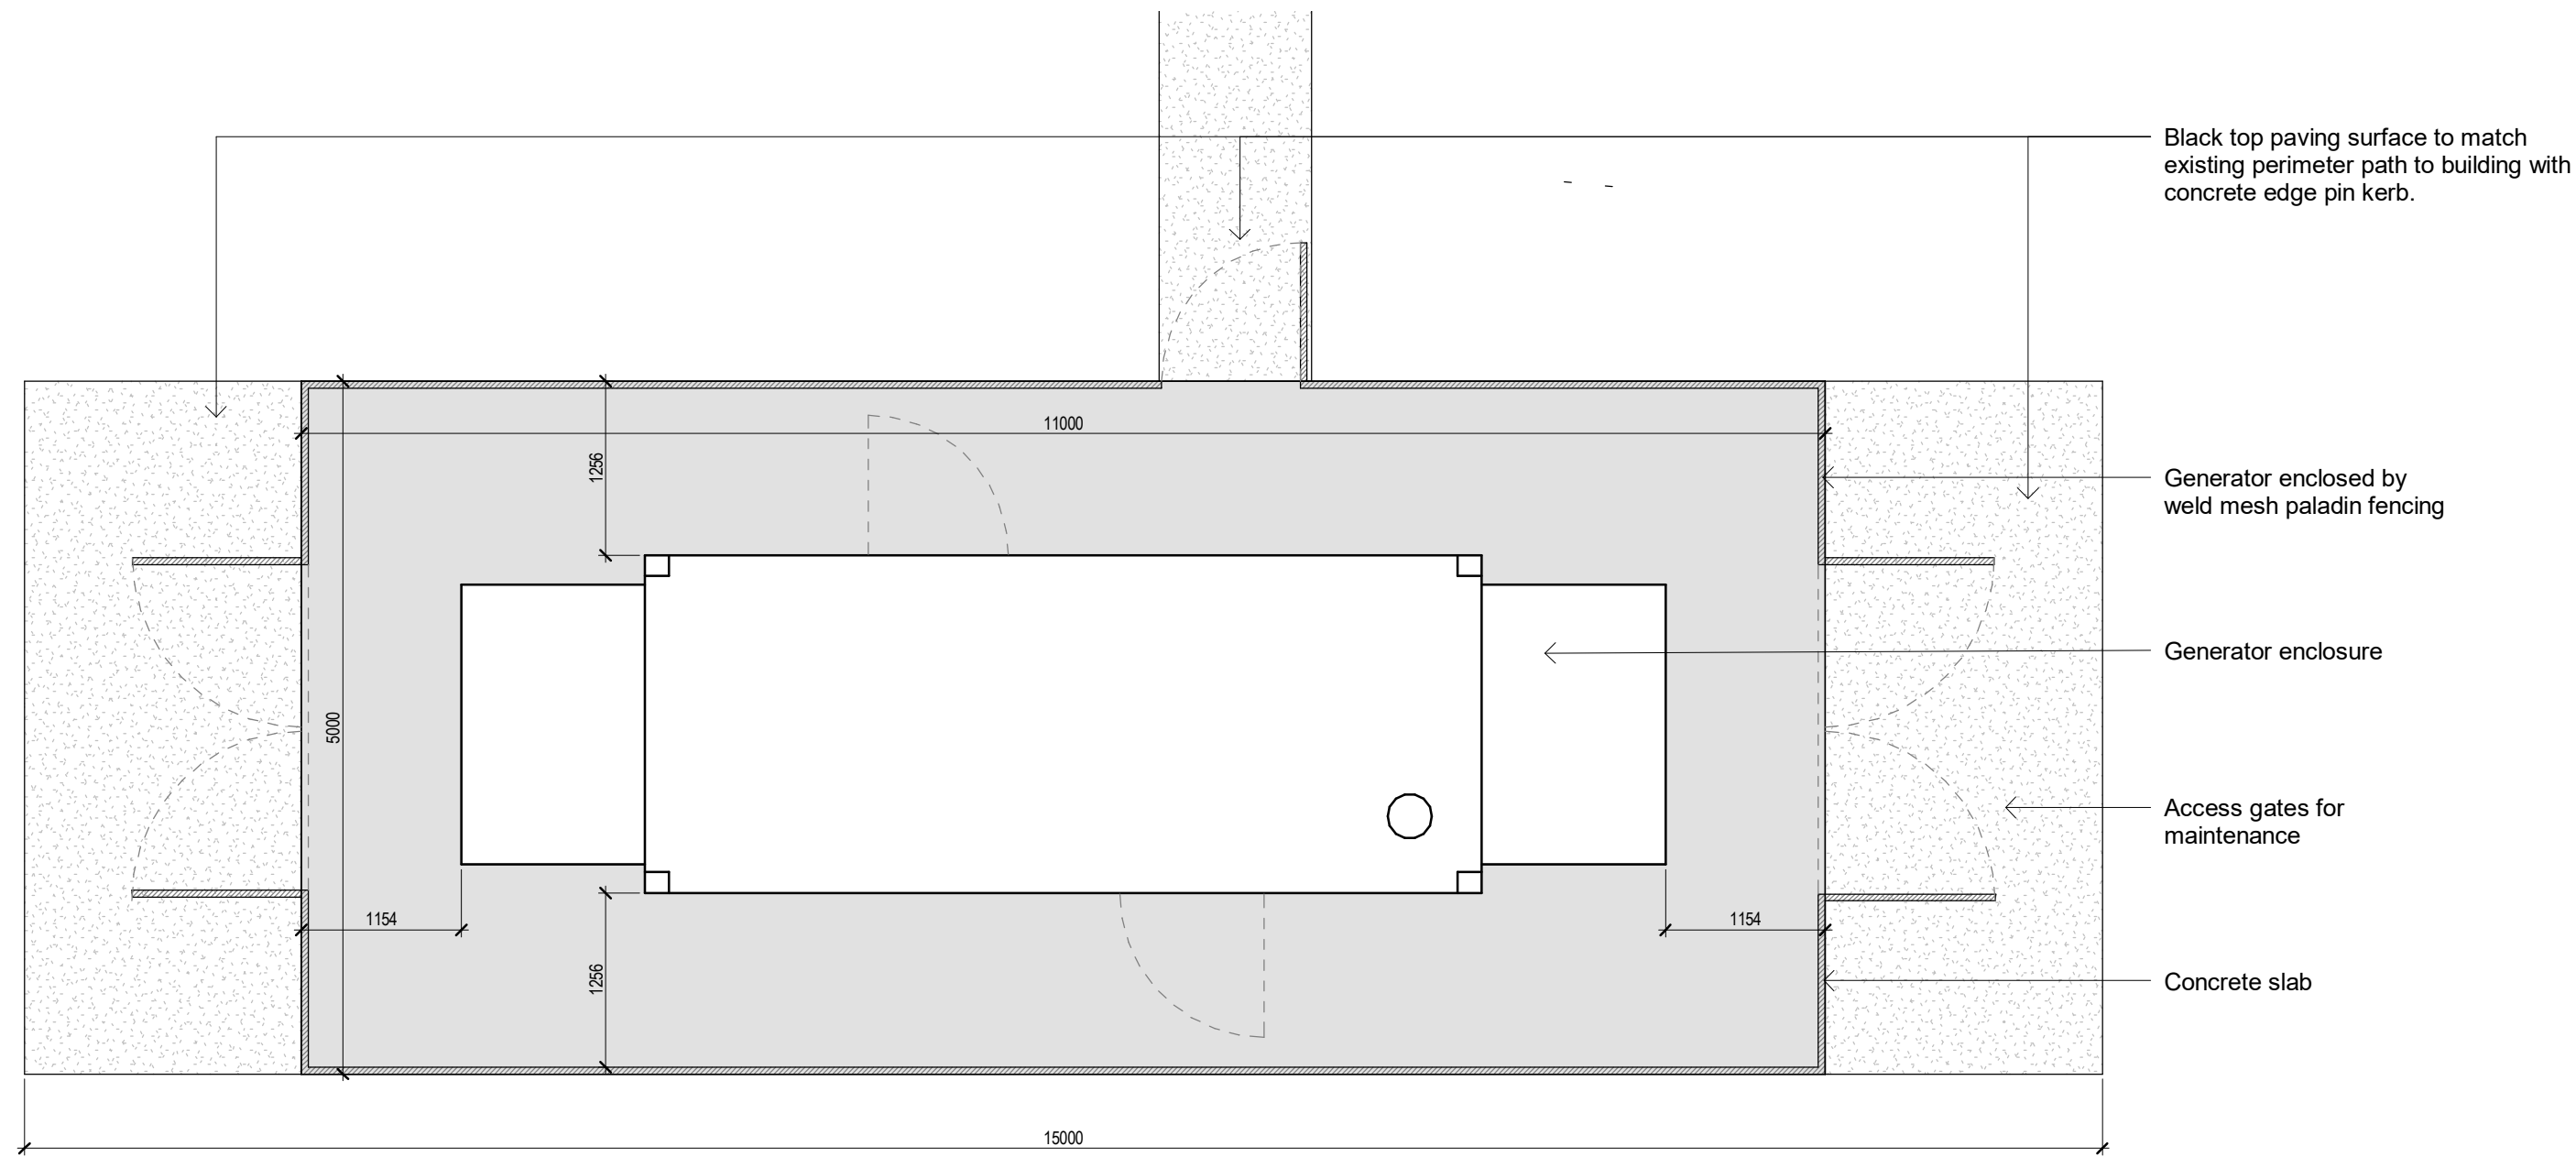


Plan View

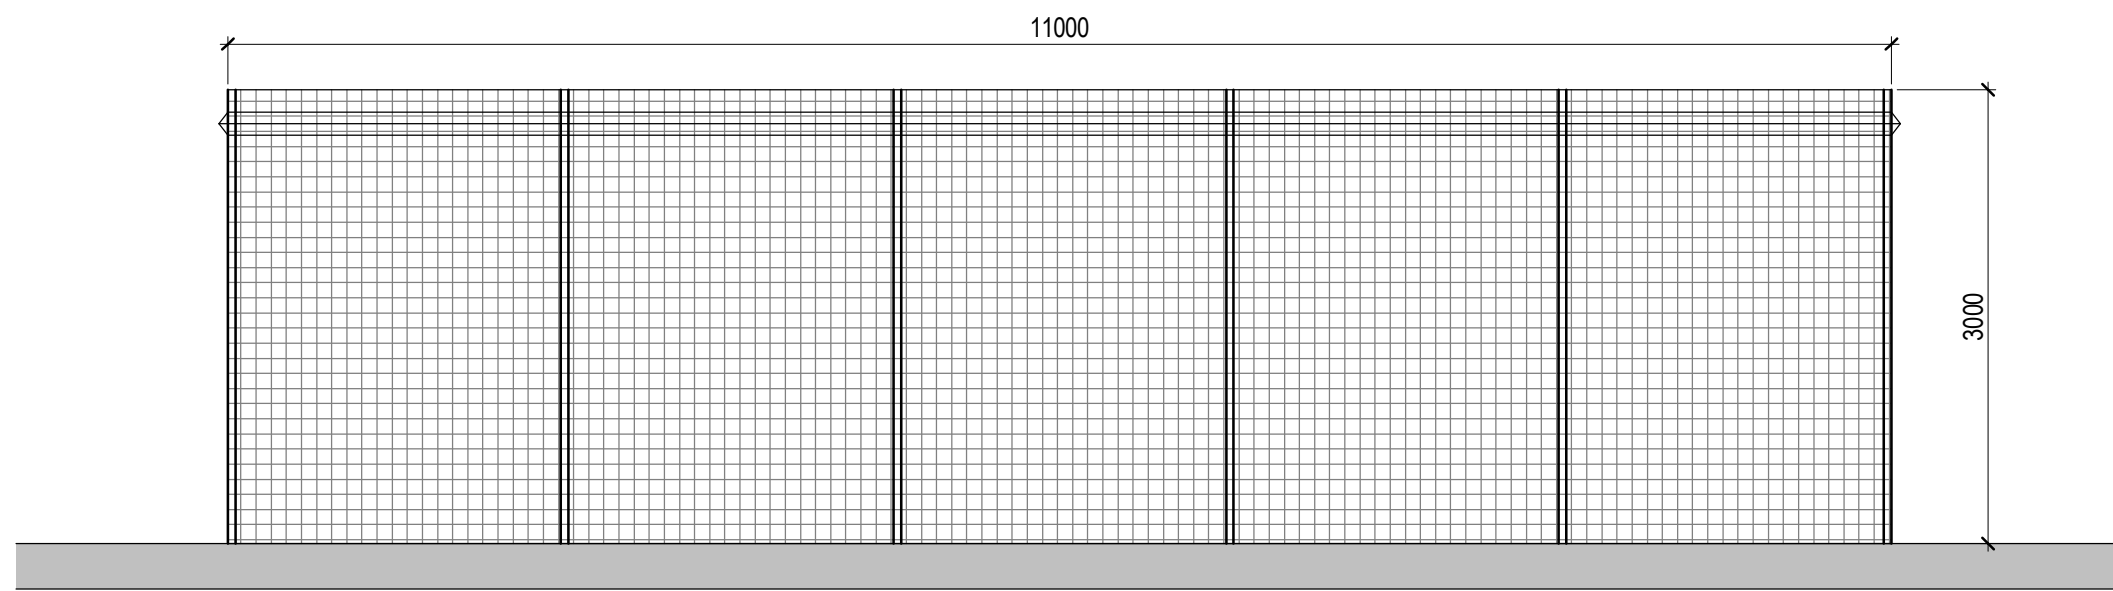


North East Elevation

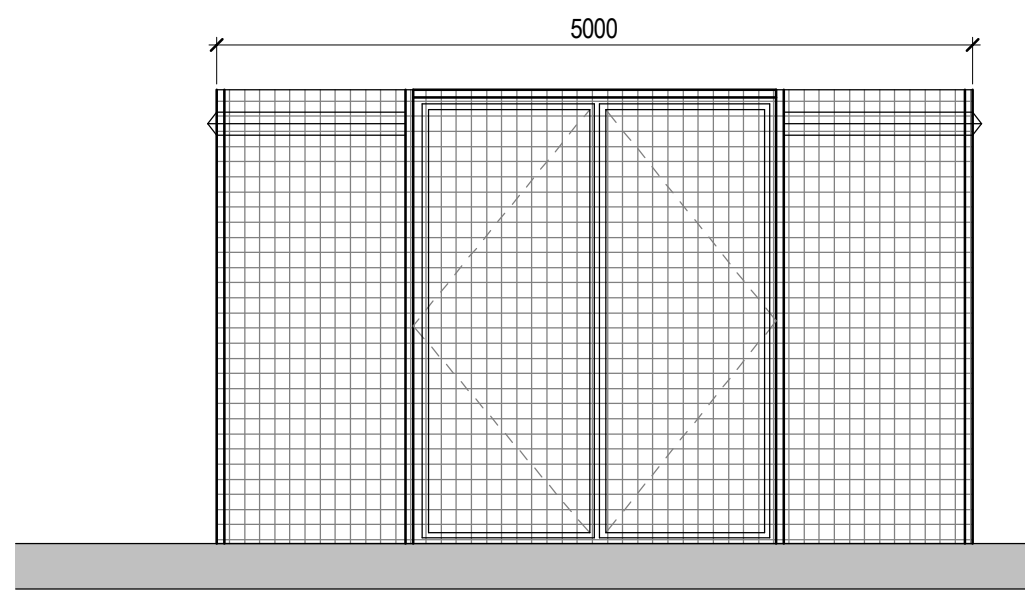

South East Elevation

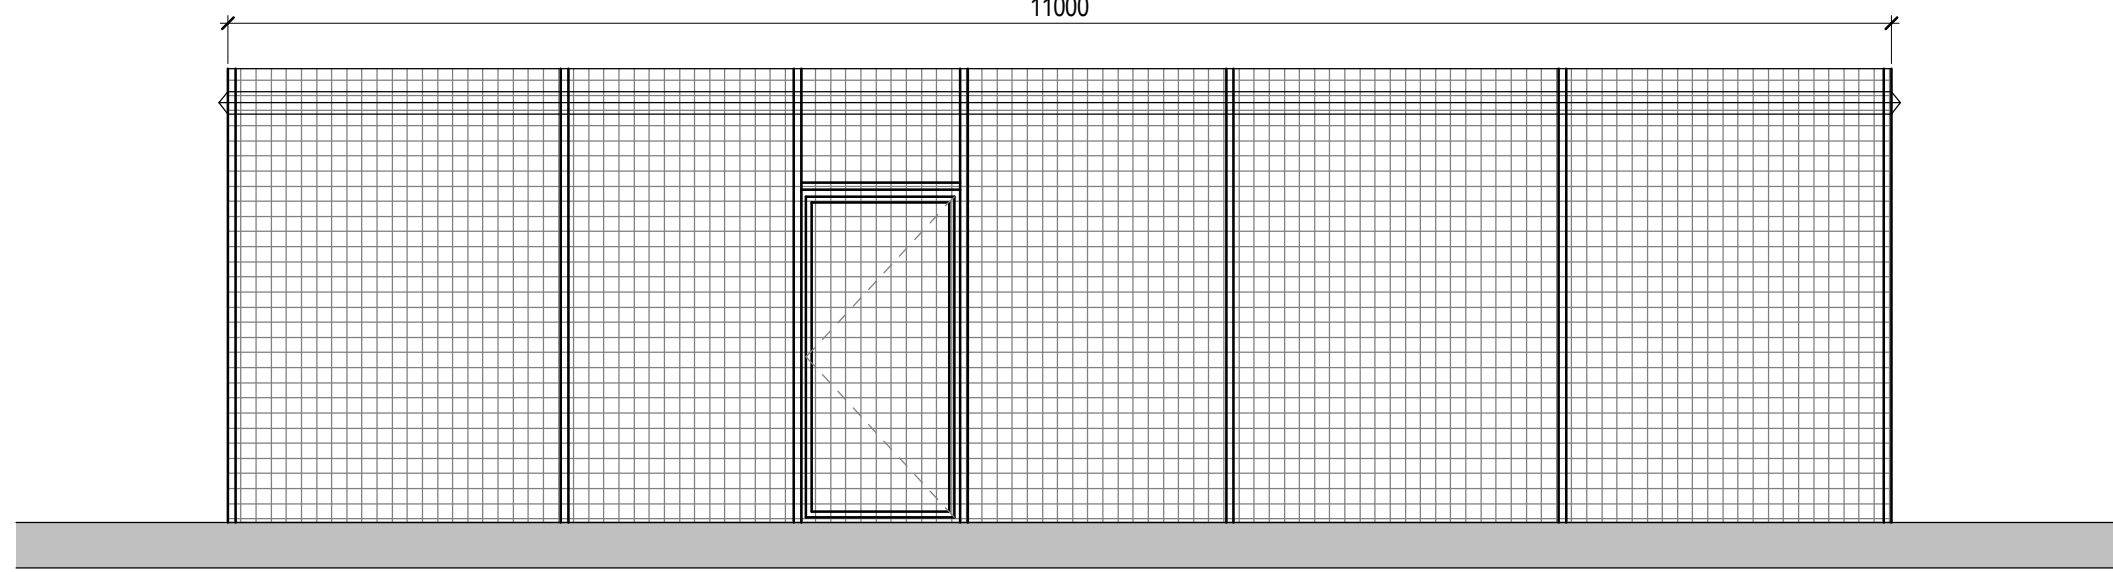

South West Elevation

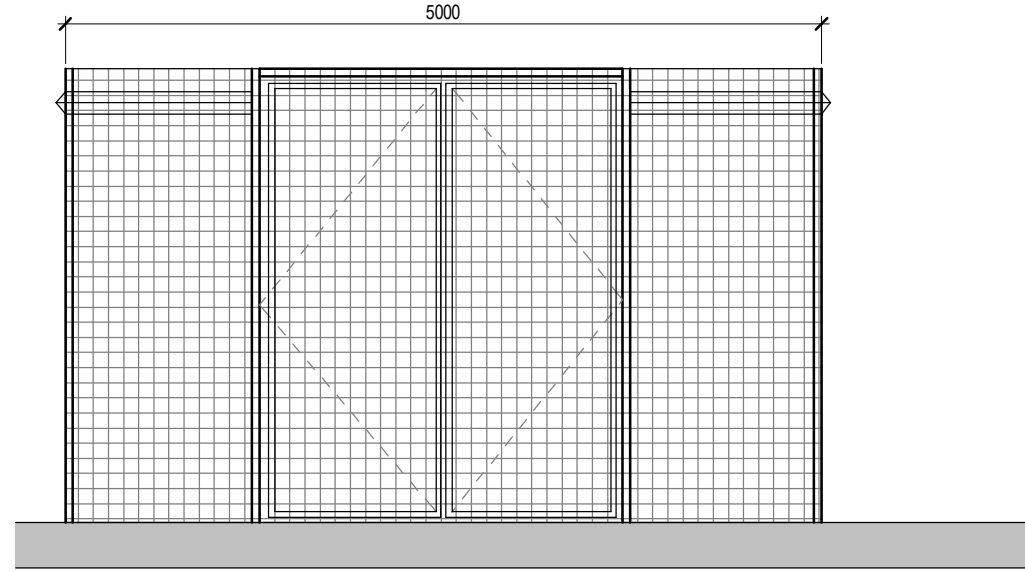

North West Elevation



Perimeter Fencing

Style: Weld mesh paladin fencing
Height: 3000mm(H)
Material: Galvanised Steel
Finish: PPC Green (RAL 6005)